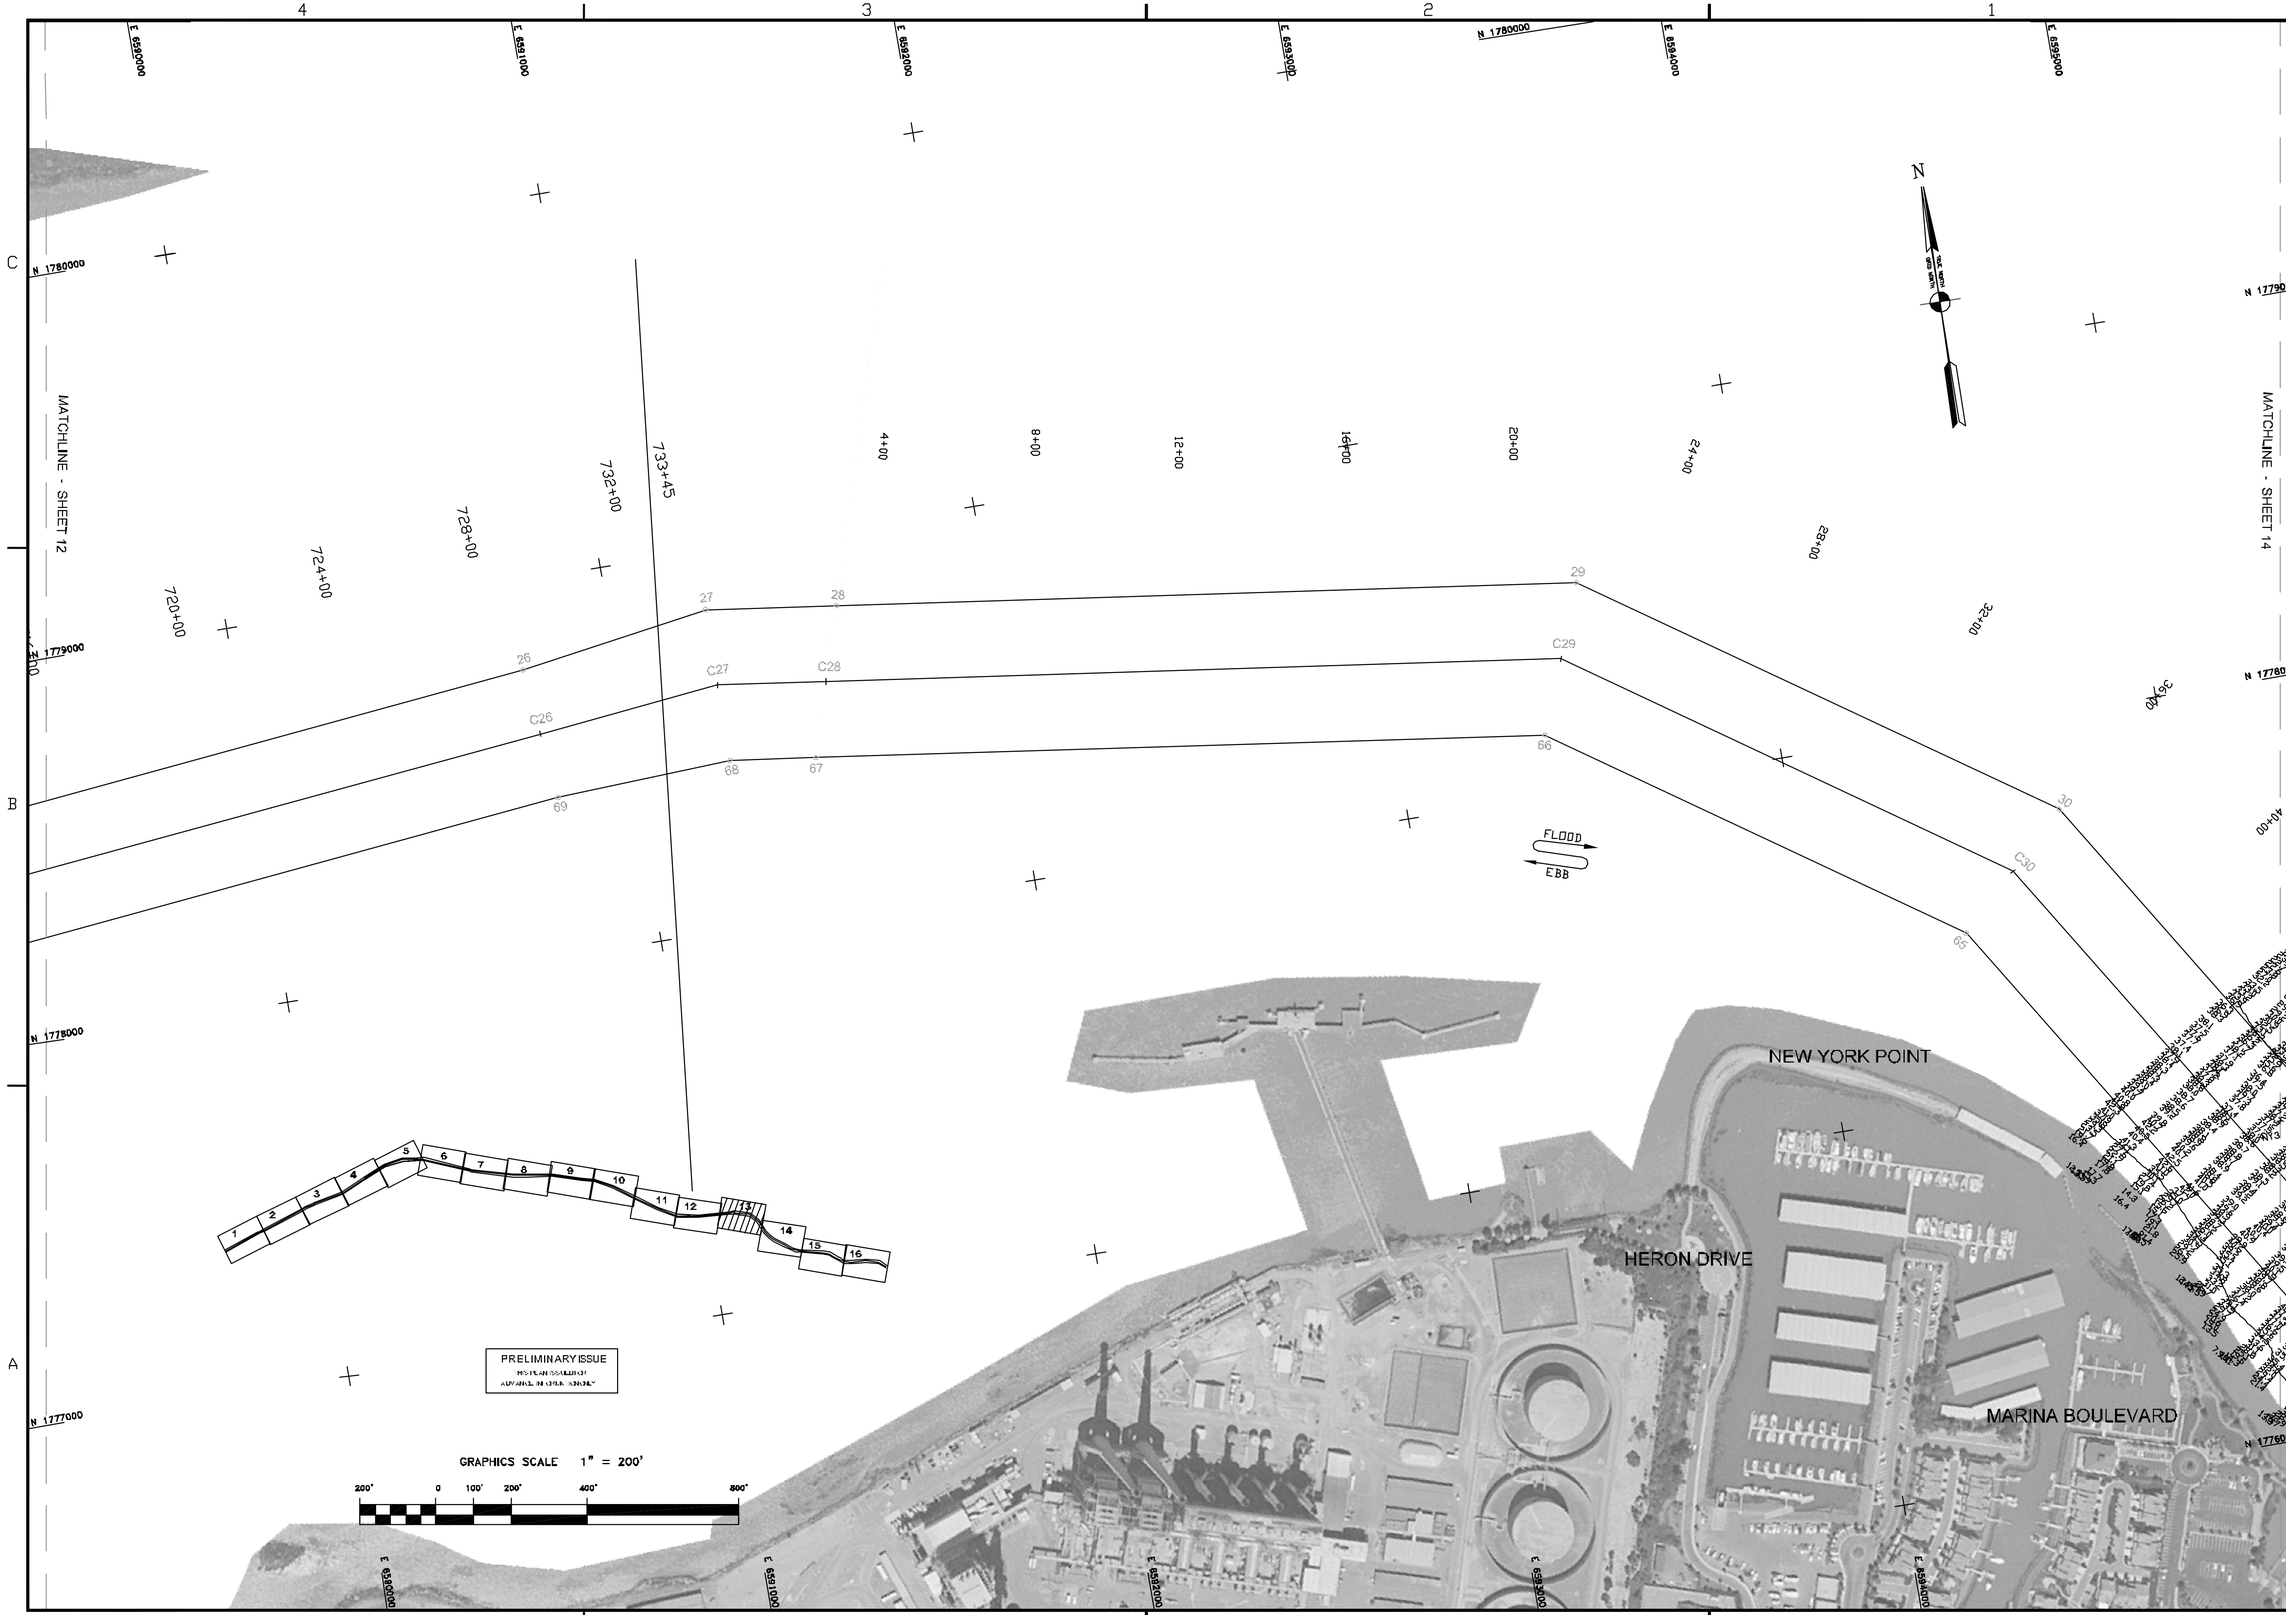

US Army Corps of Engineers
San Francisco District
333 Market Street
San Francisco, CA 94105

Mark	Description	Date	Appr.

SUBMITTED: TVW
Hydro Survey Section
APPROVAL RECOMMENDED:
Chief, Engineering Branch
APPROVED:
Chief, Engineering & Technical Services Div.

DESIGNED BY: PC
DATE: 8/31/2004
CHECKED BY: PC
SHEET NO. 13 OF 16
DRAWN BY: EWC
DRAWING NO. 4 2 219

PREPARED UNDER THE DIRECTION OF
PHILLIP T. FEIR
LT. COLONEL, C.E., DISTRICT ENGINEER

CONTRA COSTA COUNTY CALIFORNIA

SUISUN BAY CHANNEL
NEW YORK SLOUGH
POSTDREDGE SURVEY
25 & 26 AUGUST 2004

Sheet reference number
C13