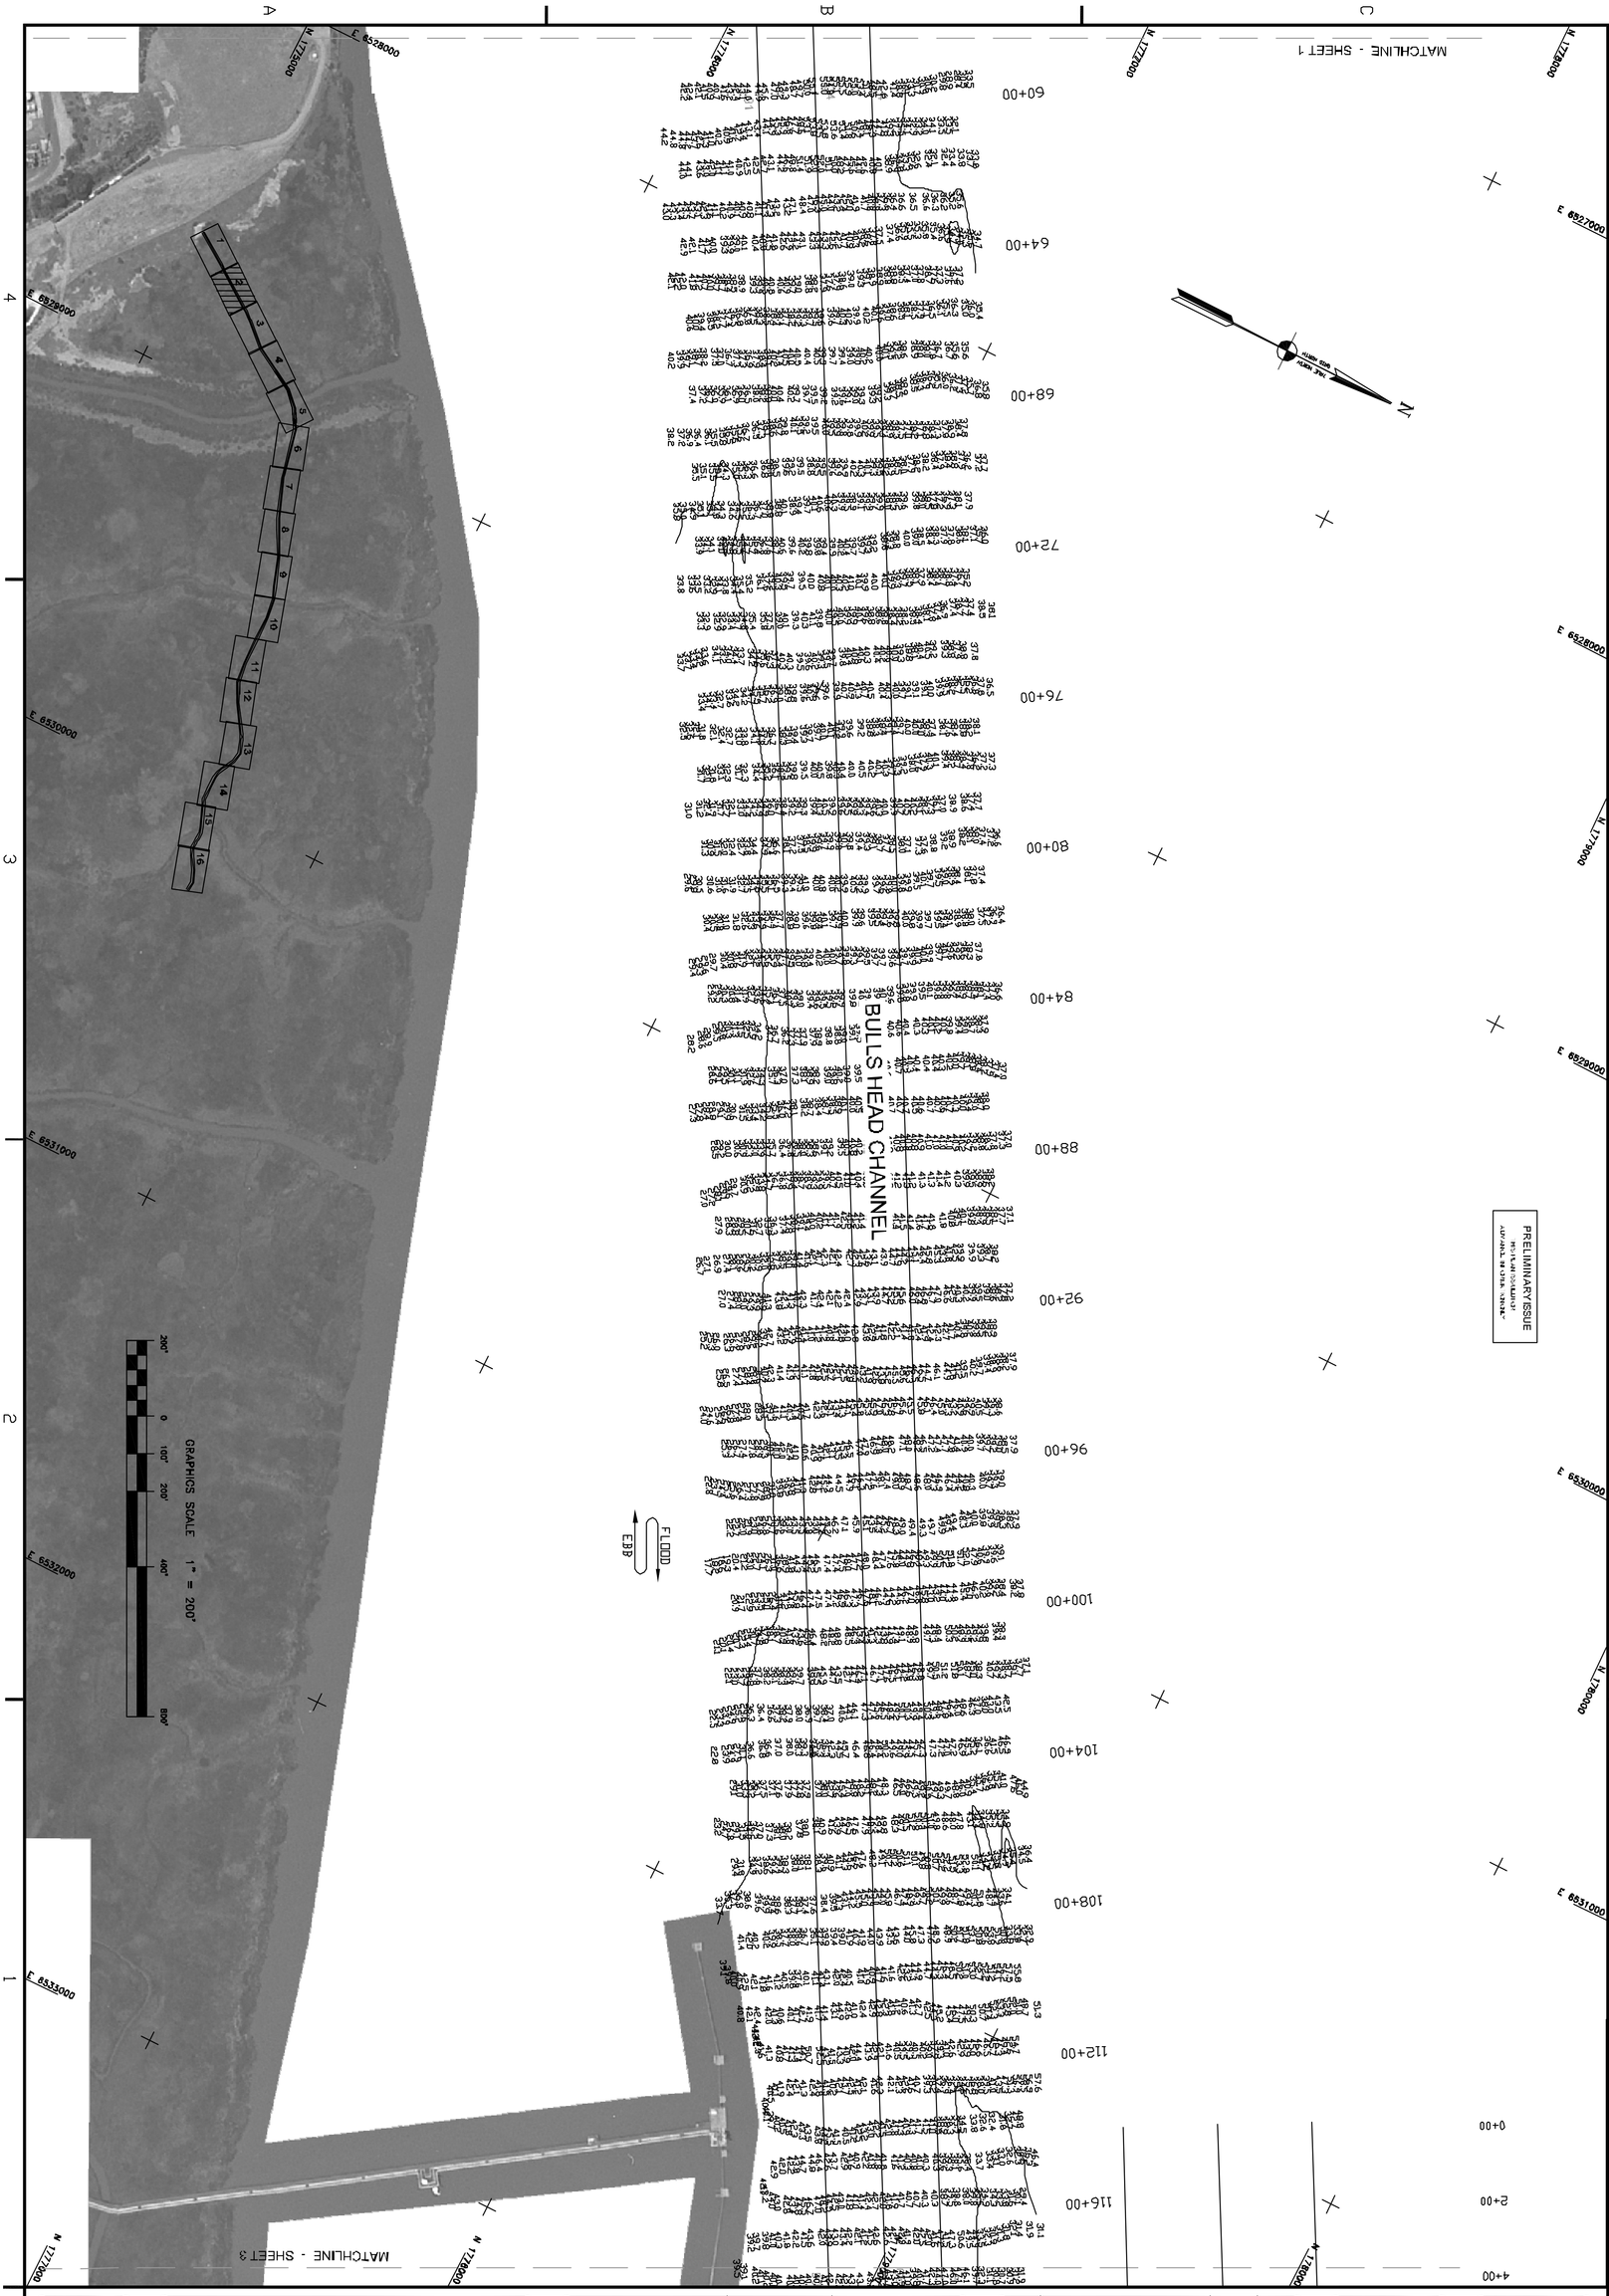

Sheet reference number C2

CONTRA COSTA COUNTY CALIFORNIA

SUISUN BAY CHANNEL
POSTDREDGE SURVEY
23 & 24 AUGUST 2004

SUBMITTED:	DESIGNED BY:	CHECKED BY:	DRAWN BY:
TVW		PC	EWC
Hydro Survey Section	DATE:	SHEET NO.	DRAWING NO.
APPROVAL RECOMMENDED:	8/31/2004	2 OF 16	4 2 219
Chief, Engineering Branch	PREPARED UNDER THE DIRECTION OF		
APPROVED:	PHILIP T. FEIR		
Chief, Engineering & Technical Services Div.	LT. COLONEL, C.E., DISTRICT ENGINEER		

Mark	Description	Date	Appr.

US Army Corps of Engineers
San Francisco District
333 Market Street
San Francisco, CA 94105