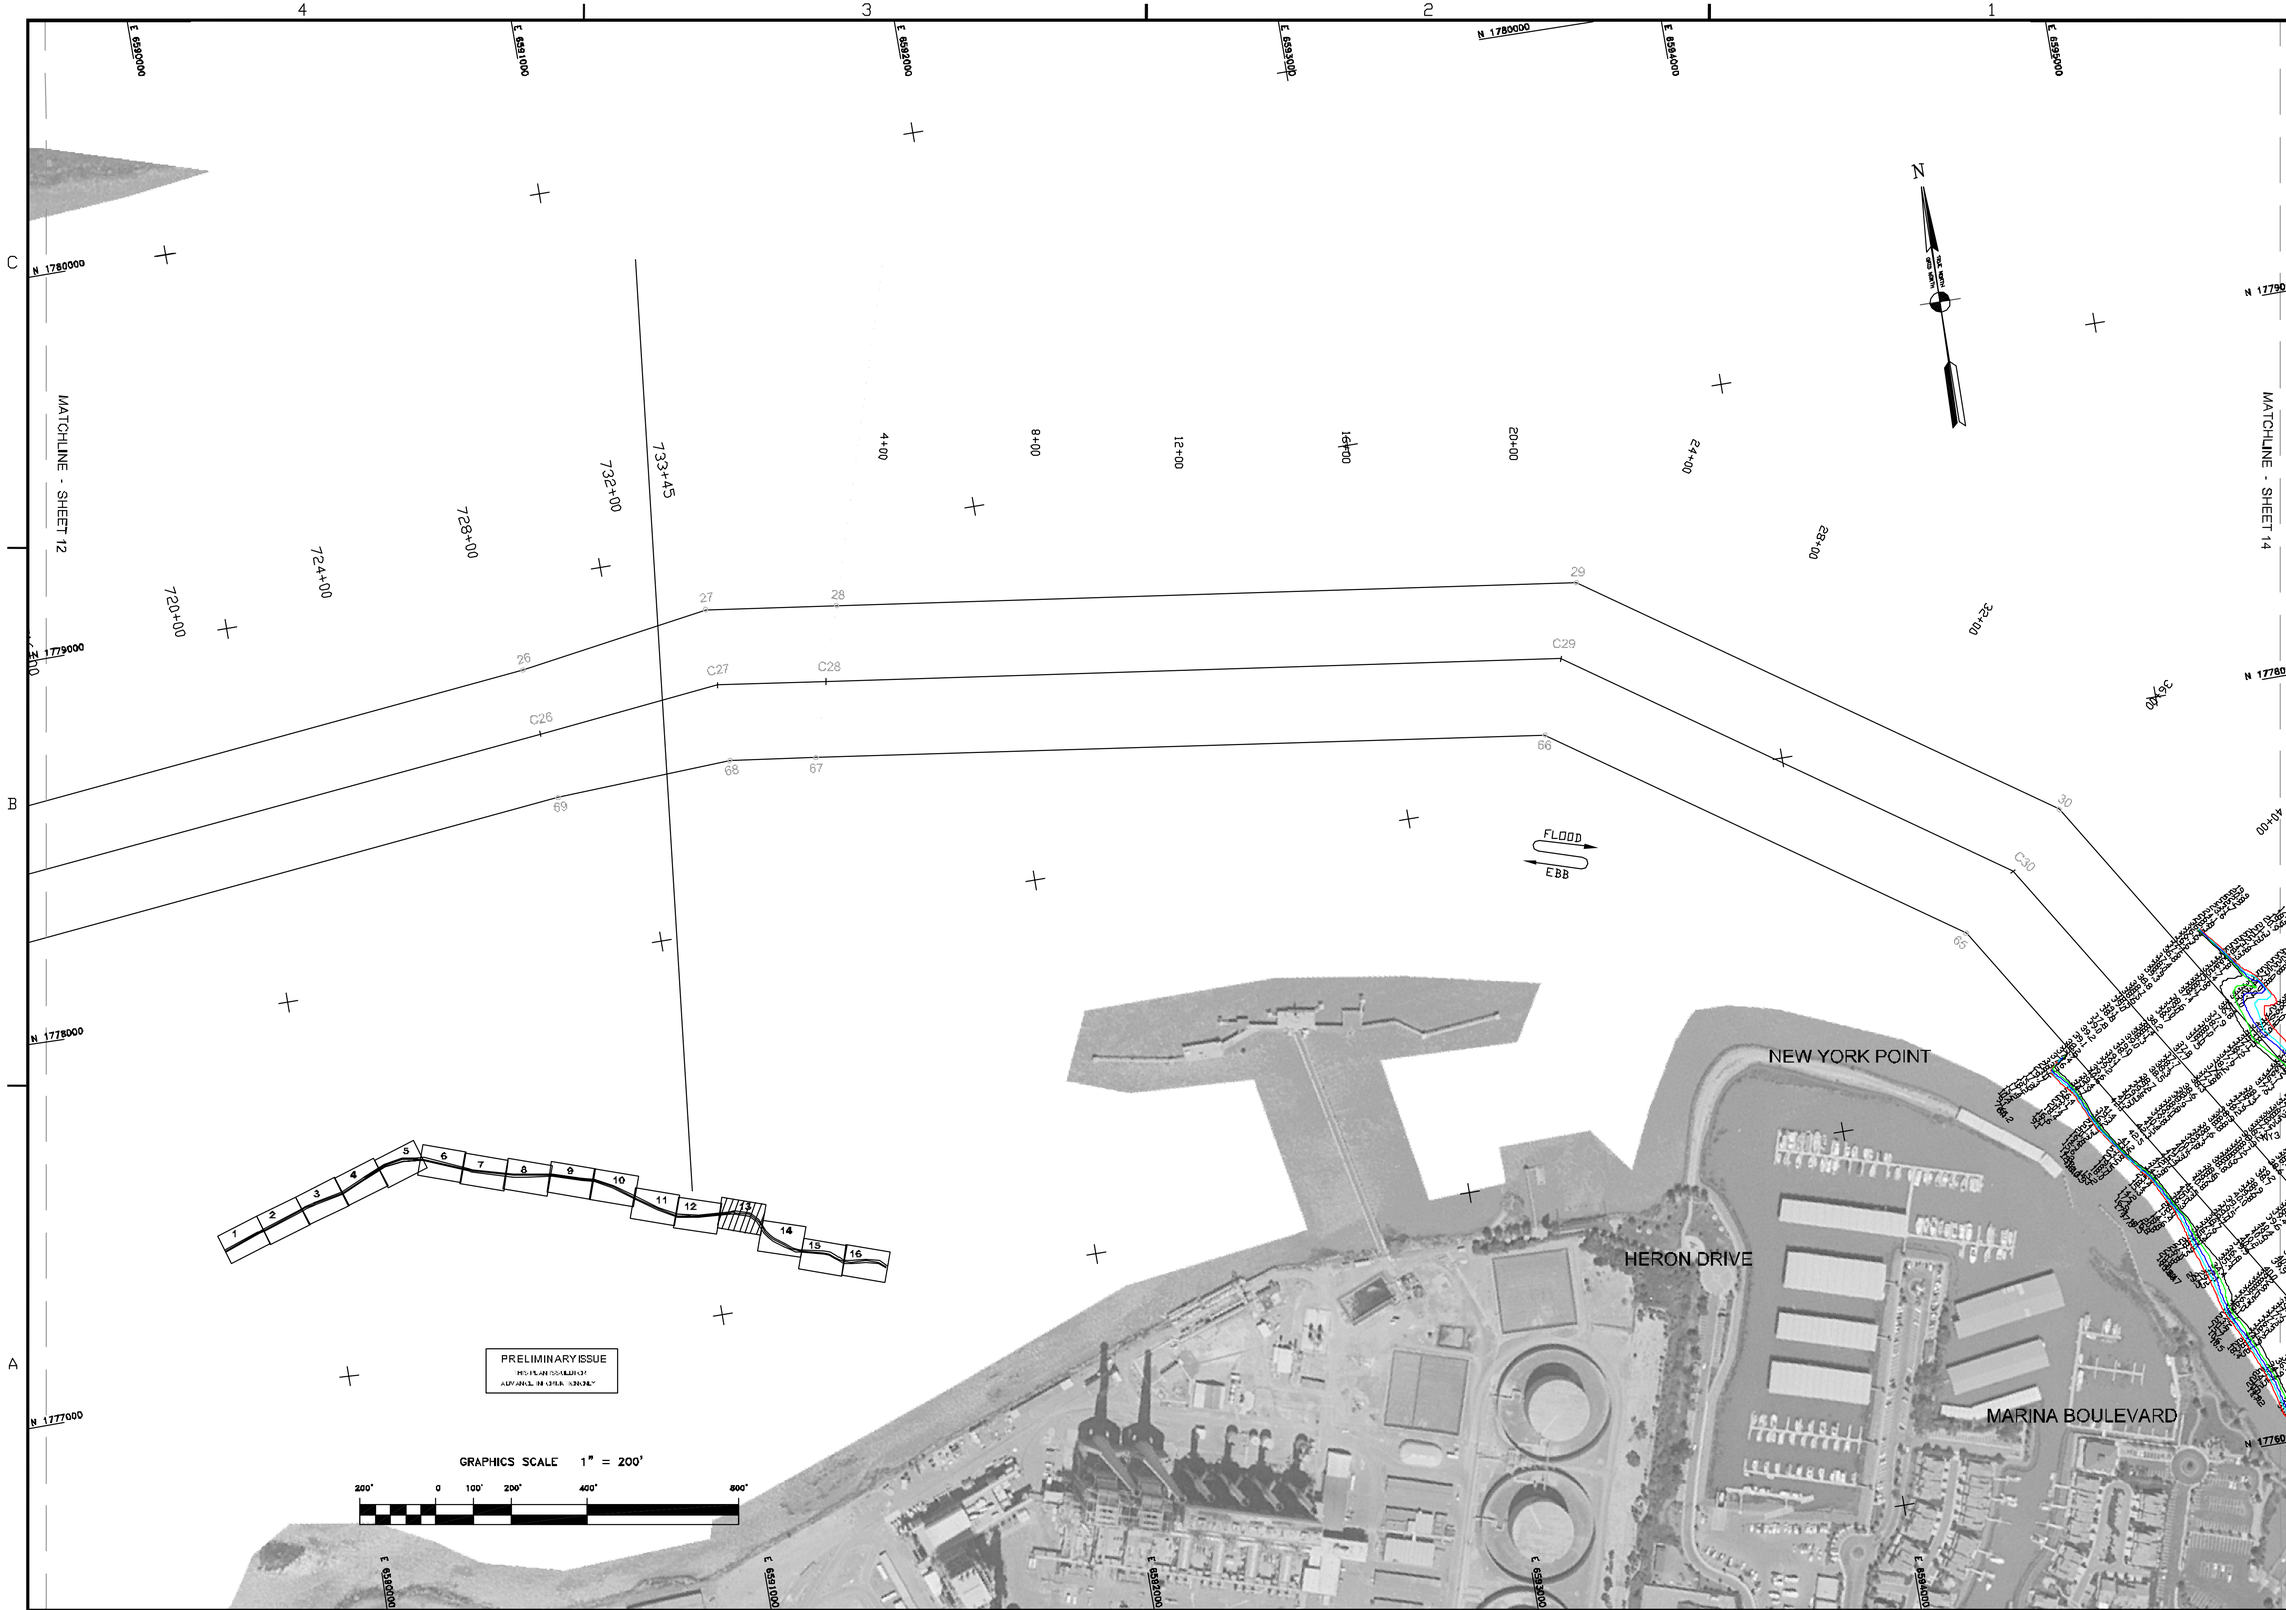

US Army Corps of Engineers
San Francisco District
333 Market Street
San Francisco, CA 94105

Mark	Description	Date	Appr.

DESIGNED BY: TVW	CHECKED BY: PC	DRAWN BY: EWC	
DATE: 5/22/2004	SHEET NO. 13 OF 16	DRAWING NO. 4	2 218
SUBMITTED: Hydro Survey Section	PREPARED UNDER THE DIRECTION OF MICHAEL McCORMICK		
APPROVAL RECOMMENDED: Chief, Engineering Branch	LT. COLONEL, C.E., DISTRICT ENGINEER		
APPROVED: Chief, Engineering & Technical Services Div.			

CONTRA COSTA COUNTY CALIFORNIA

SUISUN BAY CHANNEL NEW YORK SLOUGH

PREDREDGE SURVEY
28 MAY & 01, 03 JUNE 2004

Sheet reference number
C13