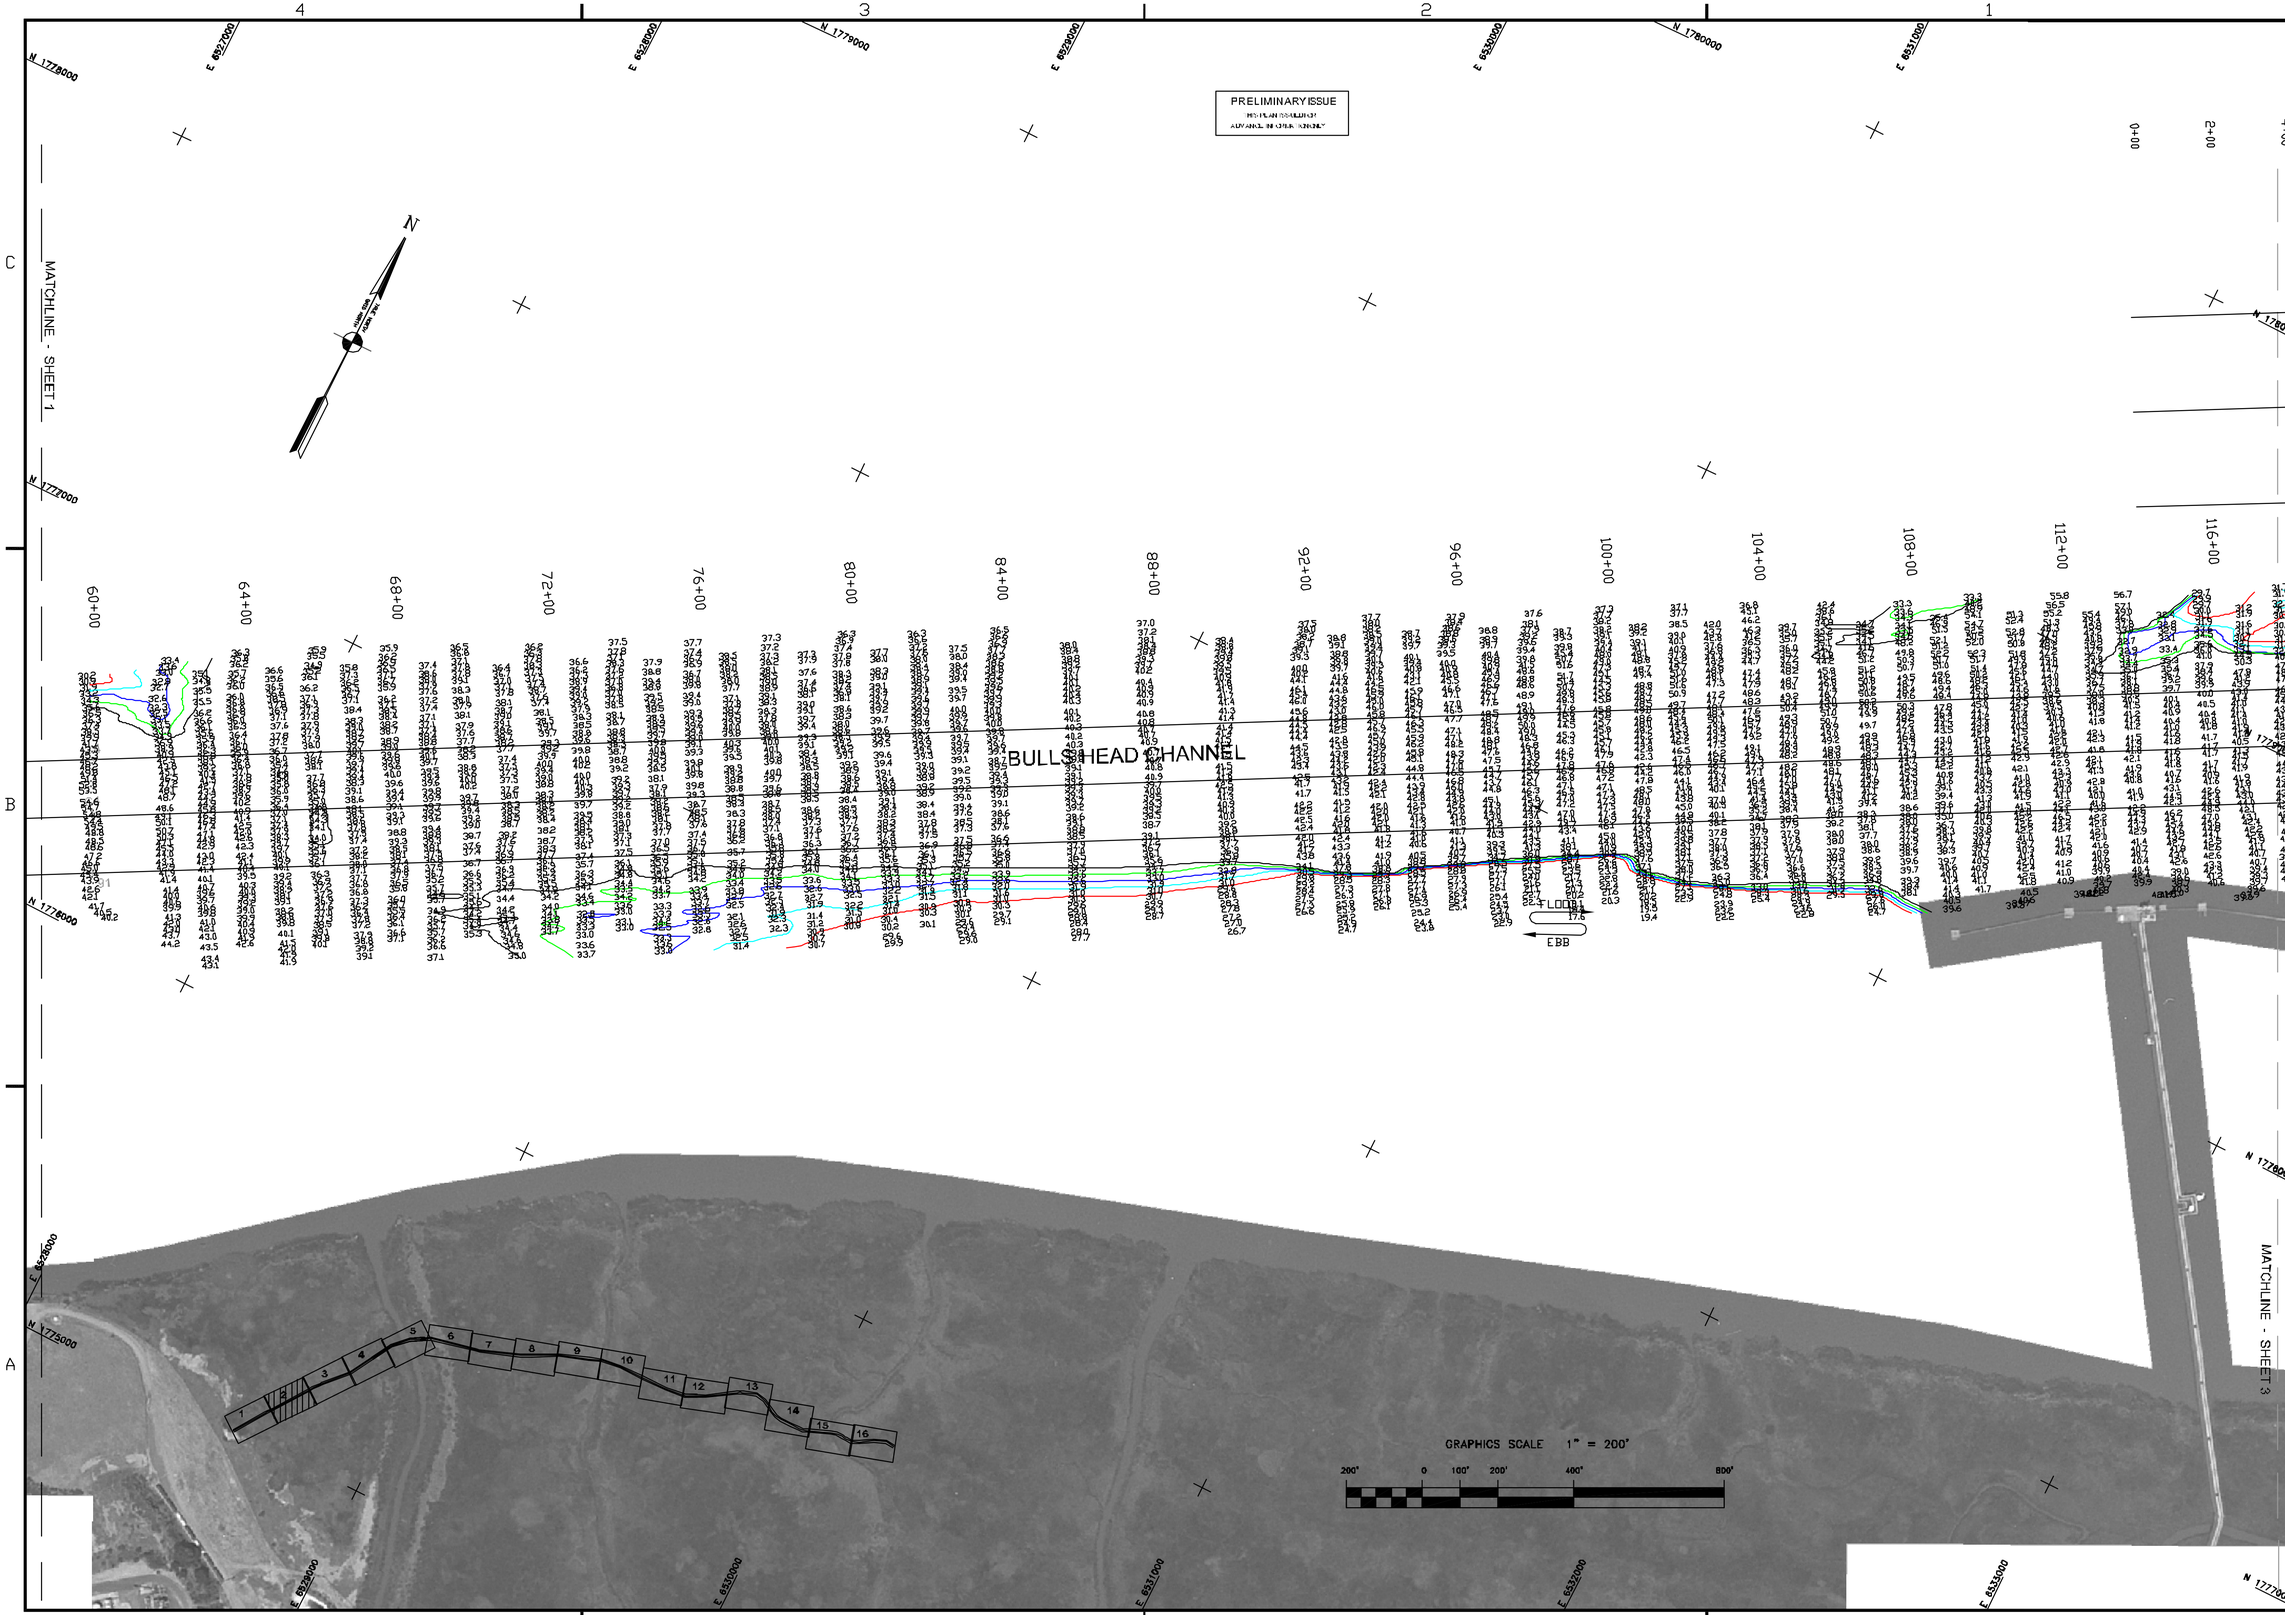

US Army Corps of Engineers
San Francisco District
333 Market Street
San Francisco, CA 94105

Mark	Description	Date	Appr.

SUBMITTED: TVW	DESIGNED BY: PC	CHECKED BY: PC	DRAWN BY: EWC
Hydro Survey Section	DATE: 5/22/2004	SHEET NO. 2 OF 16	DRAWING NO. 4 2 218
APPROVAL RECOMMENDED: Const. Engineering Branch	PREPARED UNDER THE DIRECTION OF MICHAEL McCORMICK LT. COLONEL, C.E., DISTRICT ENGINEER		
APPROVED: Chief, Engineering & Technical Services Div.			

CALIFORNIA
CONTRA COSTA COUNTY

SUISUN BAY CHANNEL
PREDREDGE SURVEY
20, 21, 25–27 MAY 2004

Sheet reference number
C2