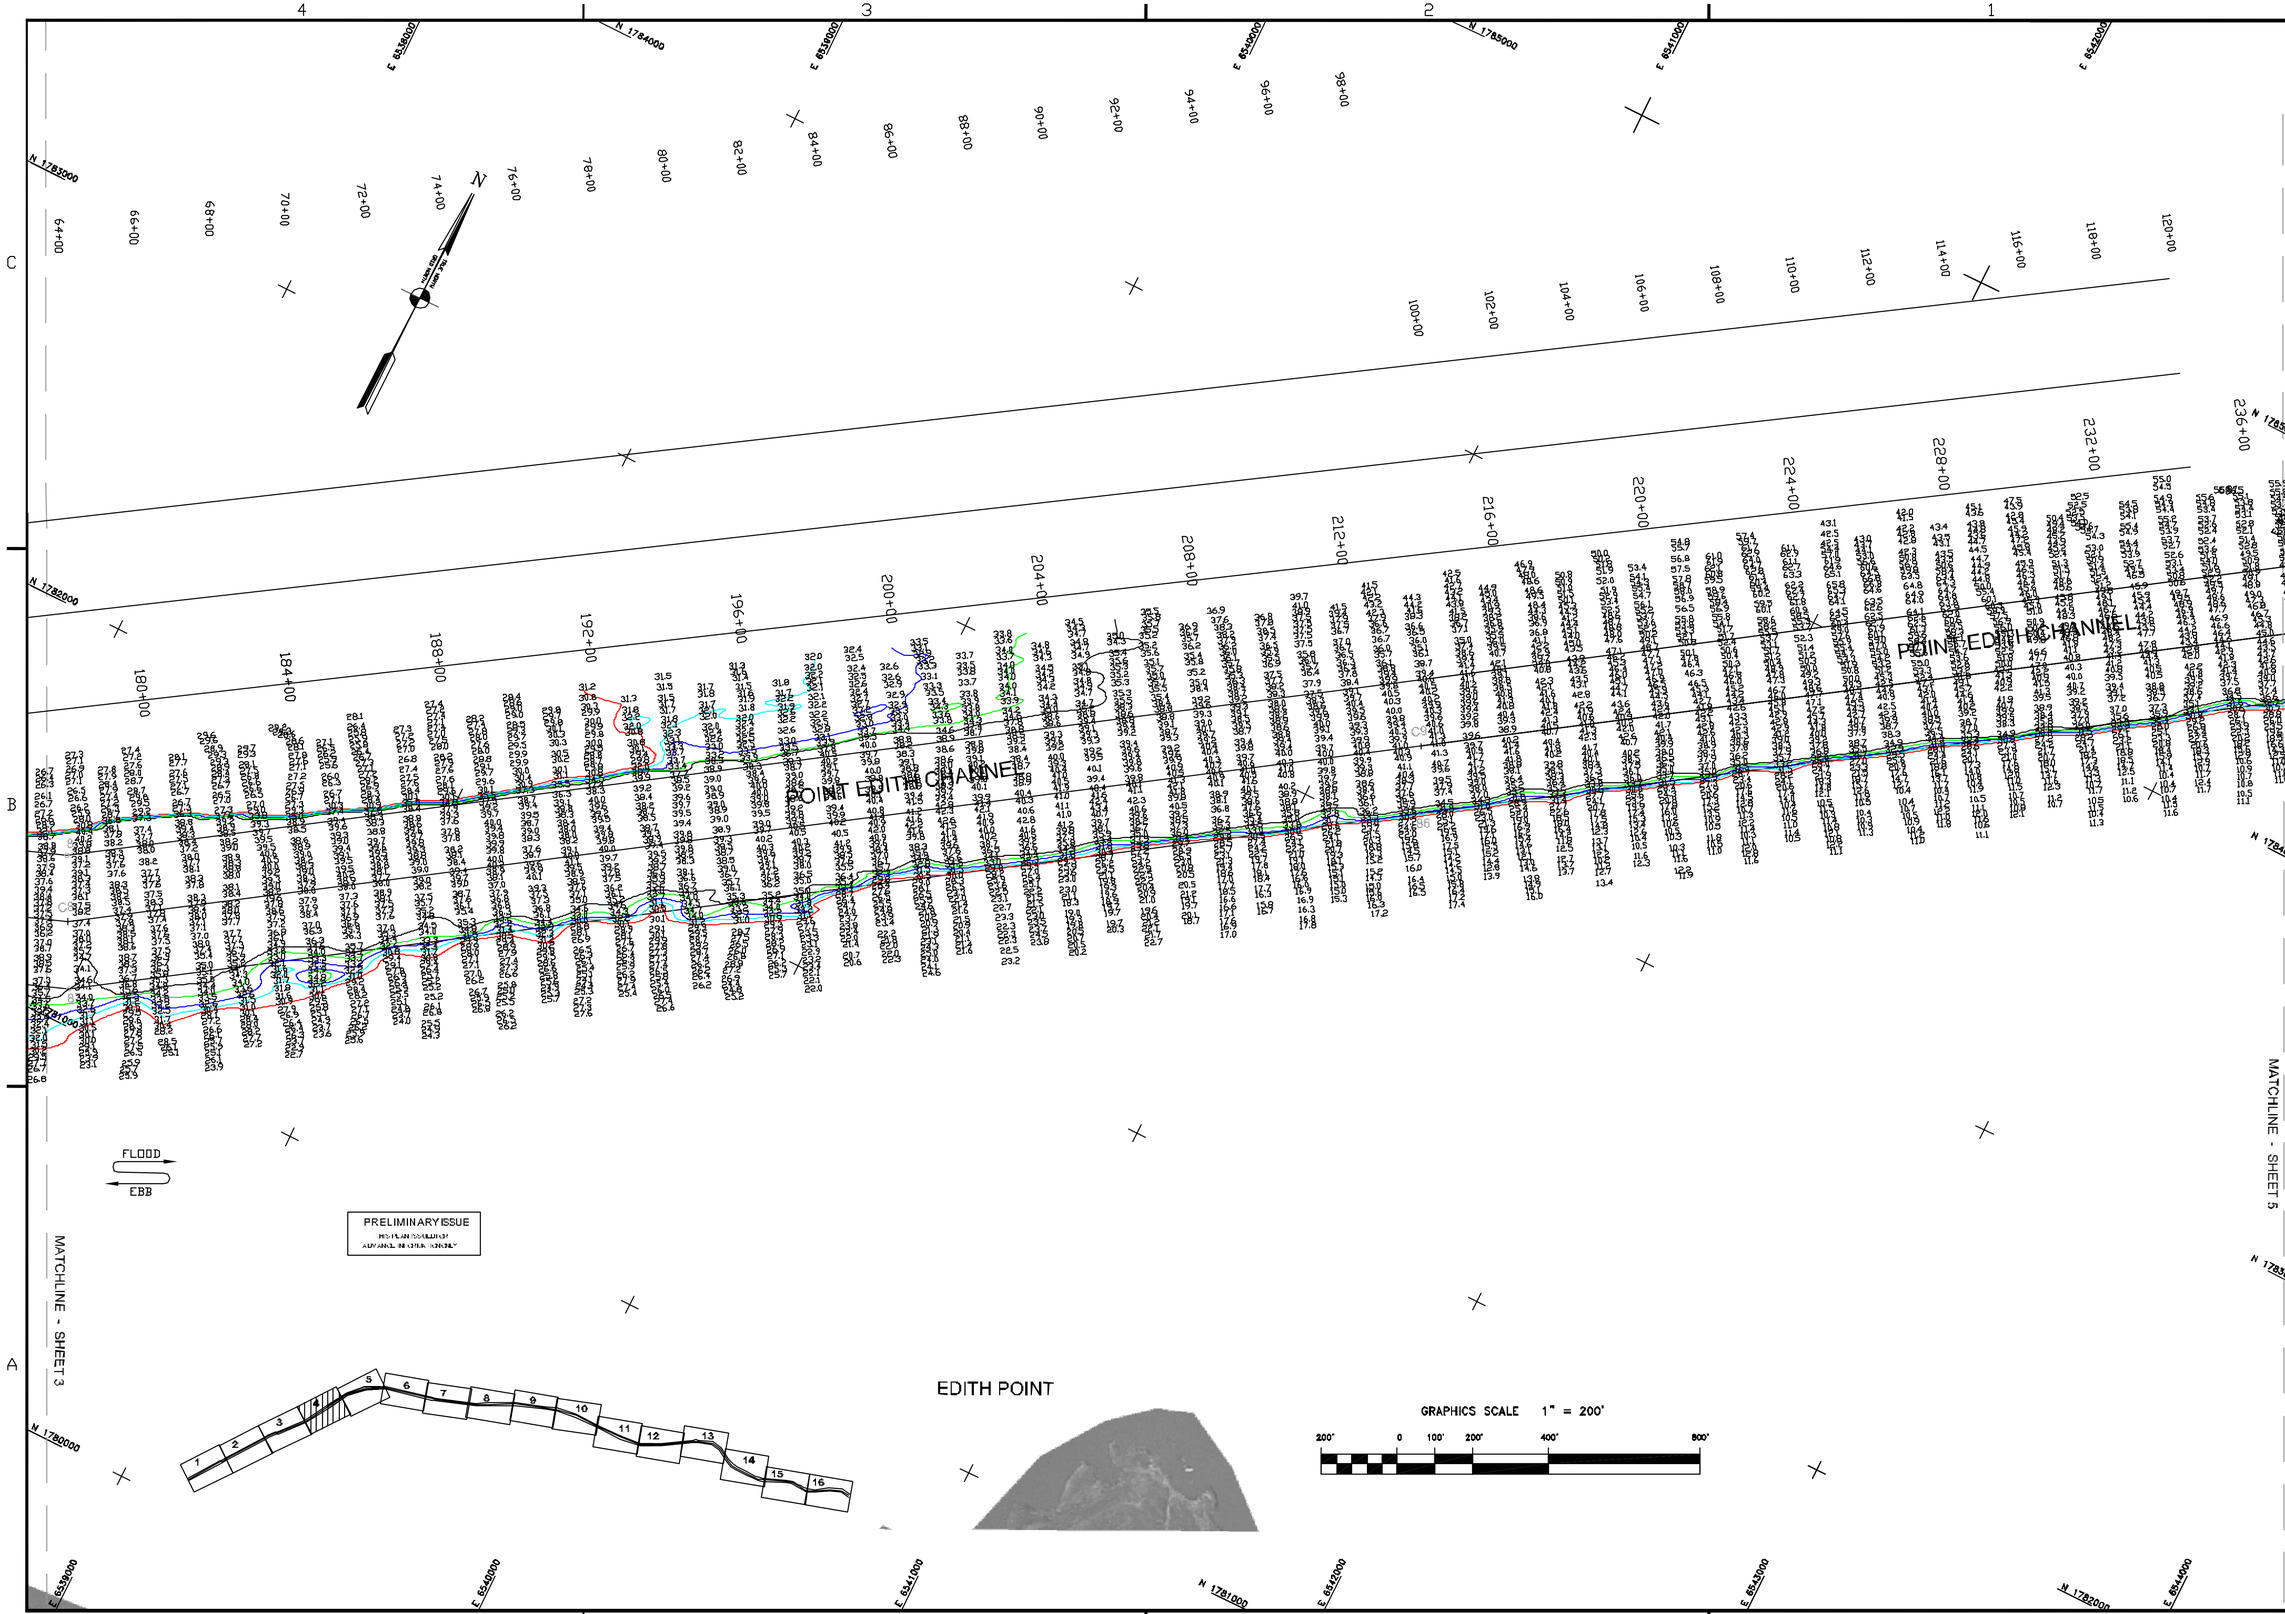

US Army Corps of Engineers
San Francisco District
333 Market Street
San Francisco, CA 94105

Mark	Description	Date	Appr.

DESIGNED BY:	CHECKED BY: PC	DRAWN BY: EWC	
SHEET NO.	DRAWING NO.		
DATE: 5/22/2004	4 OF 16	4	2 218
PREPARED UNDER THE DIRECTION OF MICHAEL McCORNICK LT. COLONEL, C.E., DISTRICT ENGINEER			
SUBMITTED: T/W			
Hydro Survey Section			
APPROVAL RECOMMENDED:			
Chief, Engineering Branch			
APPROVED:			
Chief, Engineering & Technical Services Div.			

CONTRA COSTA COUNTY CALIFORNIA

SUISUN BAY CHANNEL
PREDREDGE SURVEY
20, 21, 25-27 MAY 2004

Sheet reference number
C4