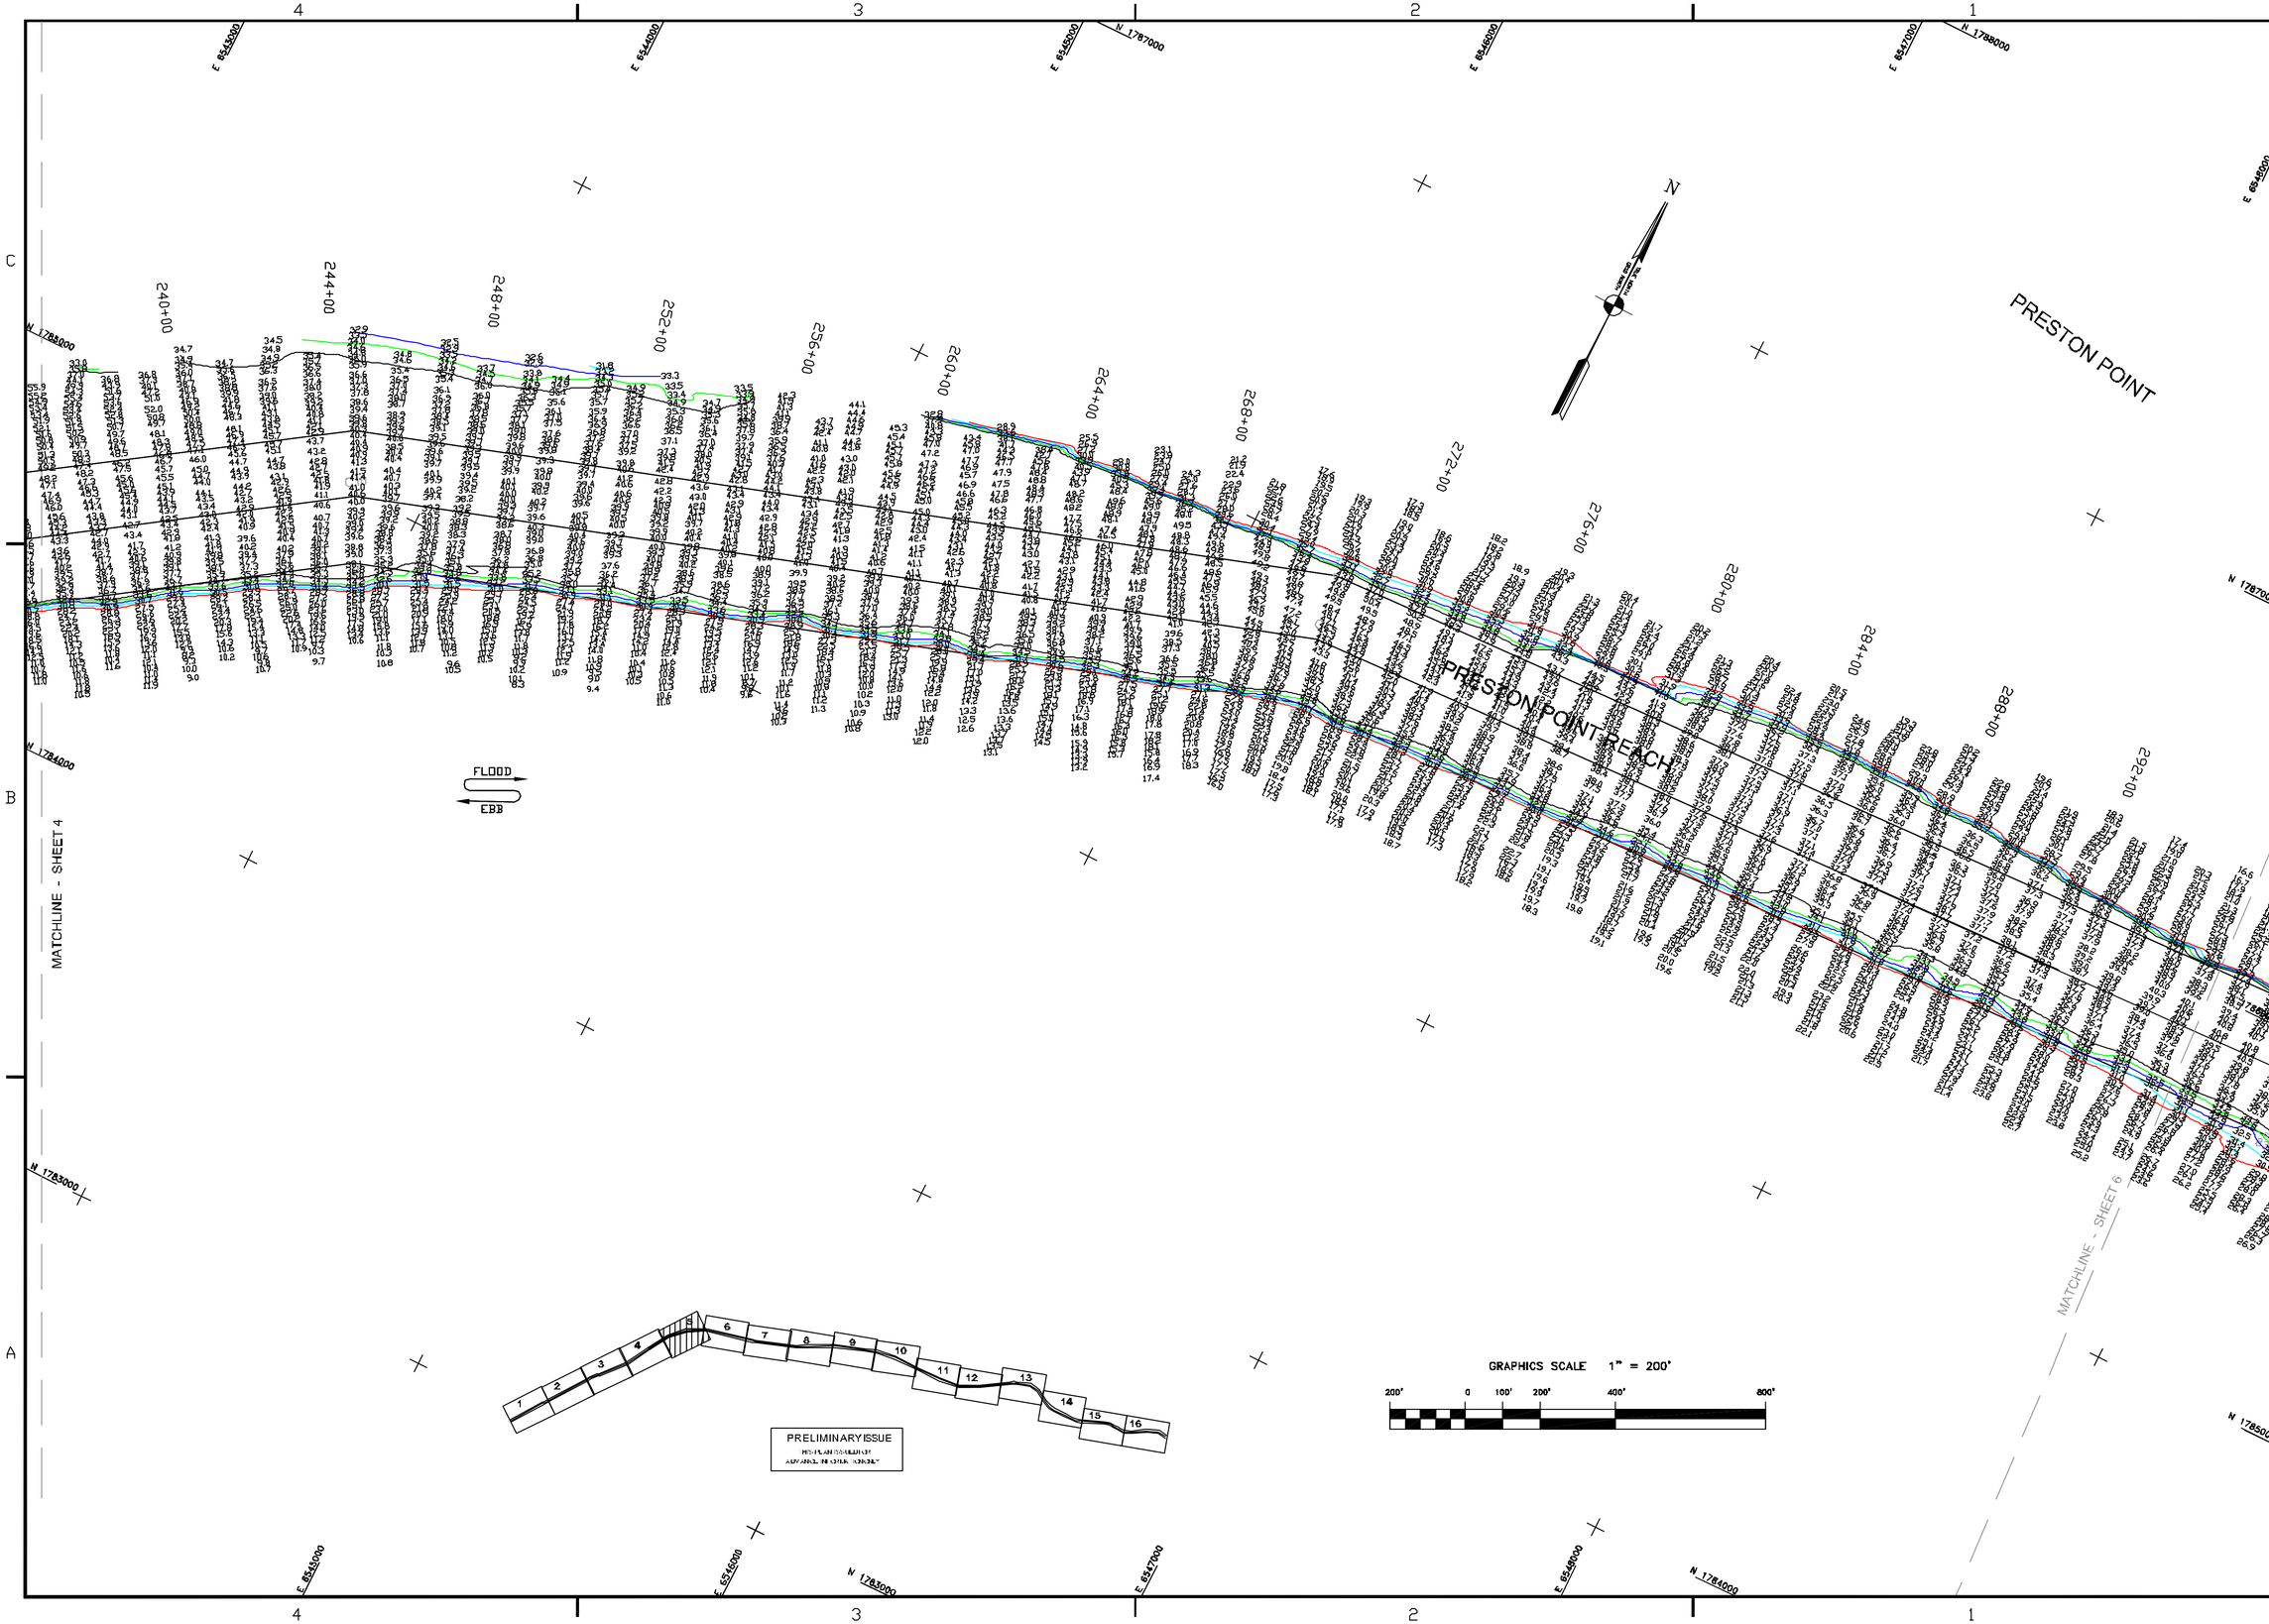

US Army Corps of Engineers
San Francisco District
333 Market Street
San Francisco, CA 94105

Mark	Description	Date	Appr.

DESIGNED BY:		CHECKED BY: PC	DRAWN BY: EWC
DATE: 5/22/2004	SHEET NO. 5 OF 16	DRAWING NO. 4	2	218

PREPARED UNDER THE DIRECTION OF
MICHAEL McCORMICK
LT. COLONEL, C.E., DISTRICT ENGINEER

SUBMITTED: TVW
Hydro Survey Section
APPROVAL RECOMMENDED:
Chief, Engineering Branch
APPROVED:
Chief, Engineering & Technical Services Div.

CONTRA COSTA COUNTY CALIFORNIA

SUISUN BAY CHANNEL
PREDREDGE SURVEY
20, 21, 25–27 MAY 2004

Sheet reference number
C5