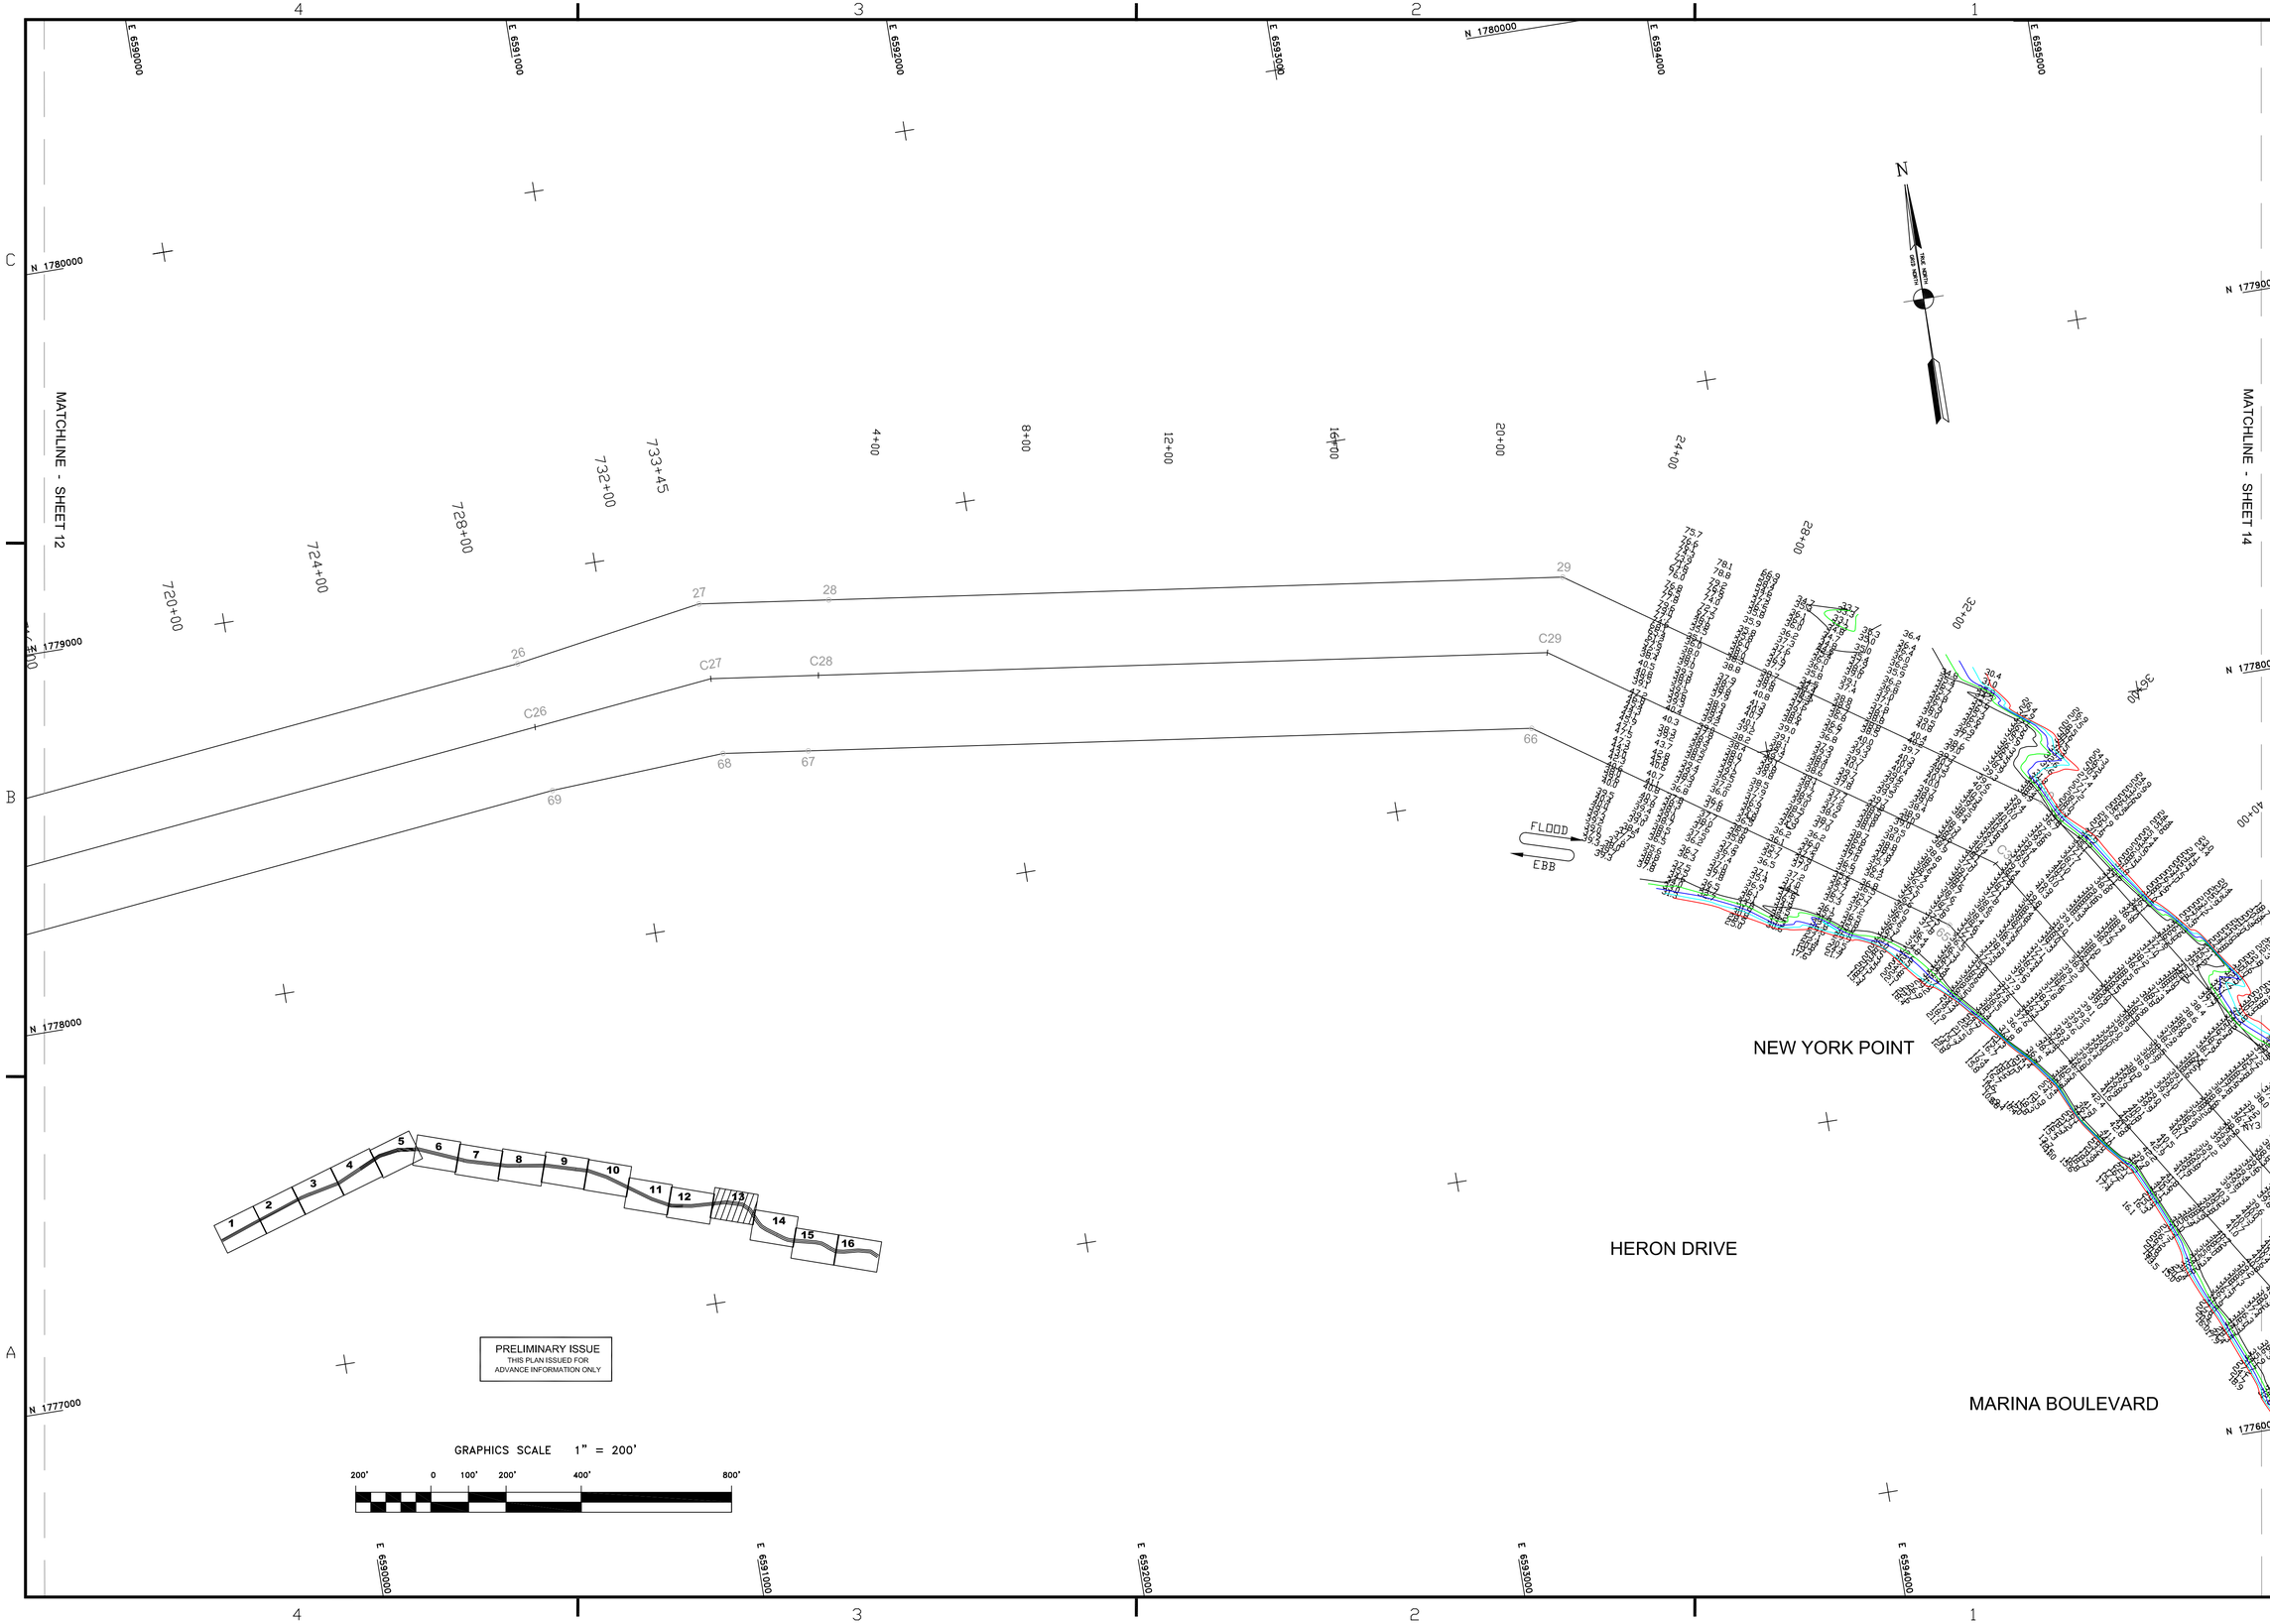

US Army Corps of Engineers
San Francisco District
333 Market Street
San Francisco, CA 94105

Mark	Description	Date	Appr.

DESIGNED BY:	CHECKED BY:	DRAWN BY:
	TVW	EWC
DATE:	SHEET NO.	DRAWING NO.
9/22/2006	13 OF 16	4 2 228

PREPARED UNDER THE DIRECTION OF
CRAIG W. KILEY
LT. COLONEL, C.E., DISTRICT ENGINEER

SUBMITTED:
Survey Section Team Leader
APPROVAL RECOMMENDED:
Chief, Technical Support Section
APPROVED:
Chief, Construction Branch

CONTRA COSTA COUNTY CALIFORNIA

SUISUN BAY CHANNEL
NEW YORK SLOUGH
PREDREDGE SURVEY
05 SEPTEMBER 2006

Sheet reference number
C13