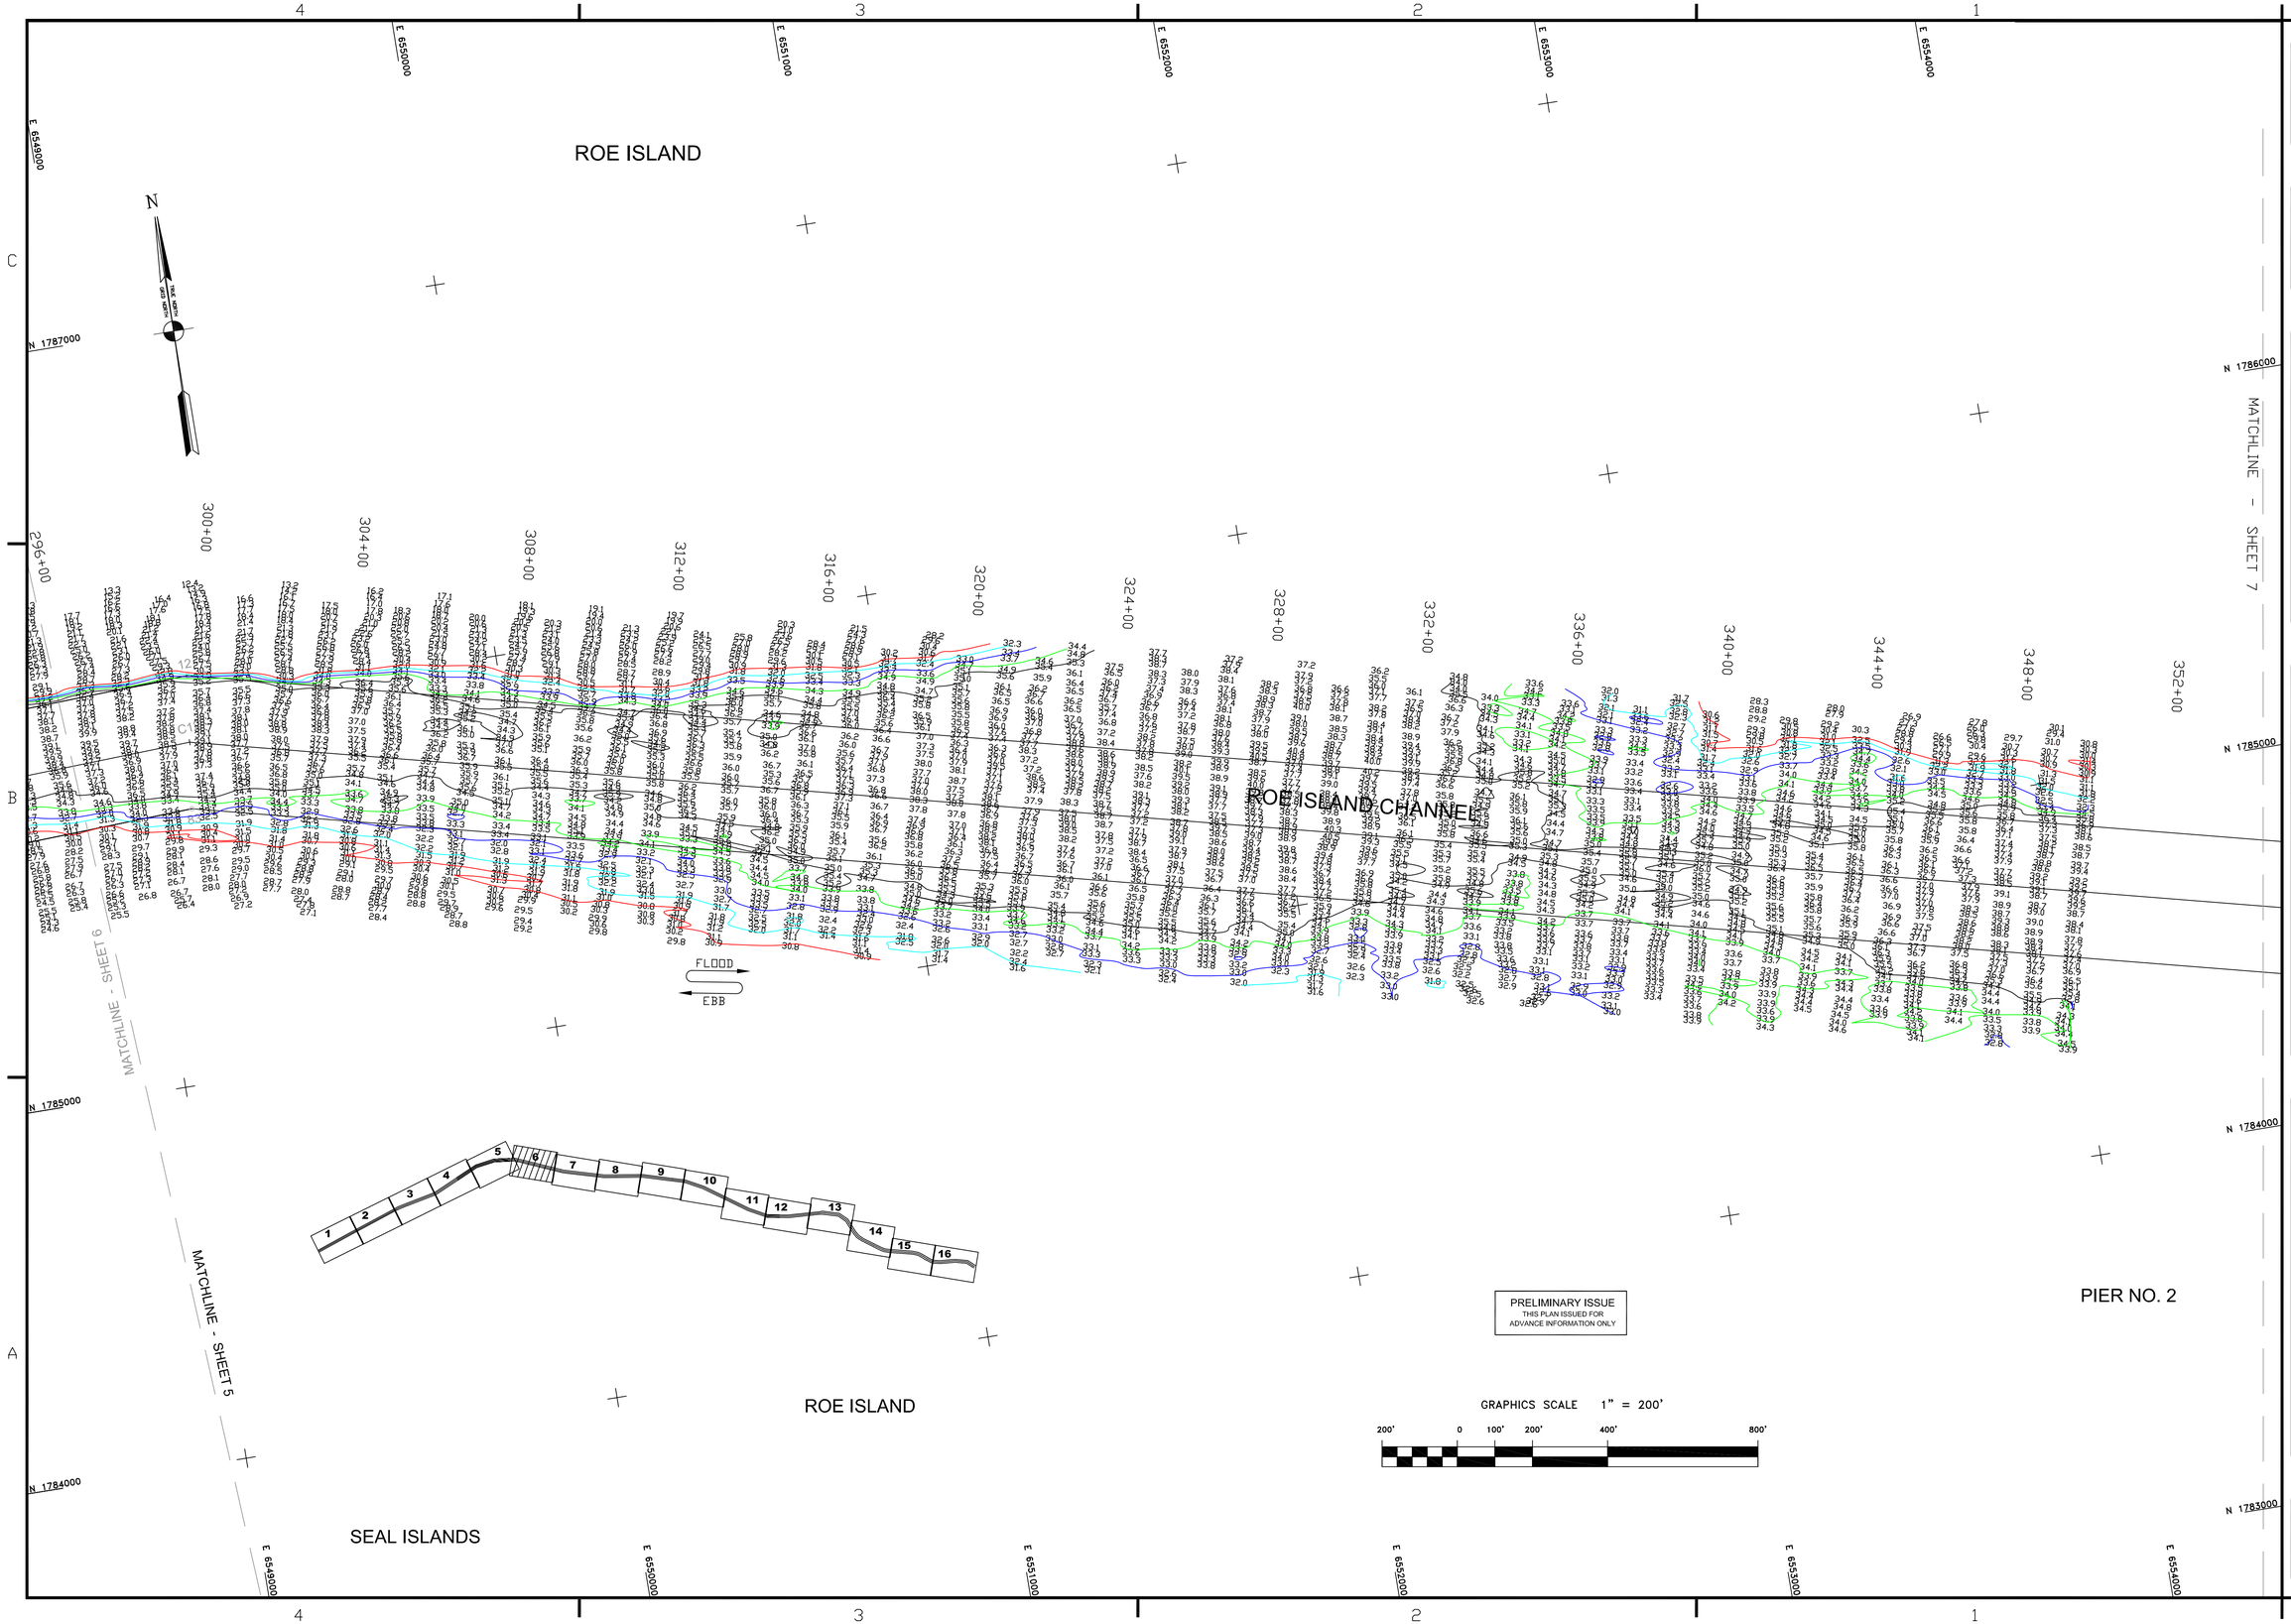

US Army Corps of Engineers
San Francisco District
333 Market Street
San Francisco, CA 94105

Mark	Description	Date	Appr.

DESIGNED BY:	CHECKED BY: TVW	DRAWN BY: EWC	
DATE: 9/06/2006	SHEET NO. 6 OF 16	DRAWING NO. 4 2 227	
PREPARED UNDER THE DIRECTION OF CRAIG W. KILEY LT. COLONEL, C.E., DISTRICT ENGINEER			
SUBMITTED: Survey Section Team Leader			
APPROVAL RECOMMENDED: Chief, Technical Support Section			
APPROVED: Chief, Construction Branch			

CALIFORNIA

CONTRA COSTA COUNTY

SUISUN BAY CHANNEL
PREDREDGE SURVEY
23–24 AUGUST 2006

Sheet reference number
C6