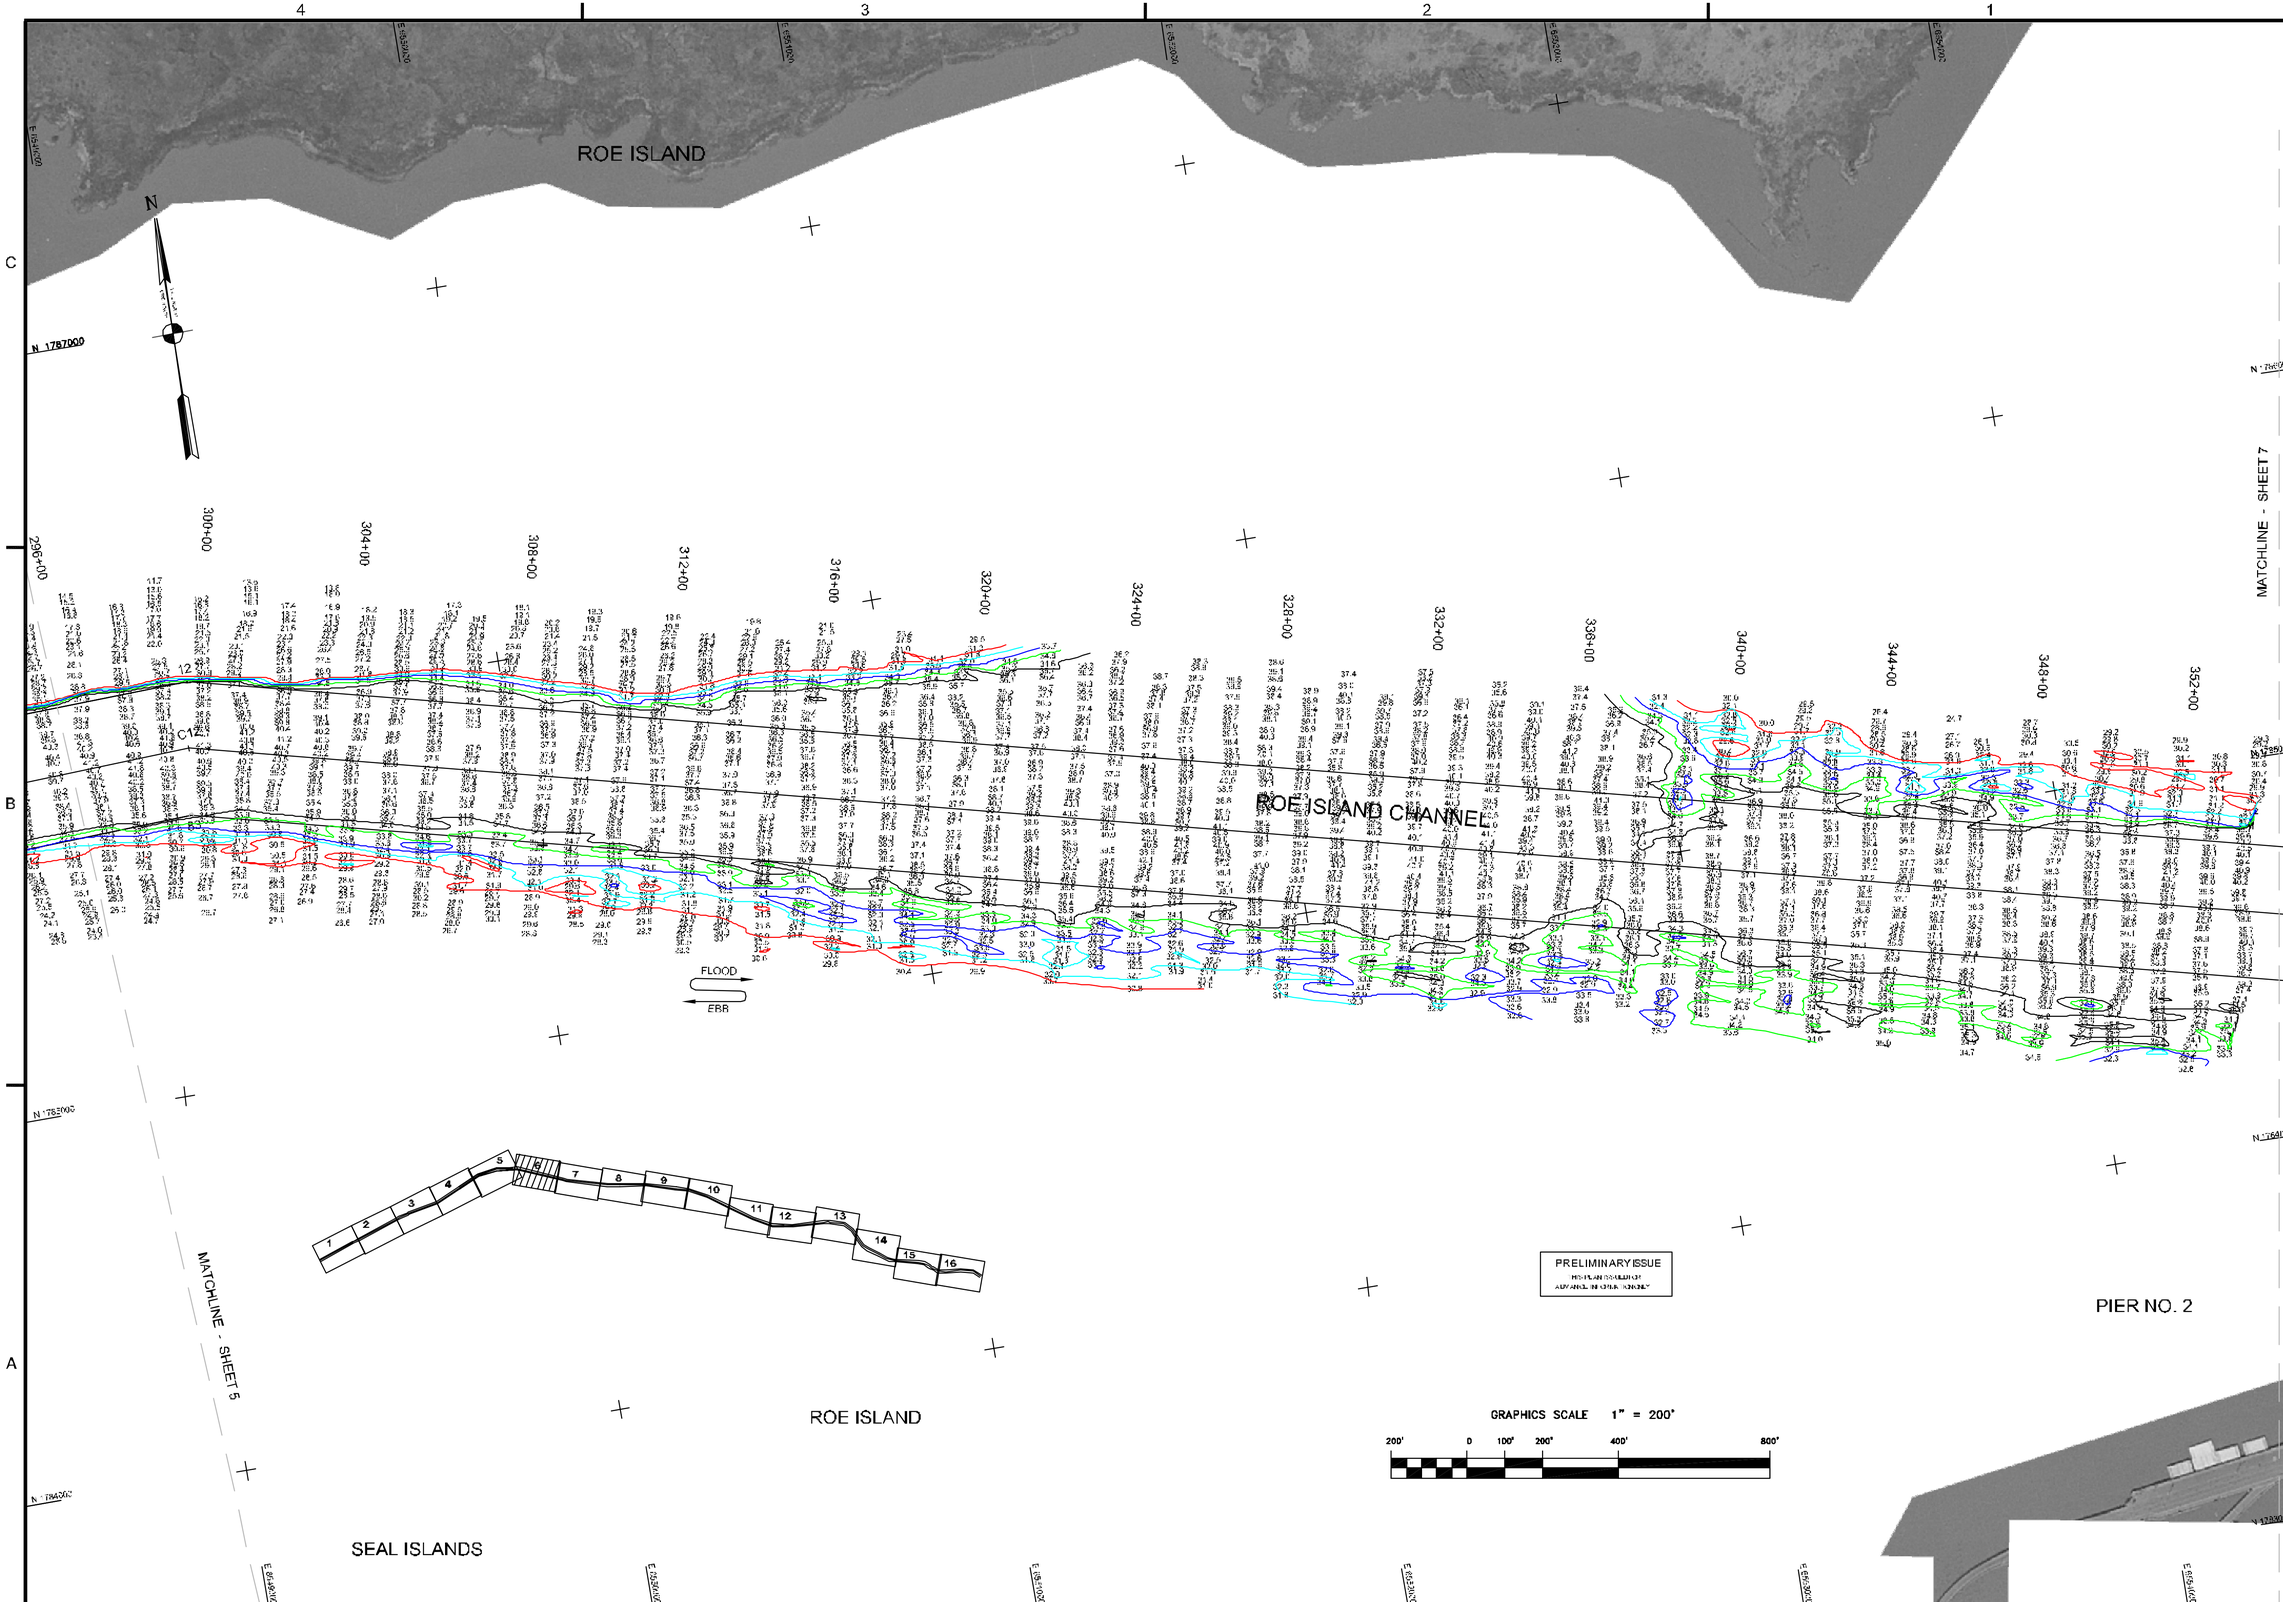

US Army Corps of Engineers
San Francisco District
333 Market Street
San Francisco, CA 94105

Mark	Description	Date	Appr.

DESIGNED BY: | CHECKED BY: PC | DRAWN BY: EWC
DATE: 8/7/2003 | SHEET NO. 6 OF 16 | DRAWING NO. 4 2 214

PREPARED UNDER THE DIRECTION OF
MICHAEL McCORMICK
LT. COLONEL, C.E., DISTRICT ENGINEER

SUBMITTED: TVW
Hydro Survey Section
APPROVAL RECOMMENDED:
Chief, Engineering Branch
APPROVED:
Chief, Engineering Technical & Services Div.

CONTRA COSTA COUNTY CALIFORNIA
SUISUN BAY CHANNEL
PREDREDGE SURVEY
2 AUGUST 2003

Sheet reference number
C6