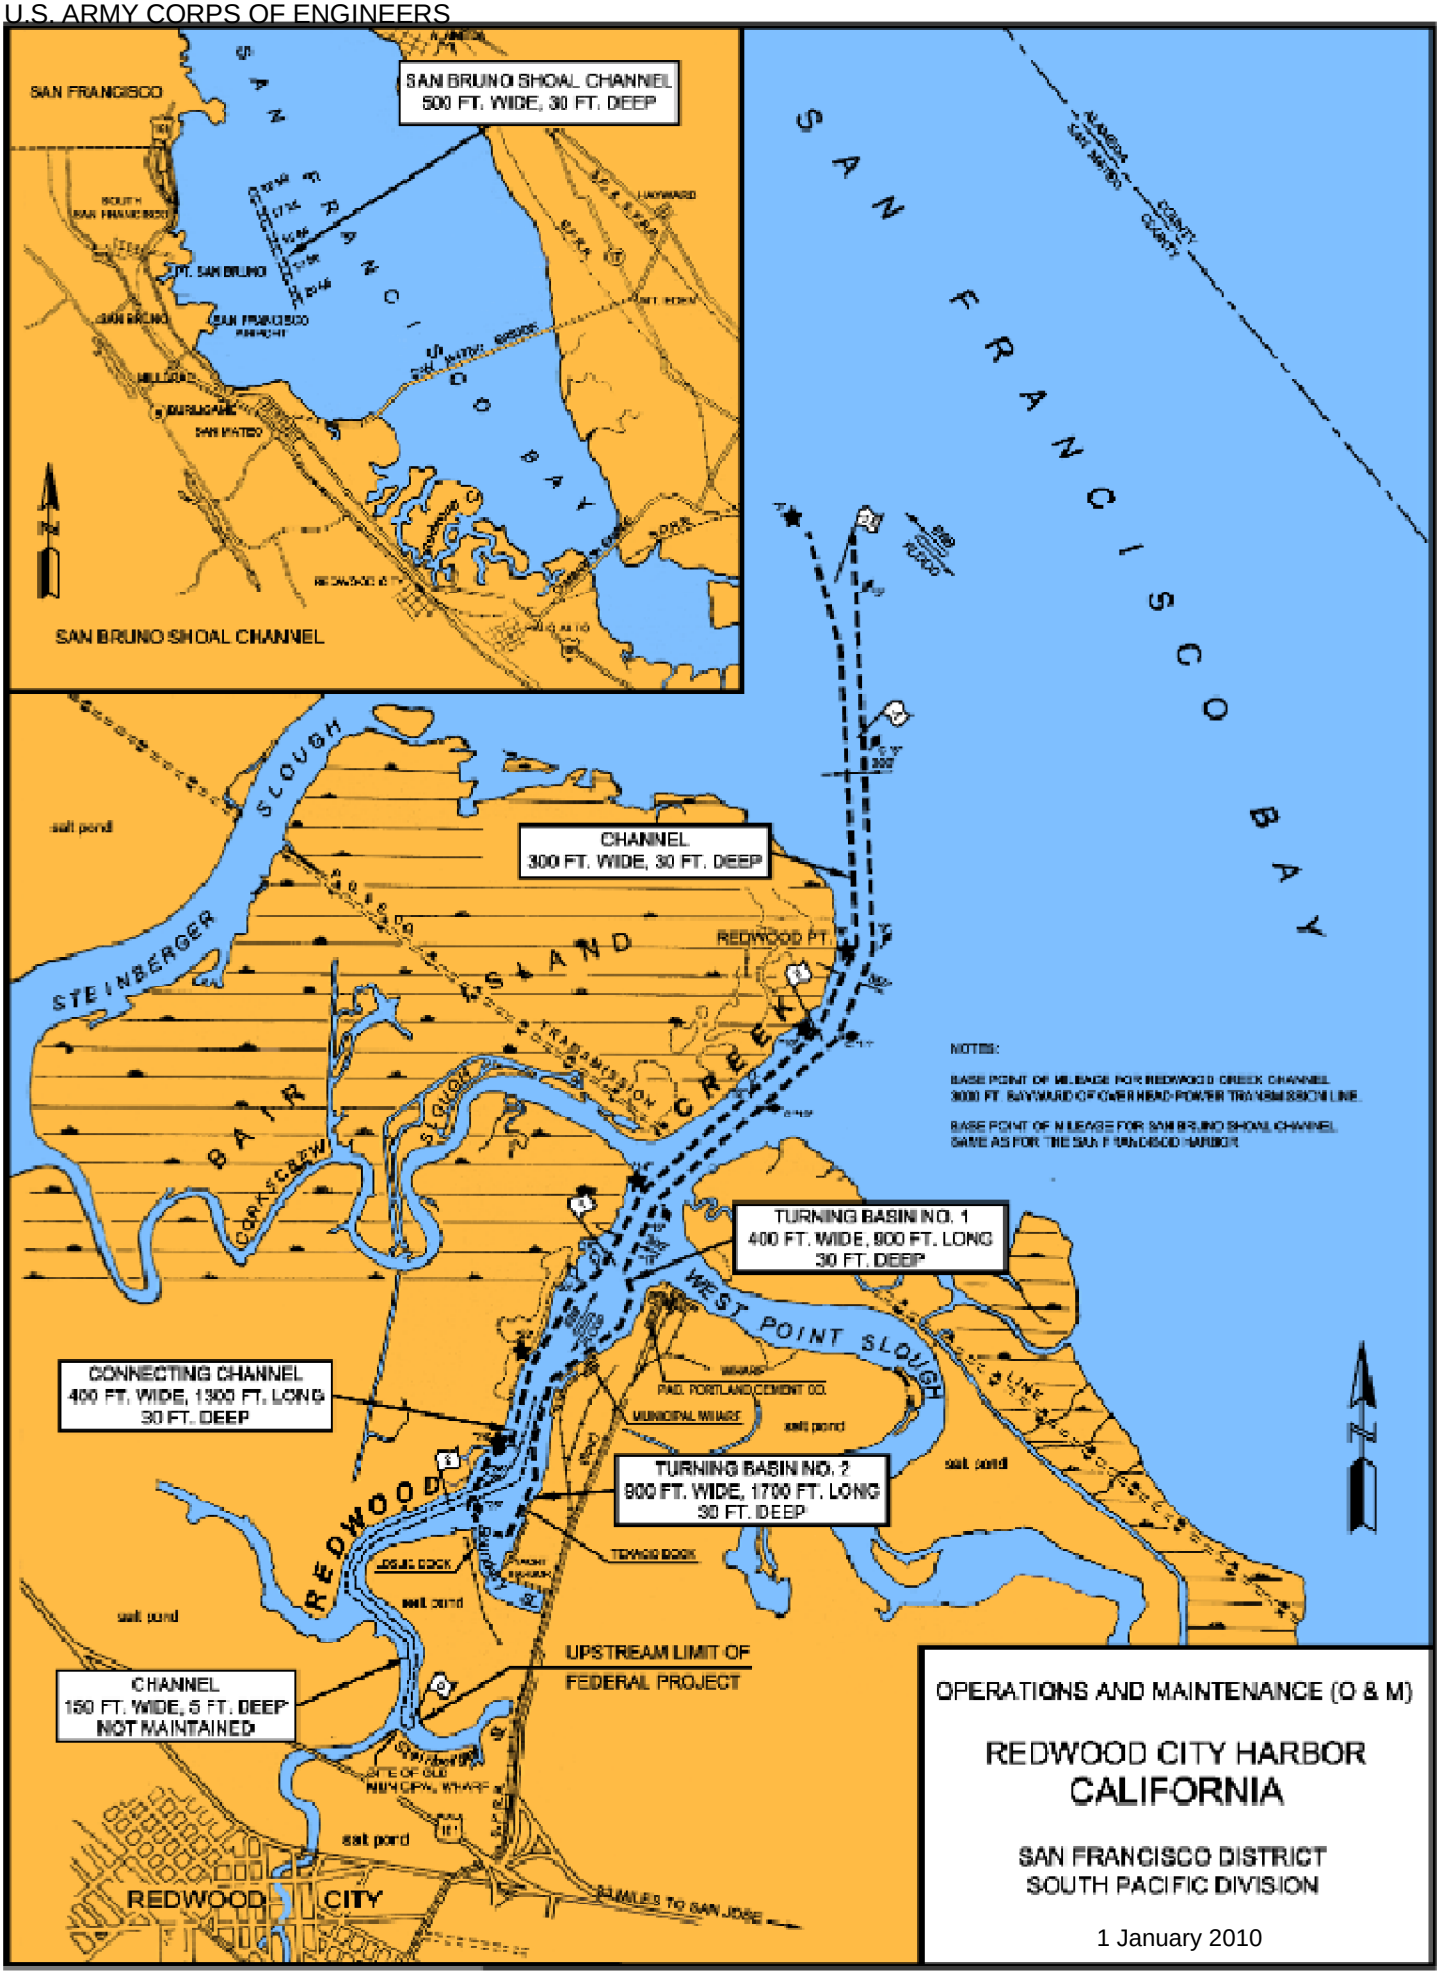
SAN FRANCISCO
SAN BRUNO SHOAL CHANNEL
500 FT. WIDE, 30 FT. DEEP
SAN FRANCISCO BAY
SAN BRUNO SHOAL CHANNEL
SAN FRANCISCO BAY
CHANNEL
300 FT. WIDE, 30 FT. DEEP
REDWOOD PT.
STEINBERGER SLOUGH
BAIR ISLAND
CREEK
NOTES:
BASE POINT OF MILEAGE FOR REDWOOD CREEK CHANNEL
3000 FT. BAYWARD OF OVERHEAD POWER TRANSMISSION LINE.
BASE POINT OF MILEAGE FOR SAN BRUNO SHOAL CHANNEL
SAME AS FOR THE SAN FRANCISCO HARBOR
TURNING BASIN NO. 1
400 FT. WIDE, 900 FT. LONG
30 FT. DEEP
WEST POINT SLOUGH
CONNECTING CHANNEL
400 FT. WIDE, 1300 FT. LONG
30 FT. DEEP
PAD. PORTLAND CEMENT CO.
MUNICIPAL WHARF
TURNING BASIN NO. 2
900 FT. WIDE, 1700 FT. LONG
30 FT. DEEP
REDWOOD
TEXACO DOCK
UPSTREAM LIMIT OF
FEDERAL PROJECT
CHANNEL
150 FT. WIDE, 5 FT. DEEP
NOT MAINTAINED
REDWOOD CITY
OPERATIONS AND MAINTENANCE (O & M)
REDWOOD CITY HARBOR
CALIFORNIA
SAN FRANCISCO DISTRICT
SOUTH PACIFIC DIVISION
1 January 2010