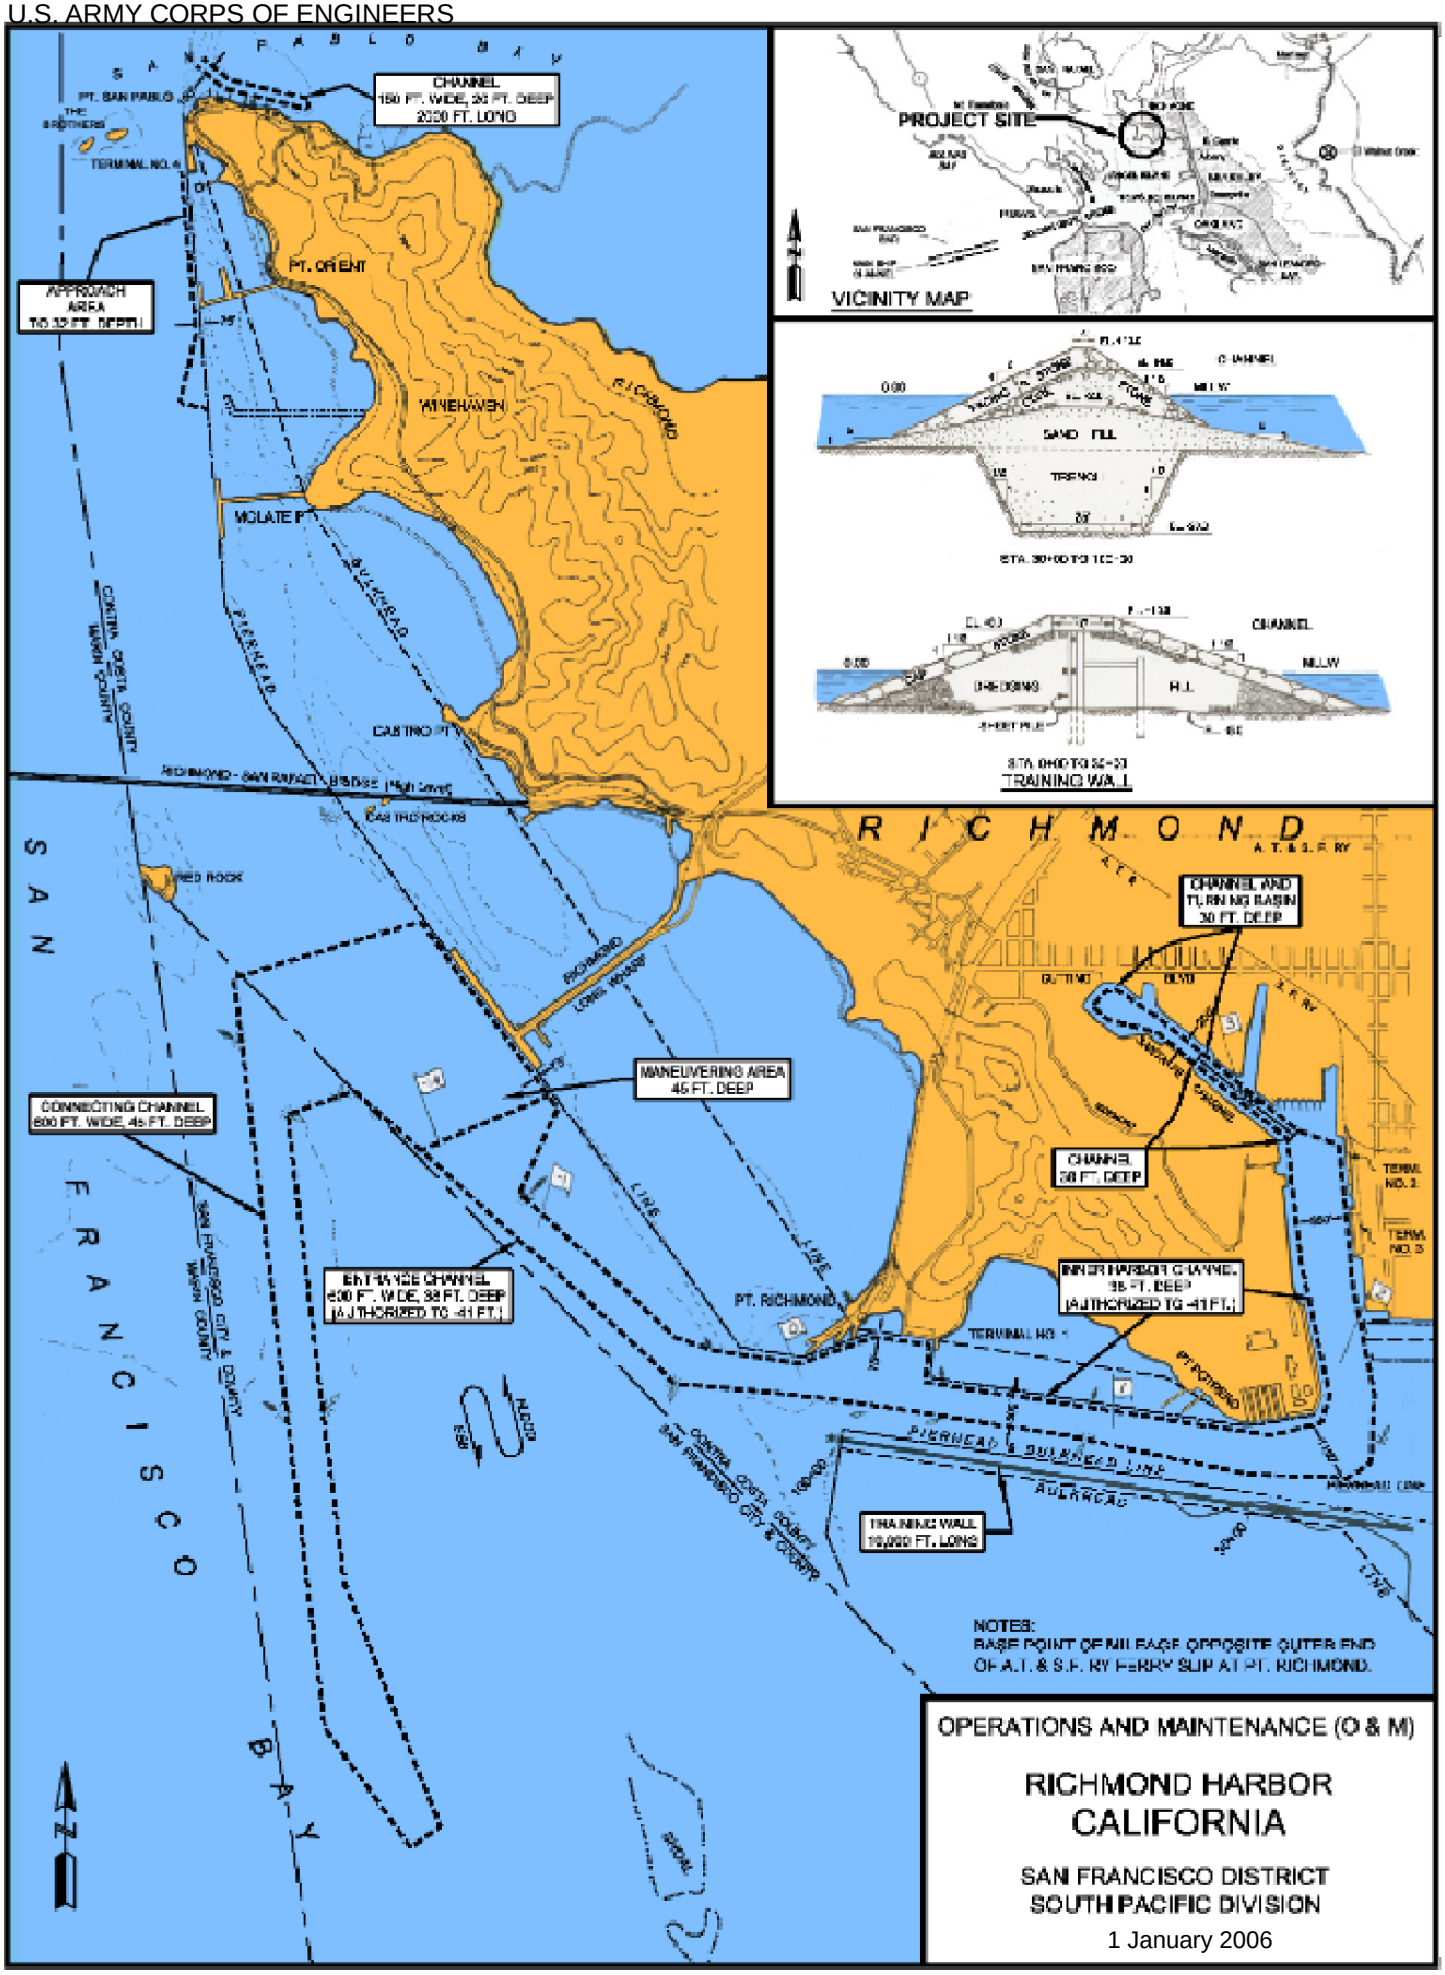
SAN PABLO BAY
CHANNEL
150 FT. WIDE, 35 FT. DEEP
2030 FT. LONG
PT. SAN PABLO
THE BROTHERS
TERMINAL NO. 4
APPROACH AREA
PT. ORIENT
MINEHAVEN
MOLATE PT.
CASTRO PT.
RED ROCK
RICHMOND - SAN RAFAEL BRIDGE
CONTRA COSTA COUNTY
MARIN COUNTY
SAN FRANCISCO BAY
PROPOSED LONG WHARF
MANEUVERING AREA
45 FT. DEEP
CONNECTING CHANNEL
600 FT. WIDE, 45 FT. DEEP
ENTRANCE CHANNEL
600 FT. WIDE, 35 FT. DEEP
(AUTHORIZED TO -41 FT.)
PT. RICHMOND
TERMINAL NO. 1
SAN FRANCISCO CITY & COUNTY
RICHMOND
A. T. & S. F. RY
CHANNEL AND TURNING BASIN
30 FT. DEEP
CHANNEL
30 FT. DEEP
INNER HARBOR CHANNEL
35 FT. DEEP
(AUTHORIZED TO -41 FT.)
TERM. NO. 2
TERM. NO. 3
PT. RICHMOND
TRAINING WALL
10,000 FT. LONG
PROJECT SITE
VICINITY MAP
SAND FILL
TRENCH
CHANNEL
MLLW
H.L.
TRAINING WALL
NOTES:
BASE POINT OF MILEAGE OPPOSITE OUTER END OF A.T. & S.F. RY FERRY SLIP AT PT. RICHMOND.
OPERATIONS AND MAINTENANCE (O & M)
RICHMOND HARBOR
CALIFORNIA
SAN FRANCISCO DISTRICT
SOUTH PACIFIC DIVISION
1 January 2006