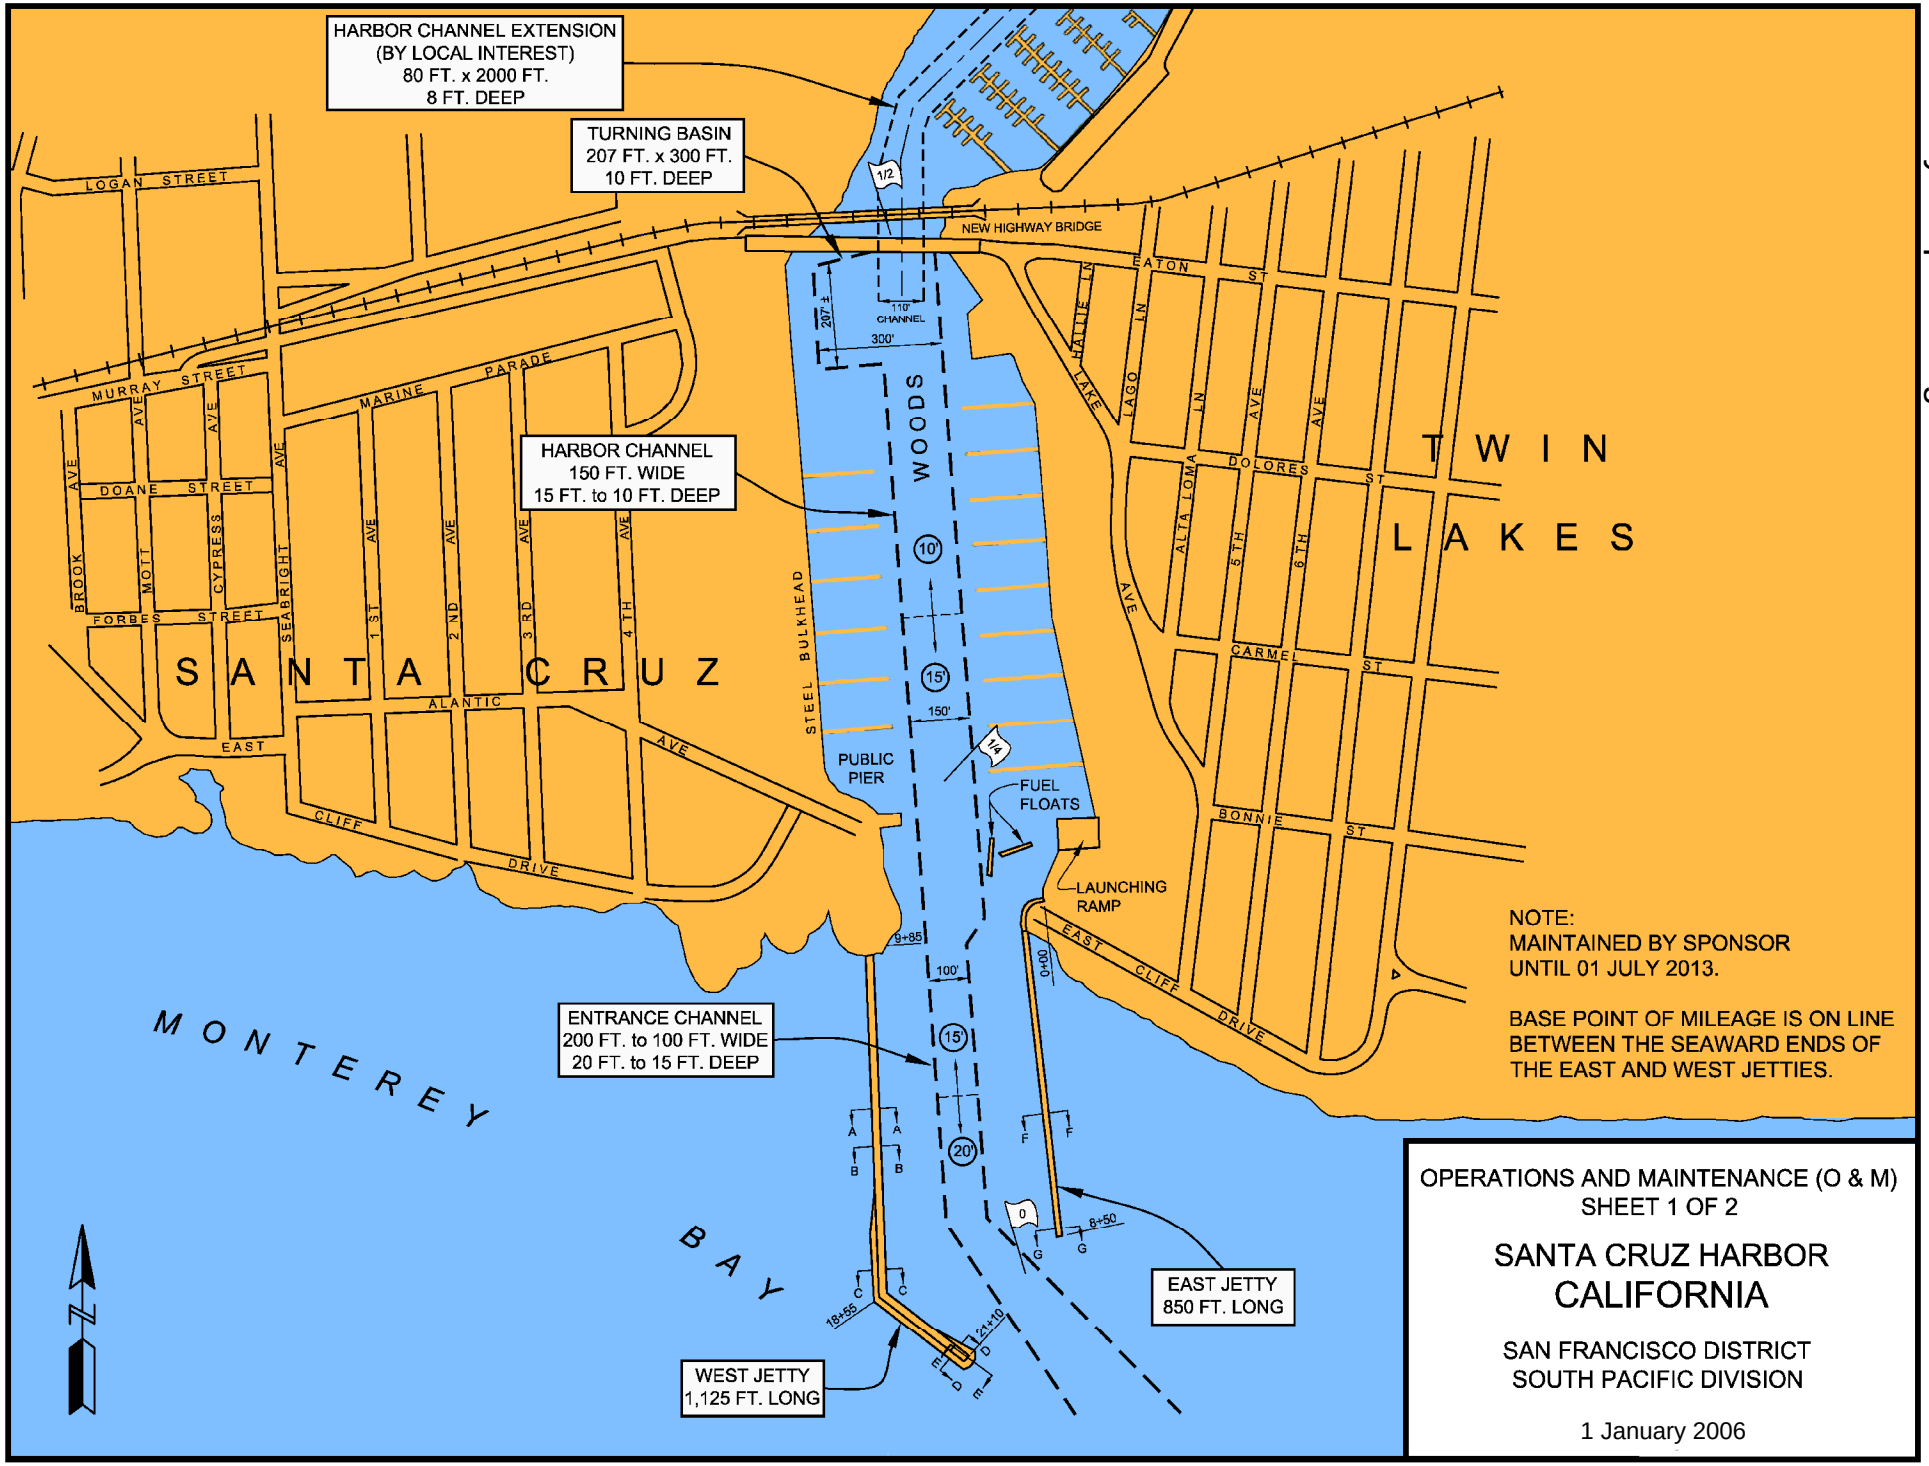
HARBOR CHANNEL EXTENSION
(BY LOCAL INTEREST)
80 FT. x 2000 FT.
8 FT. DEEP
TURNING BASIN
207 FT. x 300 FT.
10 FT. DEEP
HARBOR CHANNEL
150 FT. WIDE
15 FT. to 10 FT. DEEP
ENTRANCE CHANNEL
200 FT. to 100 FT. WIDE
20 FT. to 15 FT. DEEP
WEST JETTY
1,125 FT. LONG
EAST JETTY
850 FT. LONG
NEW HIGHWAY BRIDGE
LOGAN STREET
MURRAY STREET
DOANE STREET
FORBES STREET
MARINE PARADE
EAST CLIFF DRIVE
ALANTIC AVE
EATON ST
DOLORES ST
CARMEL ST
BONNIE ST
SEABRIGHT AVE
1 ST AVE
2 ND AVE
3 RD AVE
4 TH AVE
5 TH AVE
6 TH AVE
ALTA LOMA LN
LAGO LN
LAKE AVE
HALLIE LN
BROOK AVE
MOTT AVE
CYPRESS AVE
STEEL BULKHEAD
WOODS
PUBLIC PIER
FUEL FLOATS
LAUNCHING RAMP
SANTA CRUZ
TWIN LAKES
MONTEREY BAY
110' CHANNEL
300'
207' ±
150'
100'
10'
15'
20'
1/2
1/4
0
9+85
0+00
8+50
18+65
21+10
NOTE:
MAINTAINED BY SPONSOR
UNTIL 01 JULY 2013.
BASE POINT OF MILEAGE IS ON LINE
BETWEEN THE SEAWARD ENDS OF
THE EAST AND WEST JETTIES.
OPERATIONS AND MAINTENANCE (O & M)
SHEET 1 OF 2
SANTA CRUZ HARBOR
CALIFORNIA
SAN FRANCISCO DISTRICT
SOUTH PACIFIC DIVISION
1 January 2006