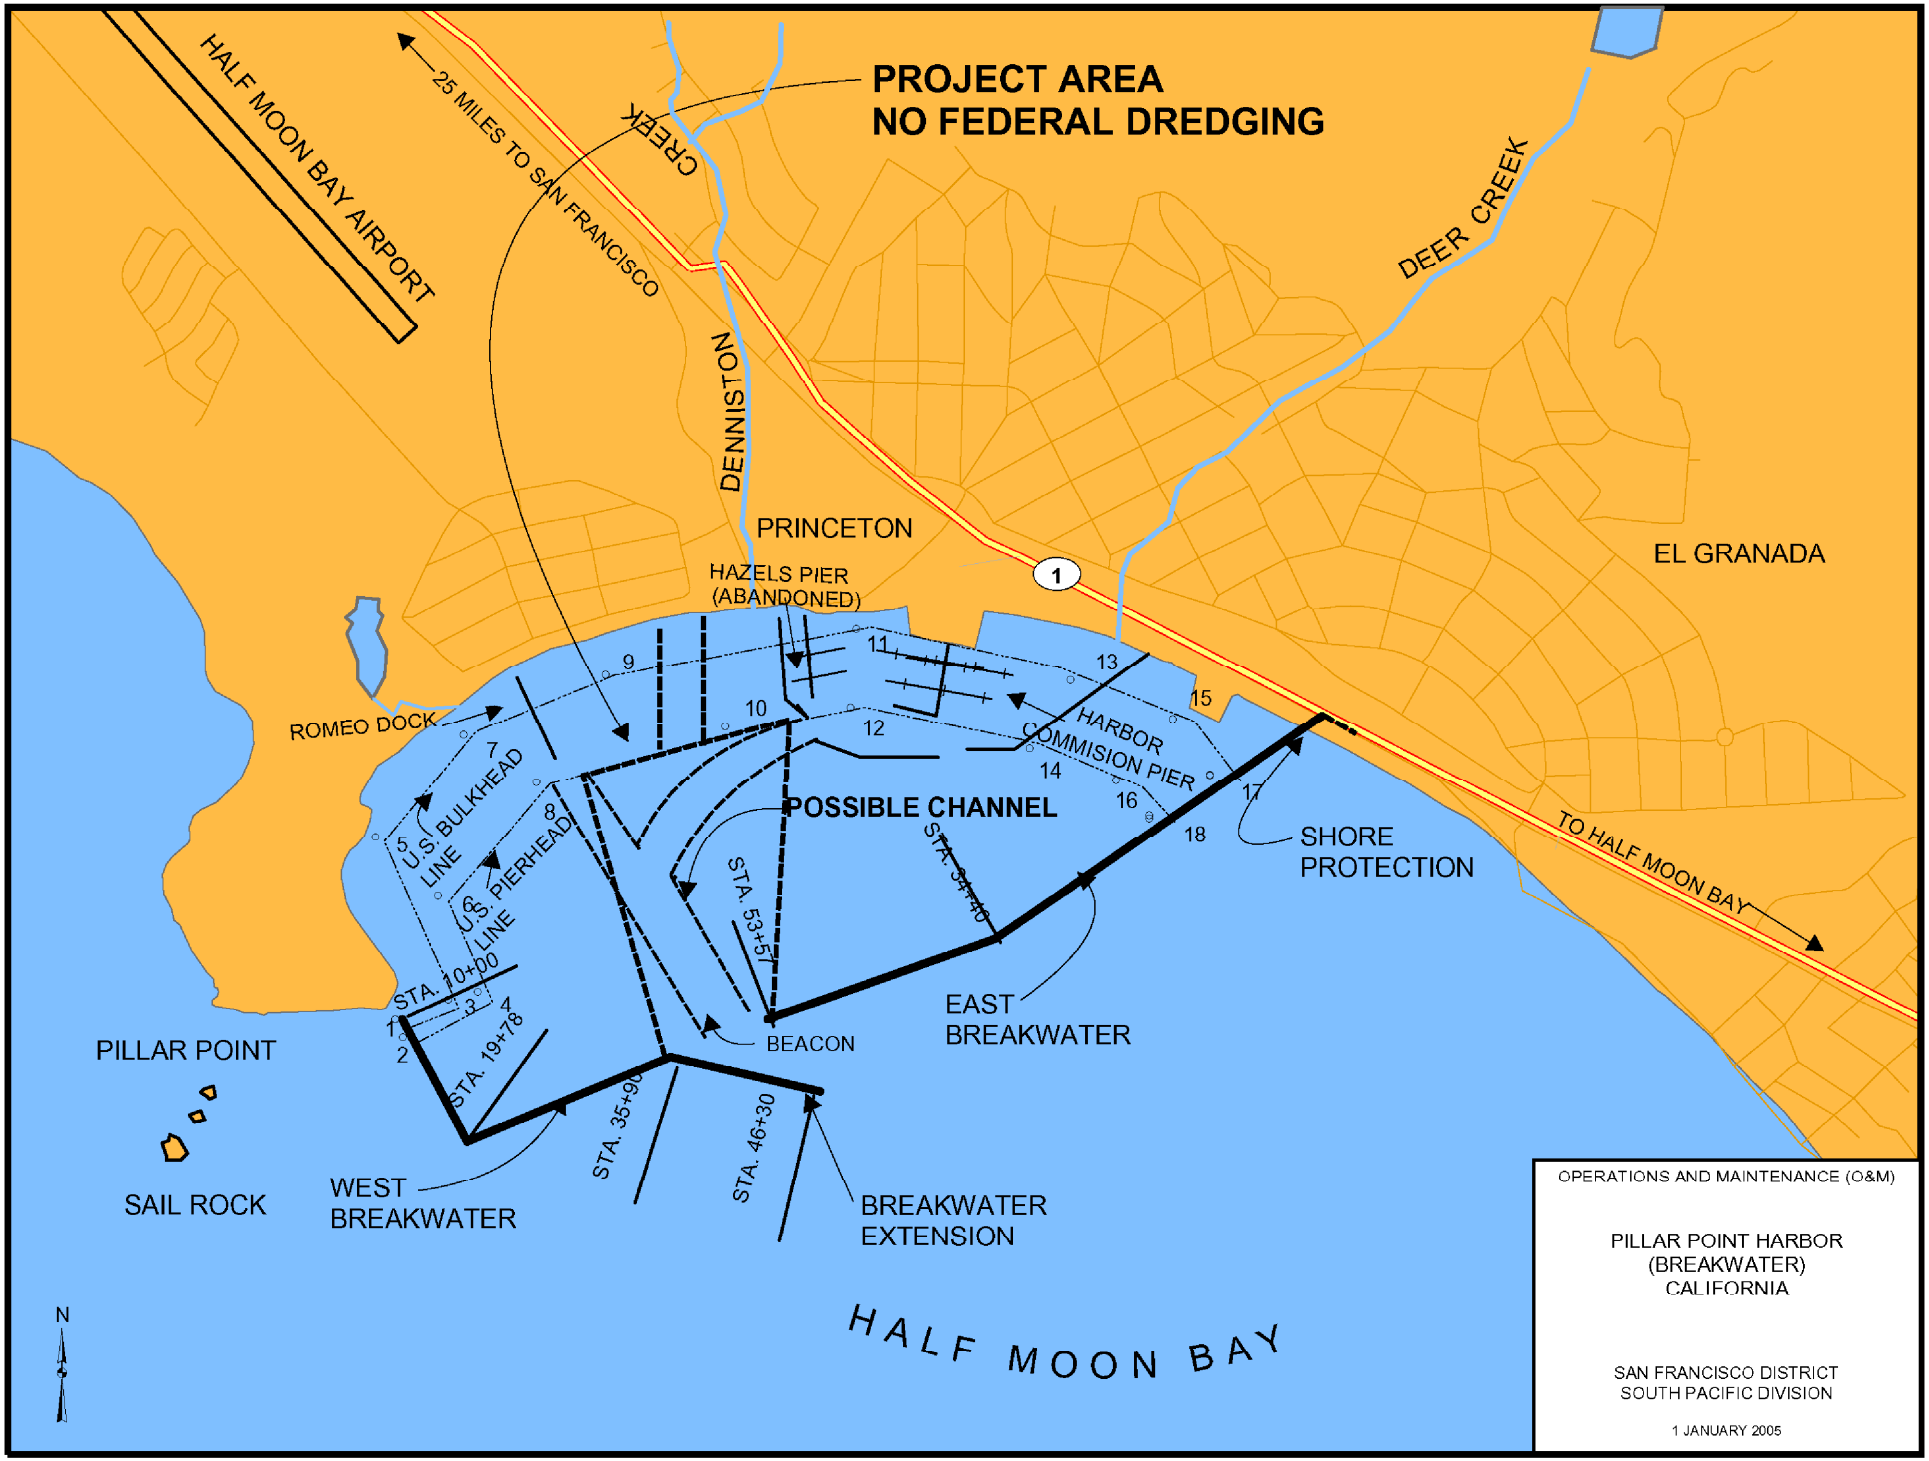

U.S. ARMY CORPS OF ENGINEERS

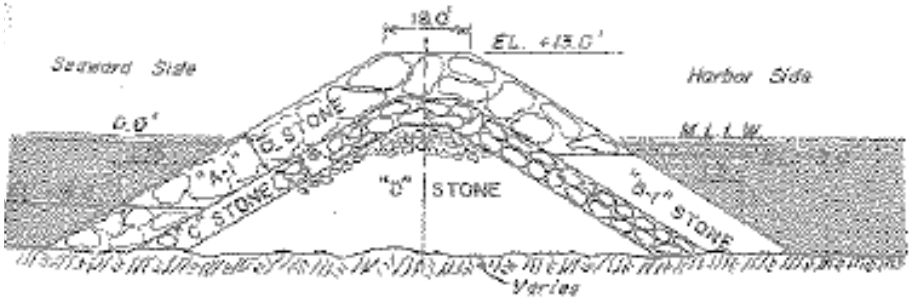

FROM STA. 0+00 TO 5+00

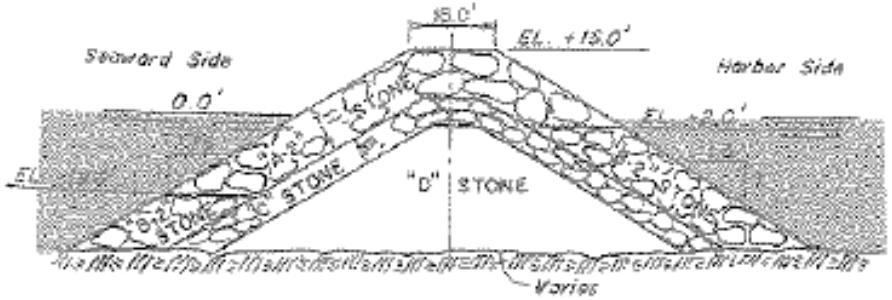

FROM STA. 5+00 TO 9+00

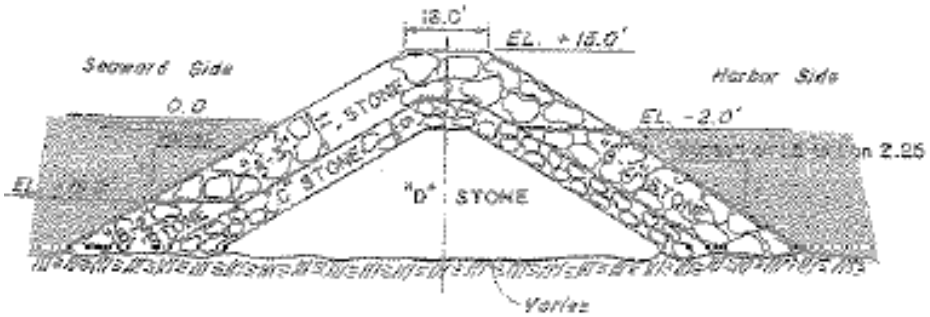

FROM STA. 9+00 TO 10+50

TYPICAL CROSS SECTIONS
WEST BREAKWATER EXTENSION

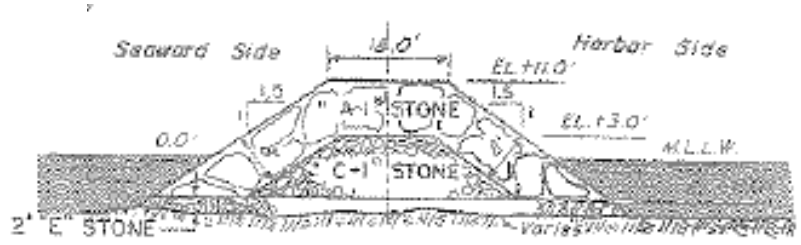

TYPICAL CROSS SECTION

FROM STA. 0+00 TO 10+00 WEST BREAKWATER
FROM STA. 0+00 TO 3+00 EAST BREAKWATER

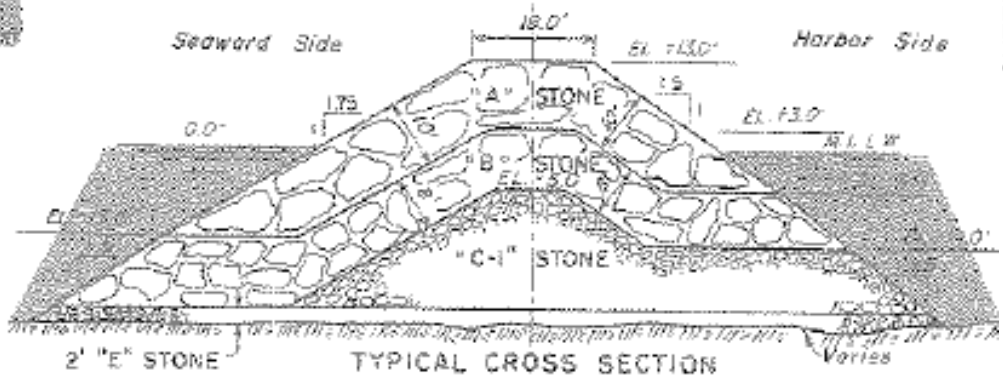

TYPICAL CROSS SECTION

FROM STA. 11+00 TO 26+20 WEST BREAKWATER
FROM STA. 6+00 TO 44+20 EAST BREAKWATER

U.S. ARMY CORPS OF ENGINEERS

OPERATIONS AND MAINTENANCE (O&M)

PILLAR POINT HARBOR
(BREAKWATER)
CALIFORNIA

SHEET 2 OF 2

SAN FRANCISCO DISTRICT
SOUTH PACIFIC DIVISION

1 JANUARY 2005