Fact Sheet **Photos**

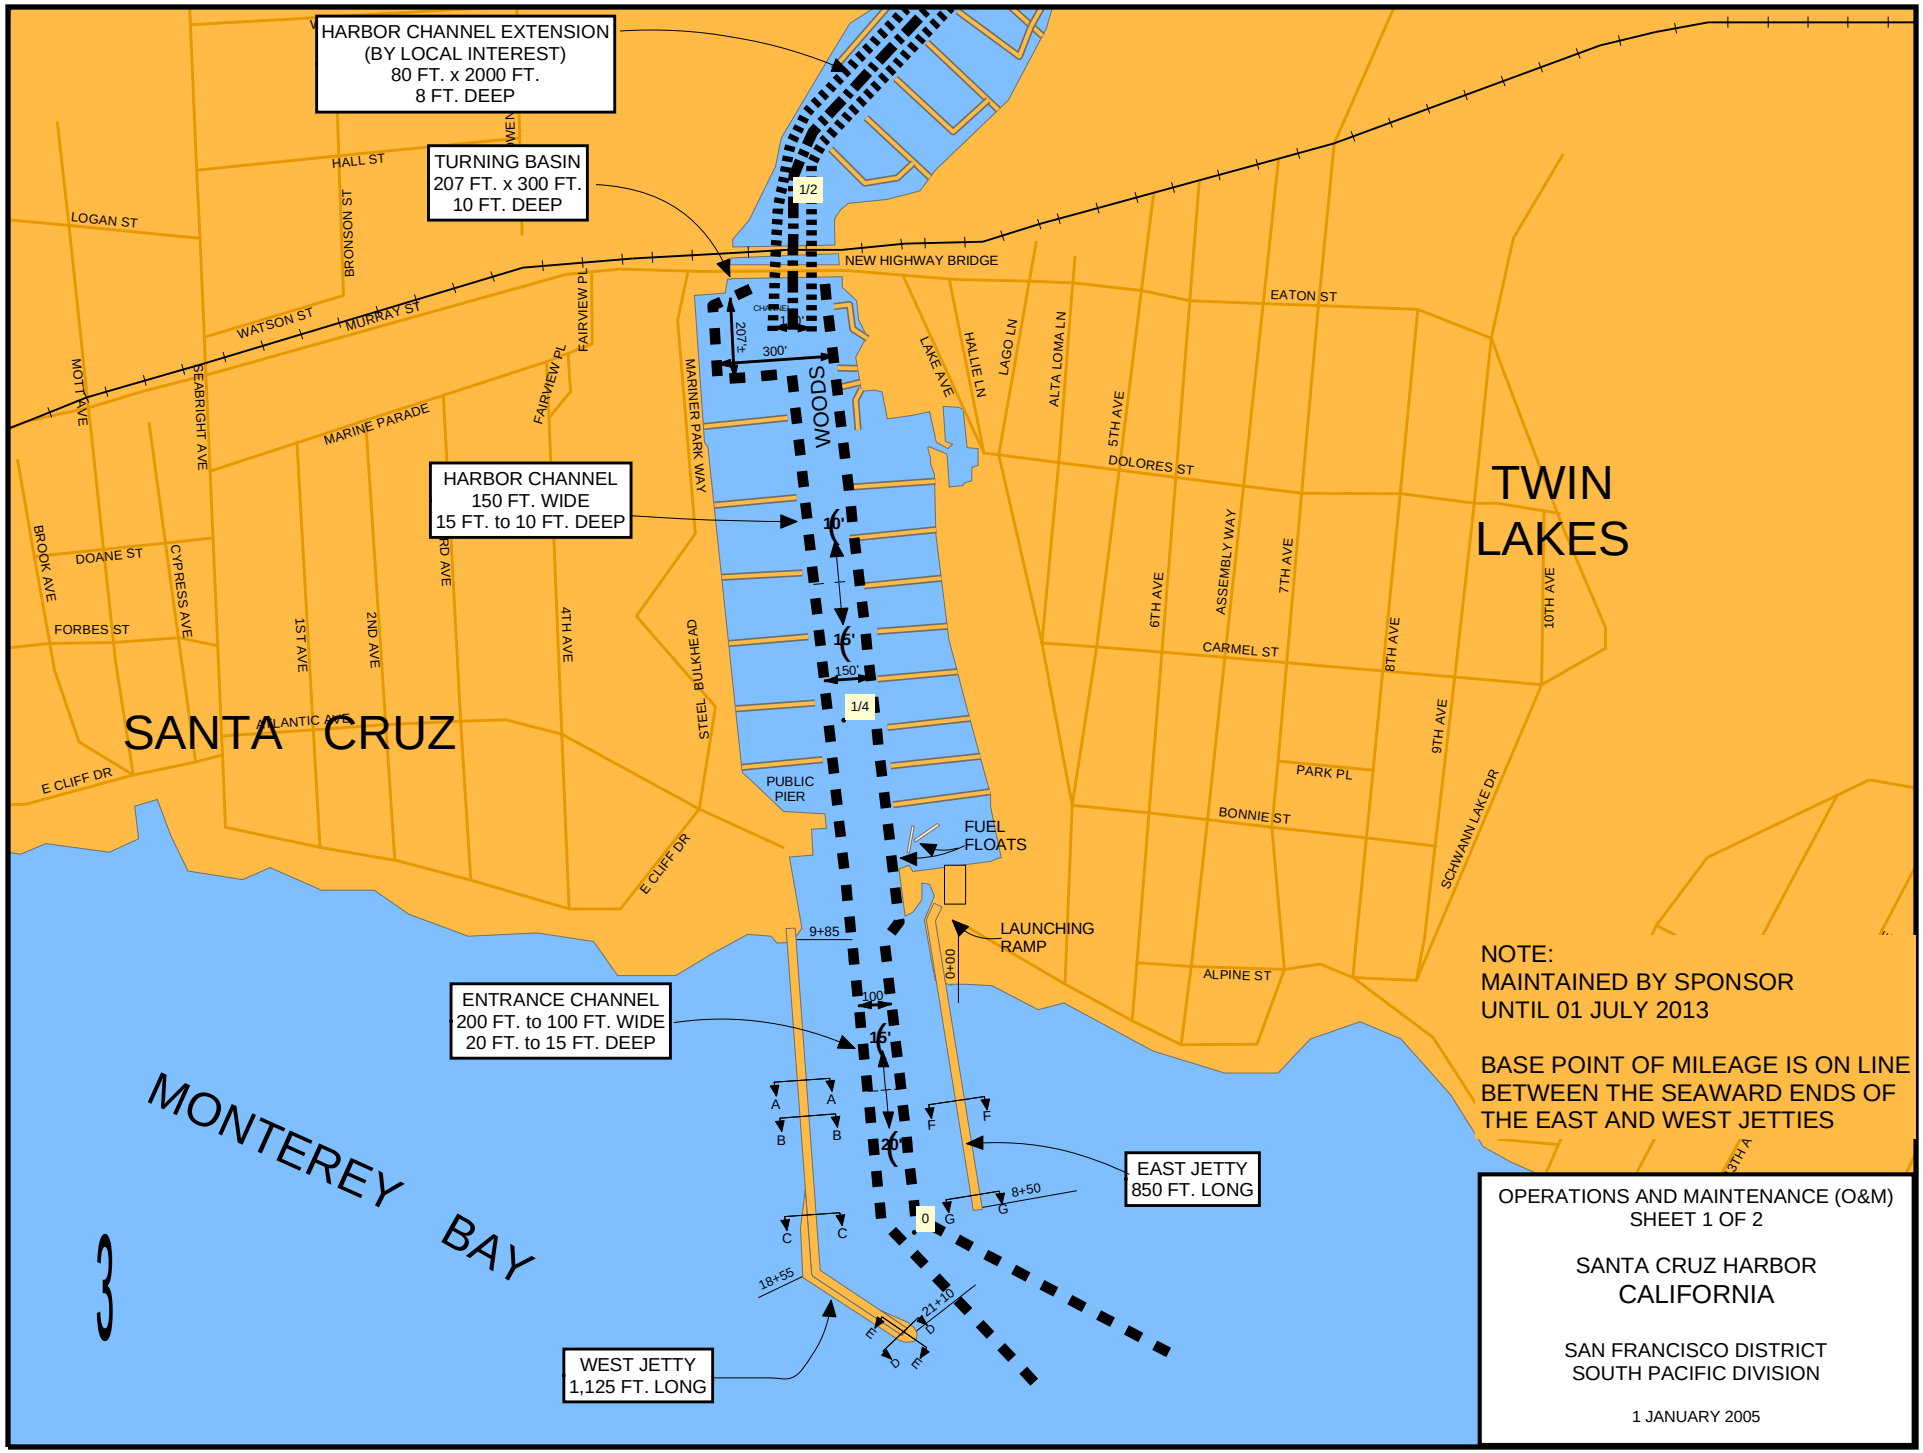

3

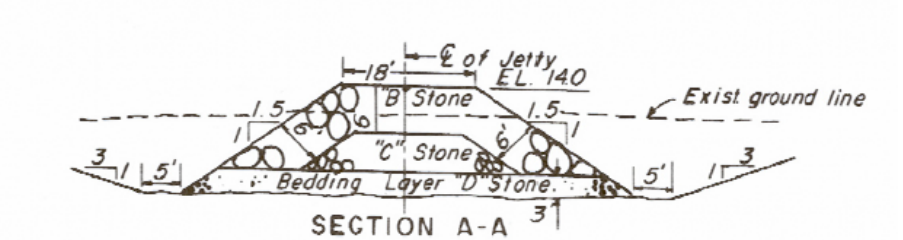

SECTION A-A

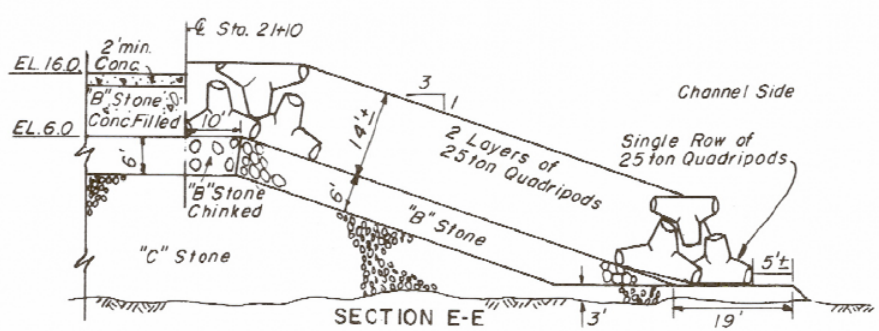

SECTION E-E

TYPICAL SECTIONS

Not to Scale

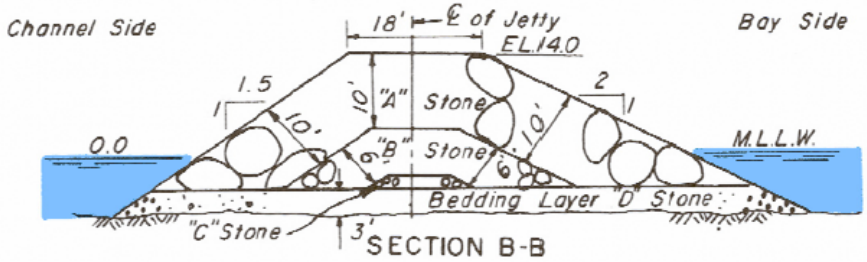

SECTION B-B

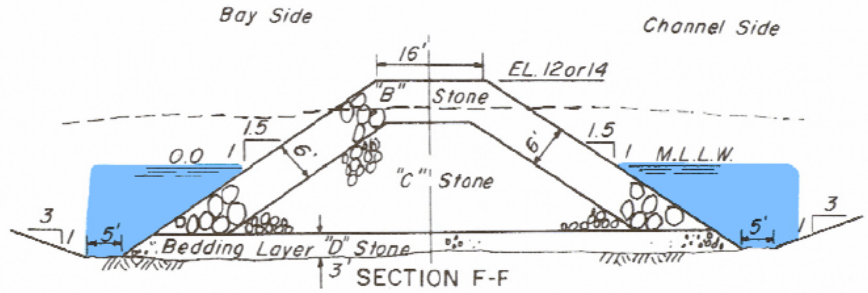

SECTION F-F

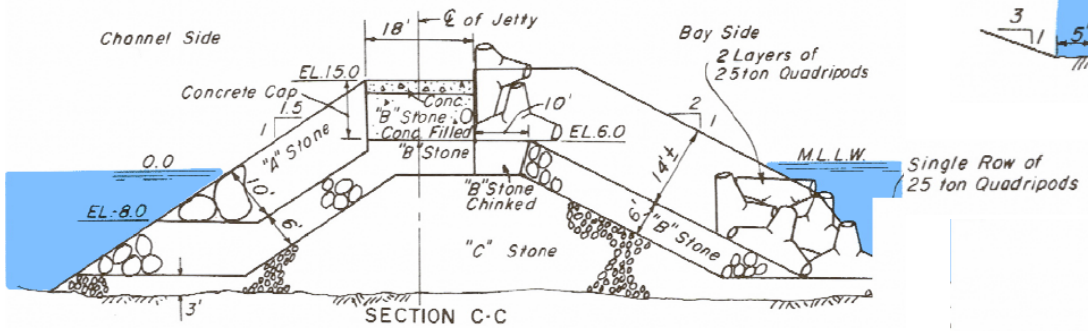

SECTION C-C

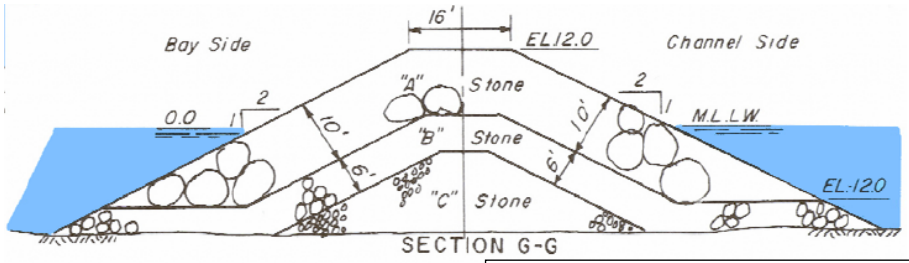

SECTION G-G

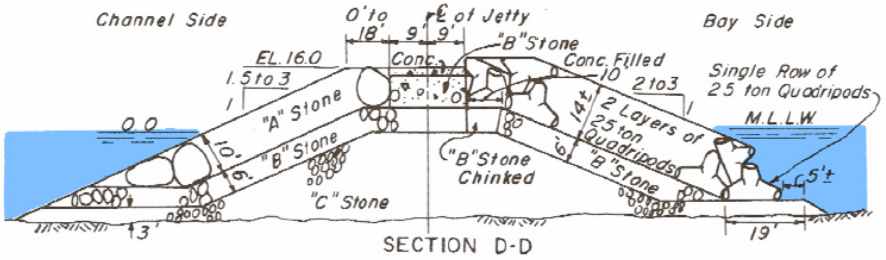

SECTION D-D

OPERATIONS AND MAINTENANCE (O&M)
SHEET 2 OF 2

SANTA CRUZ HARBOR
CALIFORNIA

SAN FRANCISCO DISTRICT
SOUTH PACIFIC DIVISION

1 JANUARY 2005

U. S. ARMY CORPS OF ENGINEERS