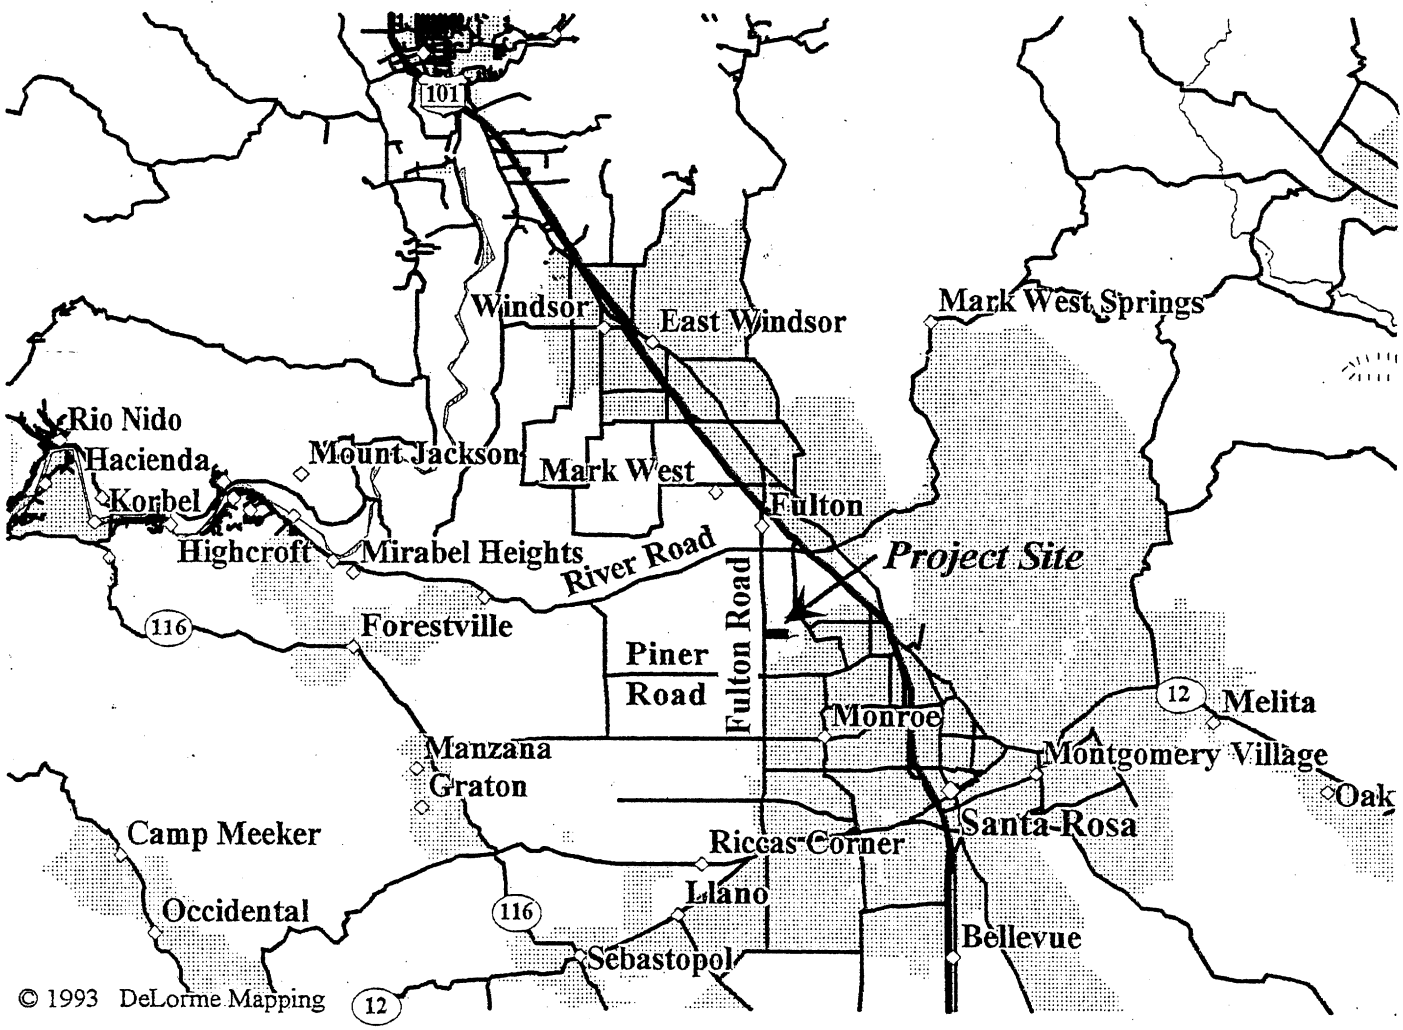

FIGURE 1

Applicant: Mr. Chris Peterson Rivendale Homes P. O. Box 2873 Santa Rosa, CA 95405 Project: Fulton Road Single-Family Homes 2290 Fulton Road Sonoma County, California	Nominal Scale 1:150,000	Regional Location Map

25602N

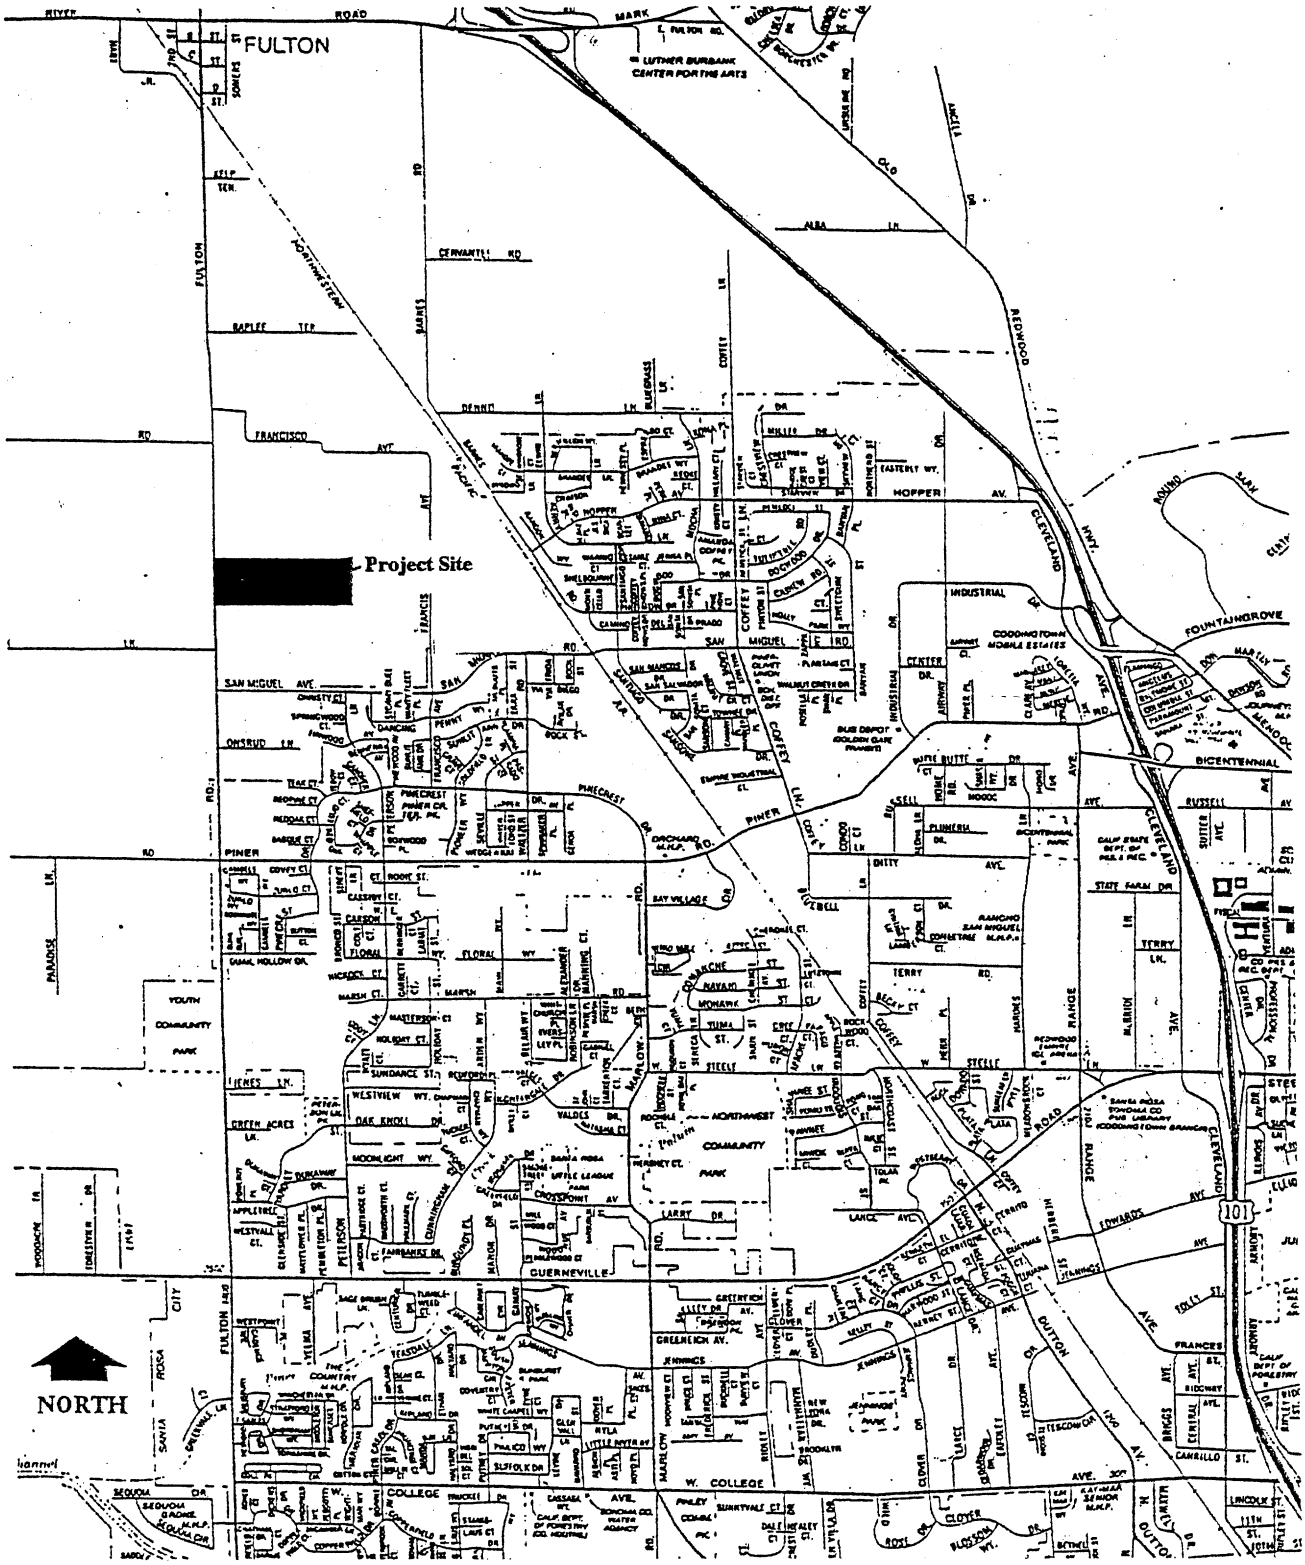

FIGURE 2

Applicant: Mr. Chris Peterson Rivendale Homes P. O. Box 2873 Santa Rosa, CA 95405 Project: Fulton Road Single-Family Homes 2290 Fulton Road Sonoma County, California	Nominal Scale 1:28,800	Project Site Location

25602N

25602N

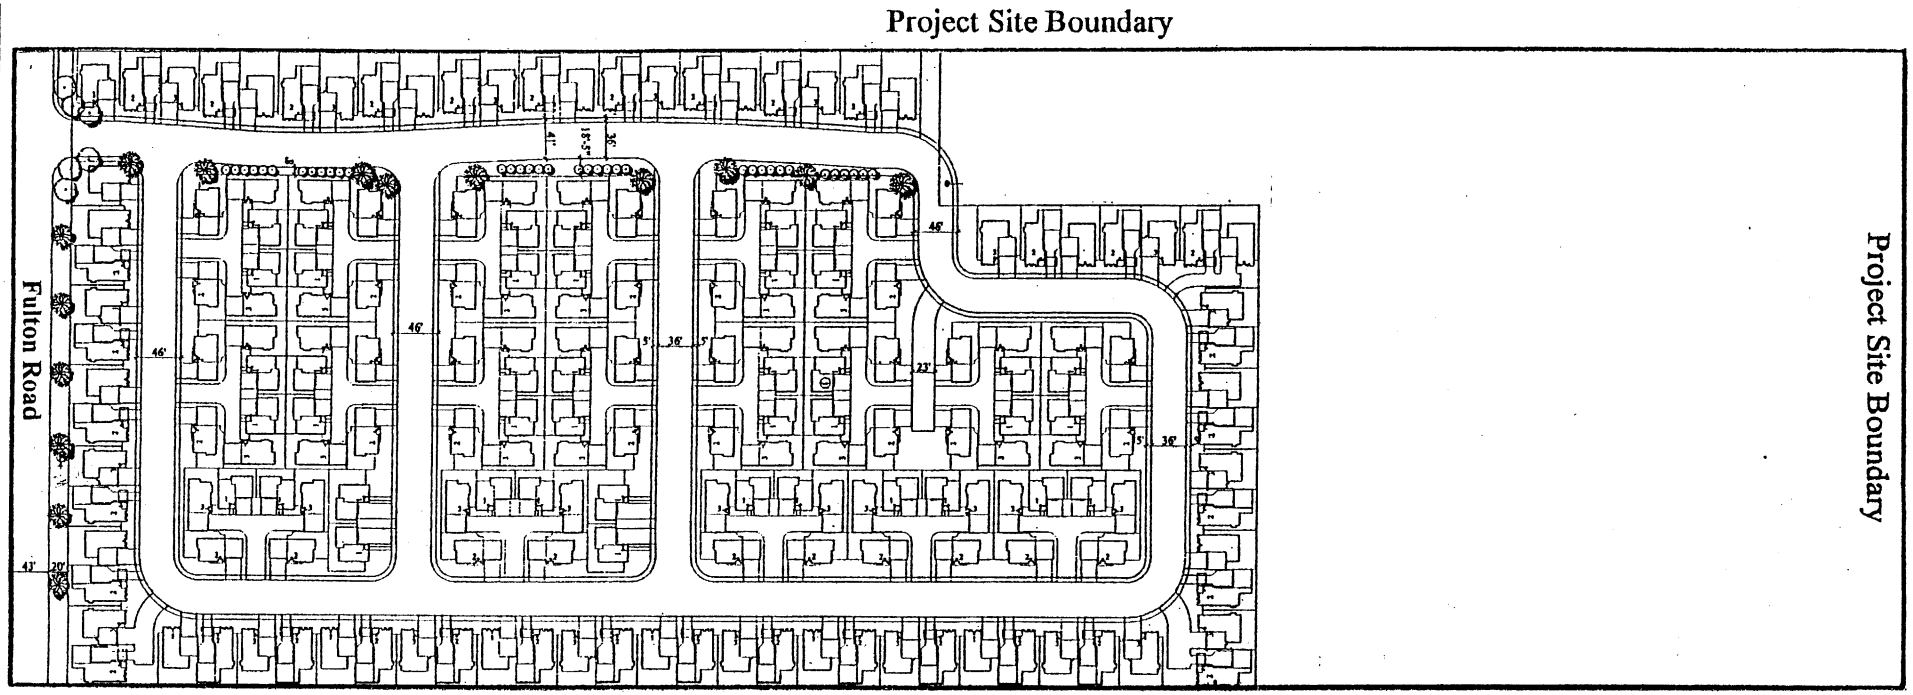

Figure 3

Applicant: Mr. Chris Peterson Rivendale Homes P. O. Box 2873 Santa Rosa, CA 95405 Project: Fulton Road Single-Family Homes 2290 Fulton Road Sonoma County, California	Nominal Scale: 1:2,400 Plan source: Bassenian and Lagoni, Architects and Land Planners, Newport Beach, California	Proposed Project

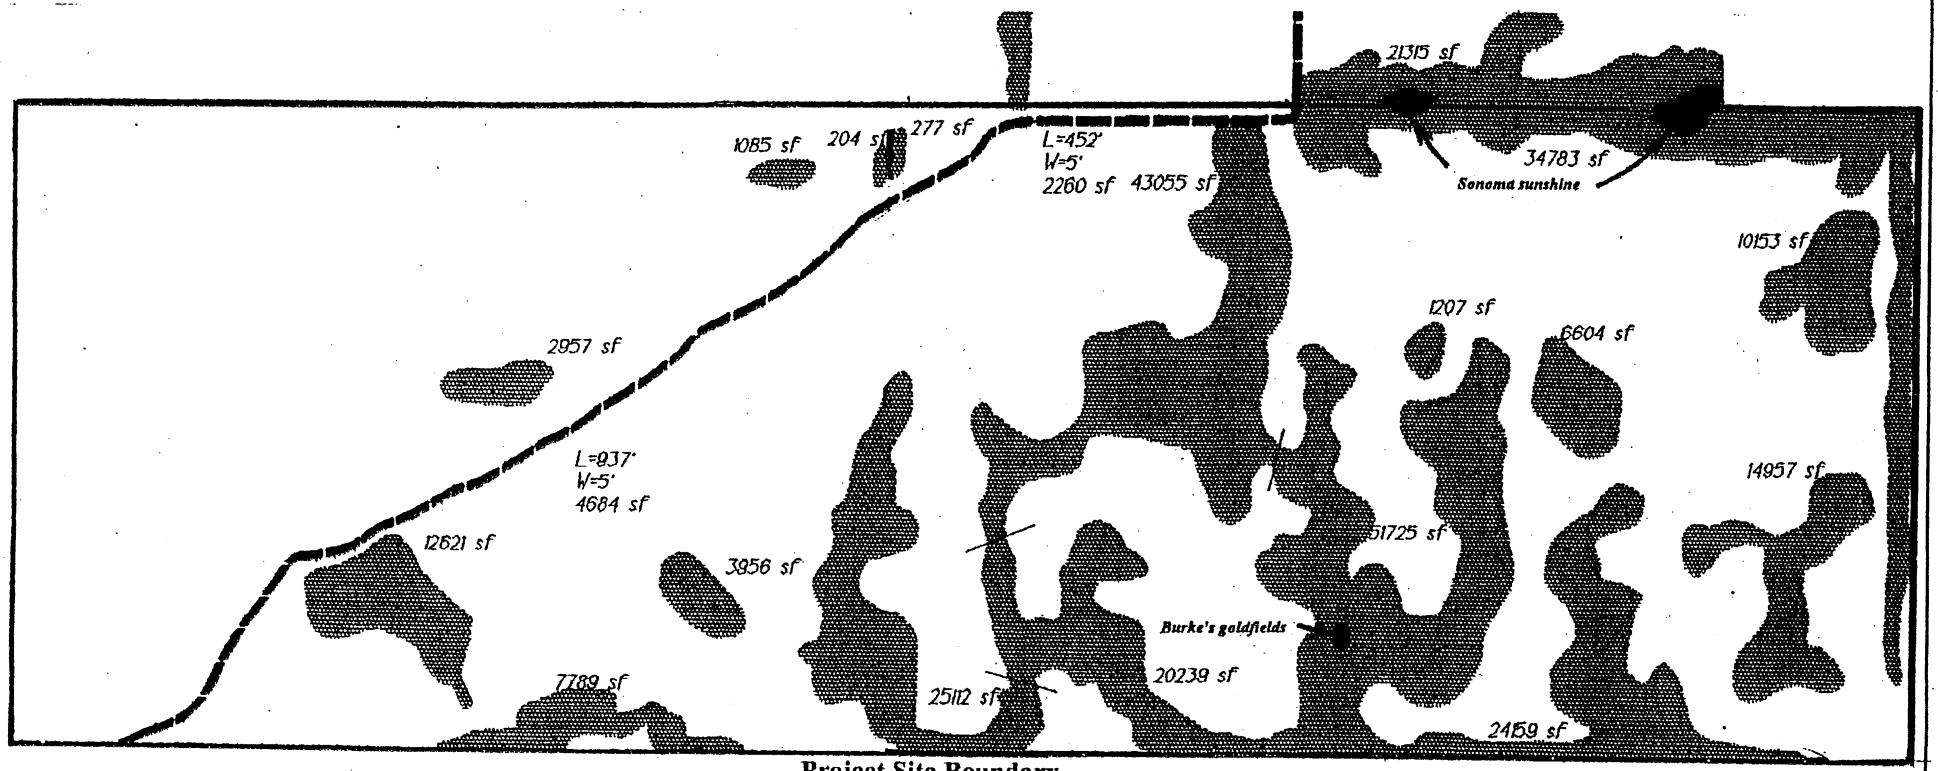

Project Site Boundary

Figure 4

NORTH

Applicant: Mr. Chris Peterson Rivendale Homes P. O. Box 2873 Santa Rosa, CA 95405 Project: Fulton Road Single-Family Homes 2290 Fulton Road Sonoma County, California	Nominal Scale: 1:2,400	Distribution of Jurisdictional Habitat and Endangered Species Colonies

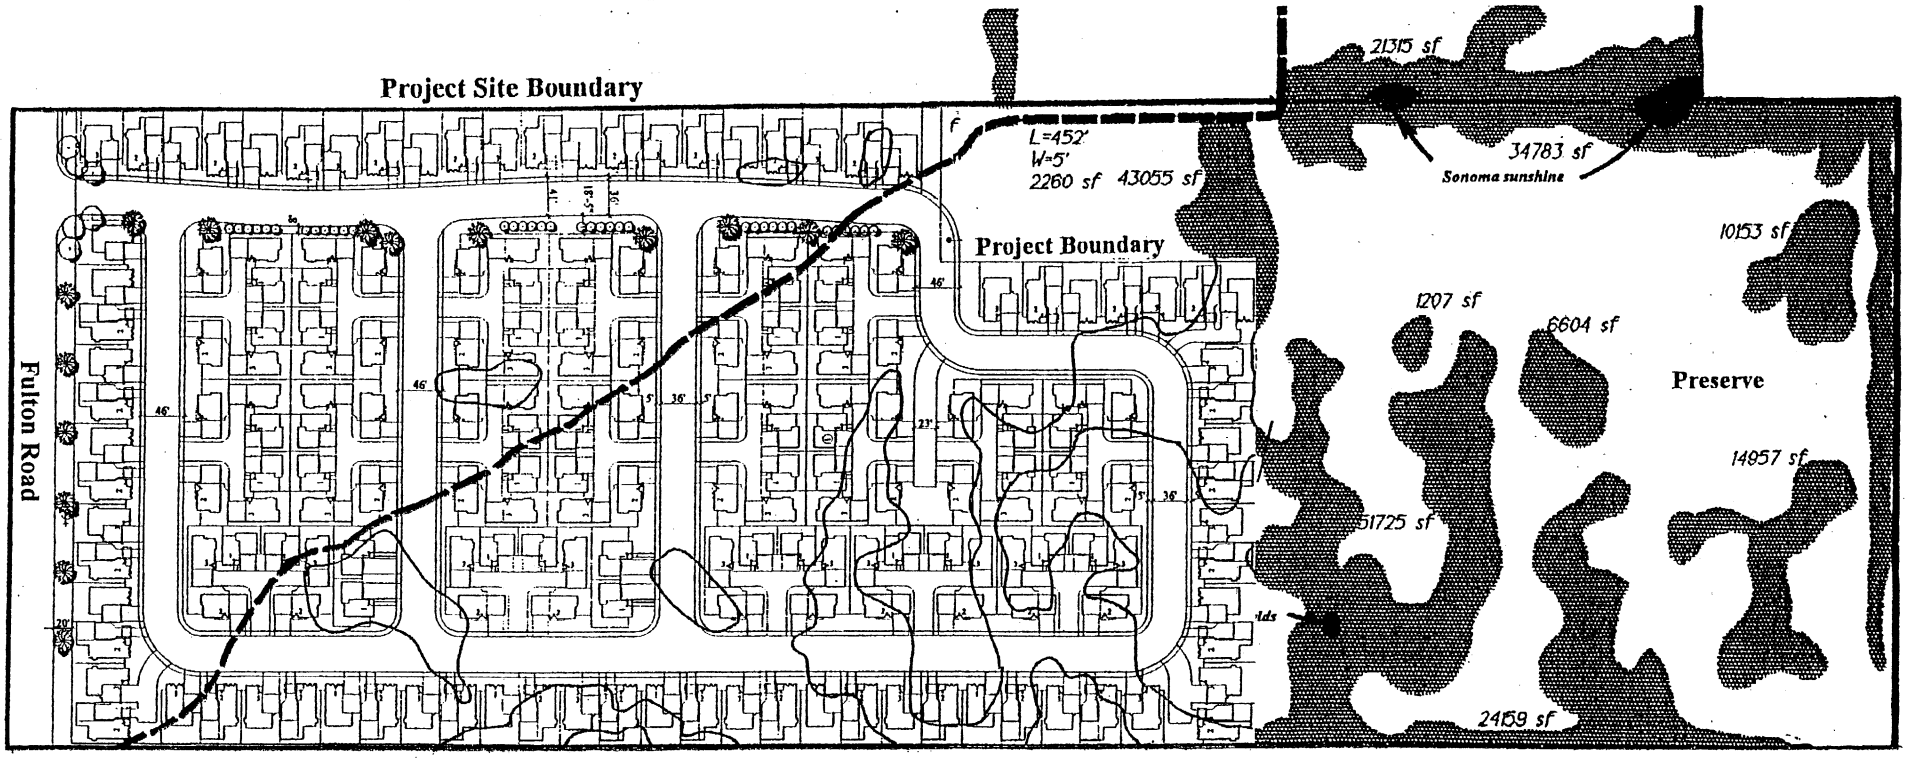

Figure 5

Applicant: Mr. Chris Peterson Rivendale Homes P. O. Box 2873 Santa Rosa, CA 95405 Project: Fulton Road Single-Family Homes 2290 Fulton Road Sonoma County, California	Nominal Scale: 1:2,400	Distribution of Jurisdictional Habitat and the Proposed Project

25602N

Figure 6

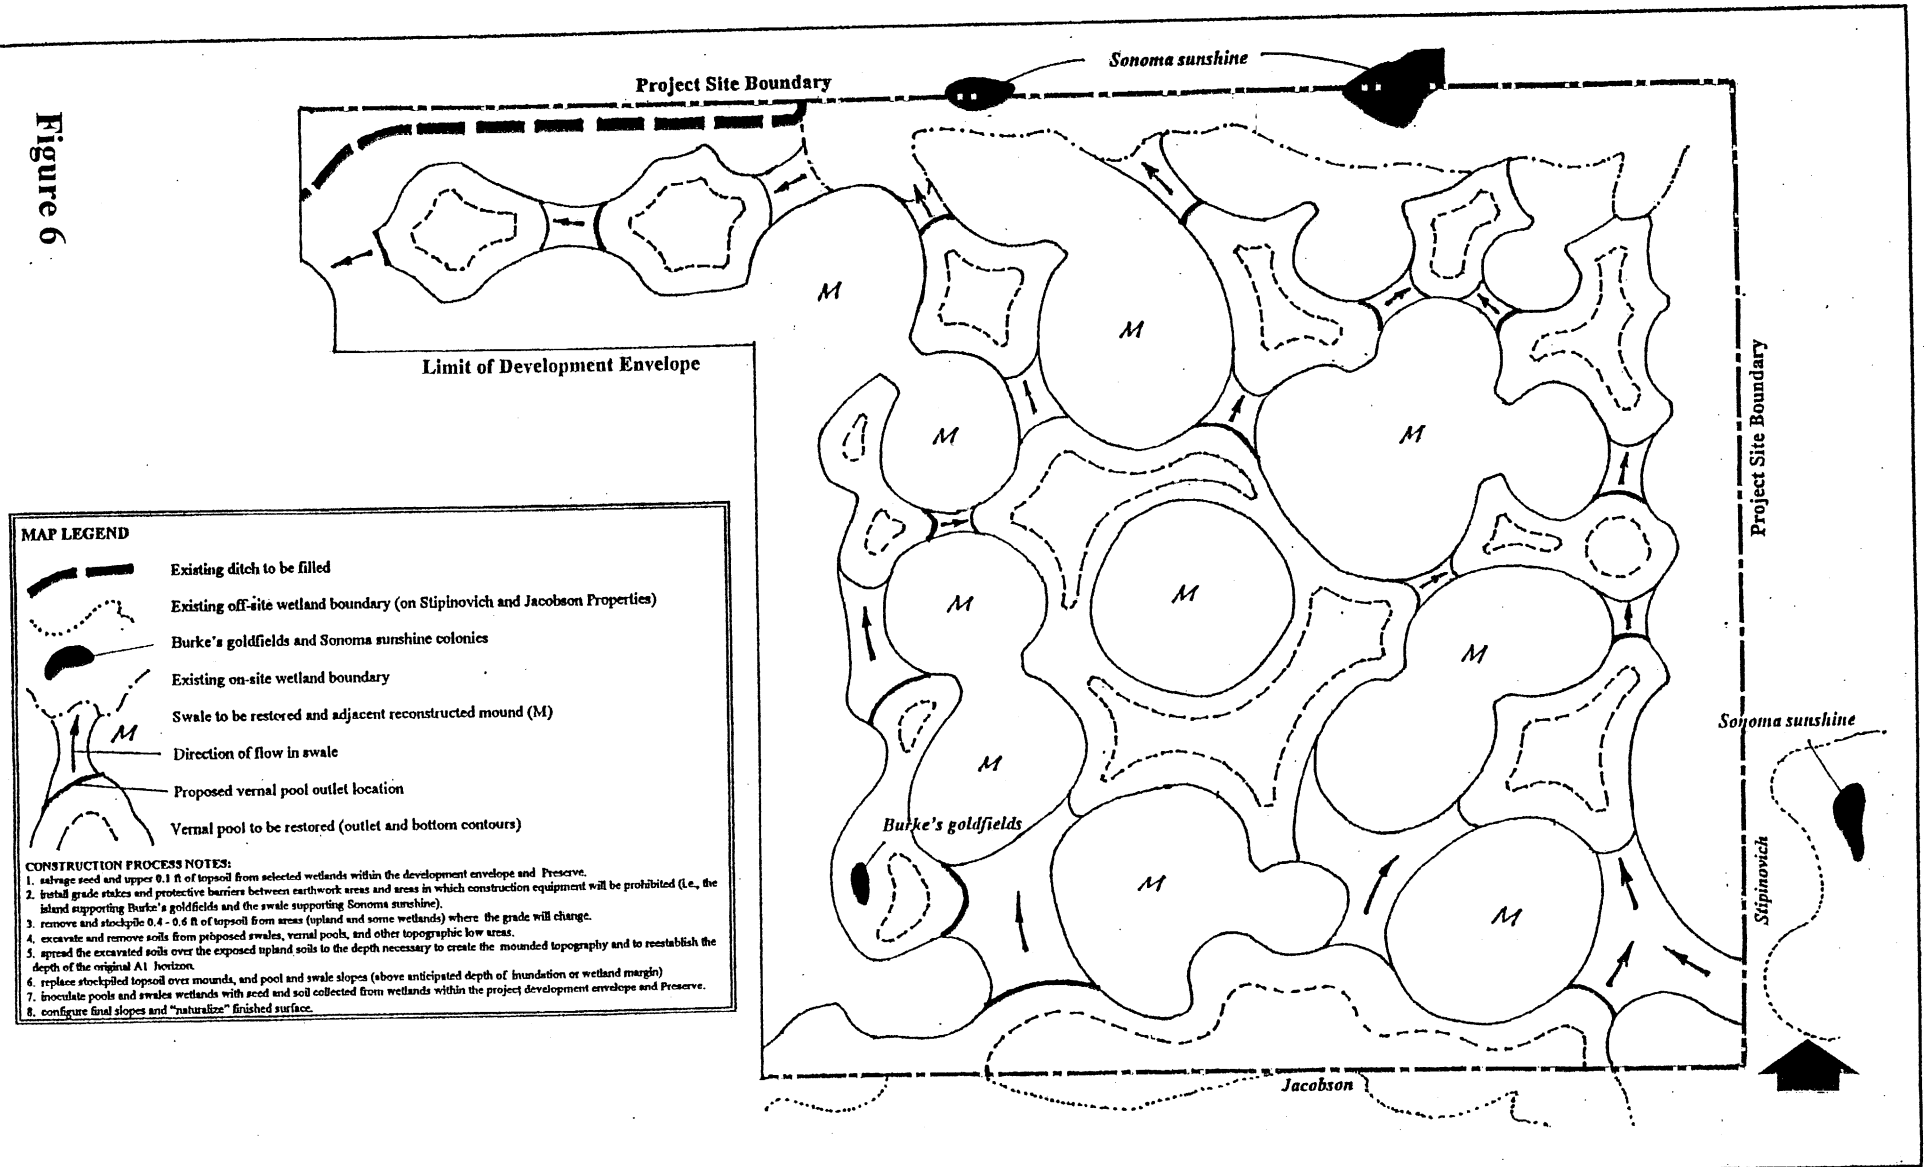

Applicant:
Mr. Chris Peterson
Rivendale Homes
P. O. Box 2873
Santa Rosa, CA 95405
Project:
Fulton Road Single-Family Homes
2290 Fulton Road
Sonoma County, California

Nominal (approximate) Scale:
1:1,600

Wetlands Restored and Constructed in the Preserve and their Relationship to Adjacent Off-site Wetlands