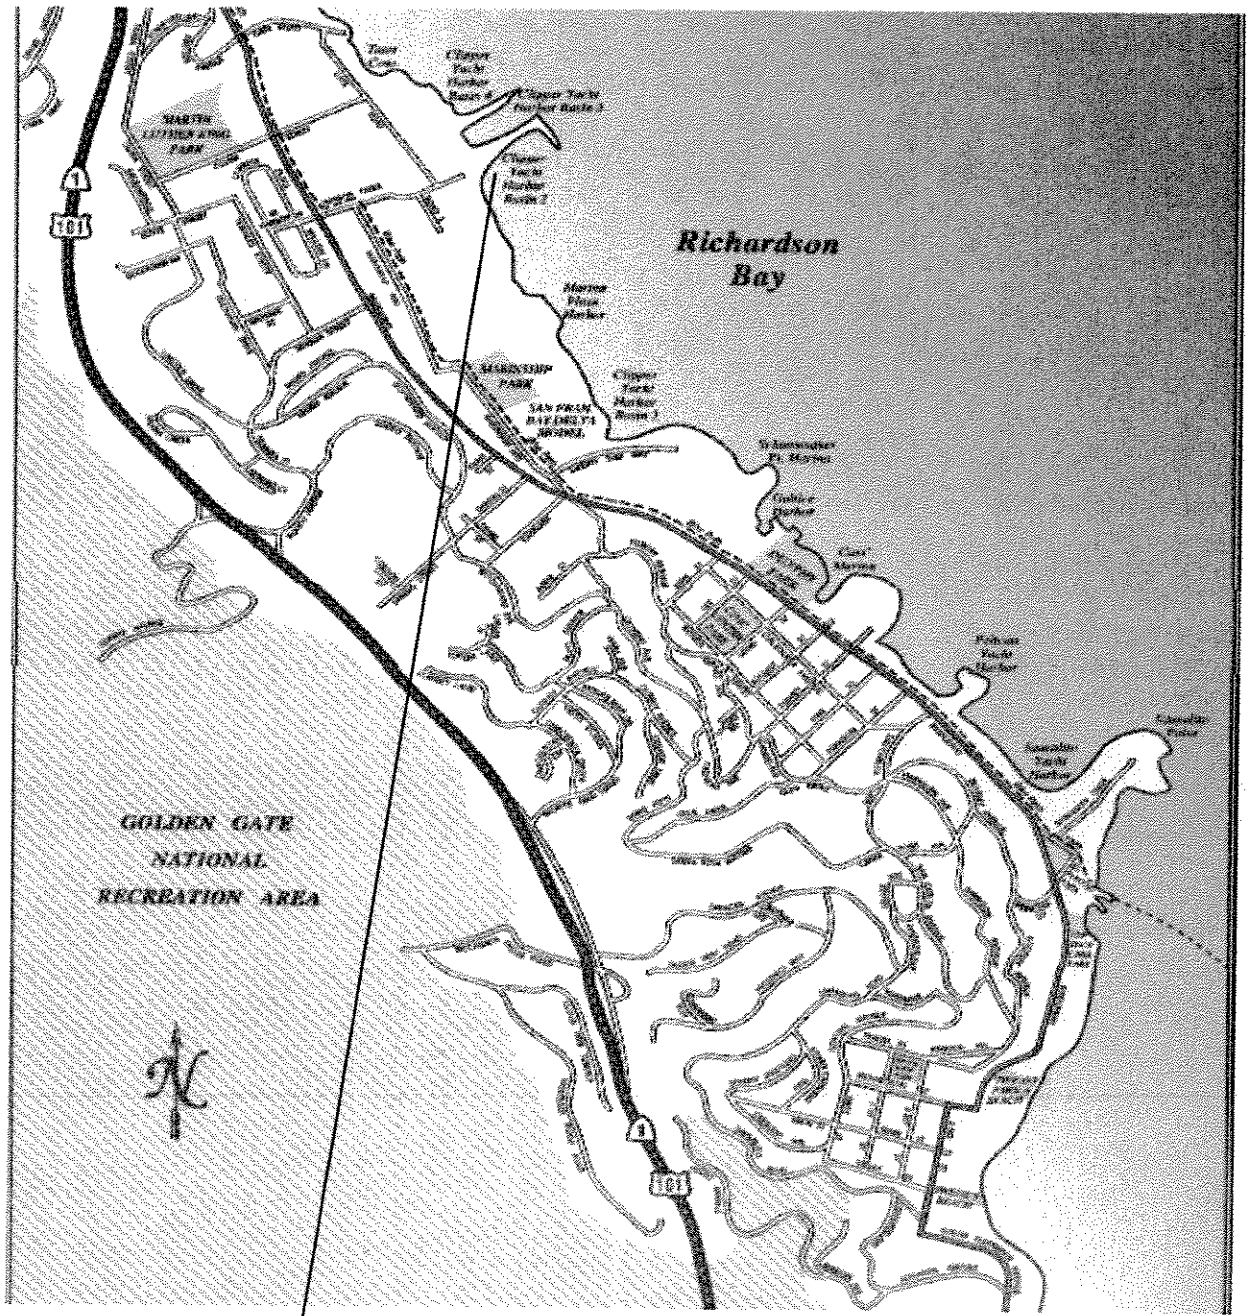

Project Area

Vicinity Map

Rebuilding of Clipper Basin # 2

Clipper Yacht Company—Dwg. D-1

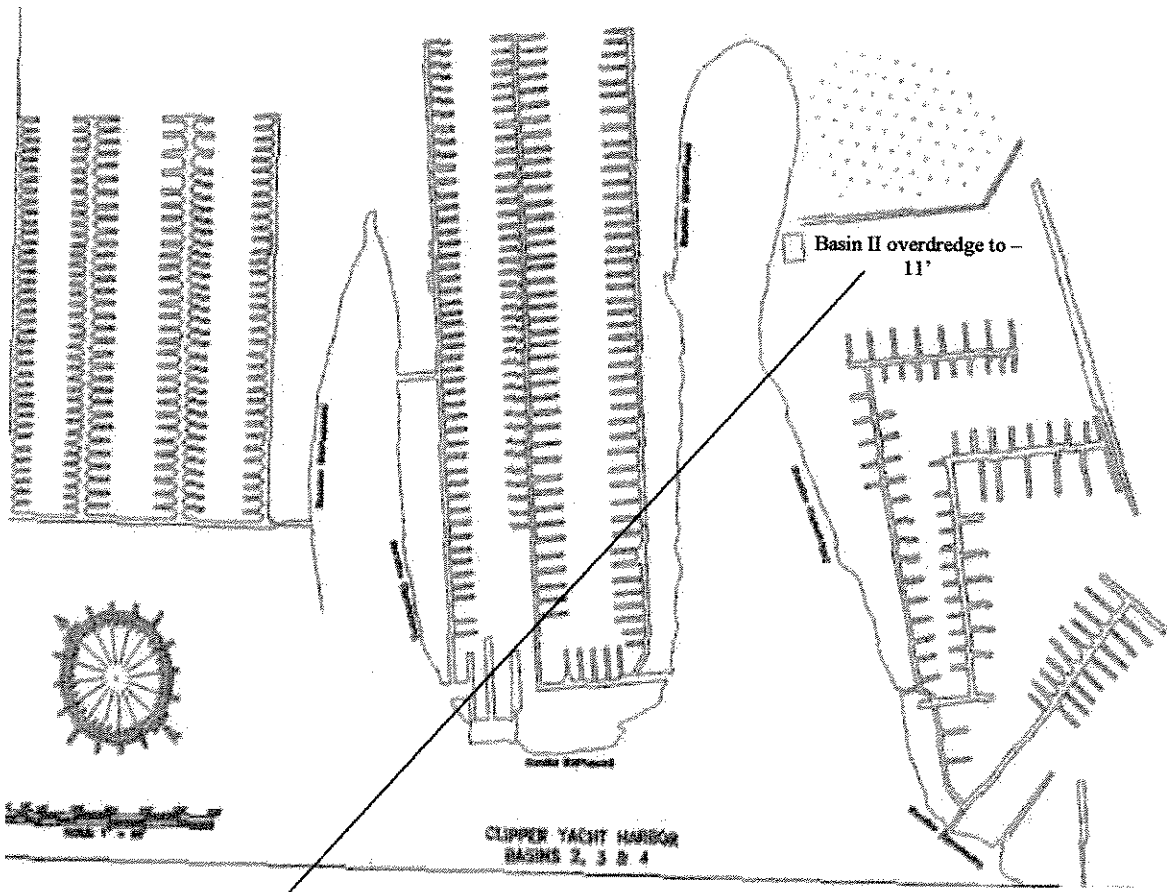

Project Area

Location Map

Rebuilding of Clipper Basin #2

Clipper Yacht Company—Dwg. D-2

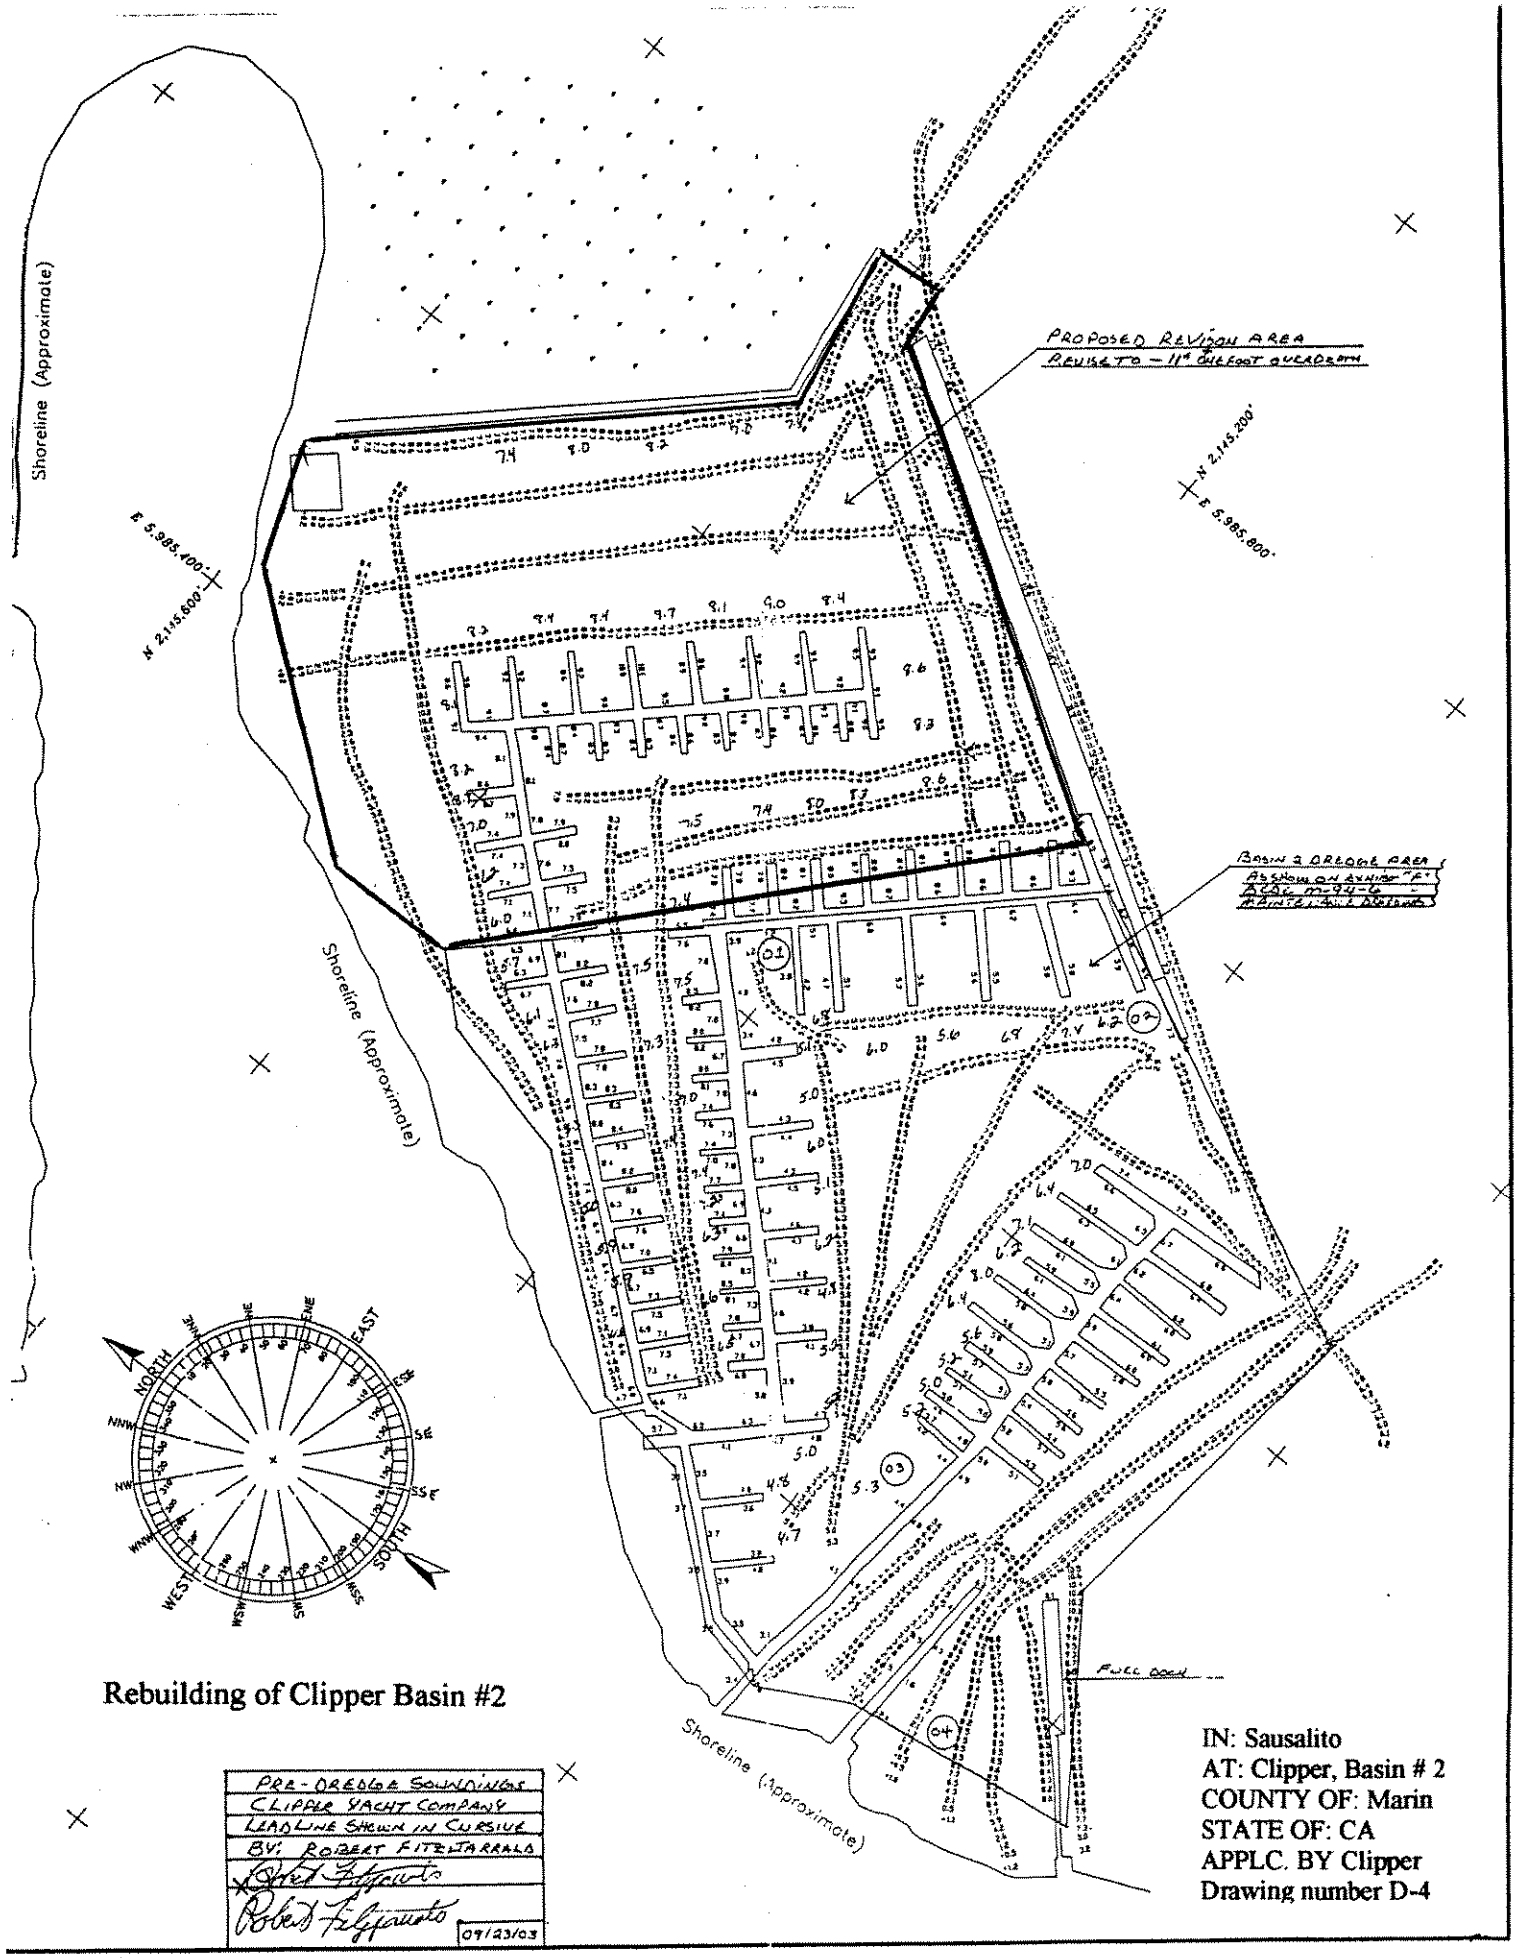

Rebuilding of Clipper Basin #2

PRE-DREDGE SOUNDINGS
CLIPPER YACHT COMPANY
LEADLINE SHOWN IN CURSIVE
BY: ROBERT FITZTARRALD
Robert Fitzgerald
Robert Fitzgerald 09/23/03

IN: Sausalito
AT: Clipper, Basin # 2
COUNTY OF: Marin
STATE OF: CA
APPLC. BY Clipper
Drawing number D-4

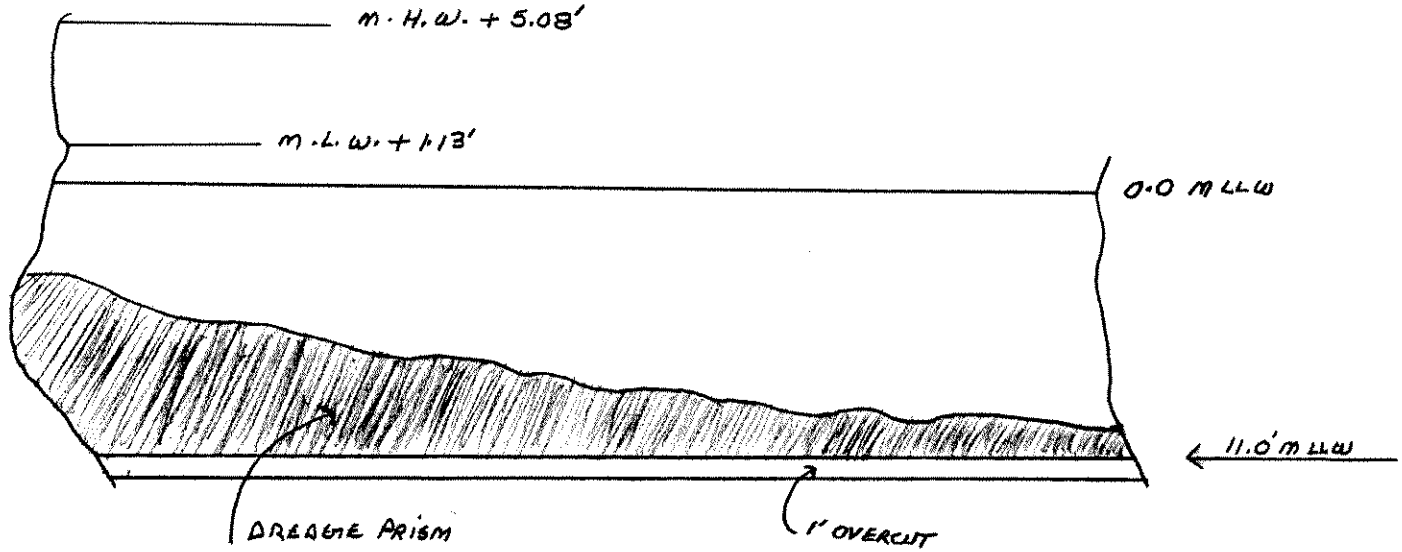

DATUM M.L.L.W.

CLIPPER YACHT COMPANY LLC		
SCALE: N/A DATE: 10/02/03	APPROVED BY	DRAWN BY TIM MARTIN
COUNTY OF MARIN, STATE OF CALIFORNIA		
OVER DREDGE - PORTION OF BASIN II		DRAWING NUMBER D-3

NATIONAL PRINTPRINT NO. 188A-11X17

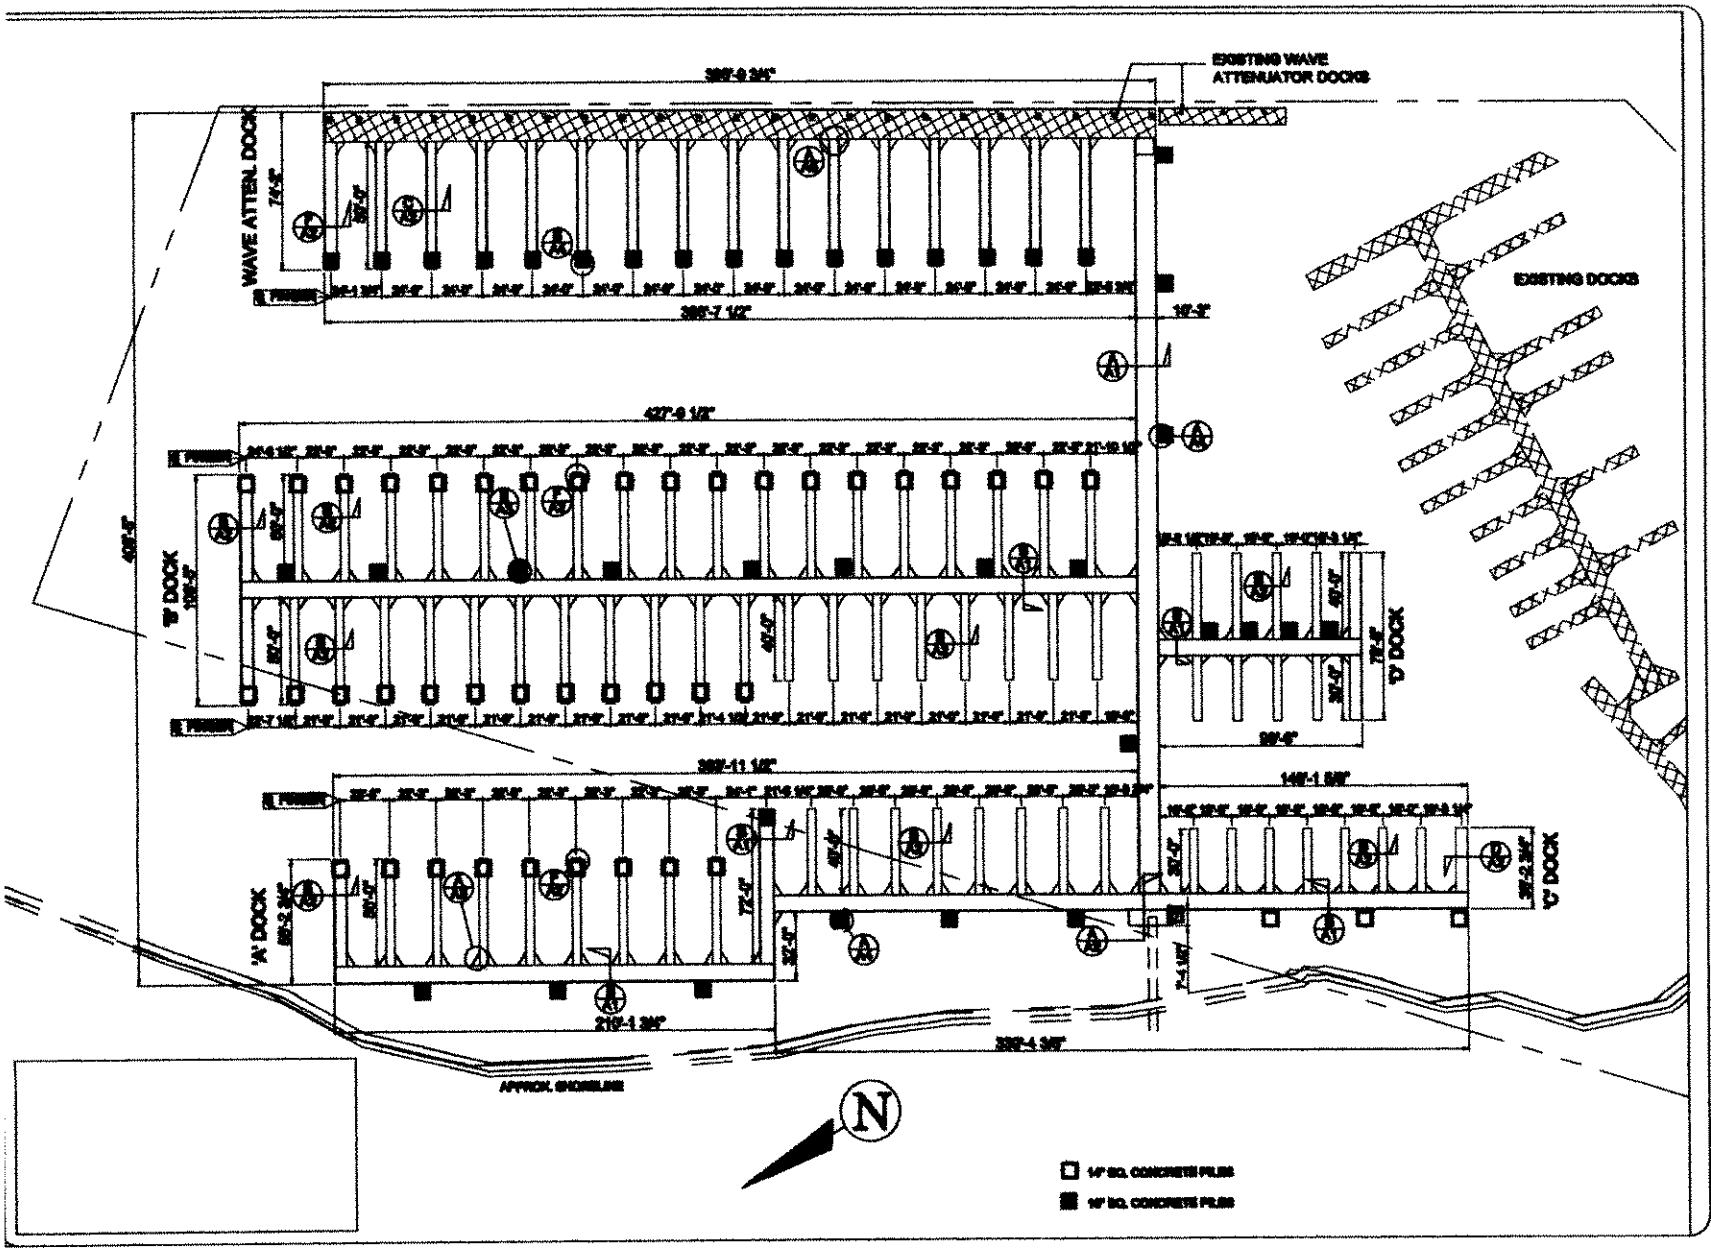

Bellingham MARINE
Innovative harbor and waterfront solutions
Southwest Division
1235 Business Park Drive
Davis, CA 95620
TEL: (707) 678-2385
FAX: (707) 678-1790

UNIFLOAT
Precision engineered flotation systems

Clipper Yacht Harbor

Sausalito, Ca.

PROJECT LAYOUT

JOB #: 03-3-275

Revisions:
⚠ NEW PILE LOCATIONS FOR 14" & 16" SQ.
MM 09-17-03

Drawn by: MM
Checked By:
Scale:
Date: 09-17-03
Sheet: 2

The structural system shown on these drawings, including member sizes, layout, and connections has been designed by Geiger Engineers, under my supervision. No other aspects of the design, including suitability for use, safety, environmental, structural, operation, cost benefits and the like have been included in this review.

PERMIT SET