USACE Number: 2008-00314S
Sheet: 1 of 7
October 2008

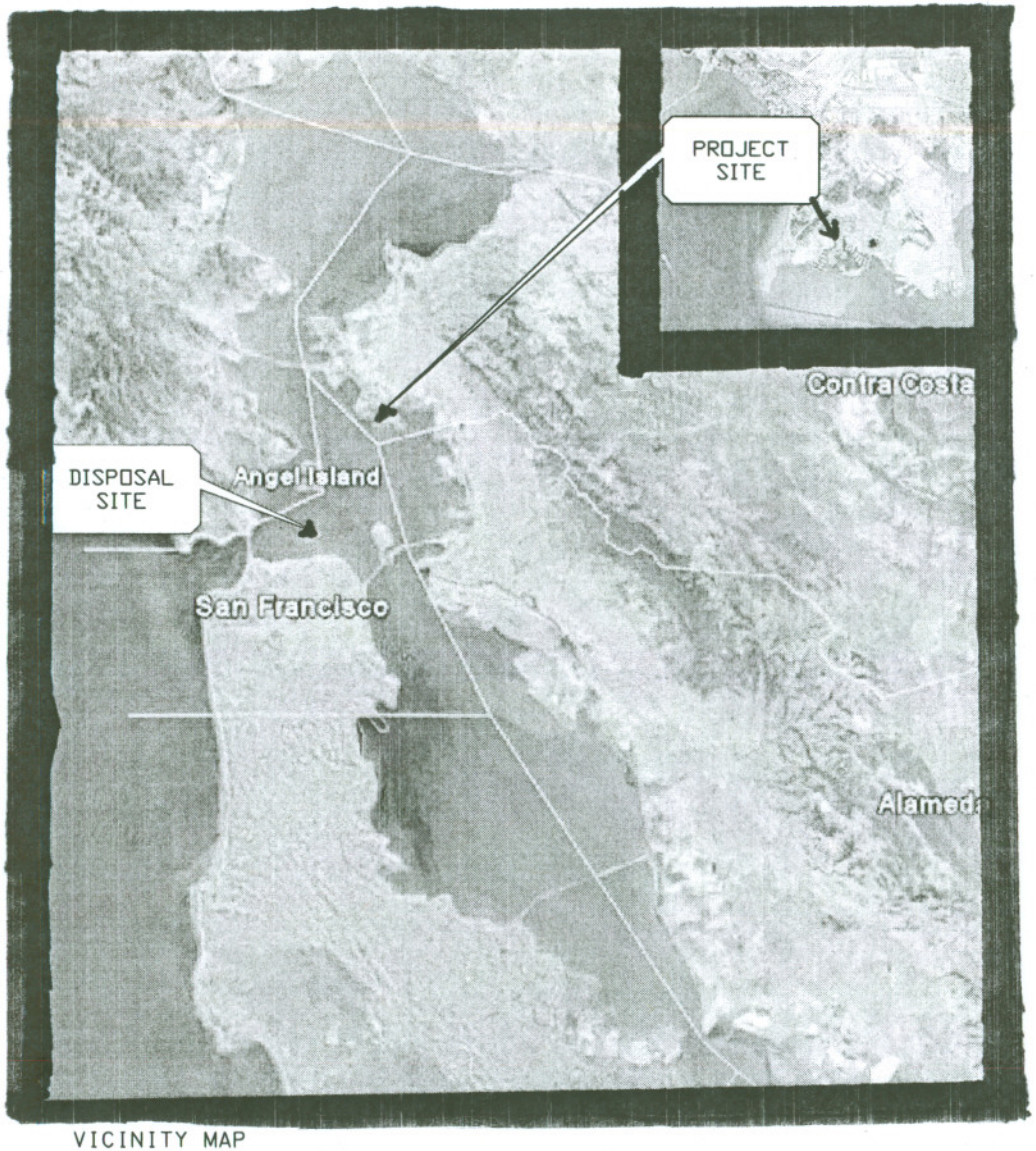

VICINITY MAP

BRICKYARD COVE MAINTENANCE DREDGING

INDEX OF DRAWINGS

DESCRIPTION	SHEET NO.
TITLE SHEET	1
PROPOSED DREDGING LOCATIONS	2-6
TYPICAL SECTIONS	7

REGISTERED PROFESSIONAL ENGINEER
SCOTT M. NOBLE
NO. 38563
Exp. 03/31/09
CIVIL
STATE OF CALIFORNIA

NOBLE CONSULTANTS, INC
359 BEL MARIN KEYS BLVD., SUITE 9
NOVATO, CA 94949
415-884-0727
415-884-0735 (FAX)

APPLICANT: BRICKYARD COVE HOMEOWNERS ASSOC. #1
C/O MARK HOWE

BRICKYARD COVE
TITLE SHEET
MAINTENANCE DREDGING

SHEET	1 OF 7
JOB NO.	1011-01
SCALE	AS SHOWN
DATE	10/02/08

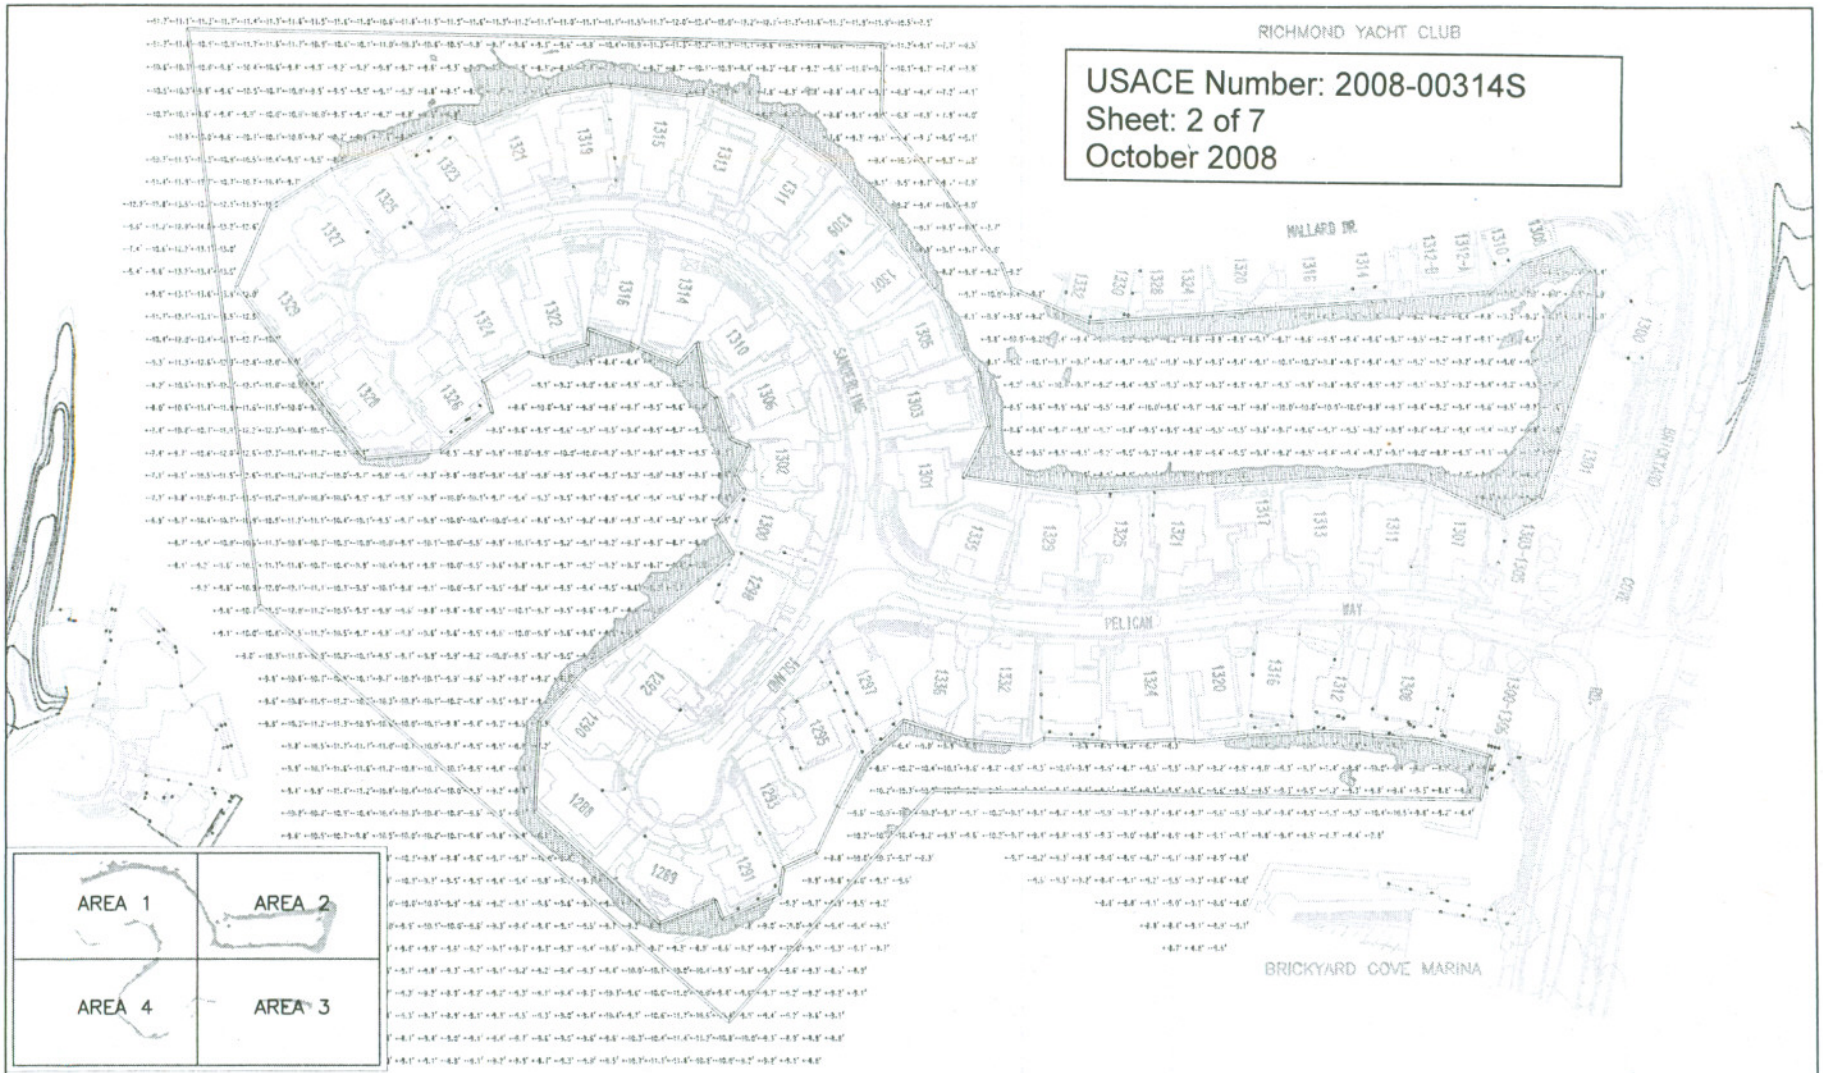

USACE Number: 2008-00314S
Sheet: 2 of 7
October 2008

SURVEYED BY: WESTON SOLUTIONS
SURVEY DATE: 1/24/08 & 3/12/08
VERTICAL DATUM: MLLW

160 0 160 320
SCALE FEET

NOBLE CONSULTANTS, INC
359 BEL MARIN KEYS BLVD., SUITE 9
NOVATO, CA 94949
415-884-0727
415-884-0735 (FAX)

APPLICANT: BRICKYARD COVE HOMEOWNERS ASSOC. #1
C/O MARK HOWE

BRICKYARD COVE
PROPOSED DREDGING LOCATIONS
MAINTENANCE DREDGING

SHEET	2 OF 7
JOB NO.	1011-01
SCALE	1" = 160'
DATE	8/22/08

USACE Number: 2008-00314S
Sheet: 3 of 7
October 2008

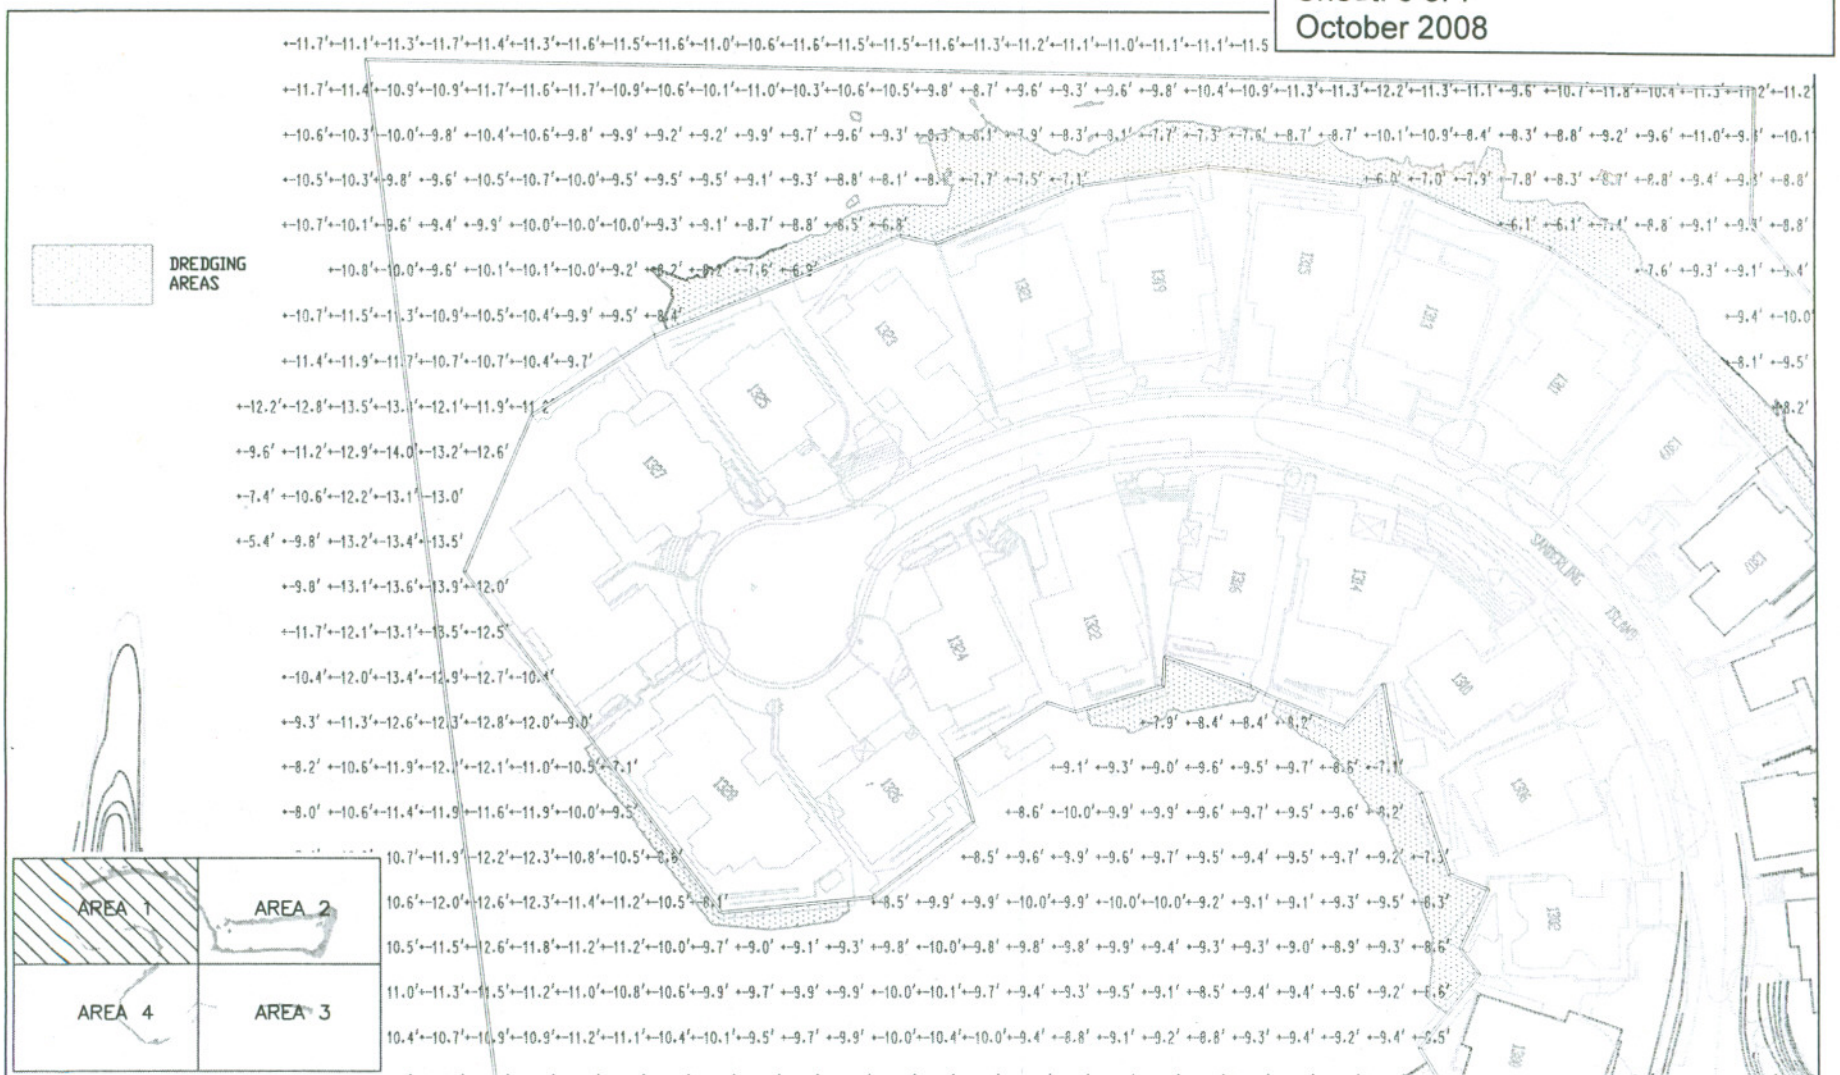

SURVEYED BY: WESTON SOLUTIONS
SURVEY DATE: 1/24/08 & 3/12/08
VERTICAL DATUM: MLLW

80 0 80 160
SCALE FEET

NOBLE CONSULTANTS, INC
359 BEL MARIN KEYS BLVD., SUITE 9
NOVATO, CA 94949
415-884-0727
415-884-0735 (FAX)

APPLICANT: BRICKYARD COVE HOMEOWNERS ASSOC. #1
C/O MARK HOWE

BRICKYARD COVE
PROPOSED DREDGING LOCATIONS
MAINTENANCE DREDGING

SHEET	3 OF 7
JOB NO.	1011-01
SCALE	1" = 80'
DATE	8/22/08

RICHMOND YACHT CLUB

USACE Number: 2008-00314S
Sheet: 4 of 7
October 2008

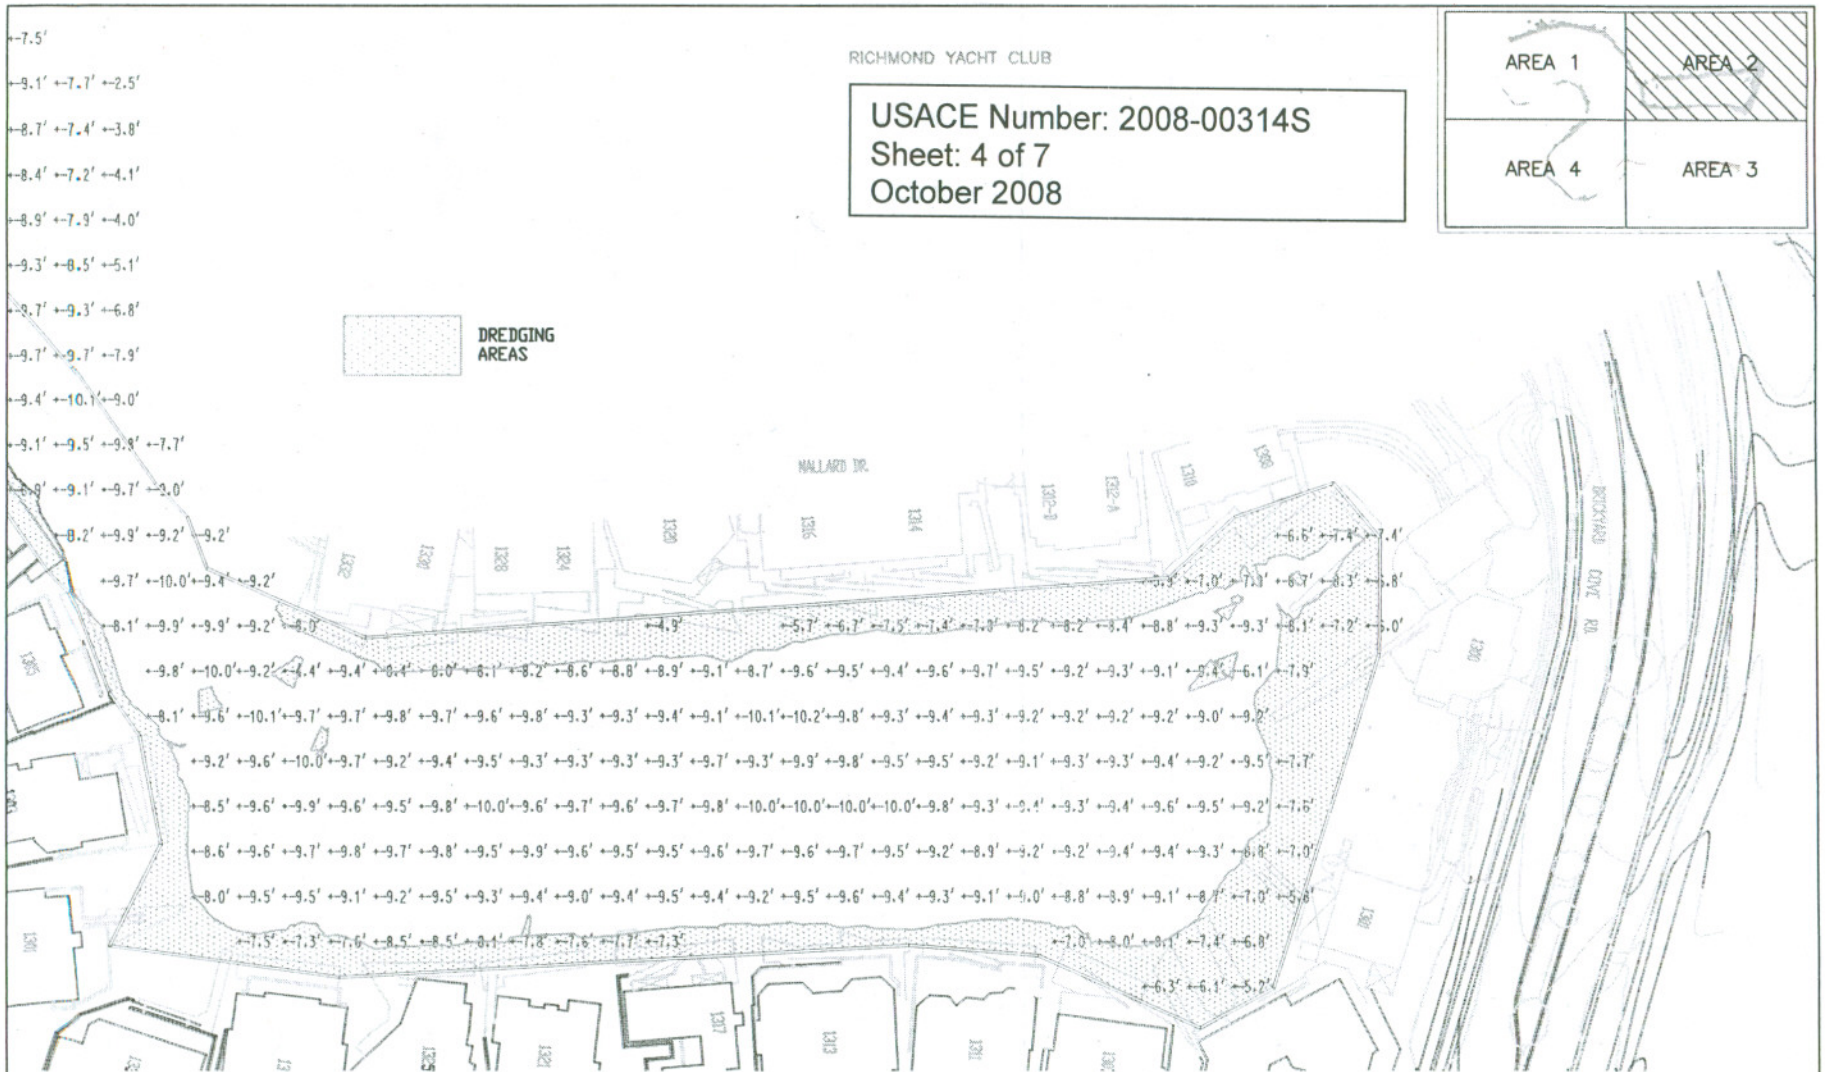

SURVEYED BY: WESTON SOLUTIONS
SURVEY DATE: 1/24/08 & 3/12/08
VERTICAL DATUM: MLLW

80 0 80 160
SCALE FEET

NOBLE CONSULTANTS, INC

359 BEL MARIN KEYS BLVD., SUITE 9
NOVATO, CA 94949
415-884-0727
415-884-0735 (FAX)

APPLICANT: BRICKYARD COVE HOMEOWNERS ASSOC. #1
C/O MARK HOWE

BRICKYARD COVE
PROPOSED DREDGING LOCATIONS
MAINTENANCE DREDGING

SHEET	4 OF 7
JOB NO.	1011-01
SCALE	1" = 80'
DATE	8/22/08

USACE Number: 2008-00314S
Sheet: 5 of 7
October 2008

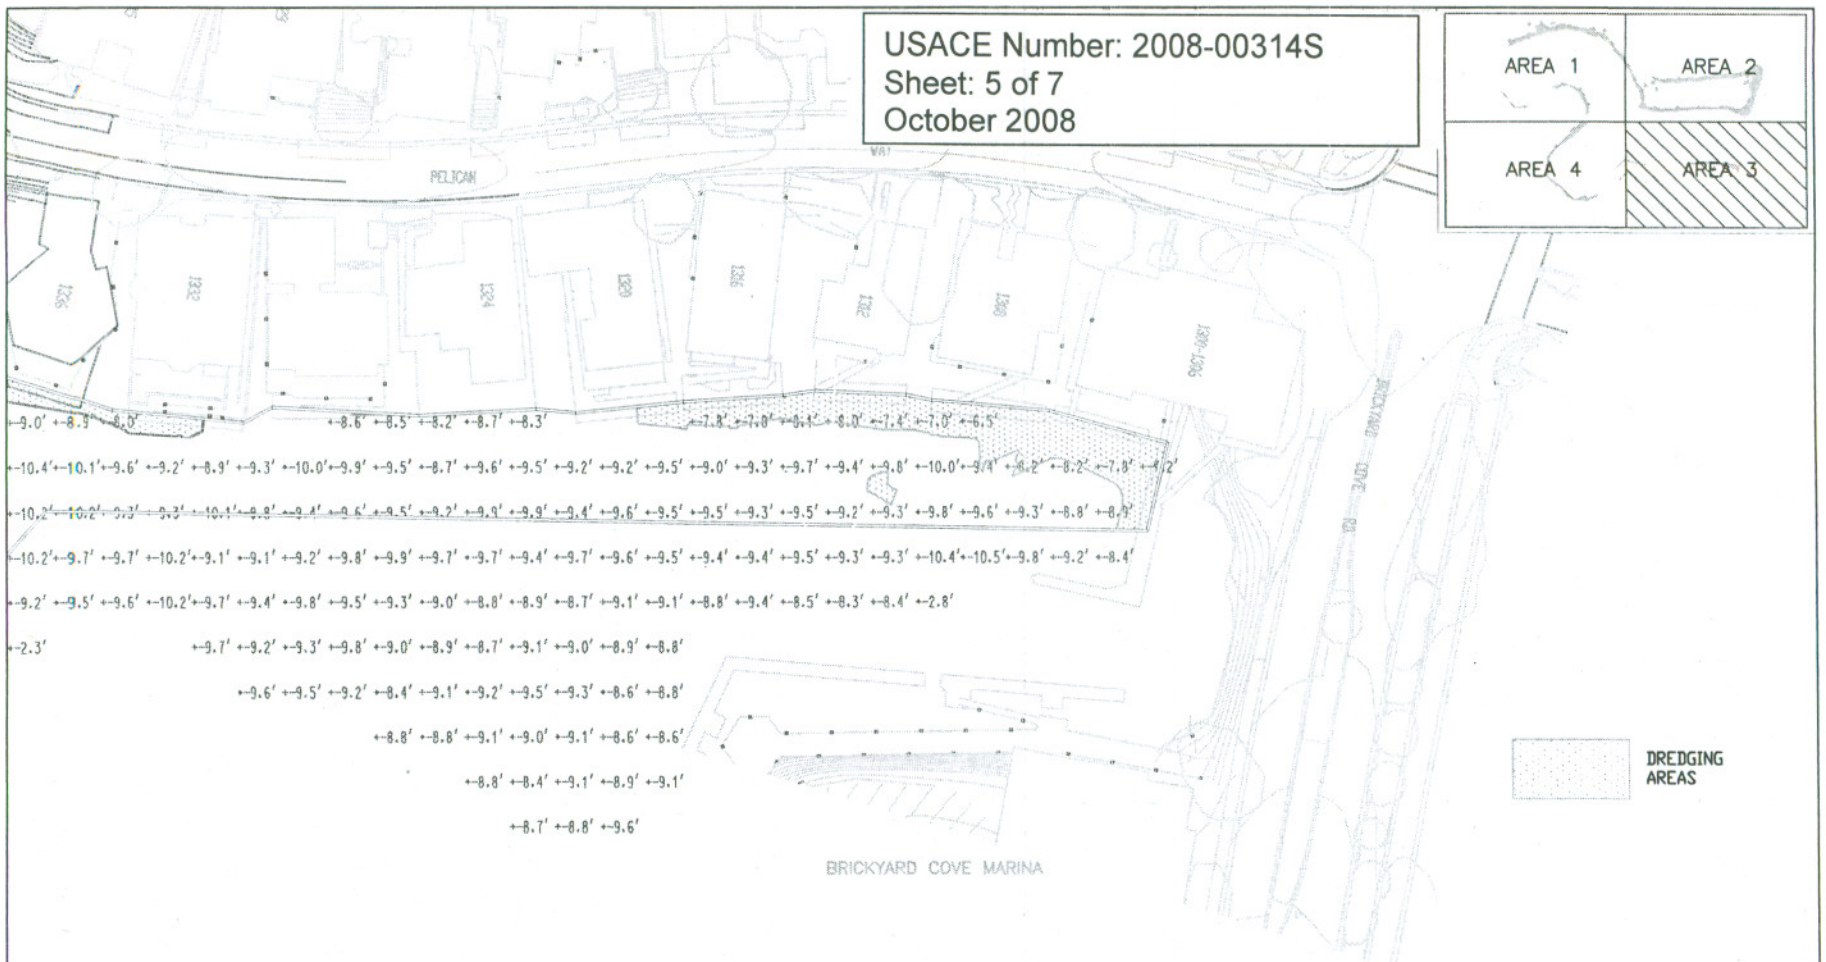

SURVEYED BY: WESTON SOLUTIONS
SURVEY DATE: 1/24/08 & 3/12/08
VERTICAL DATUM: MLLW

80 0 80 160
SCALE FEET

NOBLE CONSULTANTS, INC
359 BEL MARIN KEYS BLVD., SUITE 9
NOVATO, CA 94949
415-884-0727
415-884-0735 (FAX)

APPLICANT: BRICKYARD COVE HOMEOWNERS ASSOC. #1
C/O MARK HOWE

BRICKYARD COVE
PROPOSED DREDGING LOCATIONS
MAINTENANCE DREDGING

SHEET	5 OF 7
JOB NO.	1011-01
SCALE	1" = 80'
DATE	8/22/08

USACE Number: 2008-00314S
Sheet: 6 of 7
October 2008

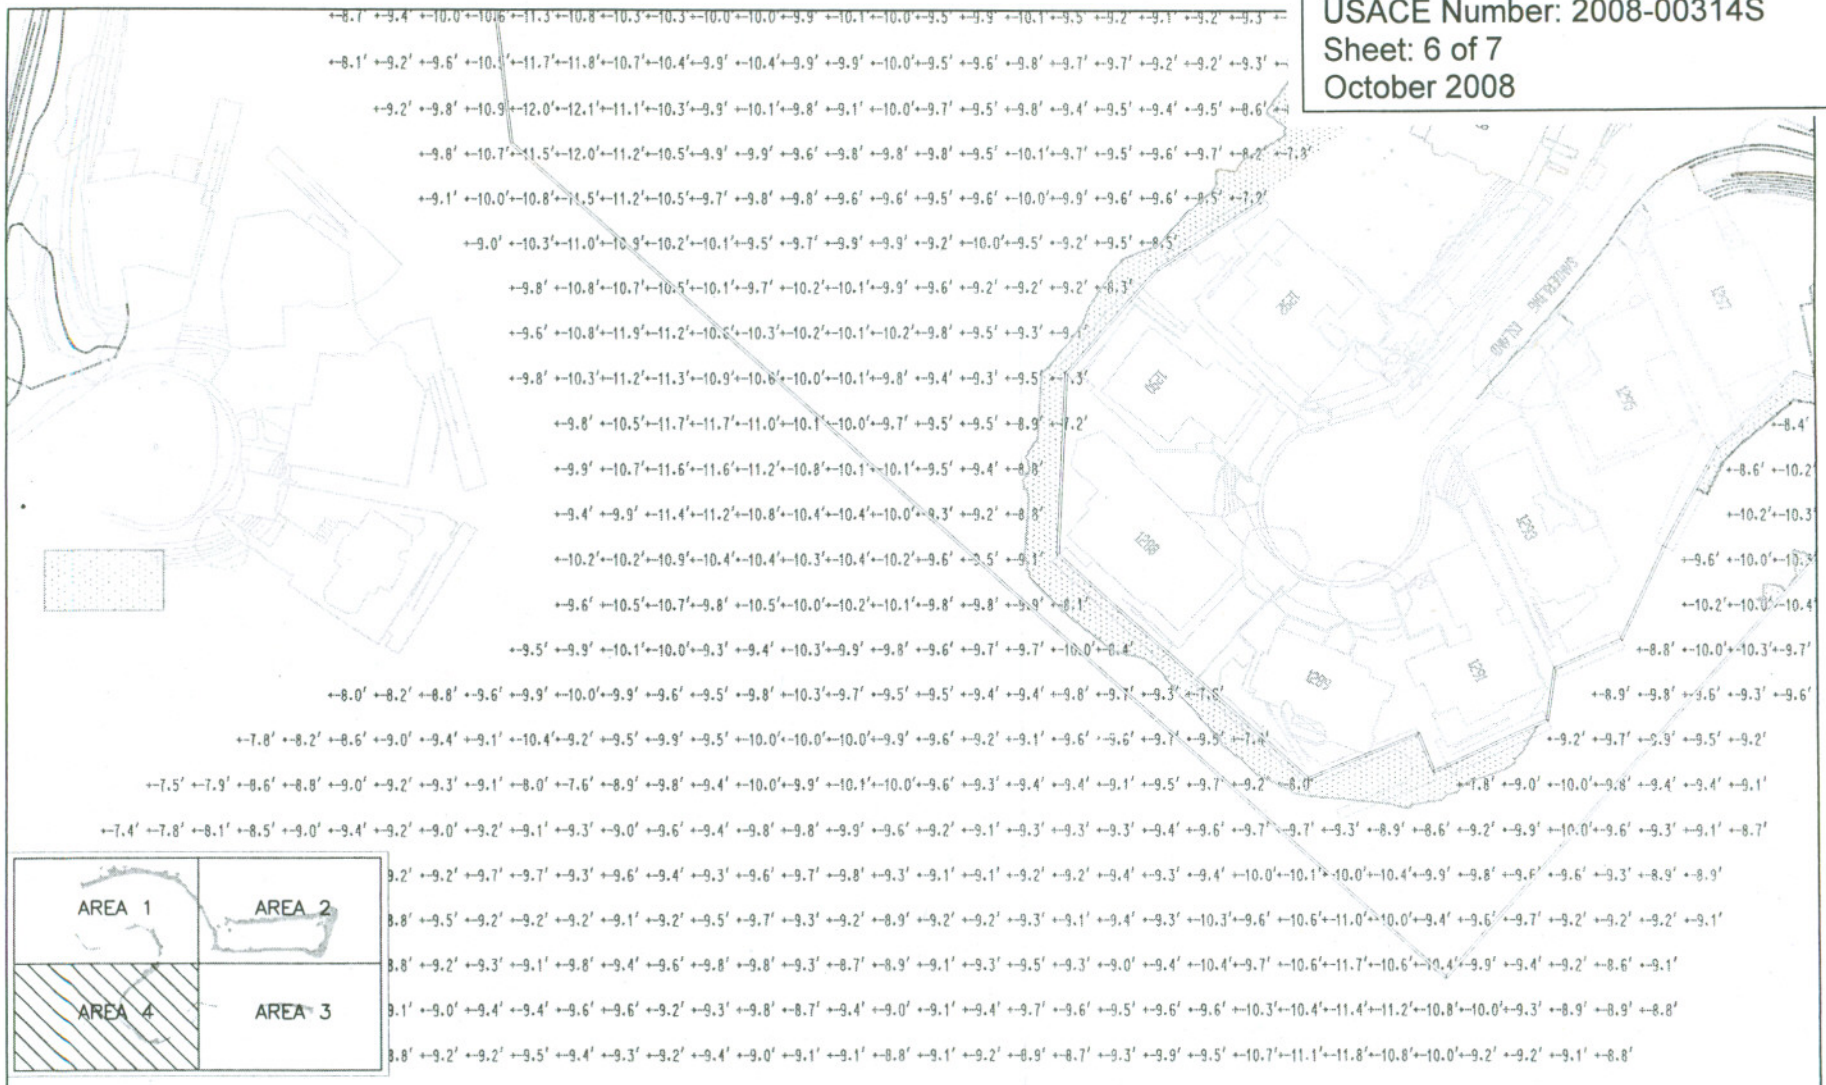

SURVEYED BY: WESTON SOLUTIONS
SURVEY DATE: 1/24/08 & 3/12/08
VERTICAL DATUM: MLLW

80 0 80 160
SCALE FEET

NOBLE CONSULTANTS INC
359 BEL MARIN KEYS BLVD., SUITE 9
NOVATO, CA 94949
415-884-0727
415-884-0735 (FAX)

APPLICANT: BRICKYARD COVE HOMEOWNERS ASSOC. #1
C/O MARK HOWE

BRICKYARD COVE
PROPOSED DREDGING LOCATIONS
MAINTENANCE DREDGING

SHEET	6 OF 7
JOB NO.	1011-01
SCALE	1" = 80'
DATE	8/22/08

USACE Number: 2008-00314S
Sheet: 7 of 7
October 2008

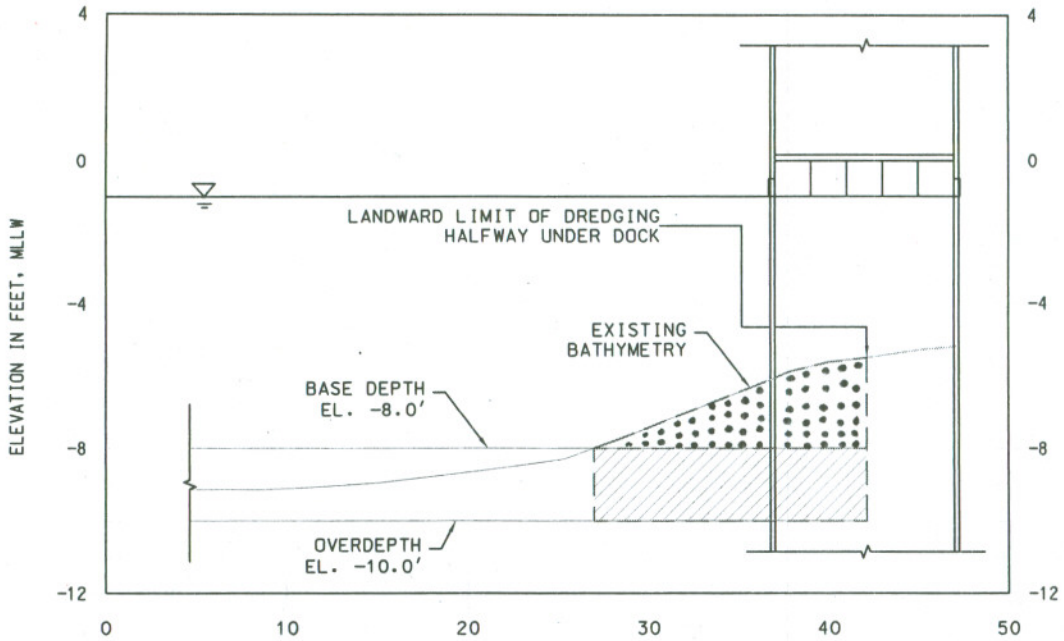

LEGEND

BASE DREDGING AREAS

OVERDEPTH DREDGING AREAS

TYPICAL SECTION

HORIZONTAL SCALE: 1" = 10'
VERTICAL EXAGGERATION: 1H:2V

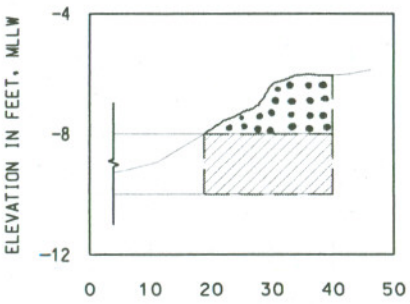

SECTION A (TYP)

HORIZONTAL SCALE: 1" = 30'
VERTICAL EXAGGERATION: 1H:5V

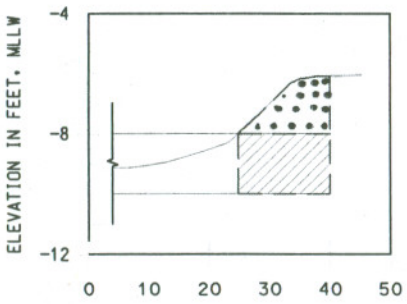

SECTION B (TYP)

HORIZONTAL SCALE: 1" = 30'
VERTICAL EXAGGERATION: 1H:5V

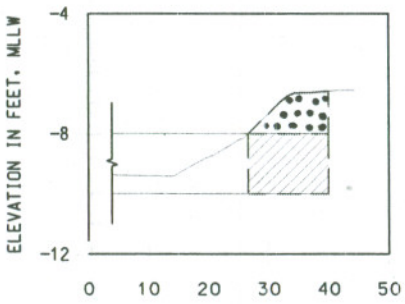

SECTION C (TYP)

HORIZONTAL SCALE: 1" = 30'
VERTICAL EXAGGERATION: 1H:5V

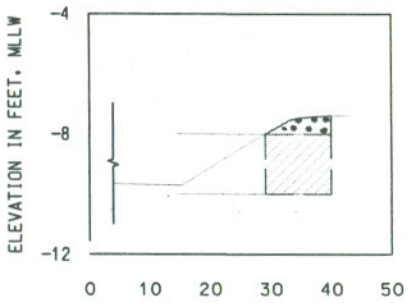

SECTION D (TYP)

HORIZONTAL SCALE: 1" = 30'
VERTICAL EXAGGERATION: 1H:5V

NOBLE CONSULTANTS, INC
359 BEL MARIN KEYS BLVD., SUITE 9
NOVATO, CA 94949
415-884-0727
415-884-0735 (FAX)

APPLICANT: BRICKYARD COVE HOMEOWNERS ASSOC. #1
C/O MARK HOWE

BRICKYARD COVE
TYPICAL SECTIONS
MAINTENANCE DREDGING

SHEET	7 OF 7
JOB NO.	1011-01
SCALE	AS SHOWN
DATE	8/22/08

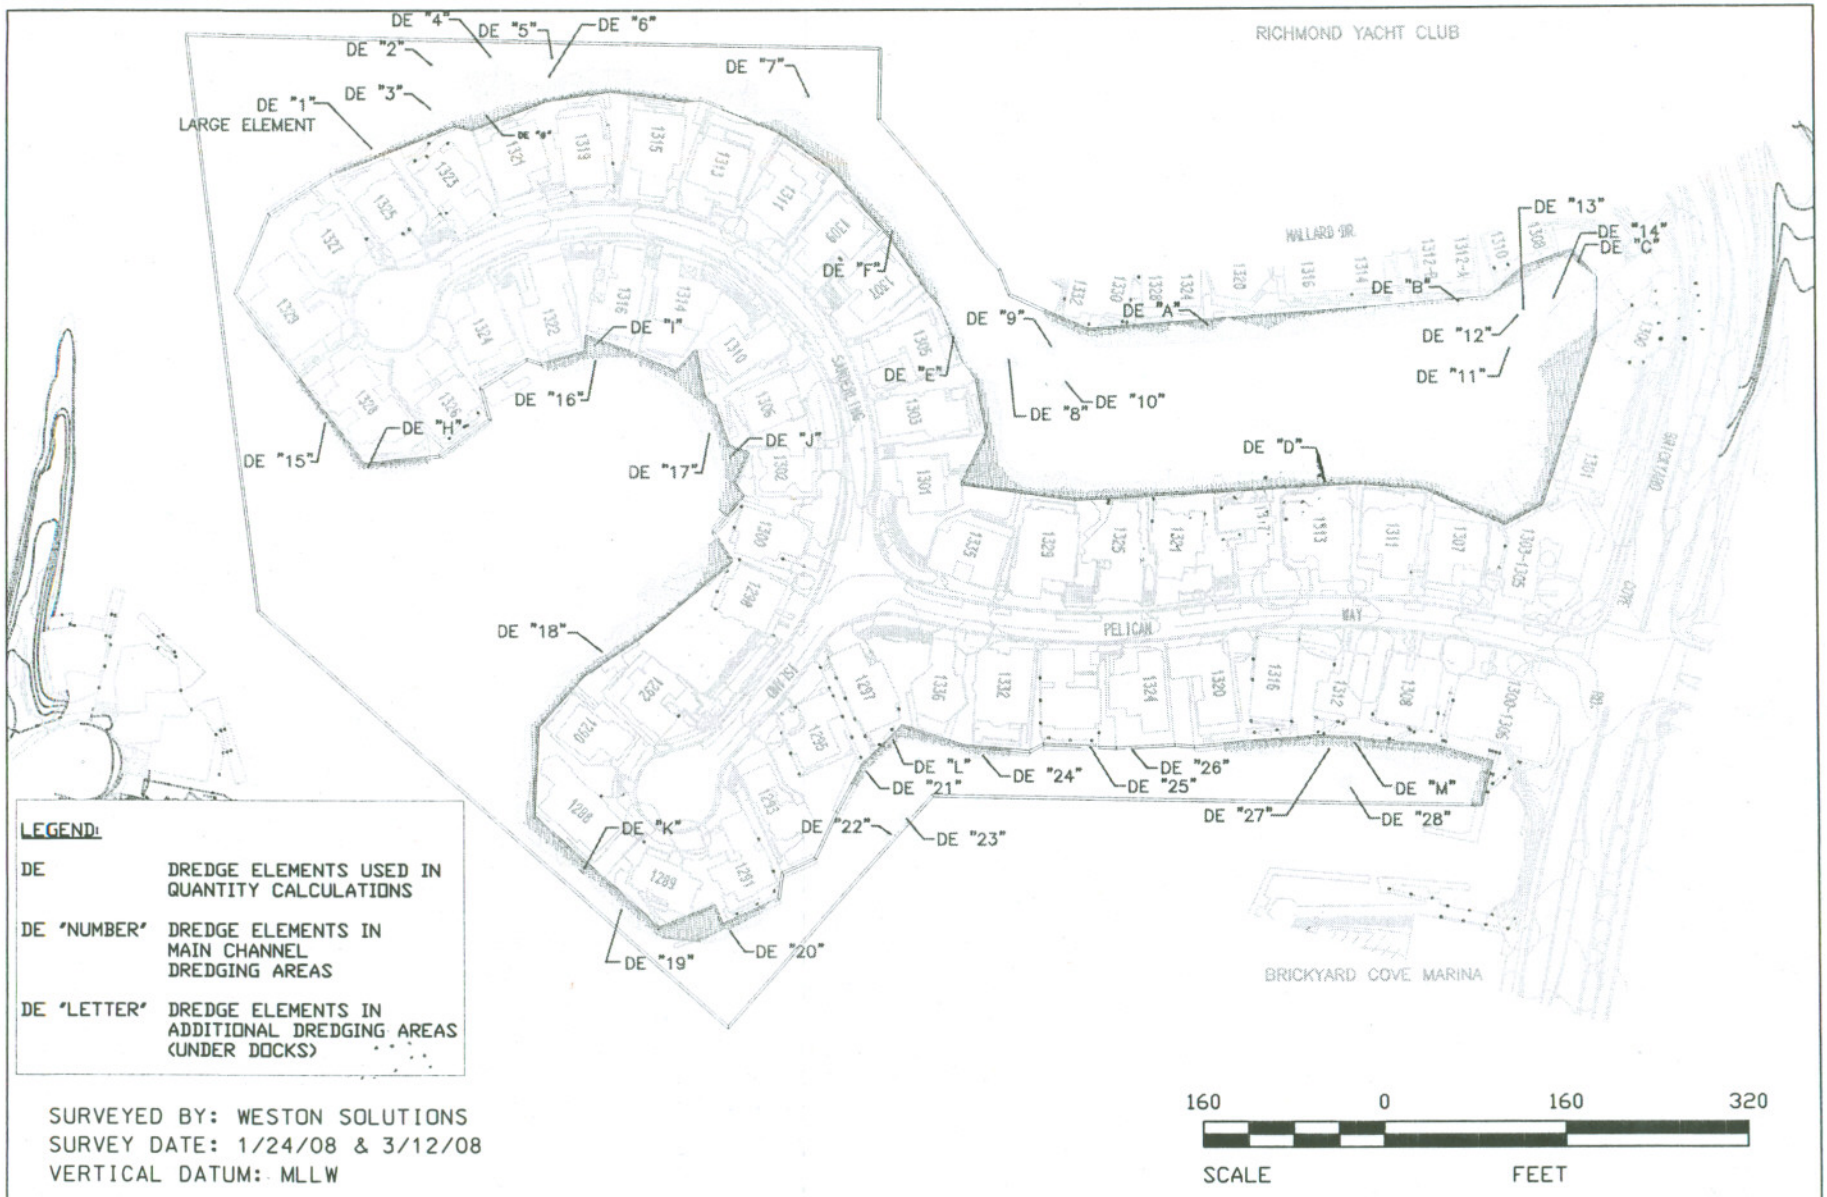

NOBLE CONSULTANTS, INC 359 BEL MARIN KEYS BLVD., SUITE 9 NOVATO, CA 94949 415-884-0727 415-884-0735 (FAX)	APPLICANT: BRICKYARD COVE HOMEOWNERS ASSOC. #1 C/O MARK HOWE	BRICKYARD COVE PROPOSED DREDGING LOCATIONS MAINTENANCE DREDGING	FIGURE 1 JOB NO. 1011-01 SCALE 1" = 160' DATE 8/22/08