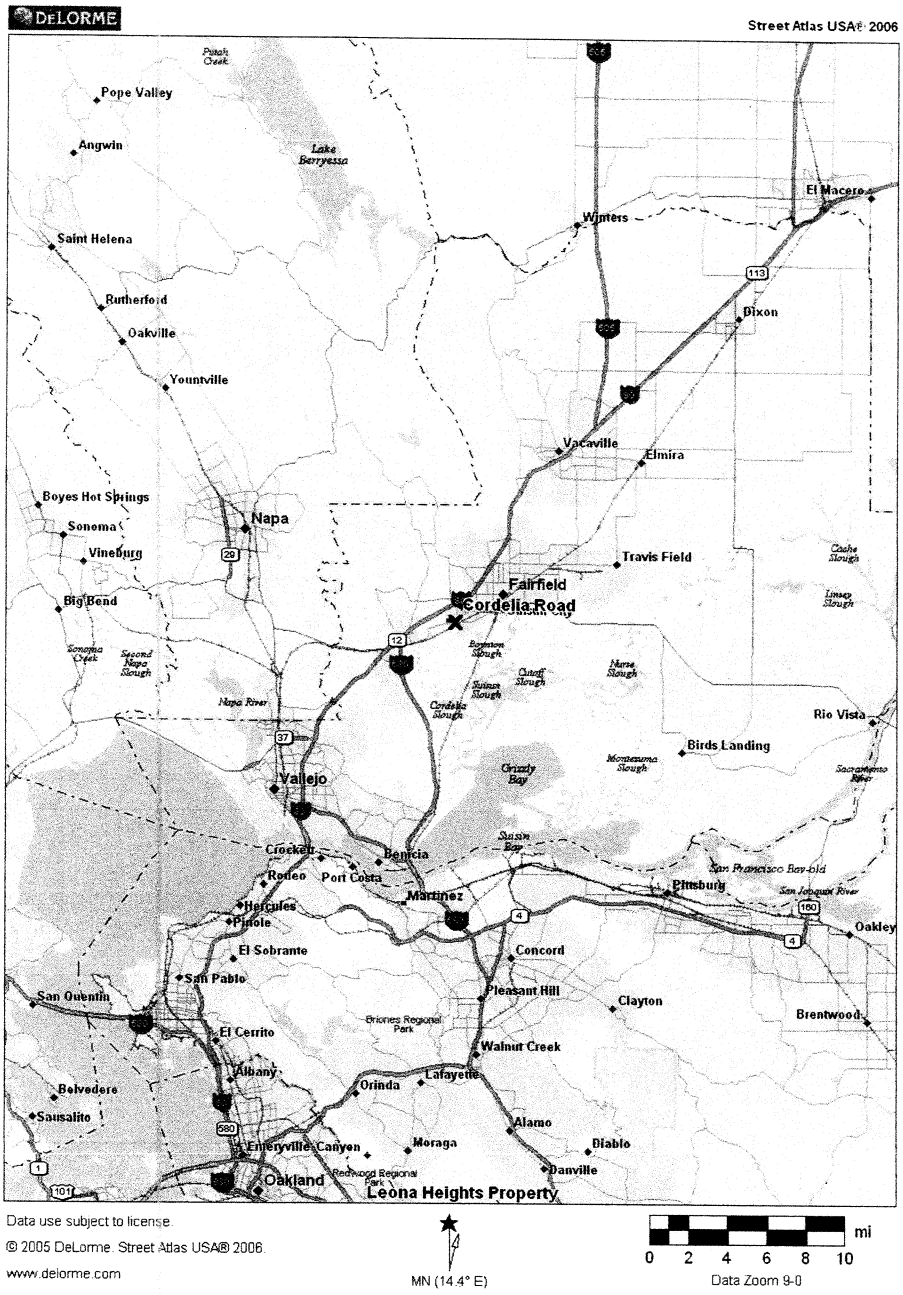

Olberding Environmental, Inc.
3170 Crow Canyon Place, Suite 260
San Ramon, CA 94583
(925) 866-2111 office

This document is not intended for detail design work.

Figure 1
Regional Map of the Cordelia Road Property
Fairfield, California

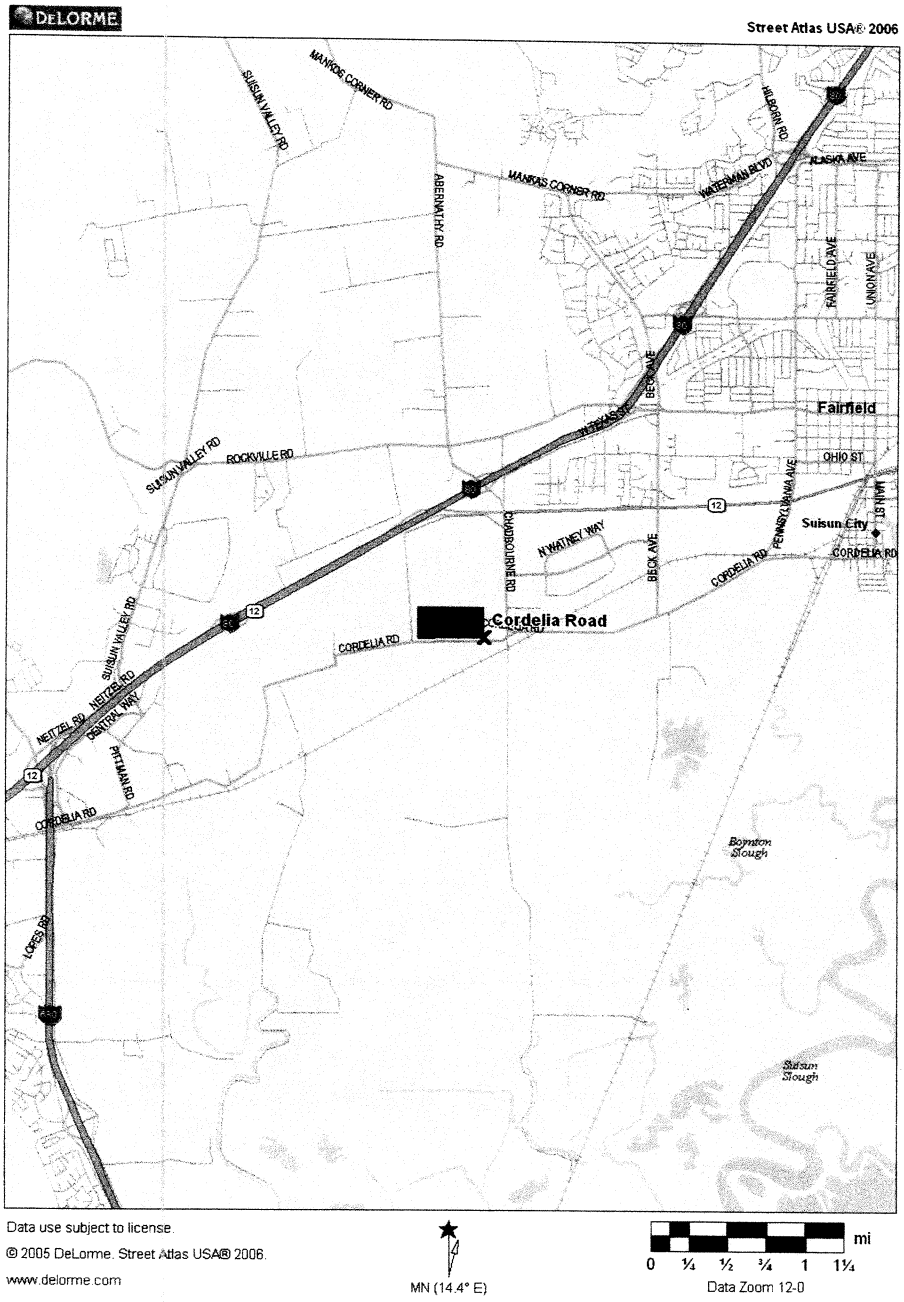

Olberding Environmental, Inc.
3170 Crow Canyon Place, Suite 260
San Ramon, CA 94583
(925) 866-2111 office

This document is not intended for detail design work.

Figure 2
Vicinity Map of the Cordelia Road Property
Fairfield, California

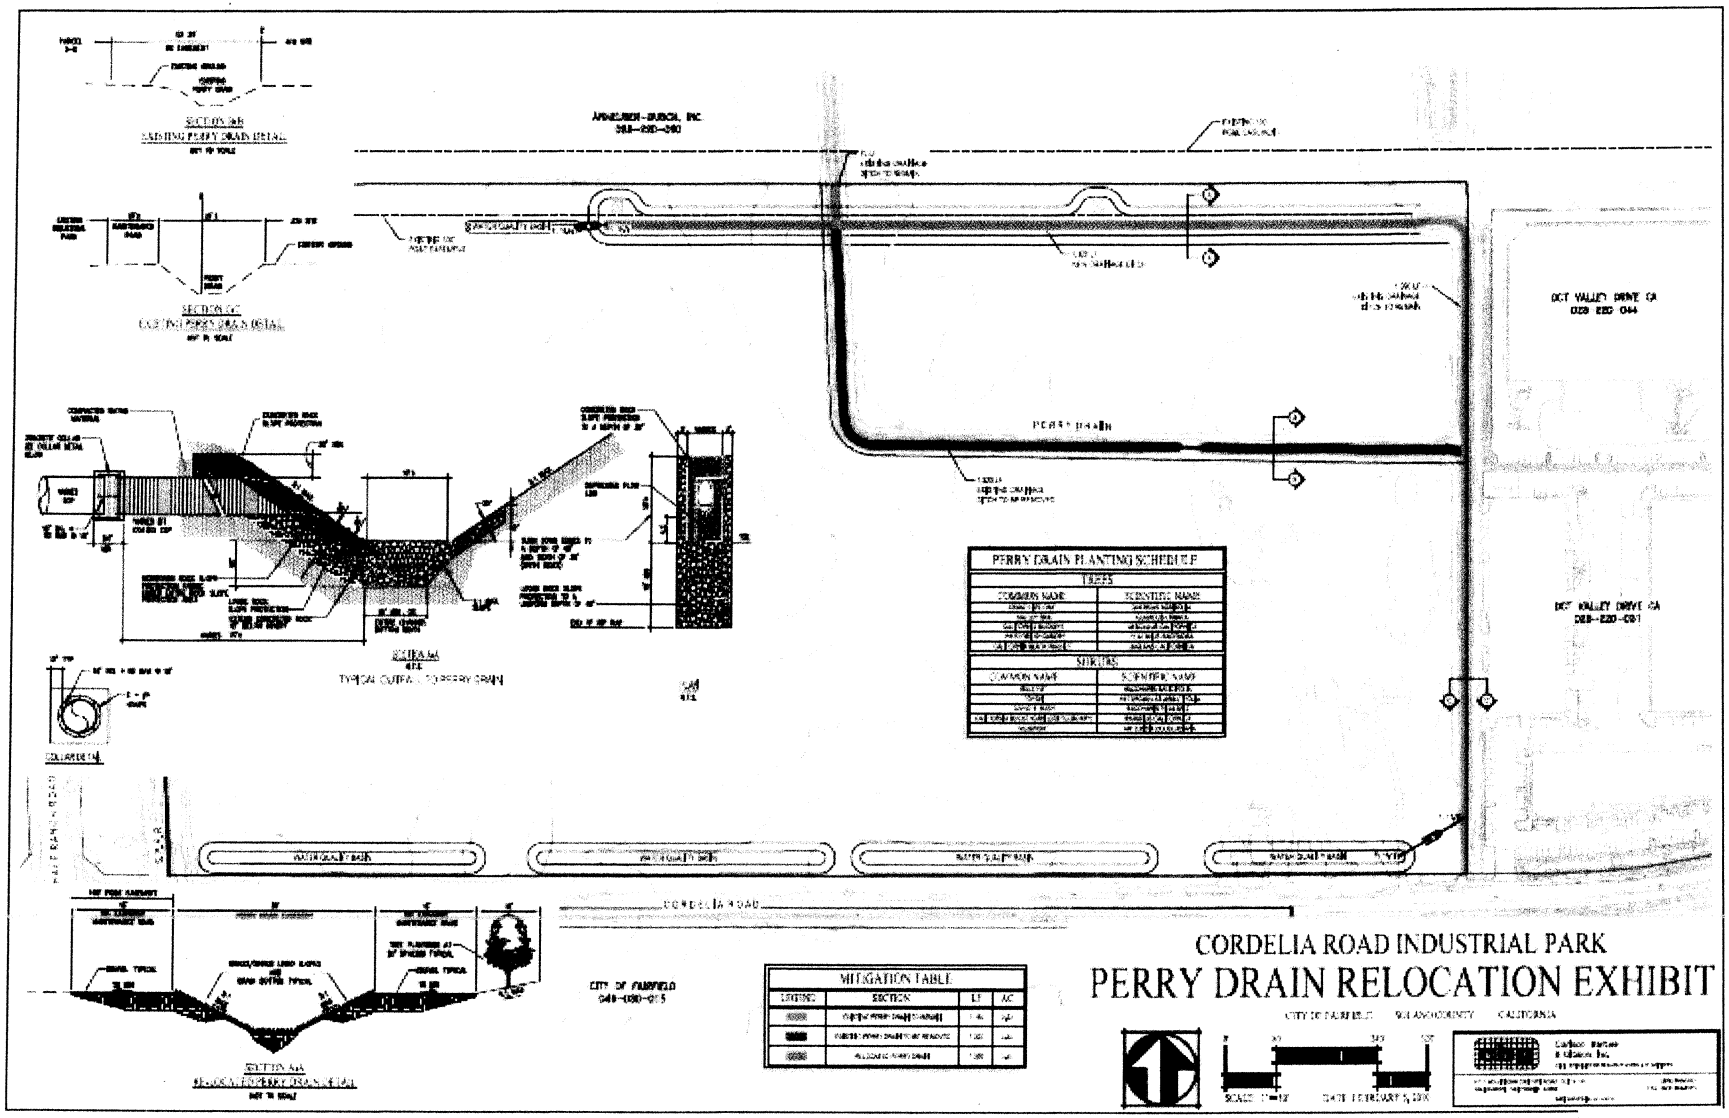
CORDELIA ROAD INDUSTRIAL PARK
PERRY DRAIN RELOCATION EXHIBIT
PERRY DRAIN PLANTING SCHEDULE
TREES
SHRUBS
MITIGATION TABLE
PERRY DRAIN
CORDELIA ROAD
DCT VALLEY DRIVE CA

Figure 3

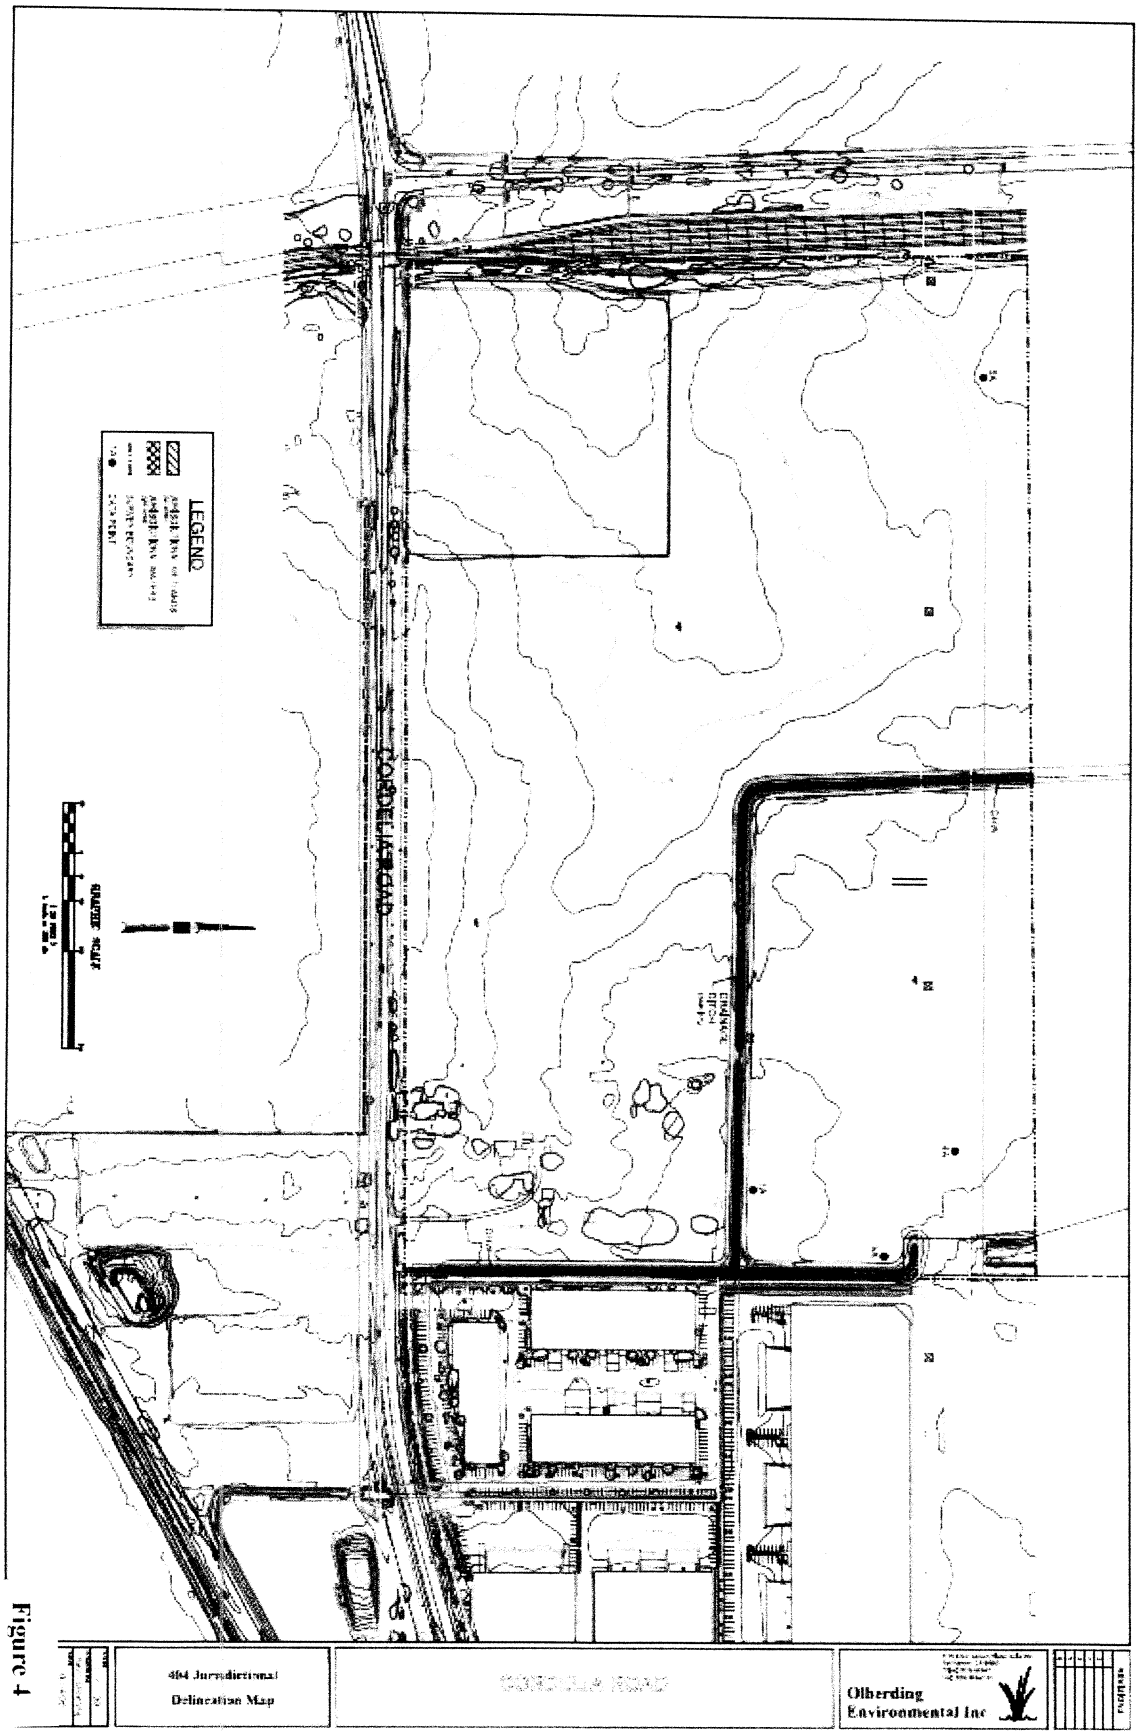
LEGEND
404 Jurisdictional
Delineation Map
Olberding
Environmental Inc

Figure 4