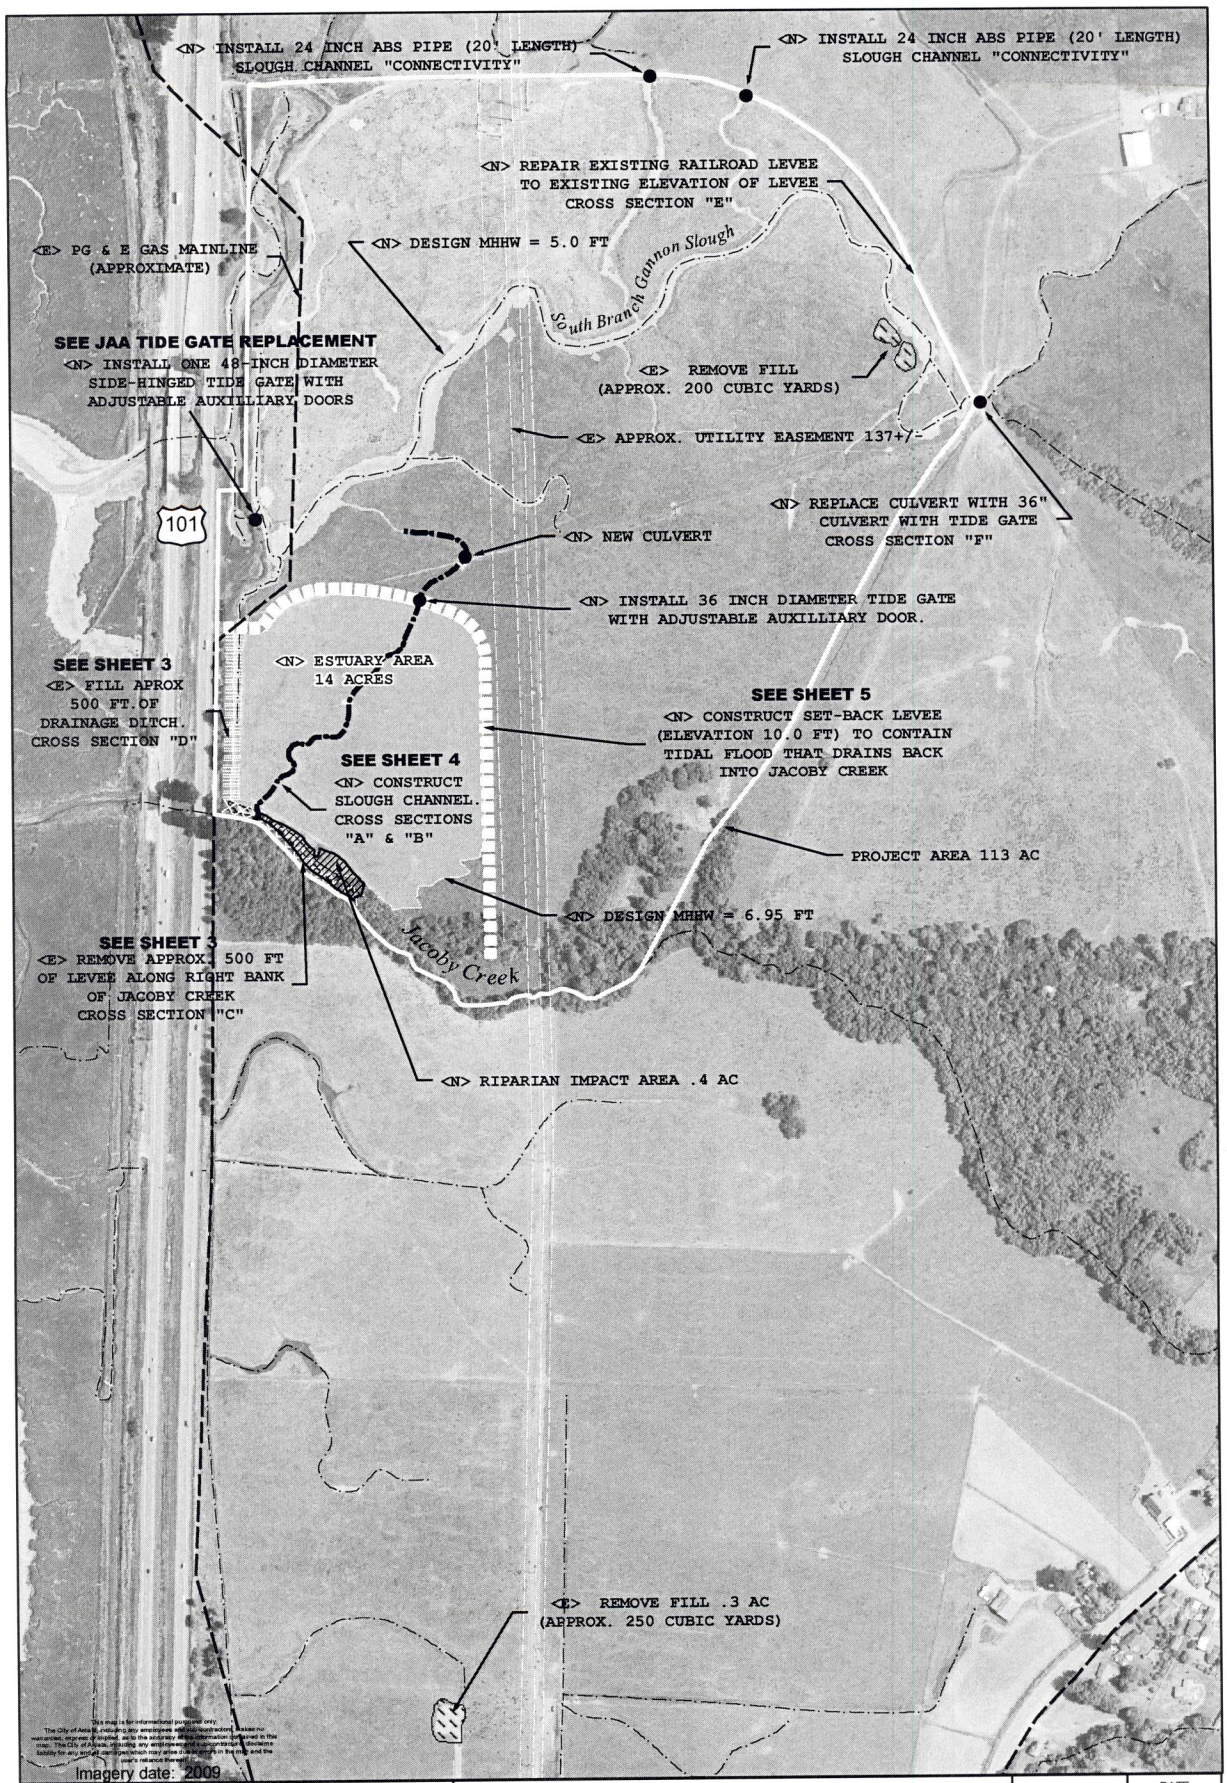

NO.	REVISION	BY	DATE

DESIGNED BY: M. A.
DRAWN BY: B. K.
CHECKED BY: M. A.

CITY OF ARCATA
Environmental Services

Arcata Baylands Project

Jacoby Creek Estuary Overview

USGS 7.5 Minute Topographic Map: Arcata South Quadrangle
Section 4, T.5.N., R.1.E. of H.B. & M.

SHEET 2 of 6 | DATE 8/27/2010

Jacoby Estuary Overview8-27-2010.mxd

0 100 200 Feet
1:4,374

NORTH