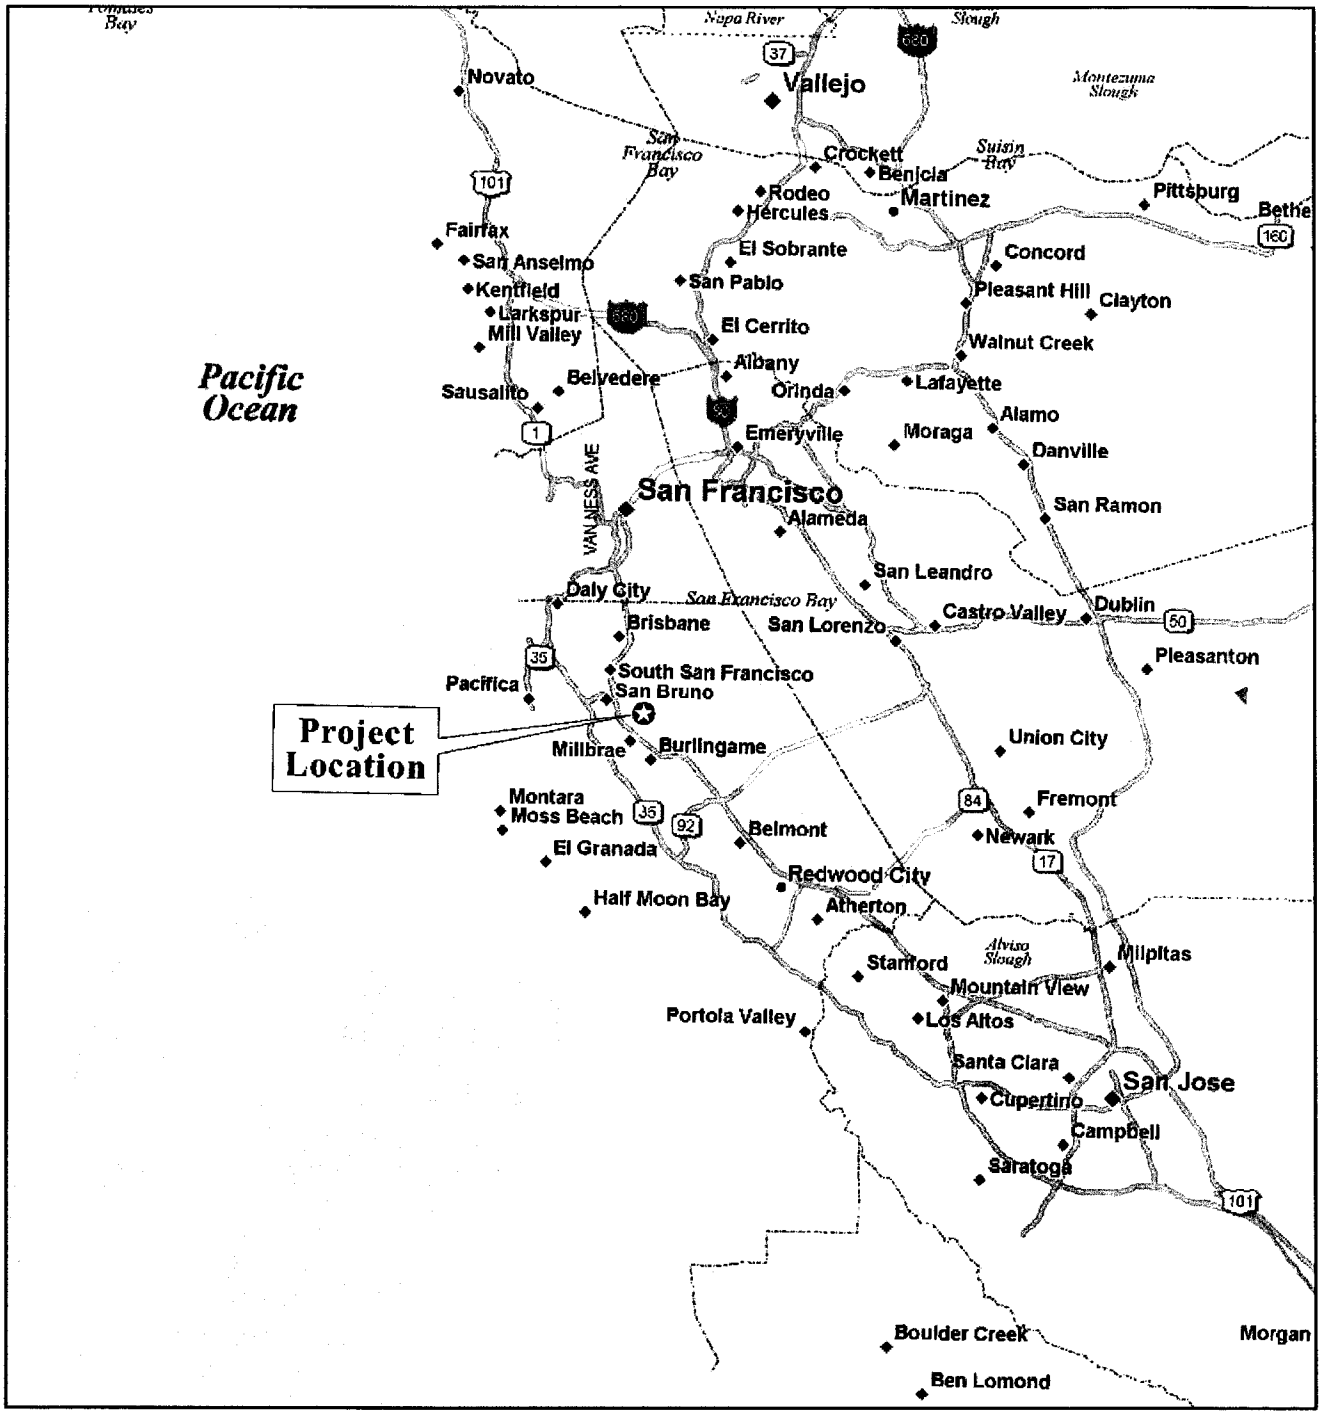

Purpose: To Enhance Runway Safety and Comply with FAA Airport Design Standards

Datum: NGVD29

Date: 5/31/2011

San Francisco International Airport
Runway Safety Area Project

Adjacent to: San Francisco Bay

County of: San Francisco

Application by:
City and County of San Francisco
San Francisco International Airport
P.O. Box 8097
San Francisco, CA 94128

Regional Location

FIGURE 1 OF 10

0 5 10
MILES

I:\SFI0901\GIS\Maps\Corps Public Notice\Figure1_Regional Location.mxd (5/23/2011)

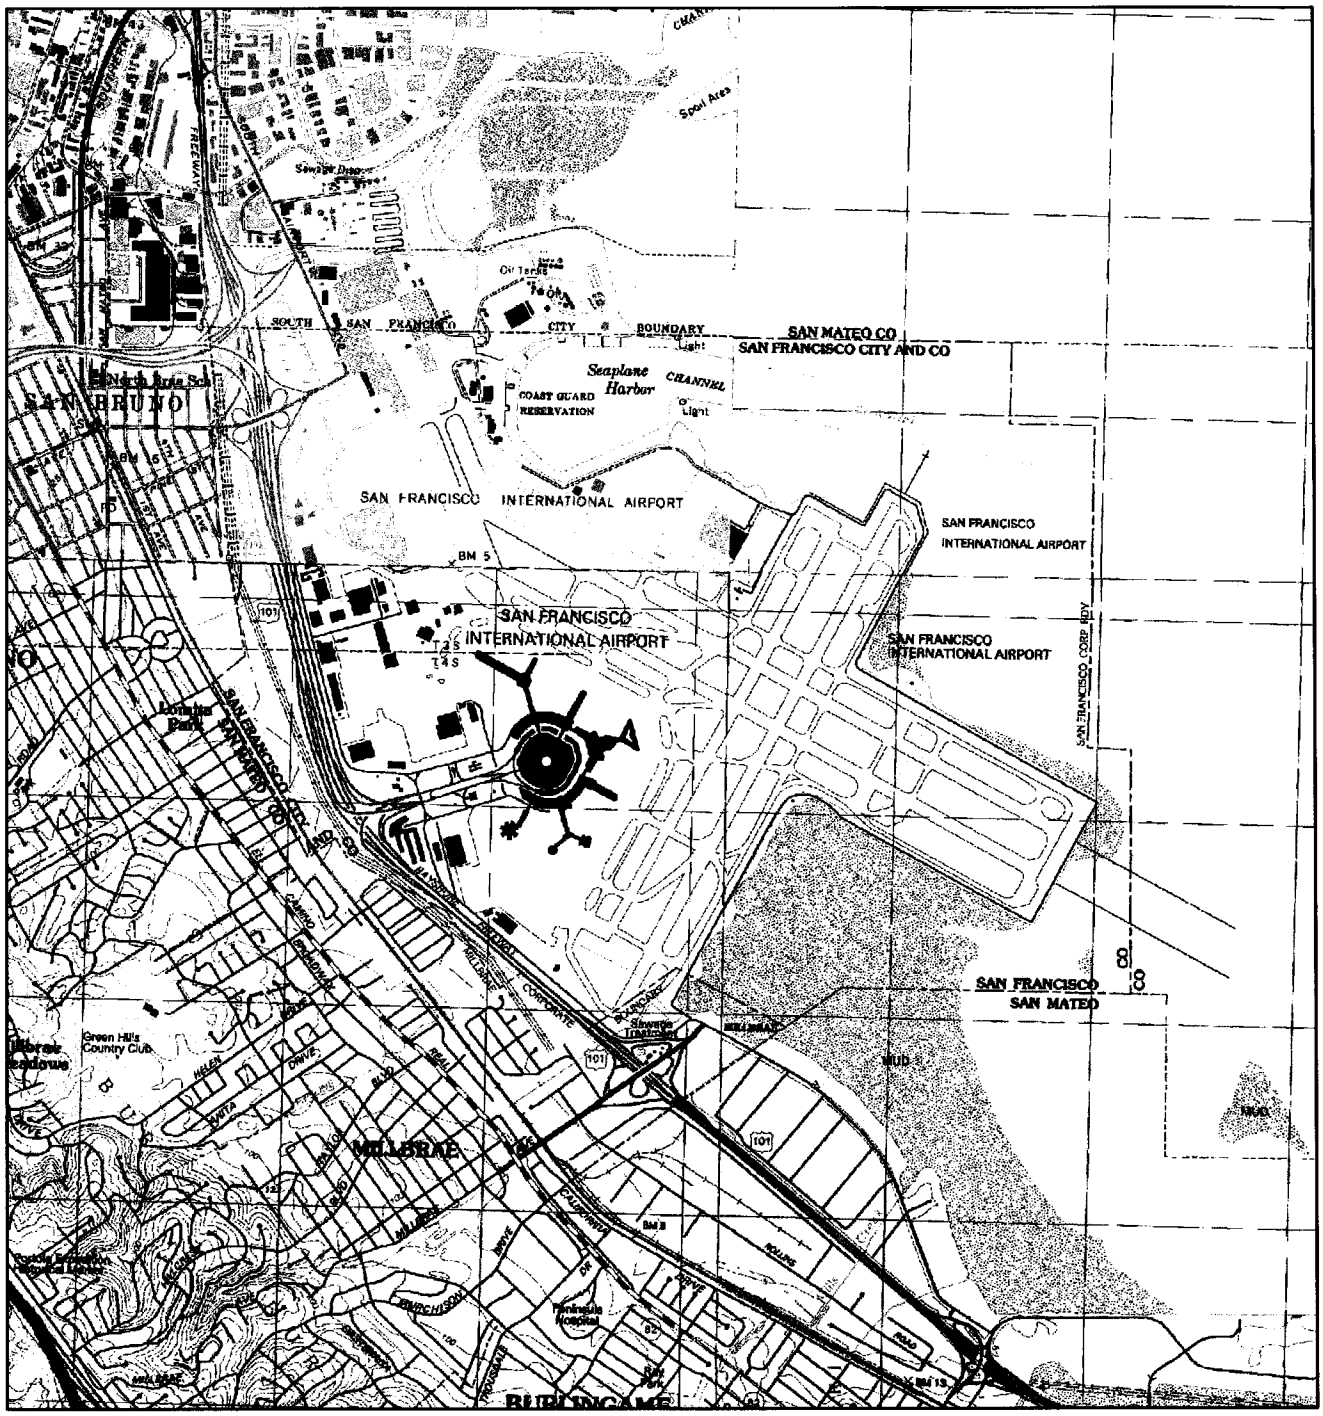

Purpose: To Enhance Runway Safety and Comply with FAA Airport Design Standards

Datum: NGVD29

Date: 5/31/2011

San Francisco International Airport
Runway Safety Area Project

Project Site Location

Adjacent to: San Francisco Bay

County of: San Francisco

Application by:
City and County of San Francisco
San Francisco International Airport
P.O. Box 8097
San Francisco, CA 94128

N

0 1500 3000
FEET

FIGURE 2 OF 10

I:\SFI0901\GIS\Maps\Corps Public Notice\Figure2_Project Site Location.mxd (5/23/2011)

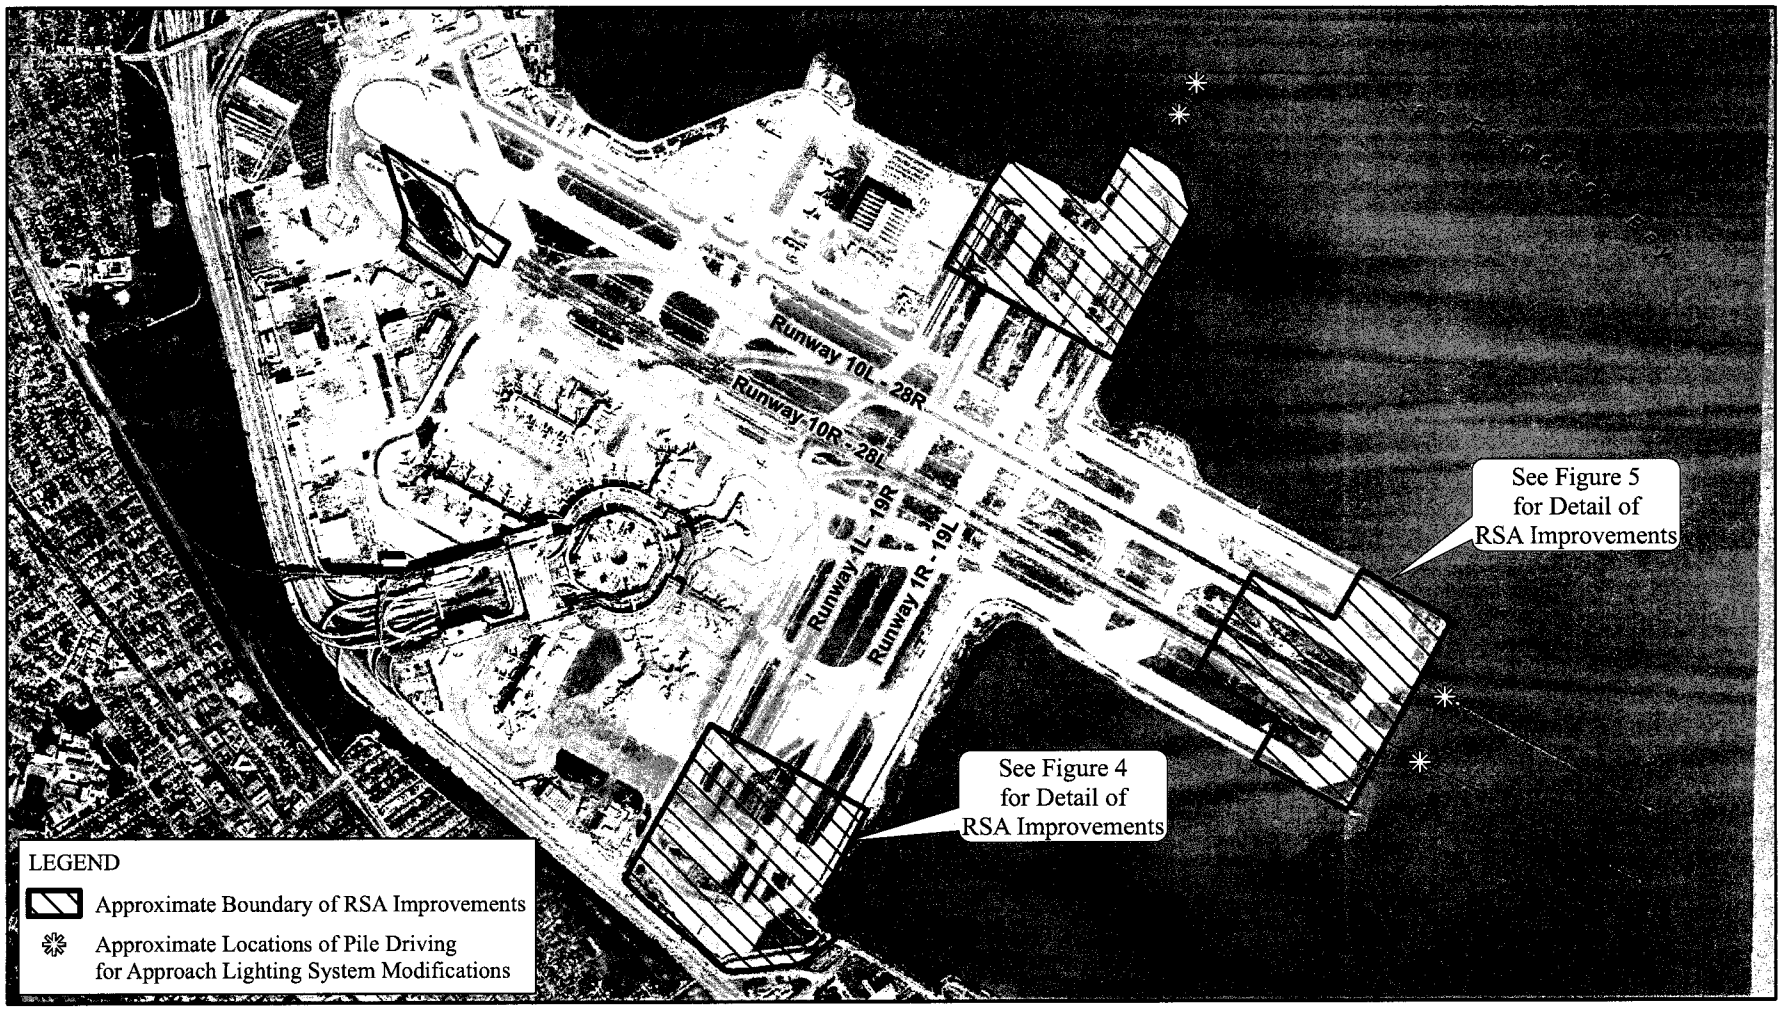

Purpose: To Enhance Runway Safety and
Comply with FAA Airport Design Standards

Datum: NGVD29

Date: 5/31/2011

N

0 1000 2000
FEET

San Francisco International Airport
Runway Safety Area Project

Proposed Project Key Map

FIGURE 3 OF 10

Adjacent to: San Francisco Bay

County of: San Francisco

Application by:
City and County of San Francisco
San Francisco International Airport
P.O. Box 8097
San Francisco, CA 94128

I:\SFI0901\GIS\Maps\Corps Public Notice\Figure3_Proposed Project Key Map.mxd (5/23/2011)

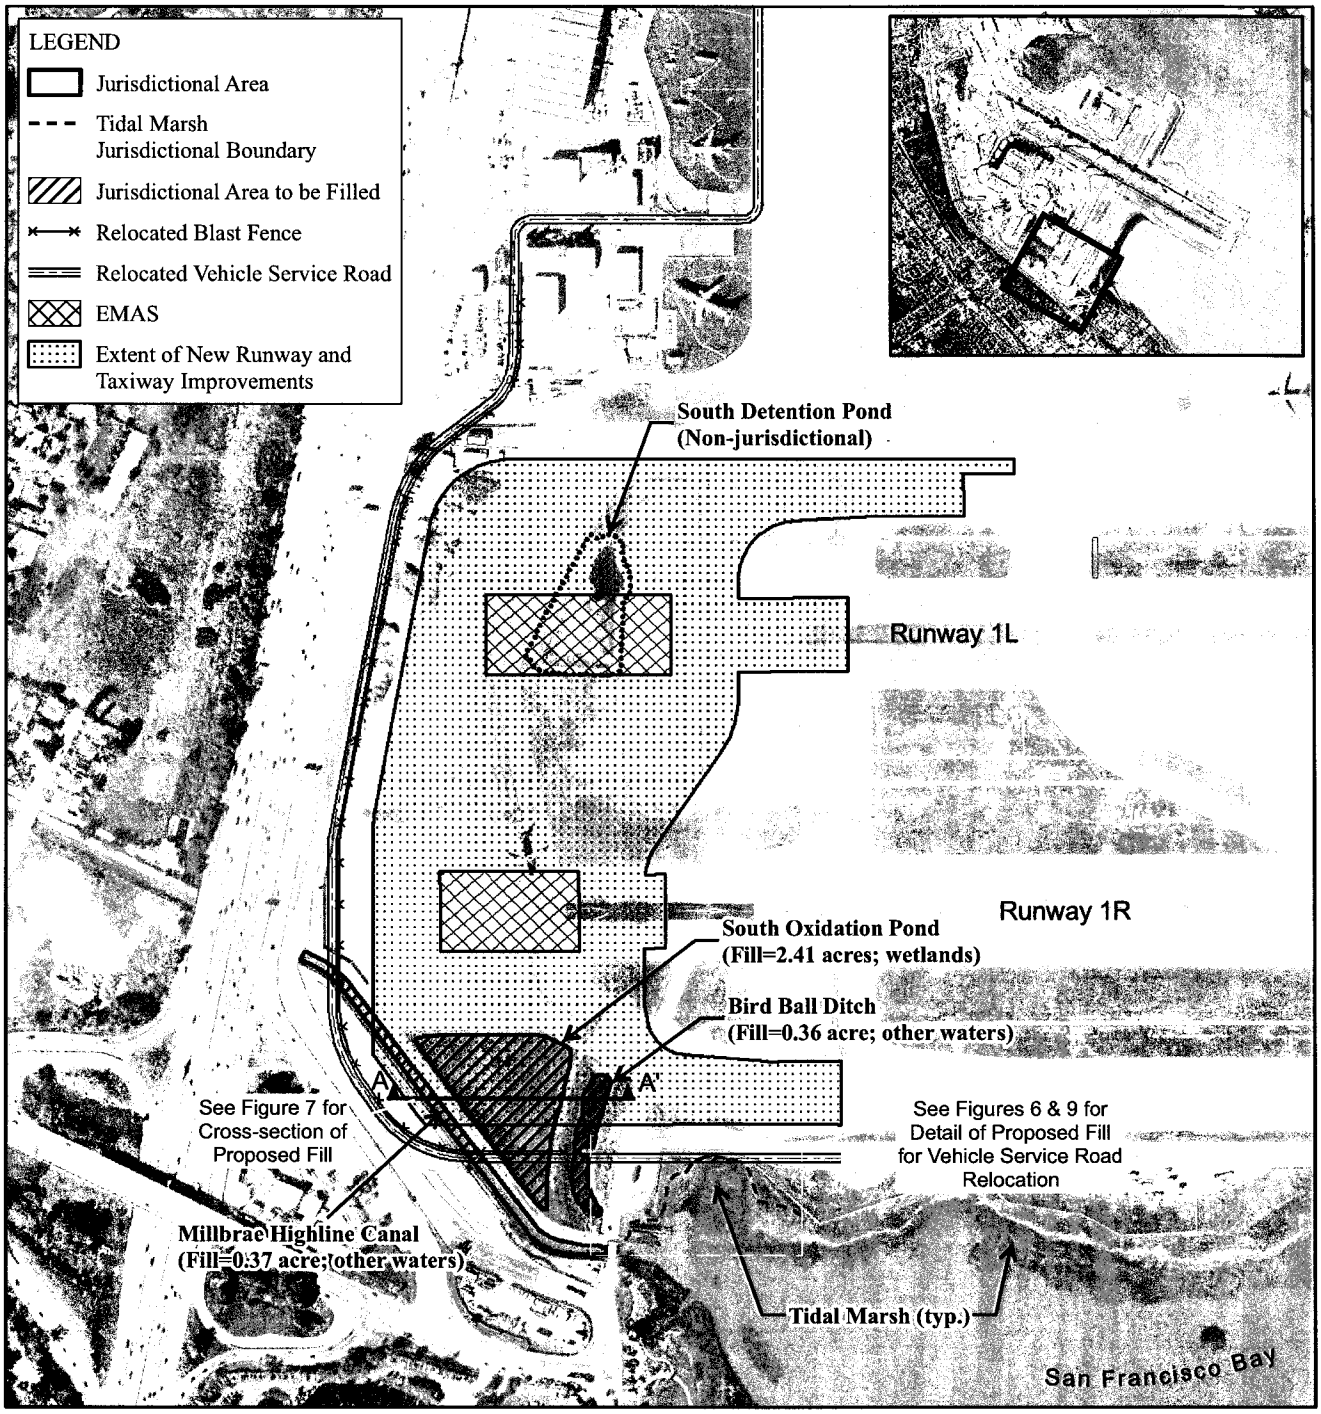

Purpose: To Enhance Runway Safety and Comply with FAA Airport Design Standards

Datum: NGVD29

Date: 5/31/2011

San Francisco International Airport
Runway Safety Area Project

Proposed Project Improvements
Runways 1L and 1R

Adjacent to: San Francisco Bay

County of: San Francisco

Application by:
City and County of San Francisco
San Francisco International Airport
P.O. Box 8097
San Francisco, CA 94128

0 275 550
FEET

FIGURE 4 OF 10

I:\SFI0901\GIS\Maps\Corps Public Notice\Figure4_Runways 1L&1R.mxd (5/25/2011)

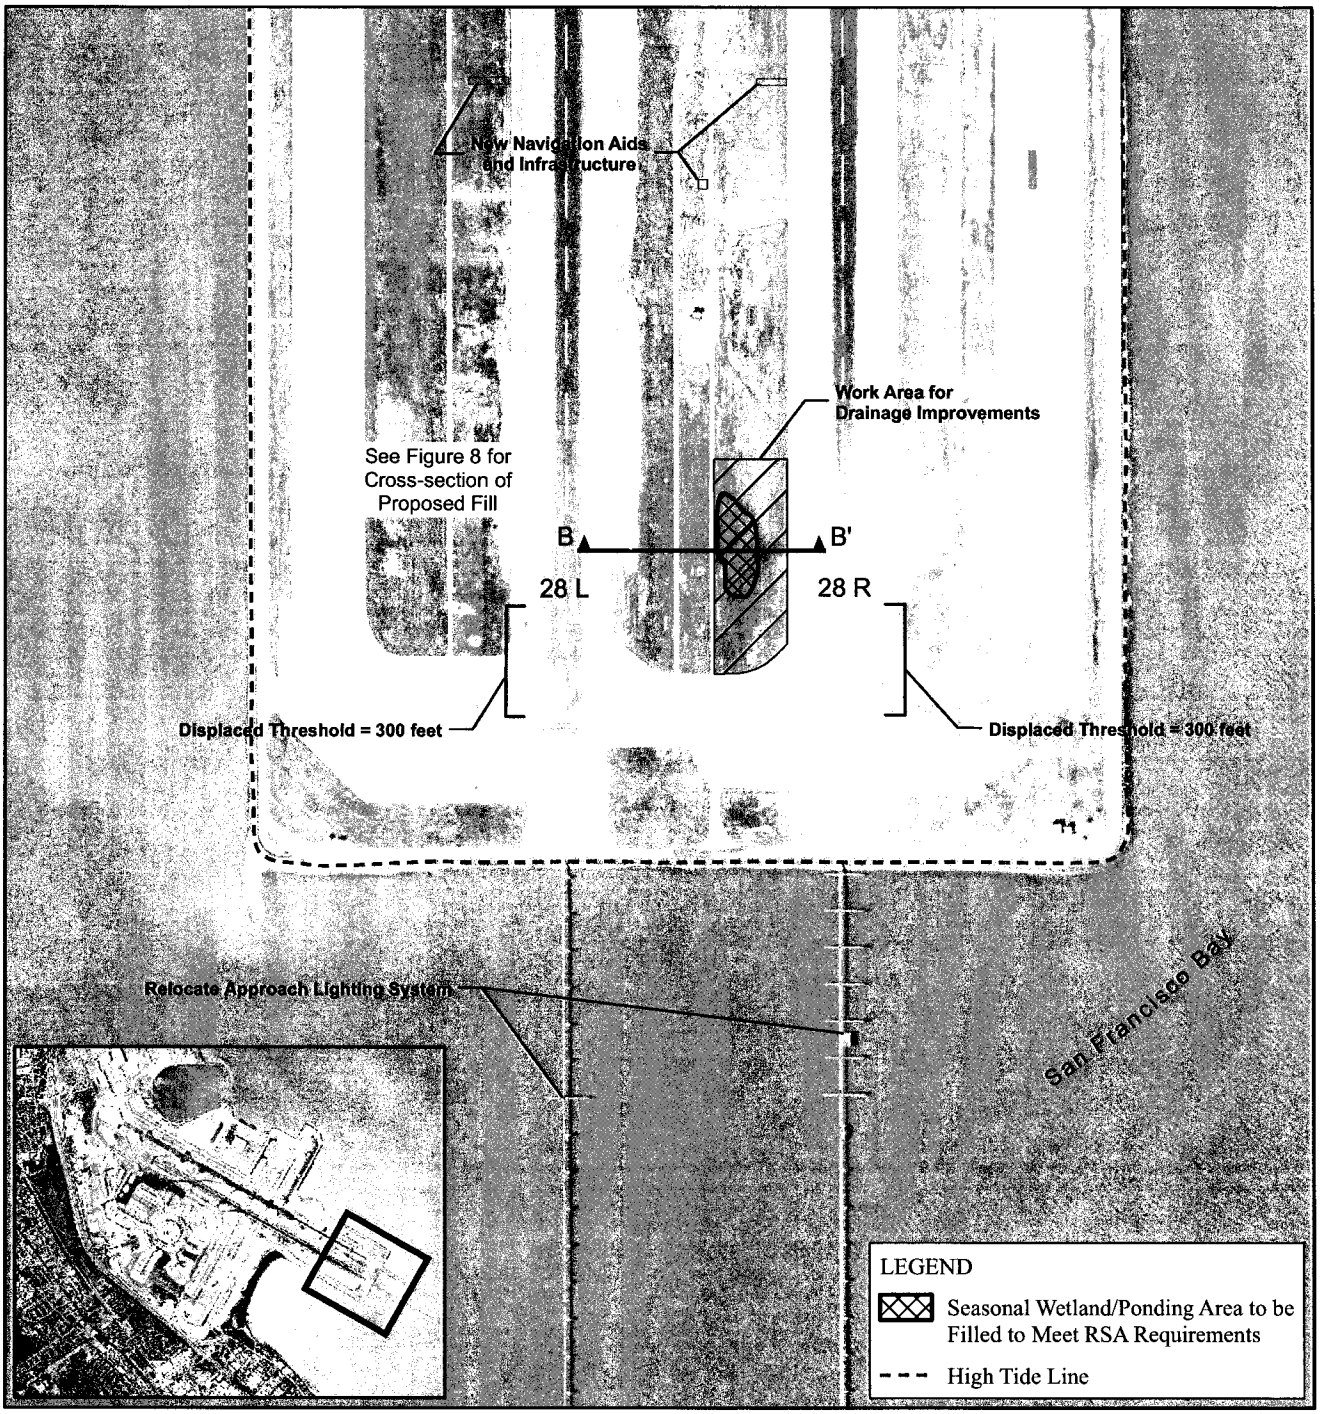

Purpose: To Enhance Runway Safety and Comply with FAA Airport Design Standards

Datum: NGVD29

Date: 5/31/2011

San Francisco International Airport
Runway Safety Area Project

Proposed Project Improvements
Runways 28L and 28R

Adjacent to: San Francisco Bay

County of: San Francisco

Application by:
City and County of San Francisco
San Francisco International Airport
P.O. Box 8097
San Francisco, CA 94128

0 275 550
FEET

FIGURE 5 OF 10

I:\SFI0901\GIS\Maps\Corps Public Notice\Figure5_Runways 28L&R.mxd (5/25/2011)

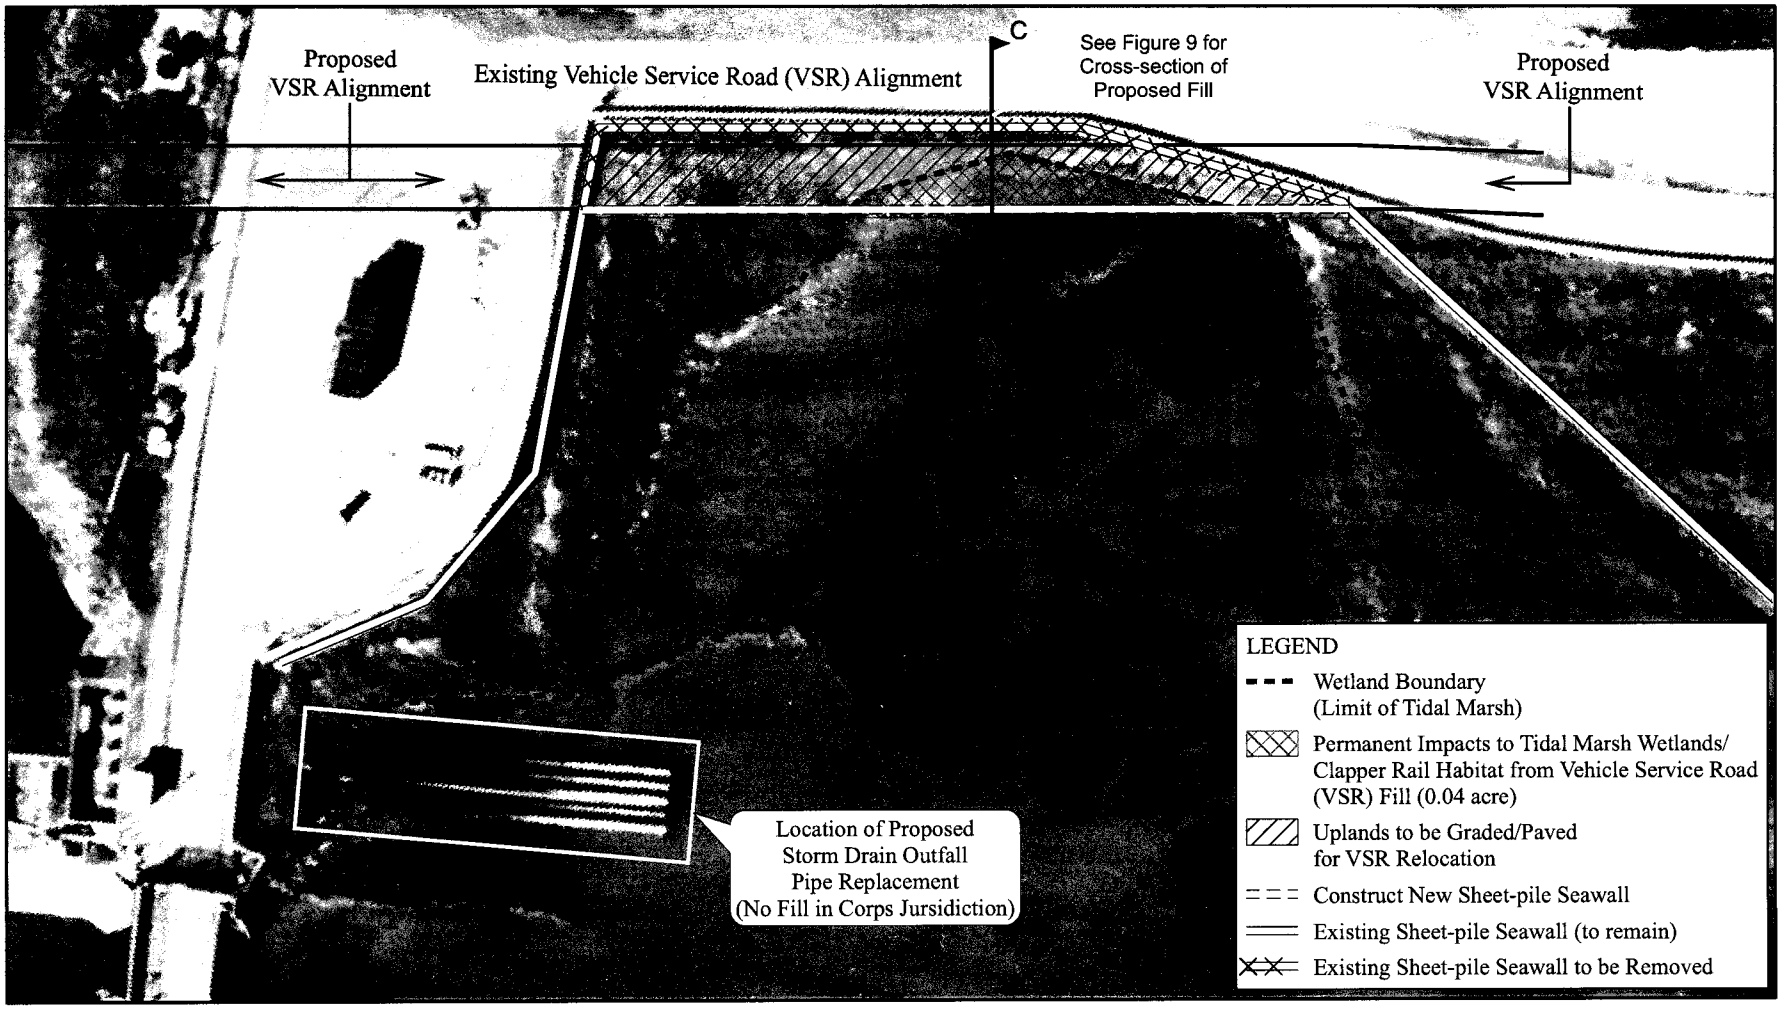

Purpose: To Enhance Runway Safety and
Comply with FAA Airport Design Standards

Datum: NGVD29

Date: 5/31/2011

San Francisco International Airport
Runway Safety Area Project

Proposed Vehicle Service Road Relocation
and Outfall Replacement Work Areas

Adjacent to: San Francisco Bay

County of: San Francisco

Application by:
City and County of San Francisco
San Francisco International Airport
P.O. Box 8097
San Francisco, CA 94128

0 35 70
FEET

FIGURE 6 OF 10

I:\SFI0901\GIS\Maps\Corps Public Notice\Figure6_VSR and Outfall Work Areas.mxd (5/25/2011)

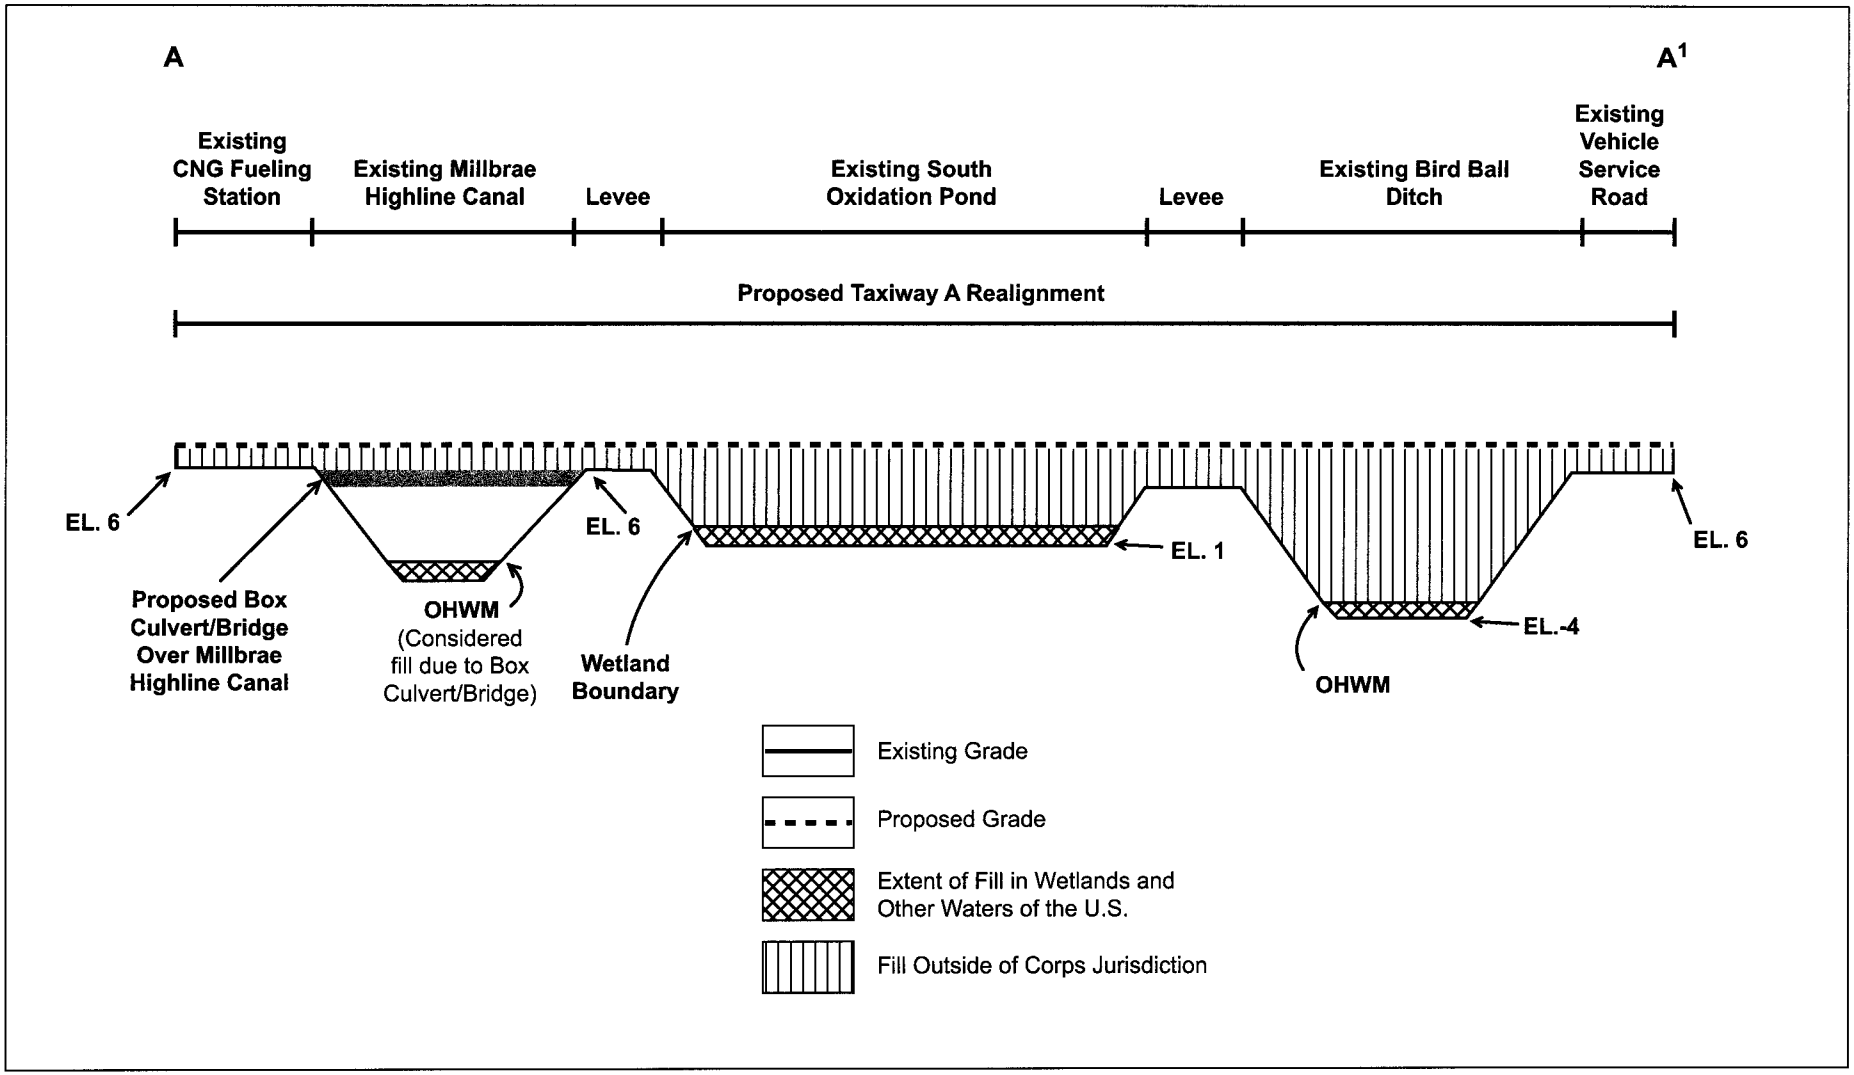

Purpose: To Enhance Runway Safety and Comply with FAA Airport Design Standards

Datum: NGVD29

Date: 5/31/2011

NOT TO SCALE

San Francisco International Airport
Runway Safety Area Project

Cross-Section of Proposed Project Improvements
Runways 1L and 1R

FIGURE 7 OF 10

Adjacent to: San Francisco Bay

County of: San Francisco

Application by:
City and County of San Francisco
San Francisco International Airport
P.O. Box 8097
San Francisco, CA 94128

I:\URS1003\figures\Fig_7.ai (5/12/11)

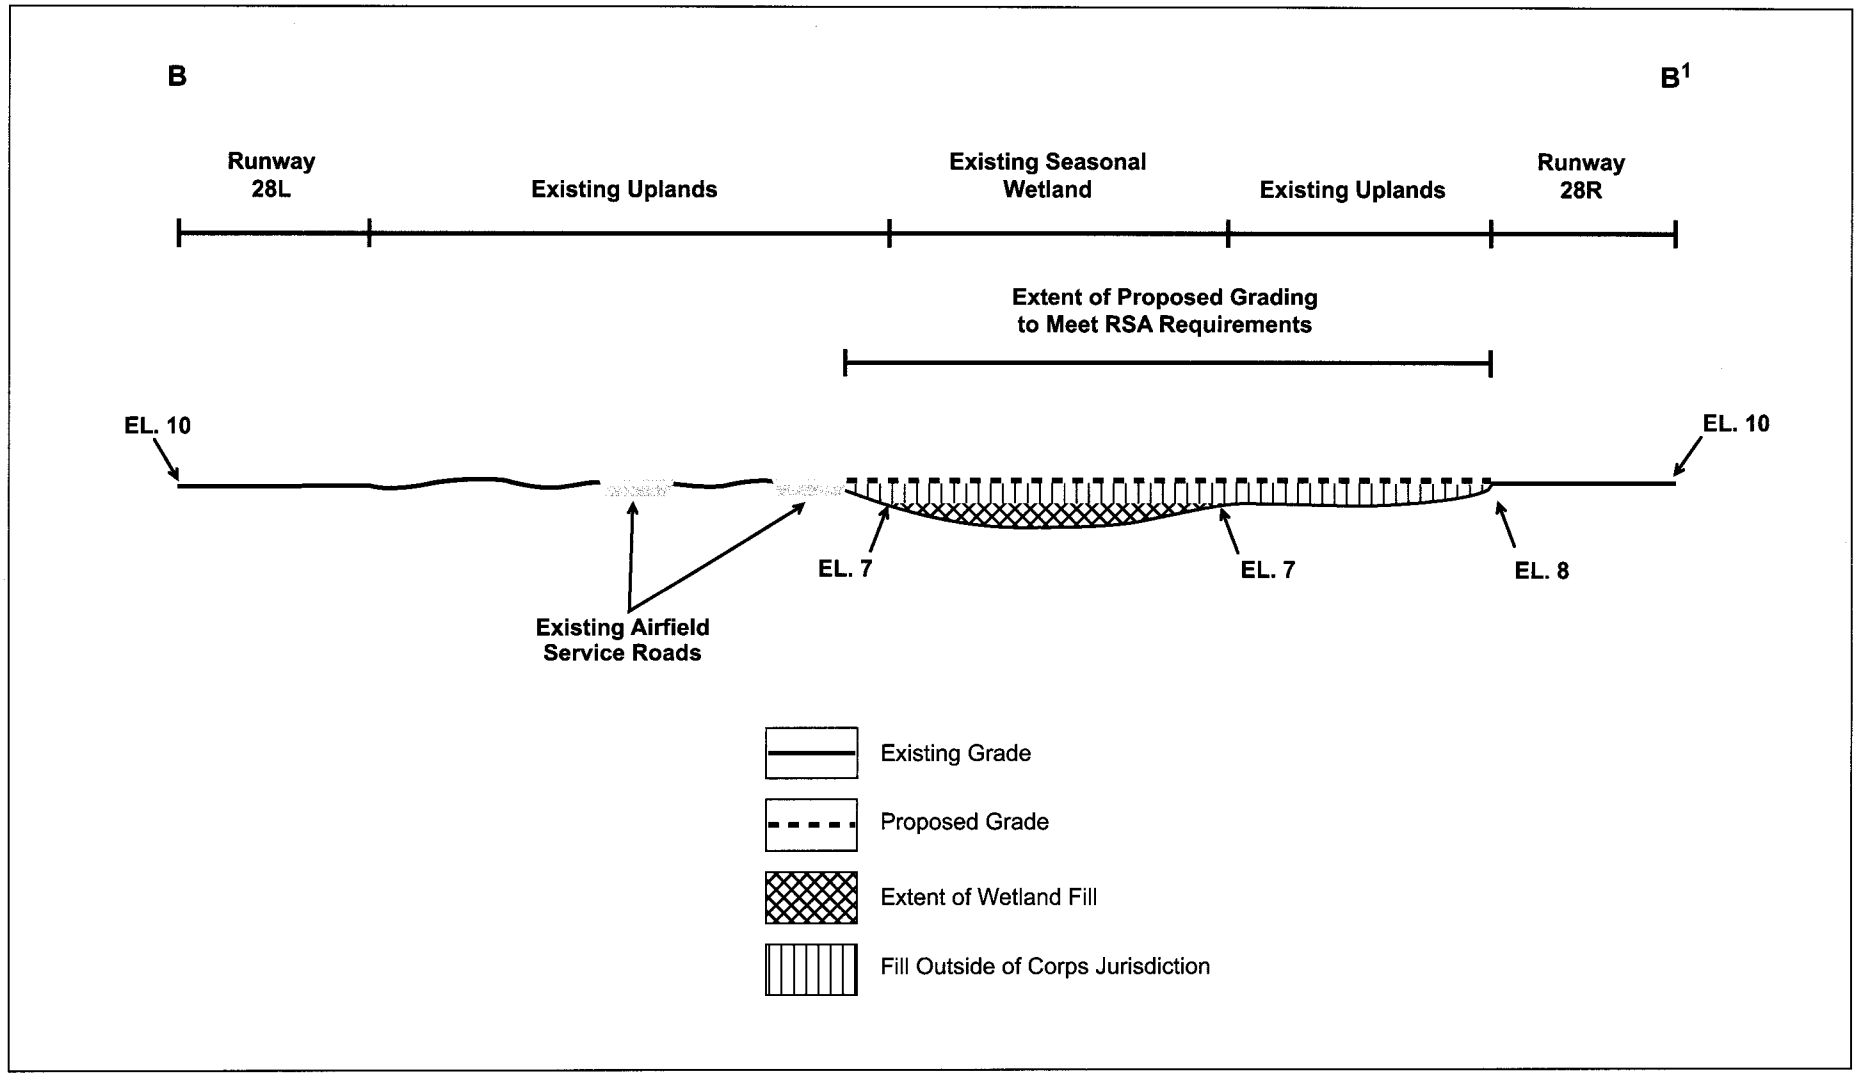

Purpose: To Enhance Runway Safety and Comply with FAA Airport Design Standards

Datum: NGVD29

Date: 5/31/2011

NOT TO SCALE

San Francisco International Airport
Runway Safety Area Project

Cross-Section of Proposed Project Improvements
Runways 28L and 28R

FIGURE 8 OF 10

Adjacent to: San Francisco Bay

County of: San Francisco

Application by:
City and County of San Francisco
San Francisco International Airport
P.O. Box 8097
San Francisco, CA 94128

I:\URS1003\figures\Fig_8.ai (5/12/11)

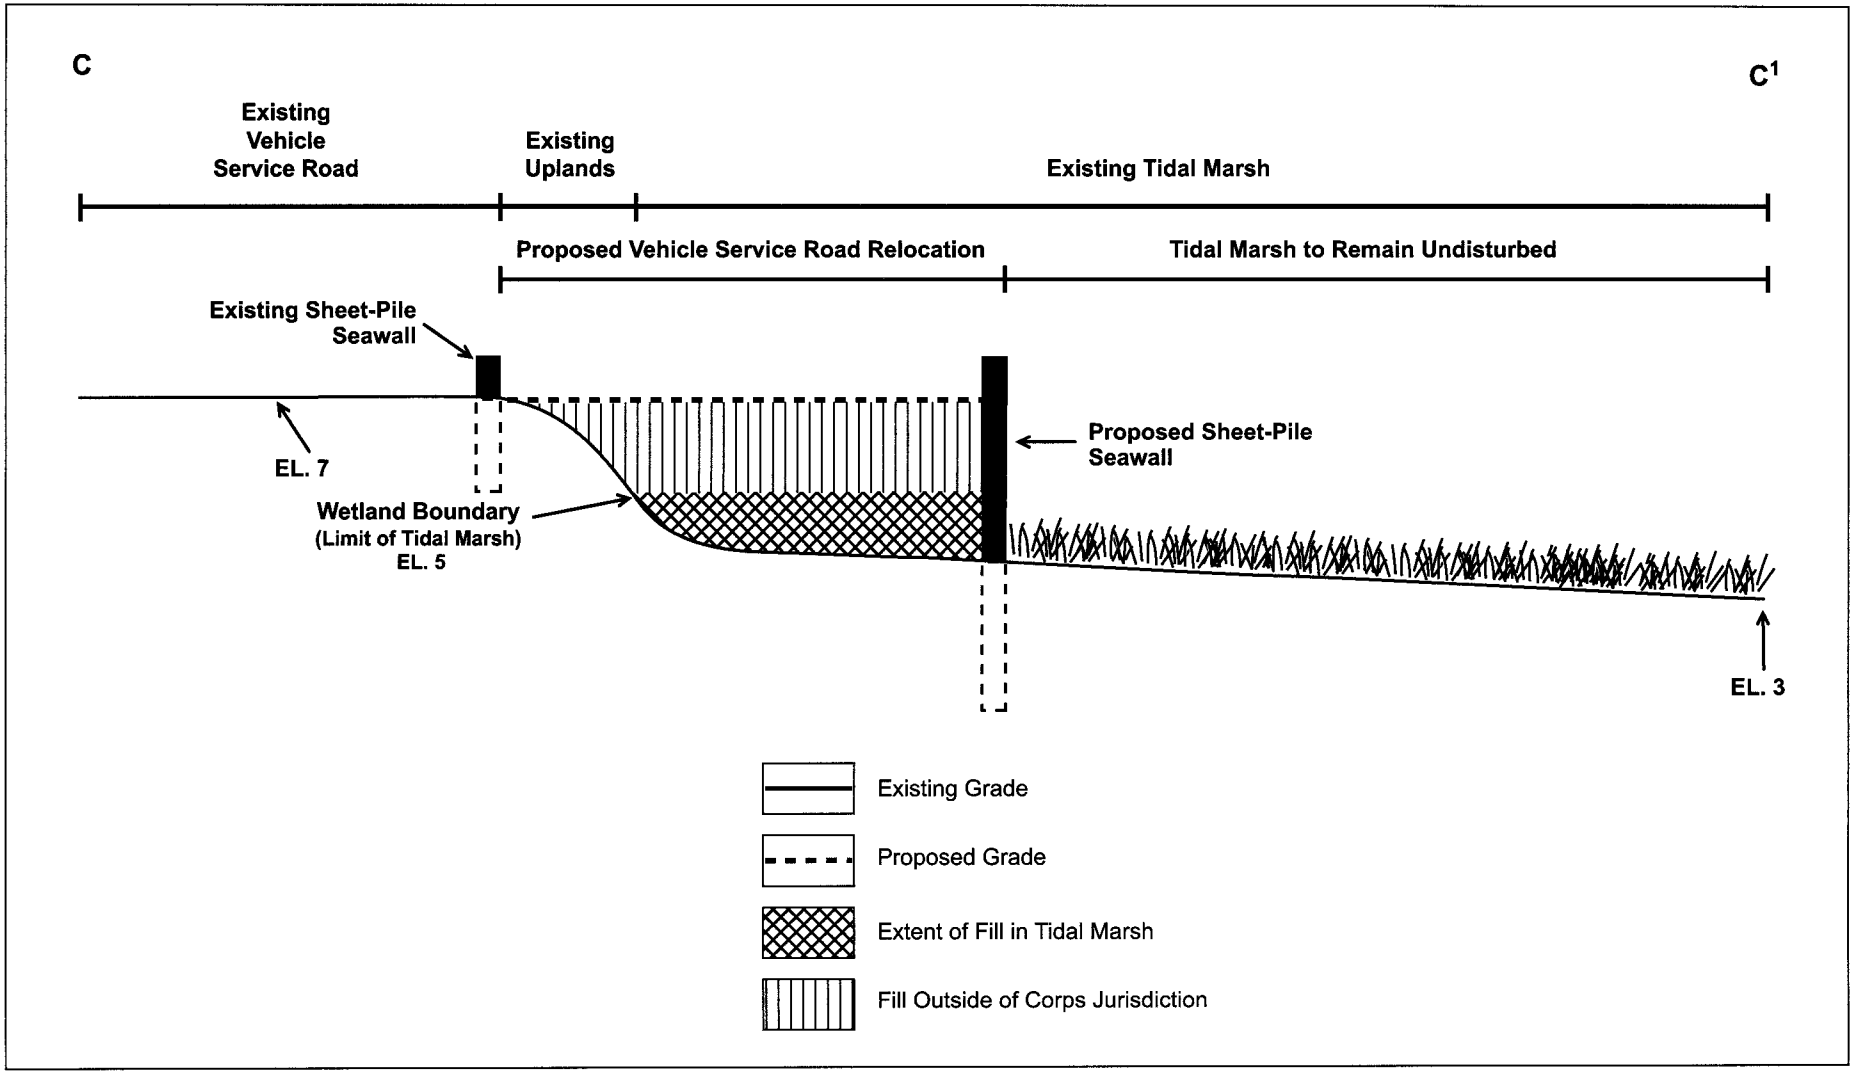

Purpose: To Enhance Runway Safety and Comply with FAA Airport Design Standards

Datum: NGVD29

Date: 5/31/2011

NOT TO SCALE

San Francisco International Airport
Runway Safety Area Project

Cross-Section of Proposed Vehicle Service Road Relocation

FIGURE 9 OF 10

Adjacent to: San Francisco Bay

County of: San Francisco

Application by:
City and County of San Francisco
San Francisco International Airport
P.O. Box 8097
San Francisco, CA 94128

I:\URS1003\figures\Fig_9.ai (5/12/11)

Purpose: To Enhance Runway Safety and Comply with FAA Airport Design Standards

Datum: NGVD29

Date: 5/31/2011

0 500 1000
FEET

San Francisco International Airport
Runway Safety Area Project

Locations of Proposed Off-Site Mitigation Projects at the Presidio Trust

FIGURE 10 OF 10

Adjacent to: San Francisco Bay
County of: San Francisco

Application by:
City and County of San Francisco
San Francisco International Airport
P.O. Box 8097
San Francisco, CA 94128

I:\URS1003\figures\Fig_10.ai (5/12/11)