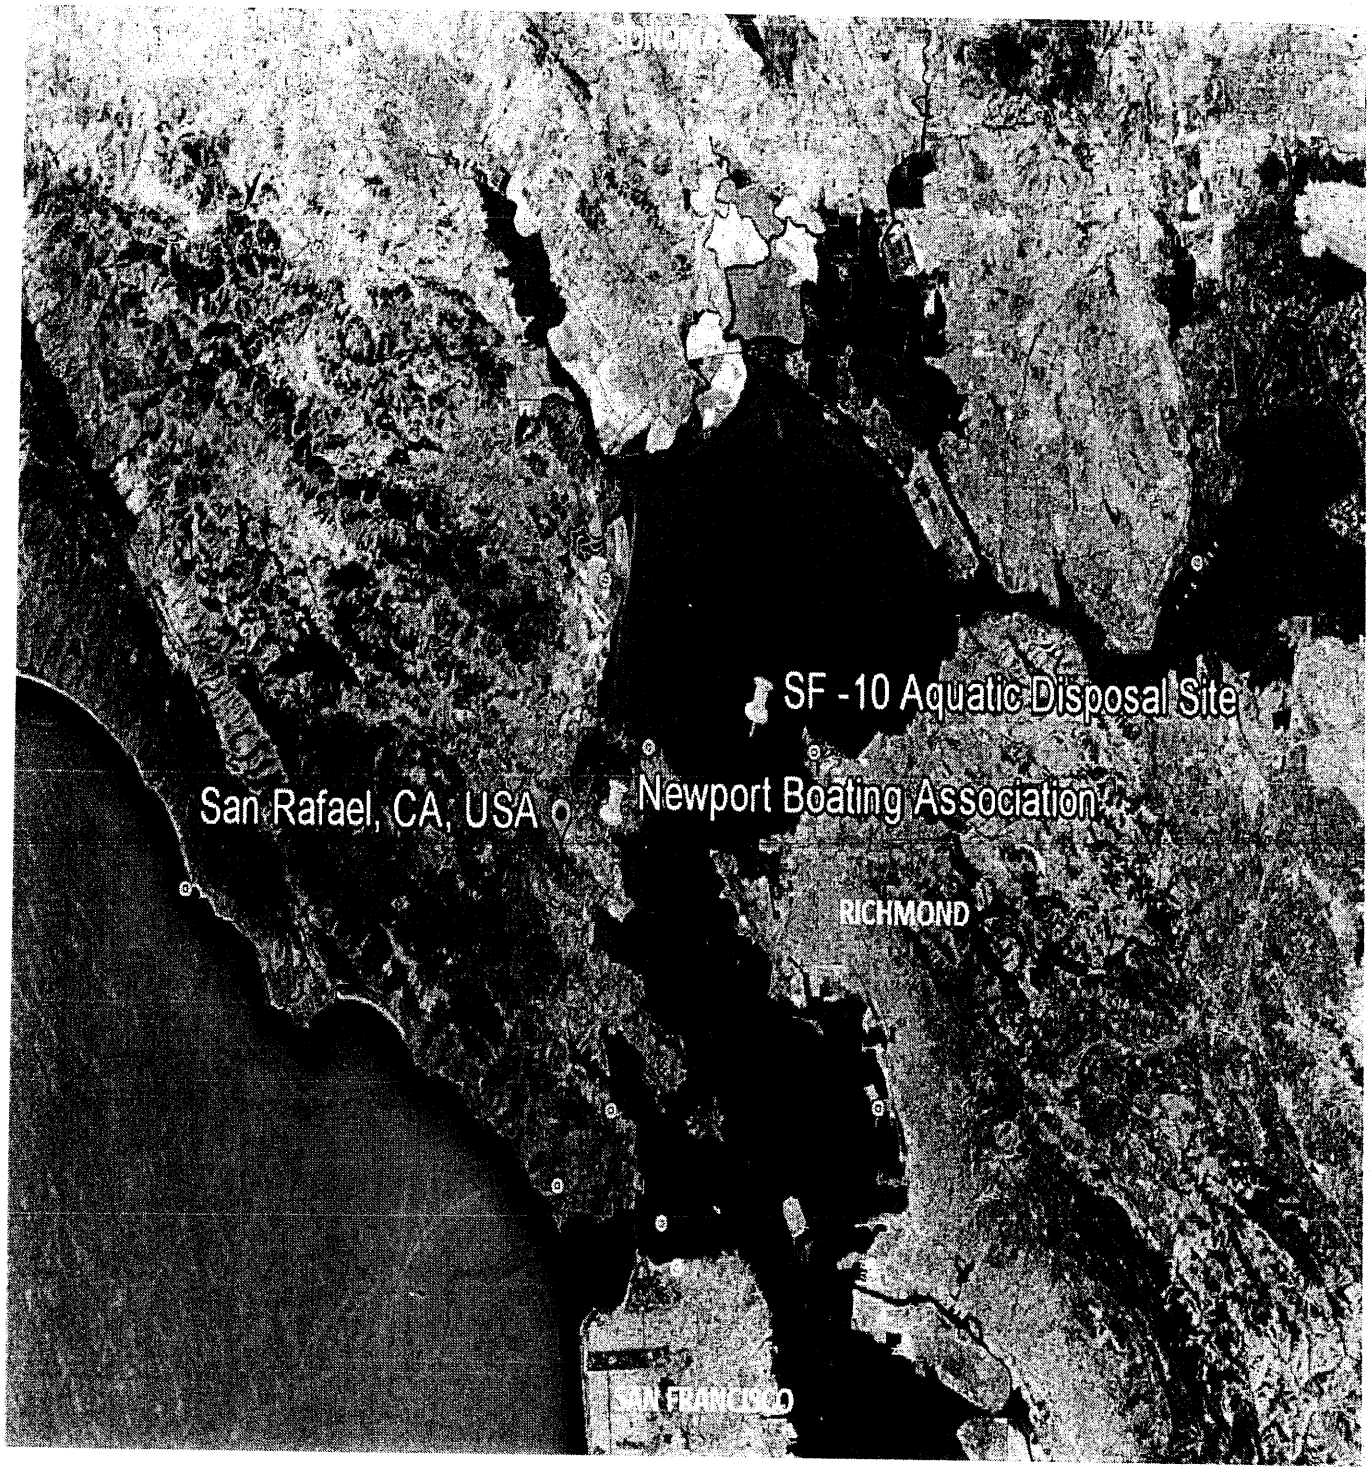

VICINITY MAP
NEWPORT BOATING ASSOCIATION
2012 MAINTENANCE DREDGING

Prepared by:
Salt River Construction
5643 Paradise Drive, Suite 8
Corte Madera, CA 94925

Applicant: Newport Boating Association
Project: Newport Boating Association Boat Basins Maintenance Dredging
Location: San Rafael, Marin County, California
Corps File No.: 2011-00408N
Date: February 8, 2012

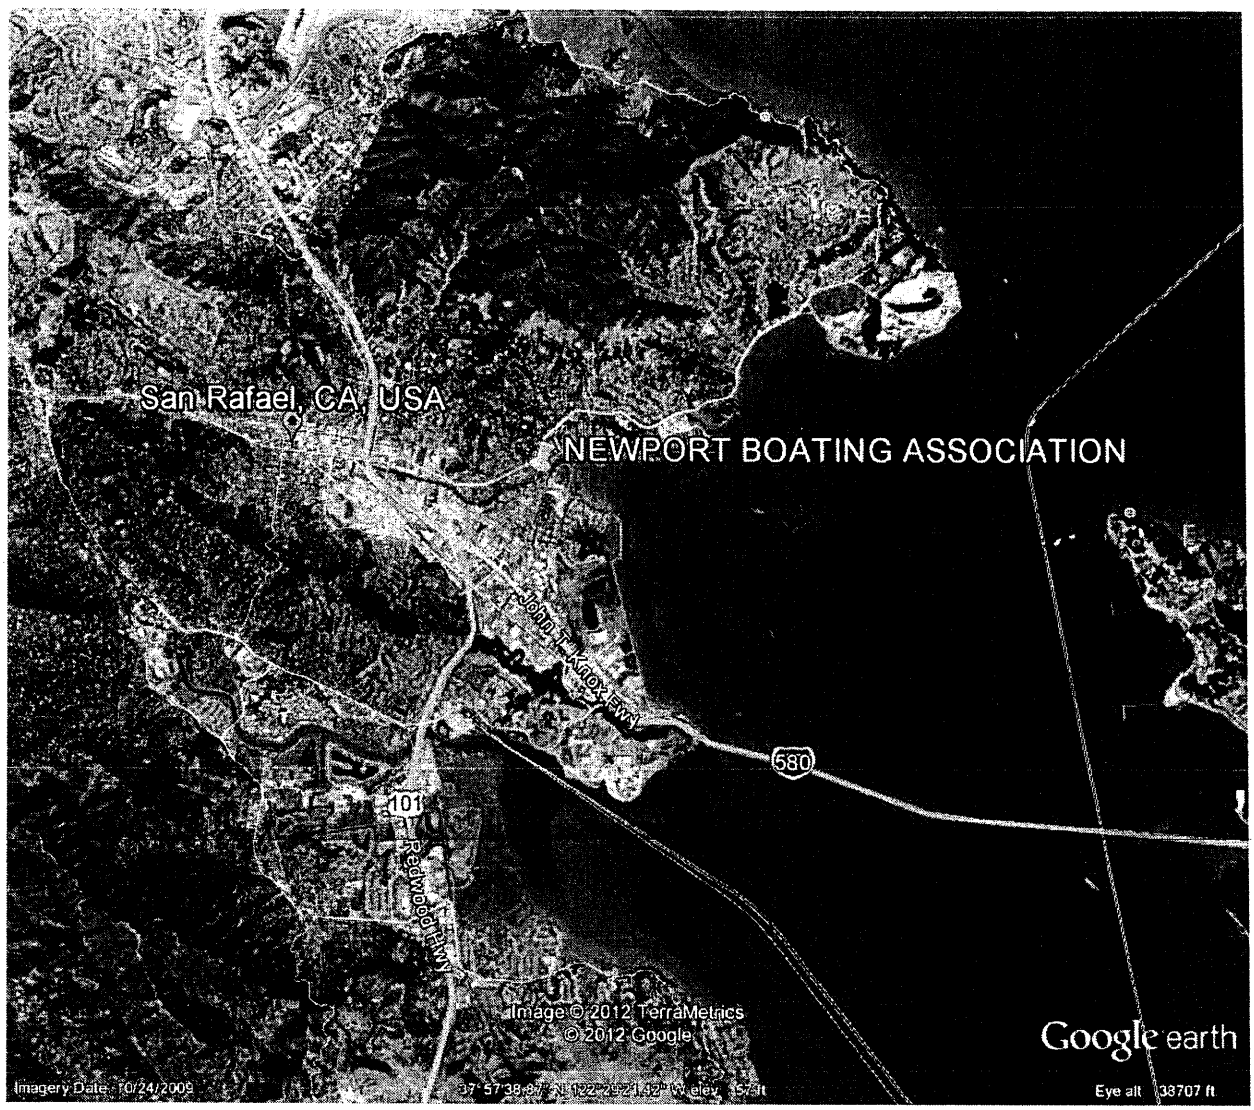

REGIONAL MAP
NEWPORT BOATING ASSOCIATION
SAN RAFAEL, CA.
2012 MAINTENANCE DREDGING PROJECT

Prepared by:
Salt River Construction
5643 Paradise Drive, Suite 8
Corte Madera, CA. 94925

Applicant: Newport Boating Association
Project: Newport Boating Association Boat Basins Mantenance Dredging
Location: San Rafael, Marin County, California
Corps File No.: 2011-00408N
Date: February 8, 2012

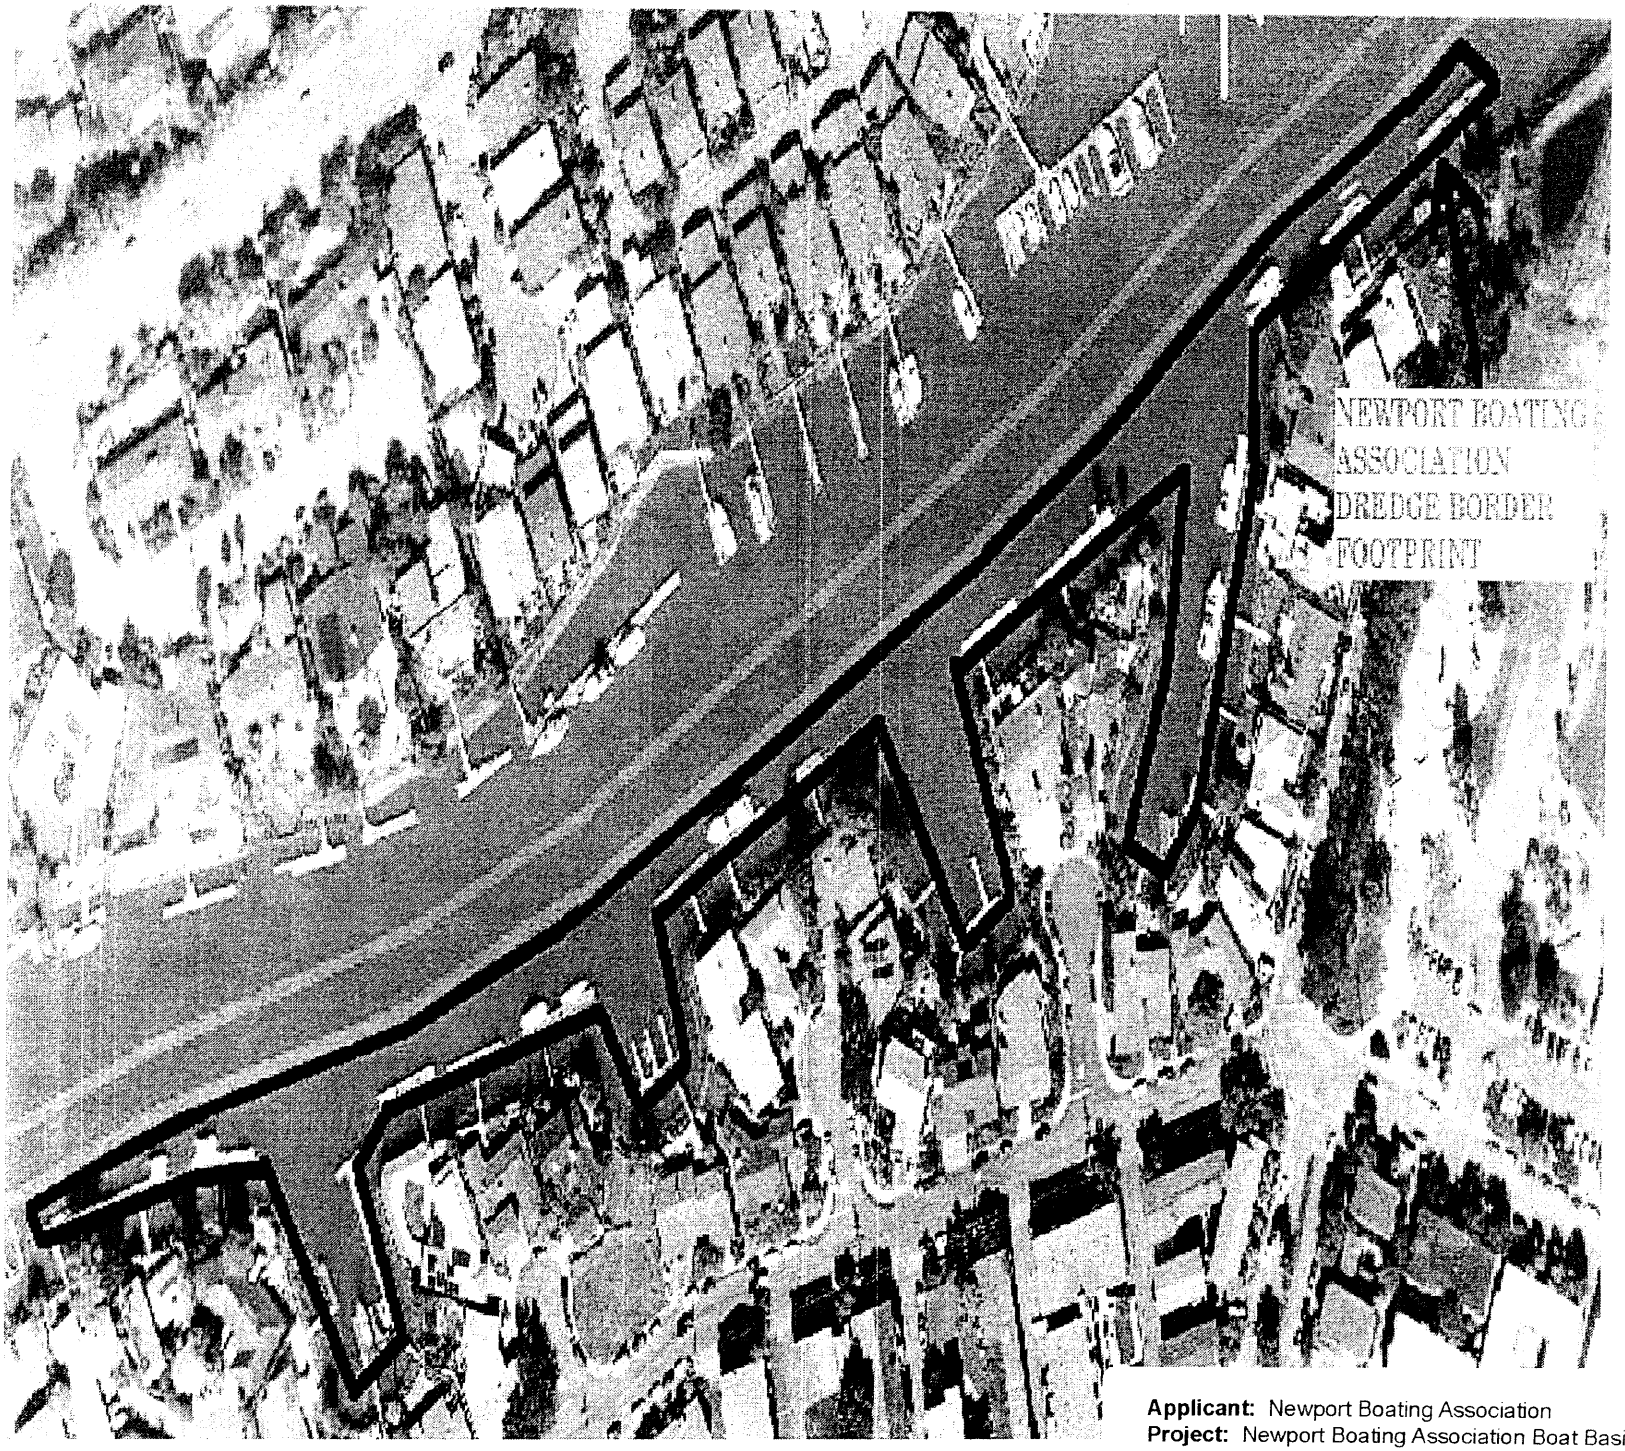

SITE SPECIFIC PLAN VIEW
NEWPORT BOATING ASSOCIATION

Applicant: Newport Boating Association
Project: Newport Boating Association Boat Basins Mantenance Dredging
Location: San Rafael, Marin County, California
Corps File No.: 2011-00408N
Date: February 8, 2012

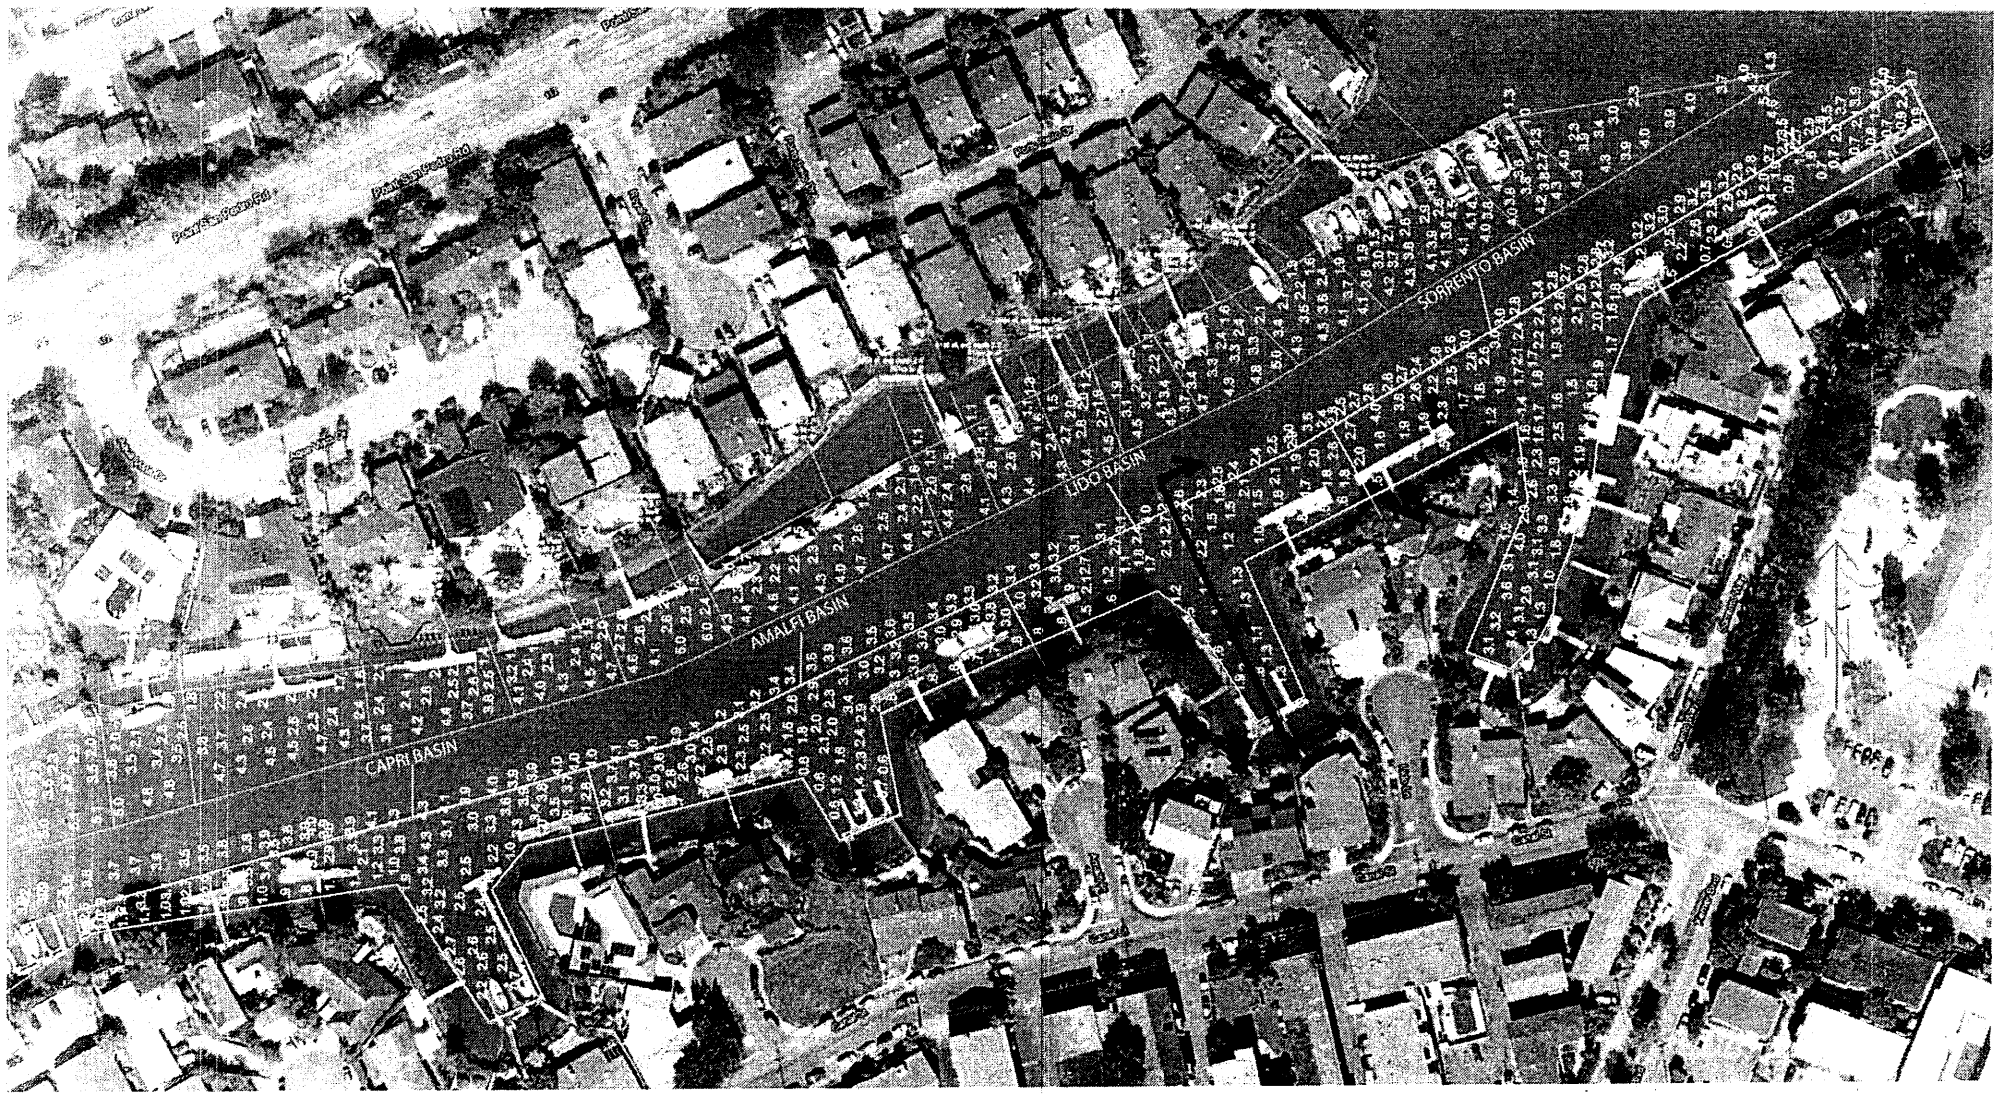

HYDROGRAPHIC SURVEY NOTES
- Hydrographically surveyed by SRC on April 21, 2011
- Soundings are referenced to Feet Mean Lower Low Water (MLLW)
- Soundings were collected using a ROSS 840 Echo Sounder Fathometer
- Horizontal positioning system is a Novatel Propak DGPS corrected by USCG differential beacon.

SCALE IN FEET
0 50 100 150

NEWPORT BOATING ASSOCIATION
CONDITIONAL SURVEY APRIL 21, 2011
3 CAPRI COURT
SAN RAFAEL, CALIFORNIA 94901

SALT RIVER CONSTRUCTION CORP.
5643 PARADISE DRIVE
SUITE # 8
CORTE MADERA, CALIFORNIA 94925
(415) 435-1024

Applicant: Newport Boating Association
Project: Newport Boating Association Boat Basins Mantenance Dredging
Location: San Rafael, Marin County, California
Corps File No.: 2011-00408N
Date: February 8, 2012

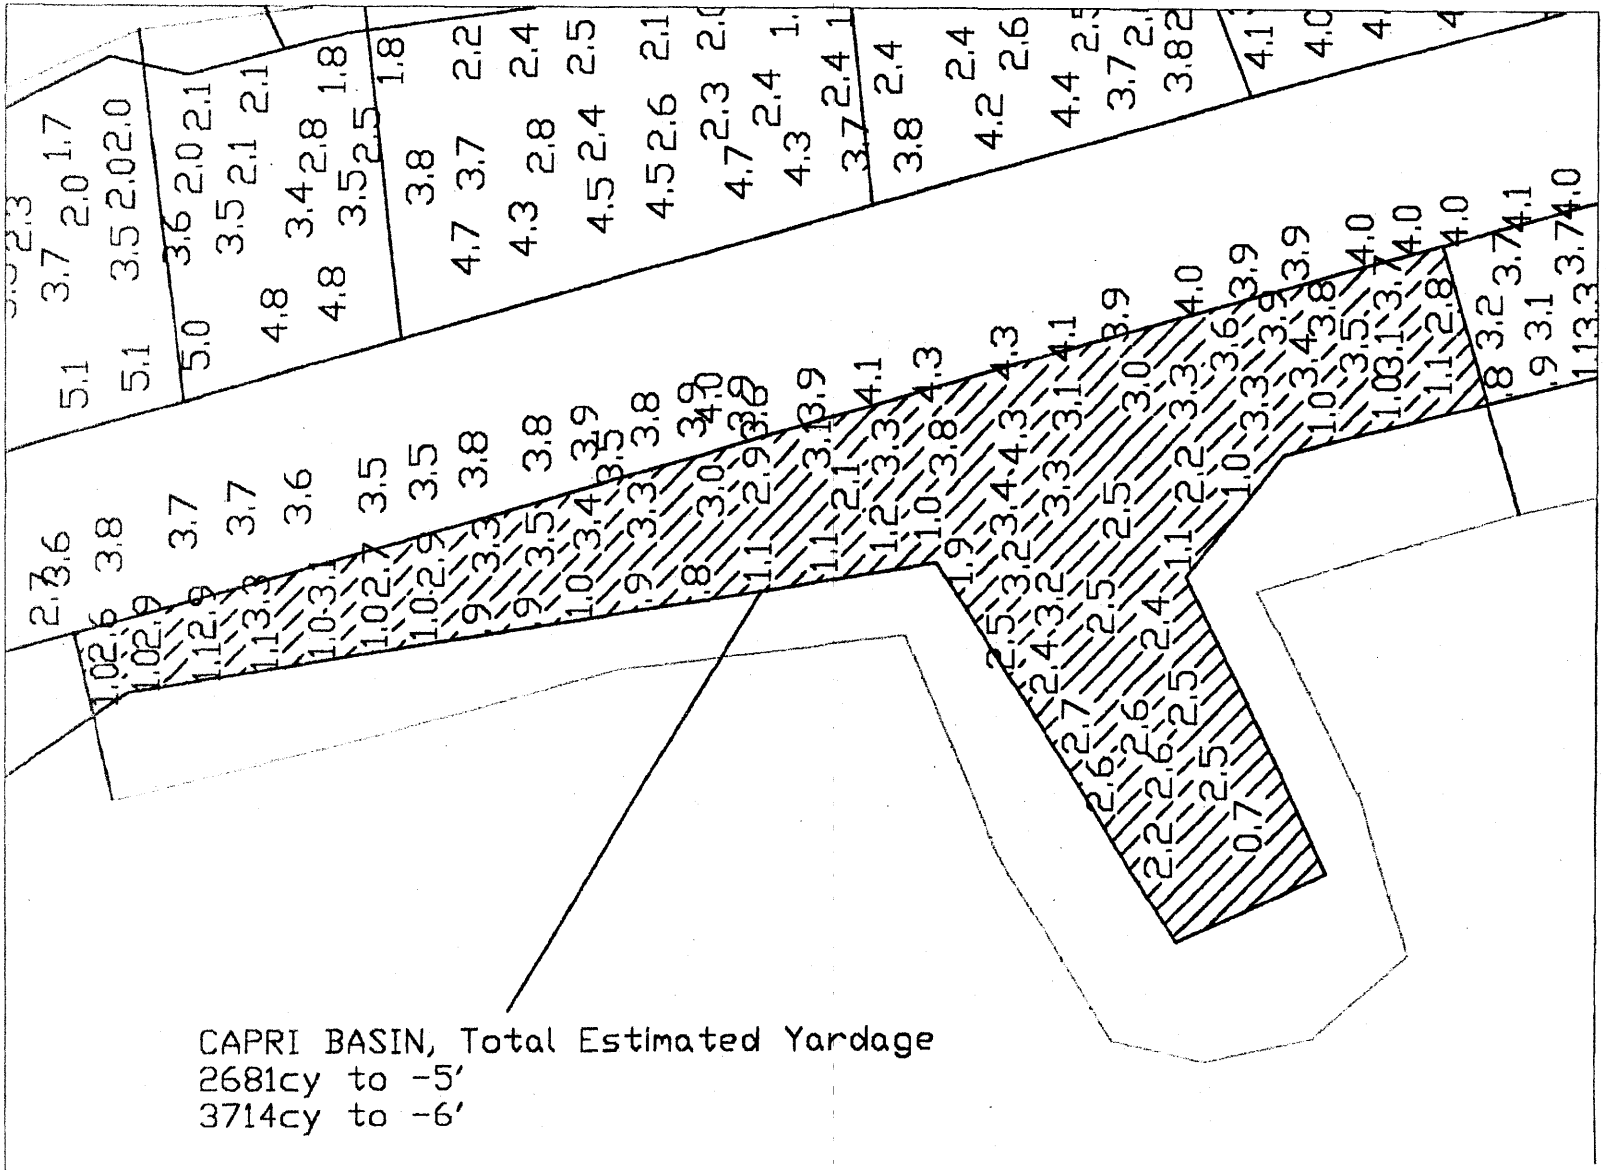

Salt River Construction Corp.
5643 Paradise Drive Suite 8
Corte Madera, CA 94925
415.435.1024ph 415.924.6248fax

San Rafael Canal
Newport Boating Association

Applicant: Newport Boating Association
Project: Newport Boating Association Boat Basins Mantenance Dredging
Location: San Rafael, Marin County, California
Corps File No.: 2011-00408N
Date: February 8, 2012

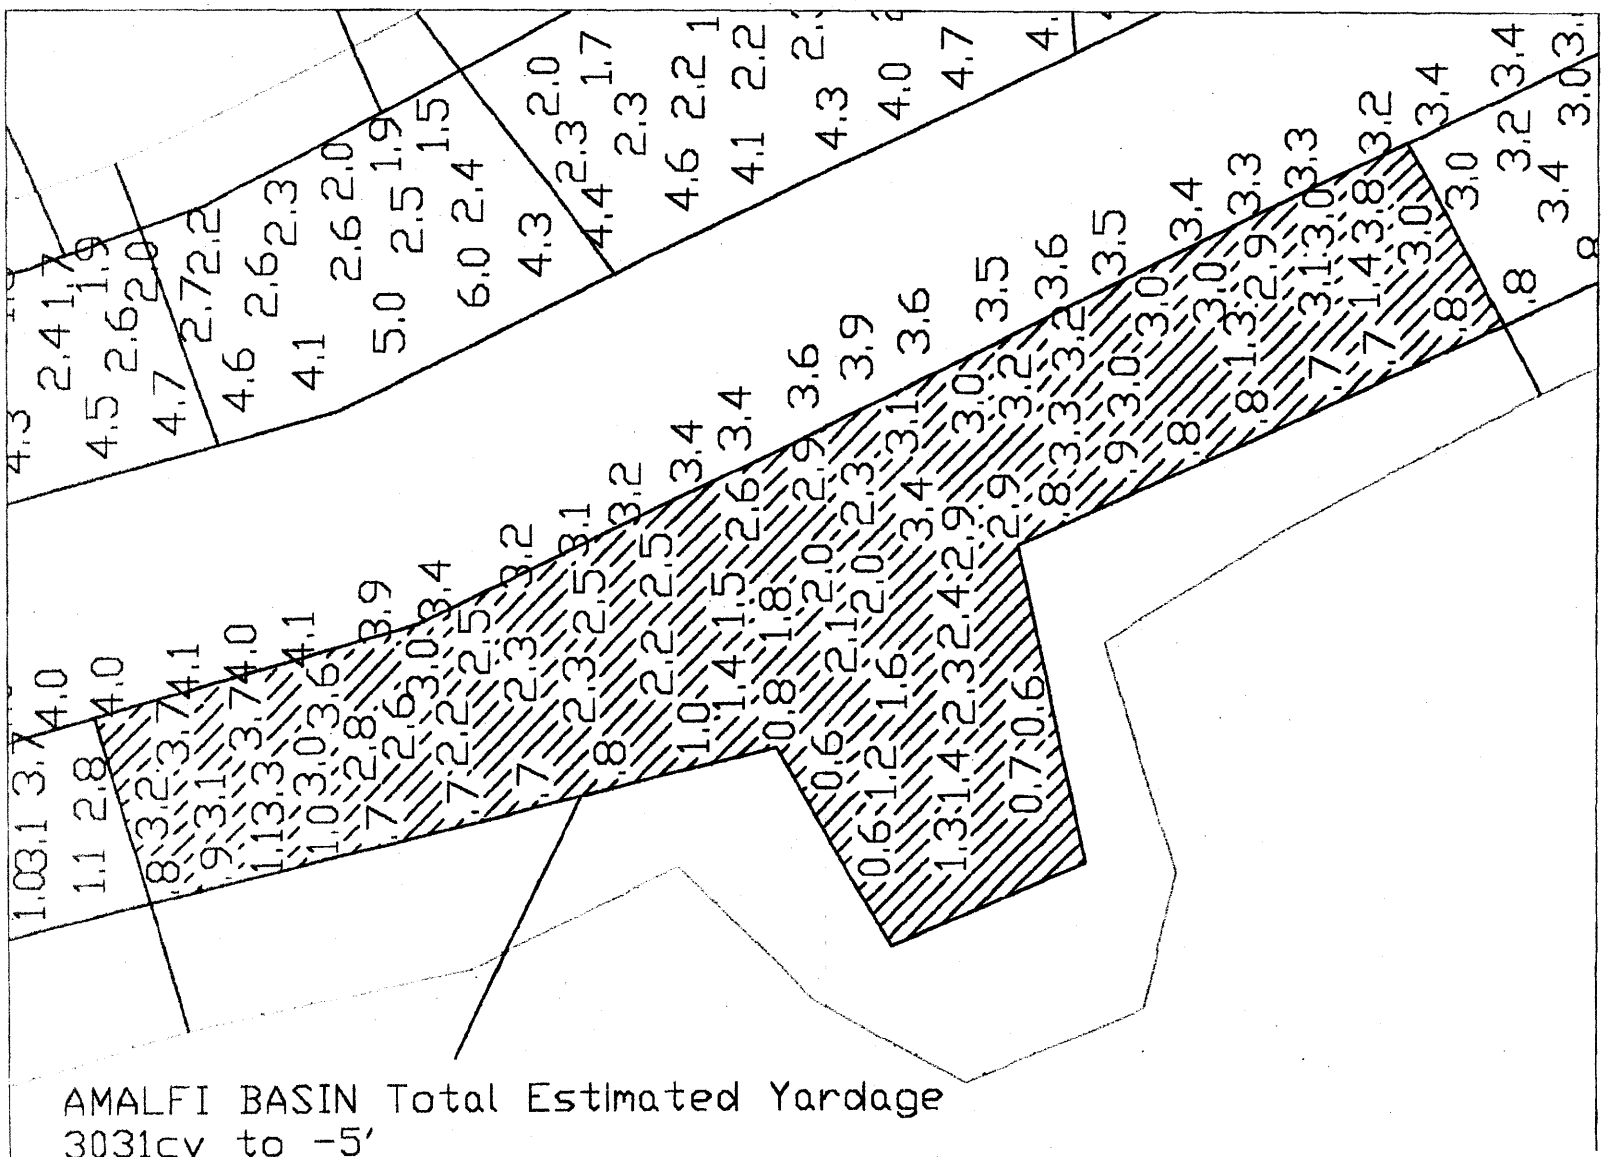

AMALFI BASIN Total Estimated Yardage
3031cy to -5'
4040cy to -6'

Salt River Construction Corp.
5643 Paradise Drive Suite 8
Corte Madera, CA 94925
415.435.1024ph 415.924.6248fax

San Rafael Canal
Newport Boating Association

Applicant: Newport Boating Association
Project: Newport Boating Association Boat Basins Mantenance Dredging
Location: San Rafael, Marin County, California
Corps File No.: 2011-00408N
Date: February 8, 2012

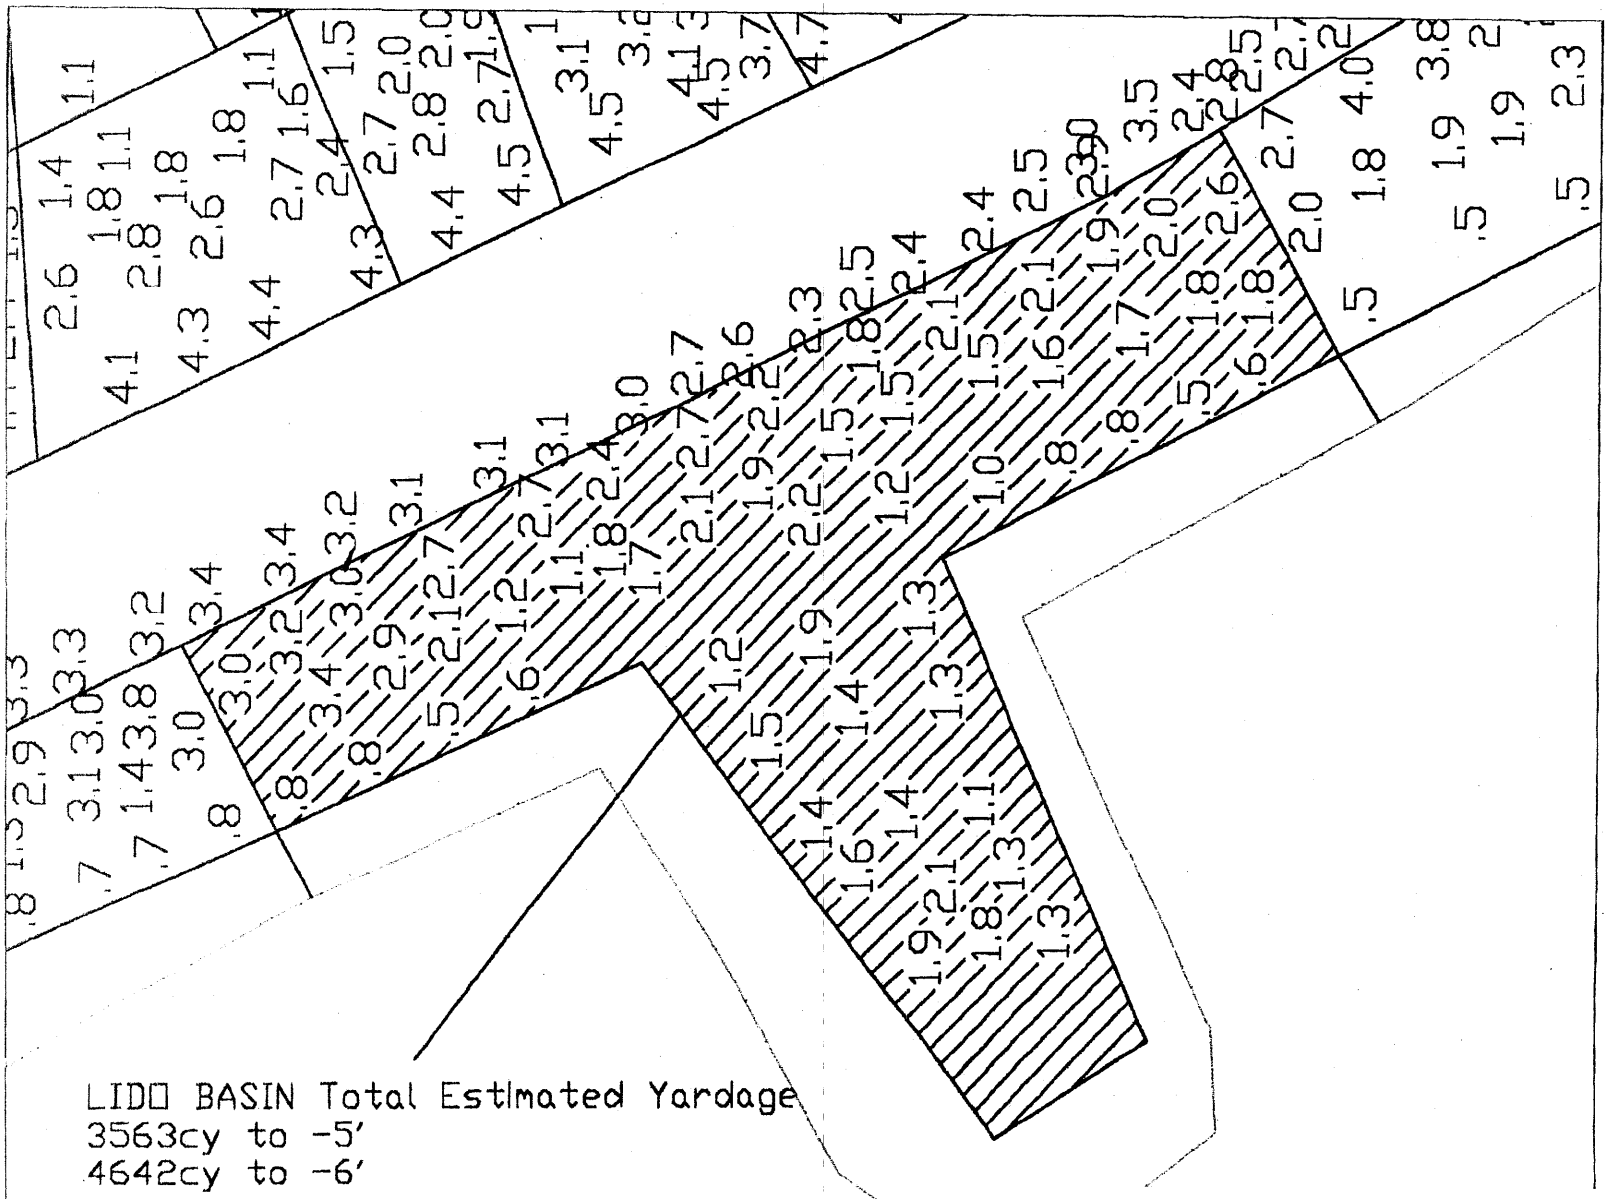

Salt River Construction Corp.
5643 Paradise Drive Suite B
Corte Madera, CA 94925
415.435.1024ph 415.924.6248fax

San Rafael Canal
Newport Boating Association

Applicant: Newport Boating Association
Project: Newport Boating Association Boat Basins Mantenance Dredging
Location: San Rafael, Marin County, California
Corps File No.: 2011-00408N
Date: February 8, 2012

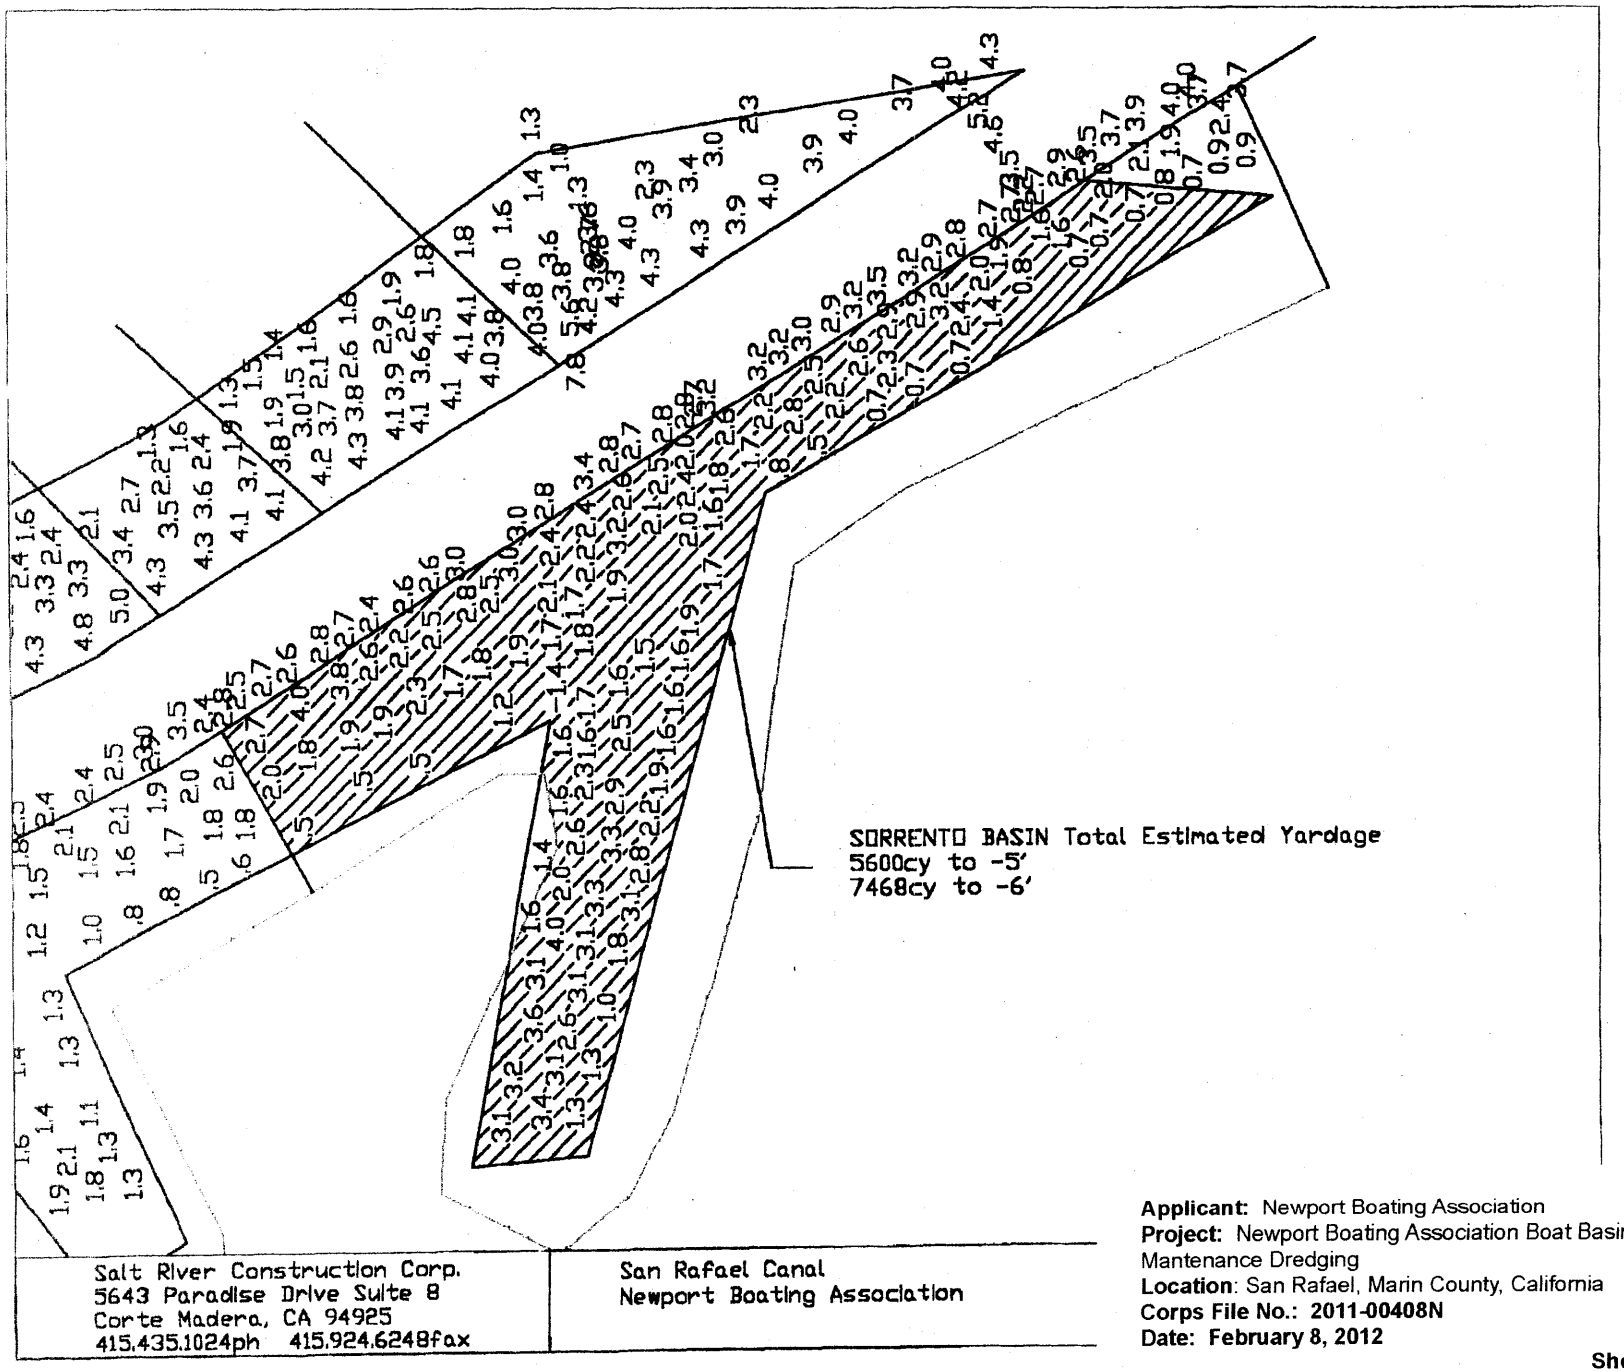

Applicant: Newport Boating Association
Project: Newport Boating Association Boat Basins Mantenance Dredging
Location: San Rafael, Marin County, California
Corps File No.: 2011-00408N
Date: February 8, 2012

TABLE OF DESCRIPTION OF THE PROPOSED DREDGING DEPTHS
NEWPORT BOATING ASSOCIATION
CONDITIONAL SURVEY APRIL 21, 2011

AREA	VOLUME TO DESIGN DEPTH -5' (MLLW)	1 FOOT OVERDREDGE VOLUME (MLLW)	TOTAL VOLUME -6' (MLLW)
CAPRI	2,681 CY	1,033 CY	3,714 CY
LIDO	3,563 CY	1,079 CY	4,642 CY
AMALFI	3,031 CY	1,009 CY	4,040 CY
SORRENTO	5,600 CY	1,868 CY	7,468 CY
TOTAL	14,875 CY	4,989 CY	19,864 CY

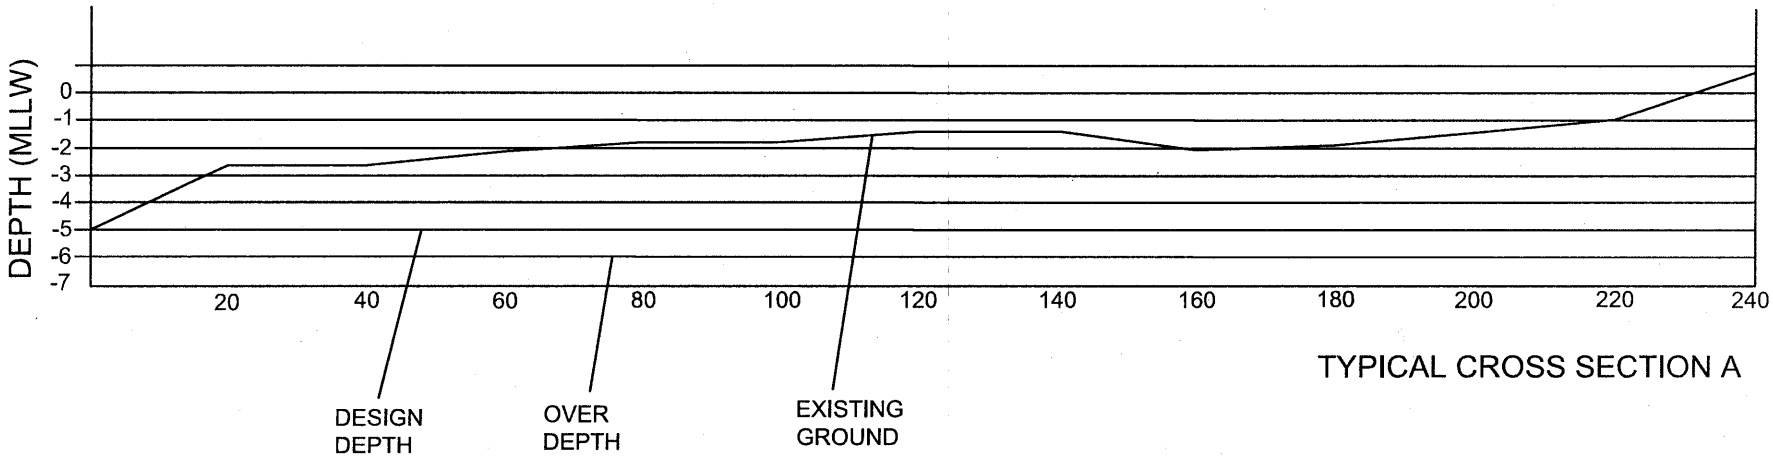

TYPICAL CROSS SECTION A

SALT RIVER CONSTRUCTION CORP.
5643 PARADISE DRIVE
SUITE # 8
CORTE MADERA, CA 94925
(415) 435-1024

NEWPORT BOATING ASSOCIATION
3 CAPRI COURT
SAN RAFAEL, CA 94901

Applicant: Newport Boating Association
Project: Newport Boating Association Boat Basins Mantenance Dredging
Location: San Rafael, Marin County, California
Corps File No.: 2011-00408N
Date: February 8, 2012