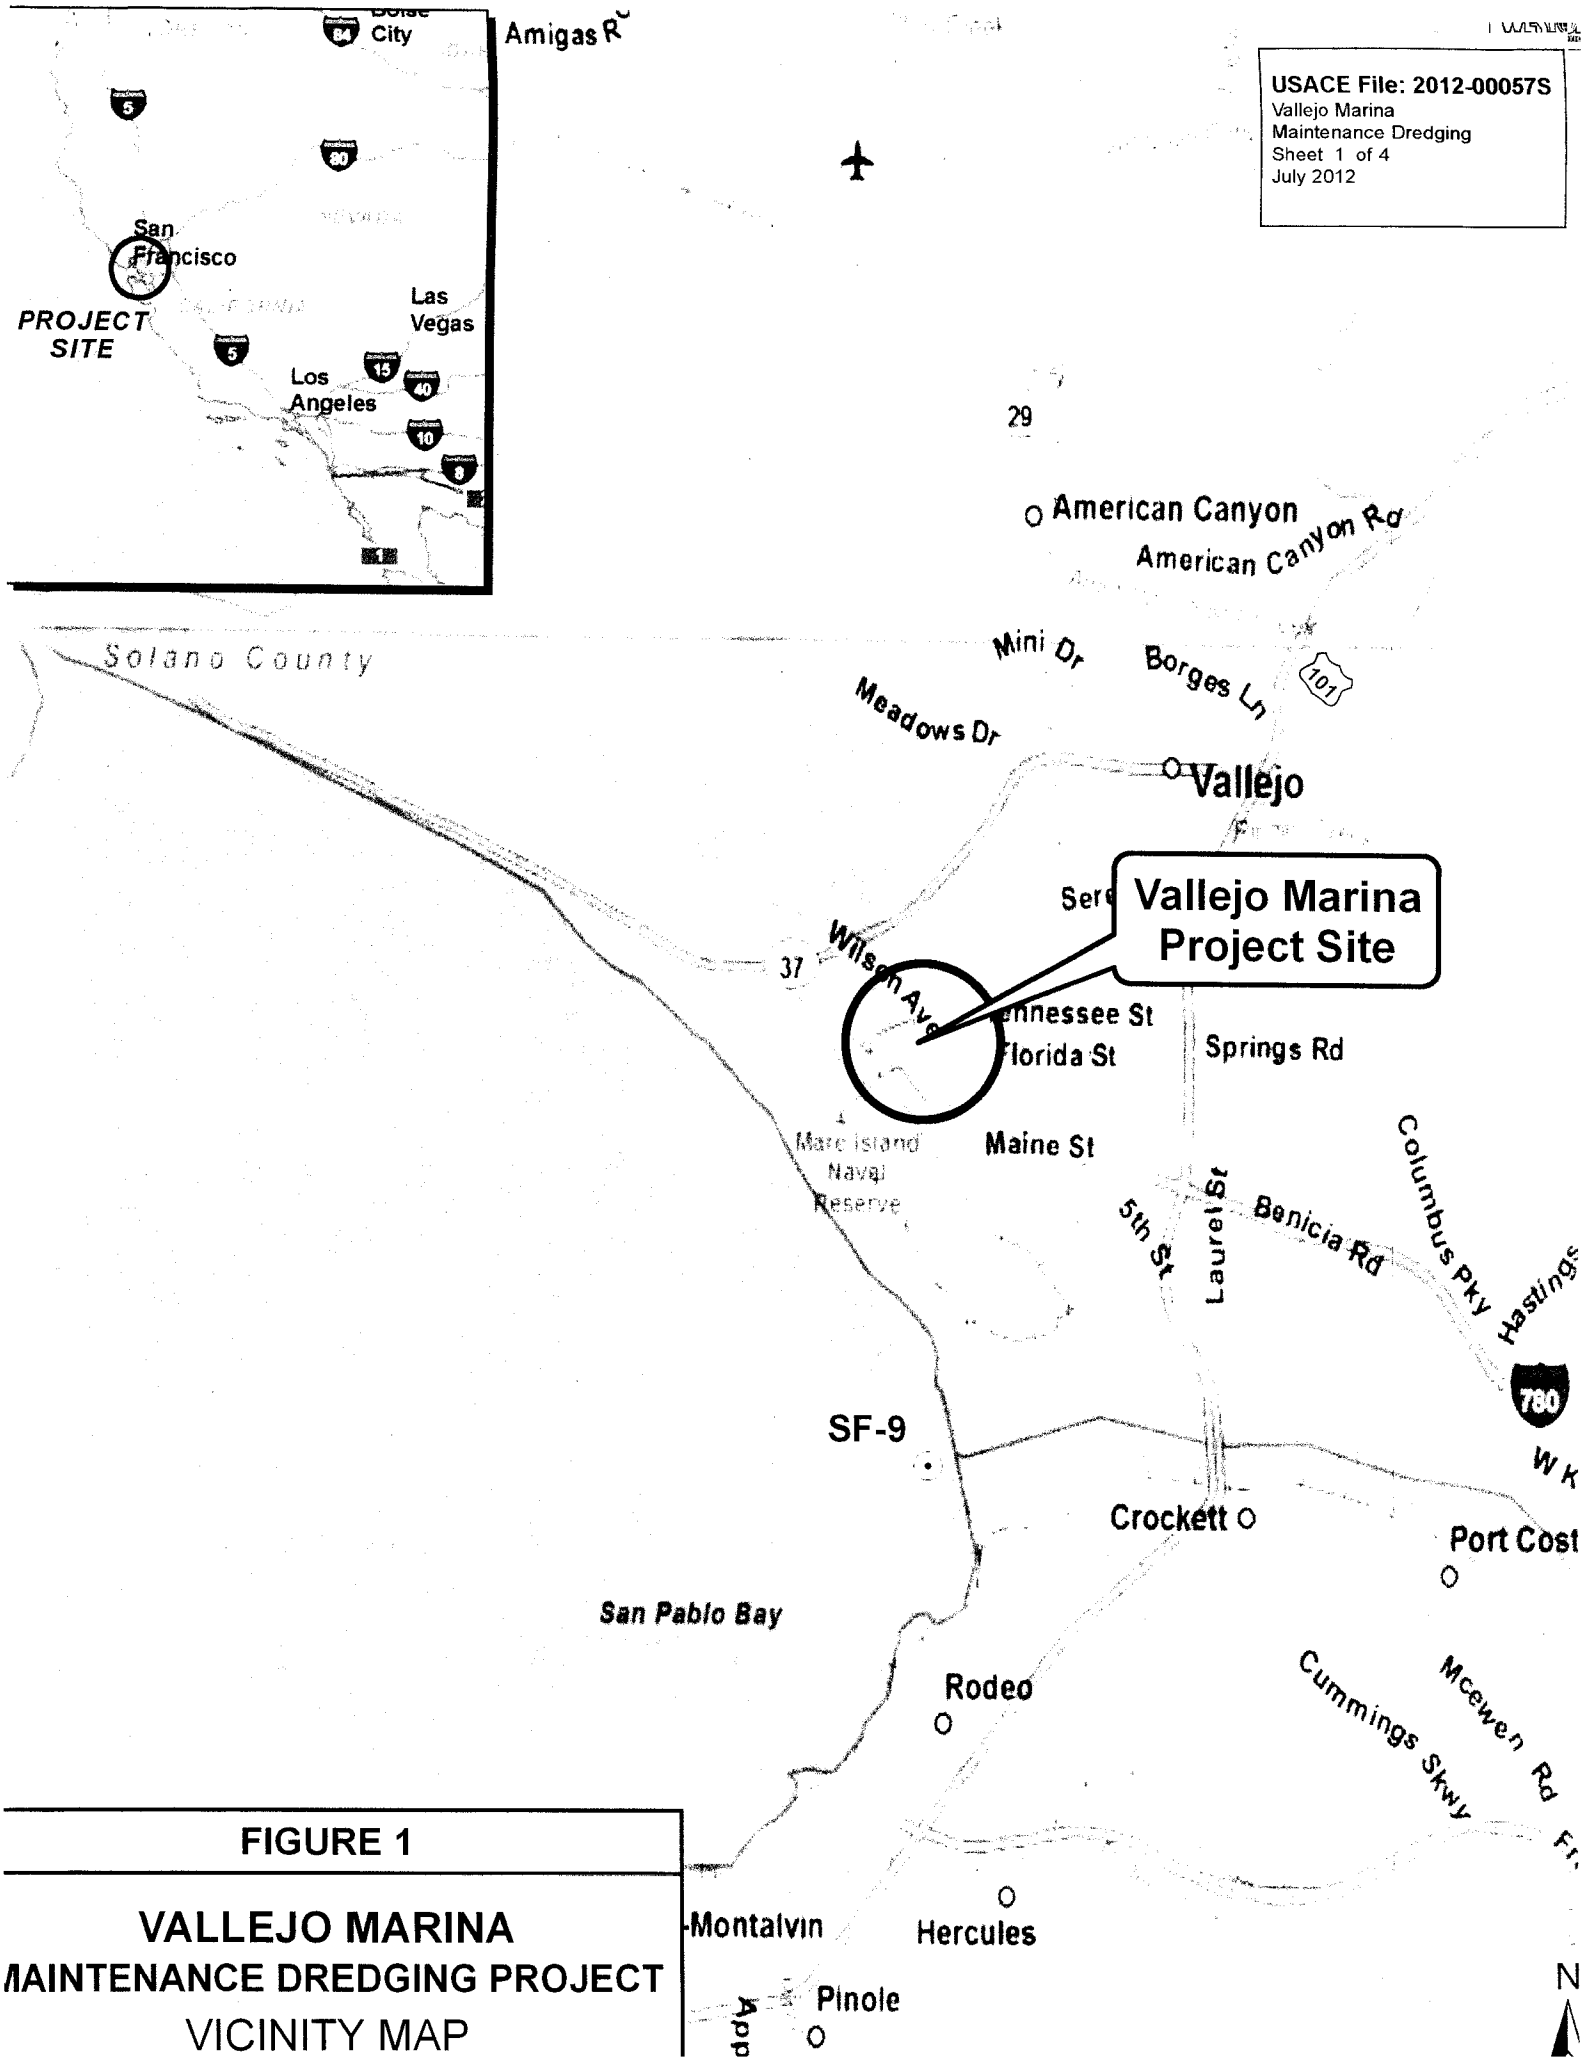

FIGURE 1

VALLEJO MARINA
MAINTENANCE DREDGING PROJECT
VICINITY MAP

FIGURE 2

VALLEJO MARINA
MAINTENANCE DREDGING PROJECT
PROJECT LOCATION MAP

USACE File: 2012-00057S
Vallejo Marina
Maintenance Dredging
Sheet 3 of 4
July 2012

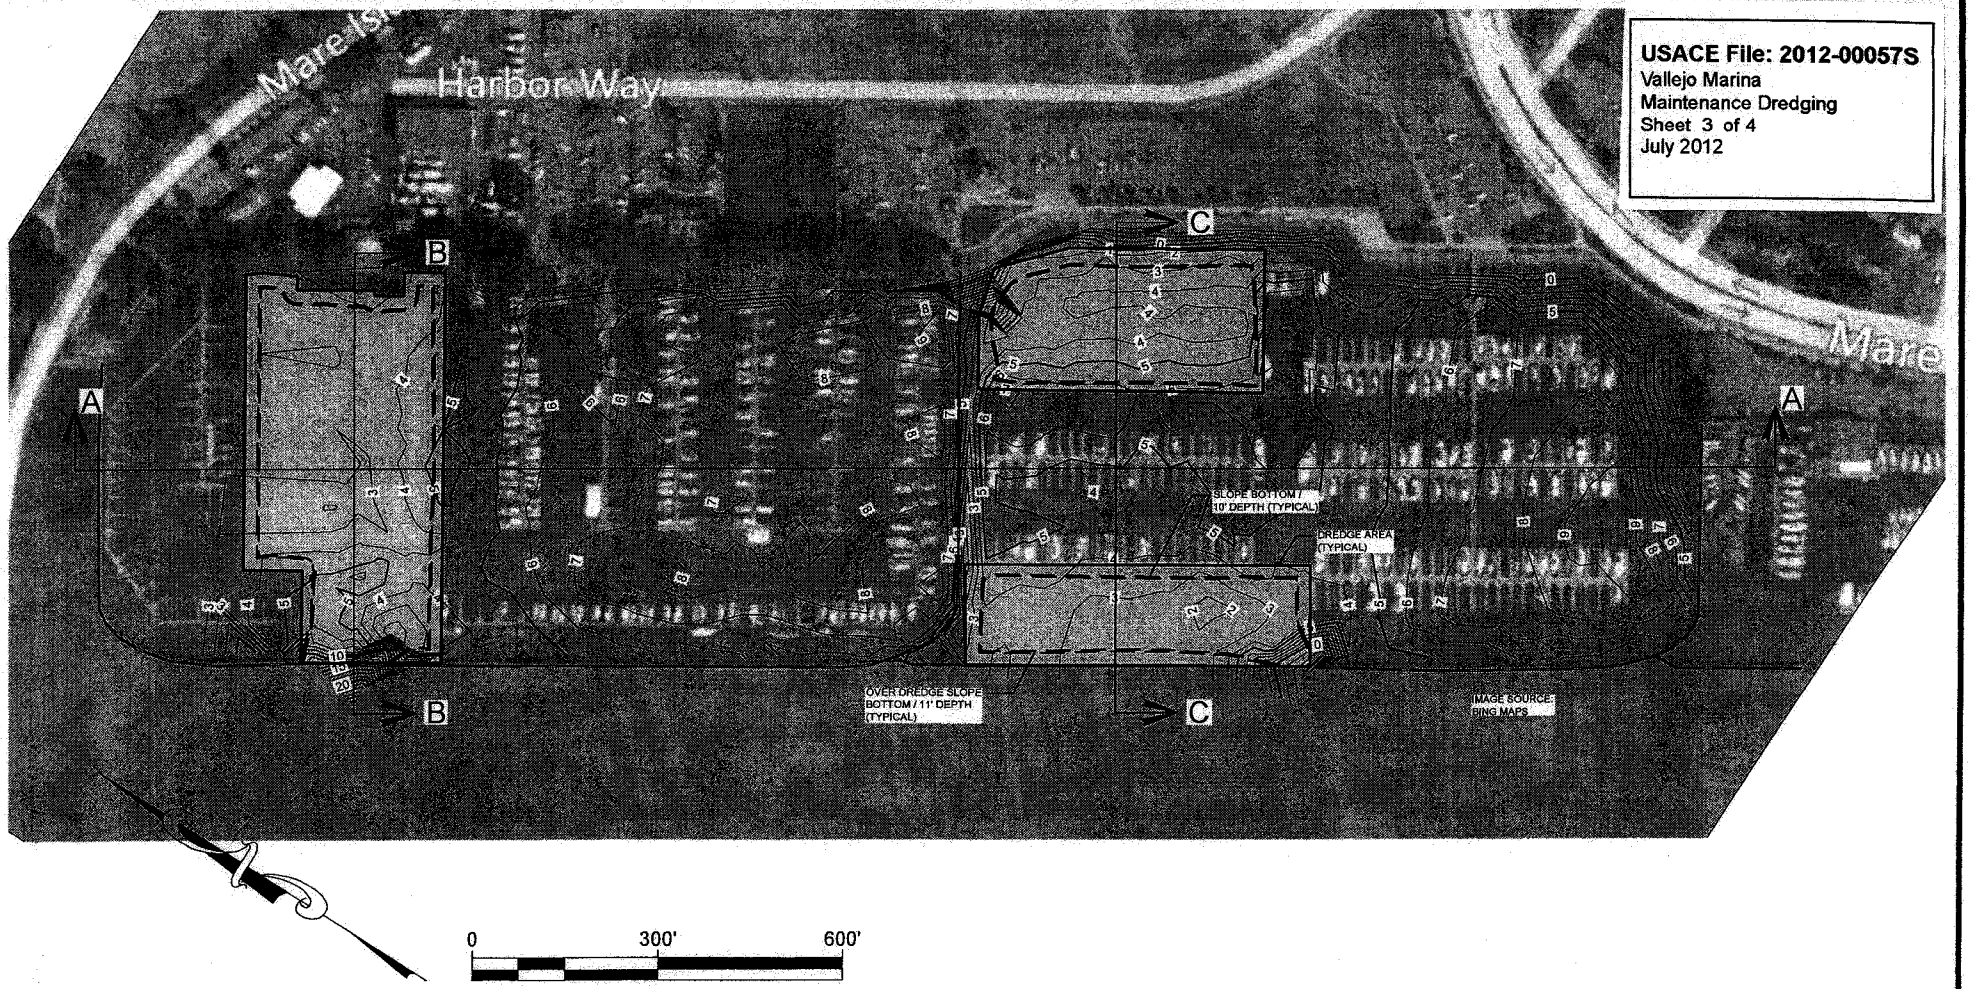

Profile View of X-Section AA

PROFILE SCALE
HORIZONTAL: 1"=300'
VERTICAL: 1"=60'

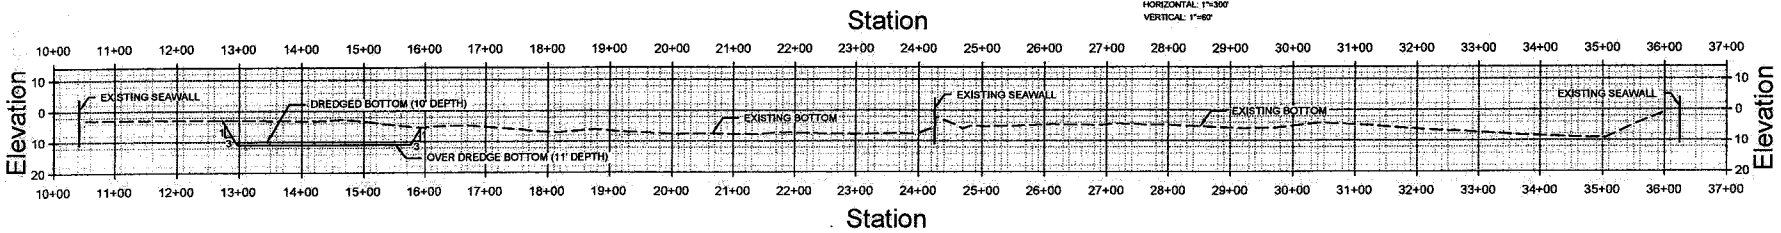

VALLEJO MARINA
MAINTENANCE DREDGING

WESTON SOLUTIONS®
Suite B, 6th Floor
428 Thirteenth Street
Oakland, CA 94612-2618
(510) 788-3800
WestonSolutions.com
The Trusted Integrator for Sustainable Solutions

USACE File: 2012-00057S
Vallejo Marina
Maintenance Dredging
Sheet 4 of 4
July 2012

Profile View of X-Section BB

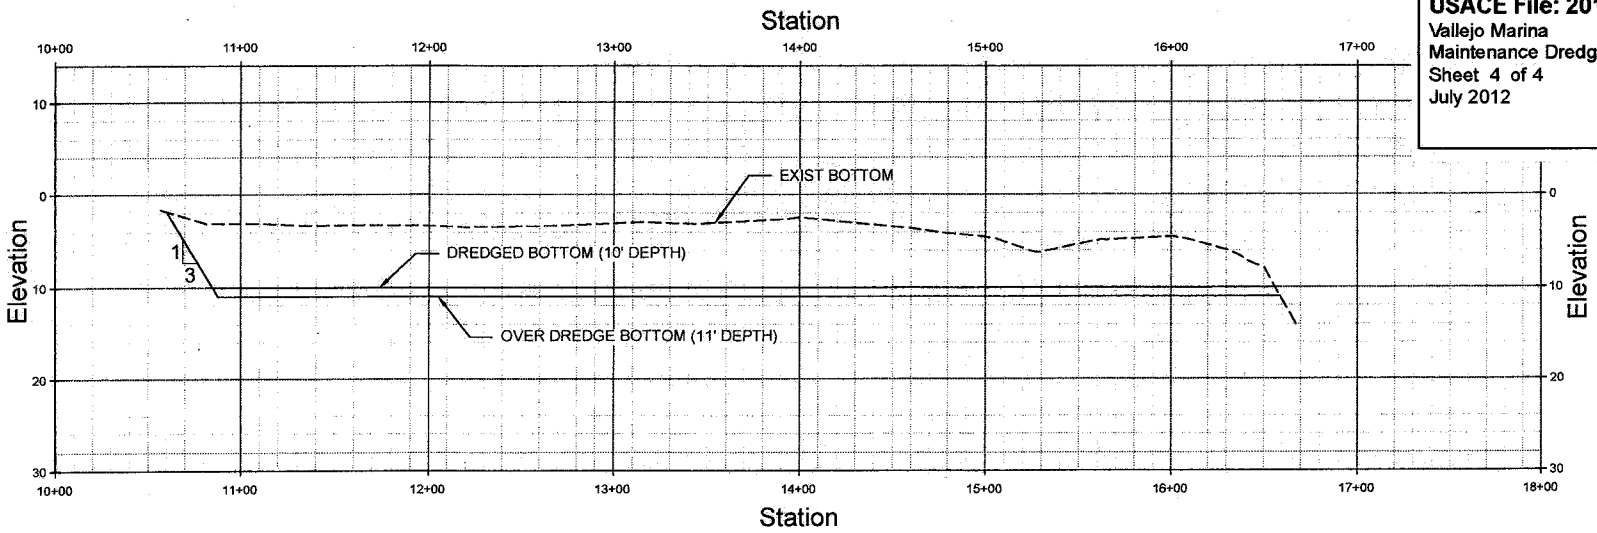

Profile View of X-Section CC

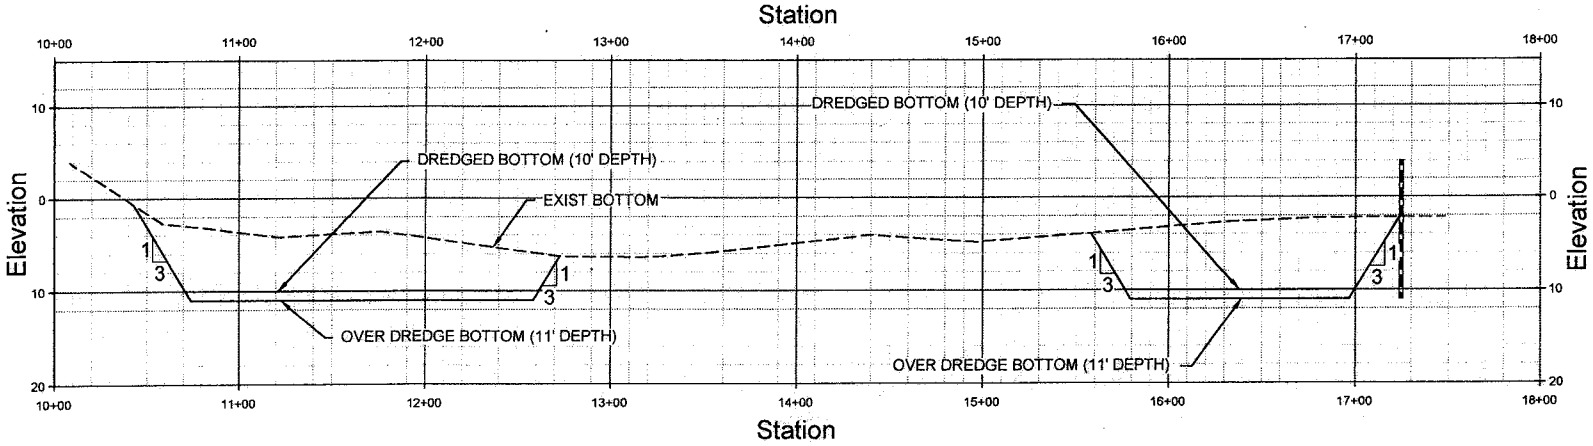

PROFILE SCALE
HORIZONTAL: 1"=100'
VERTICAL: 1"=20'

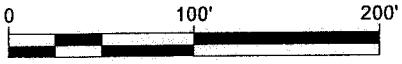

VALLEJO MARINA MAINTENANCE DREDGING

WESTON SOLUTIONS
Suite B, 6th Floor
428 Thirteenth Street
Oakland, CA 94612-2618
(510) 788-3800
WestonSolutions.com
The Trusted Integrator for Sustainable Solutions