Purpose: Residential Development

Datum: NGVD

Source: Northern California Atlas & Gazetteer

Alamo Creek

Regional Location

FIGURE 1 OF 14

Adjacent to: Alamo Creek

County of: Contra Costa

Application by:

Shapell Industries of Northern California and Ponderosa Homes
P.O. Box 361169
Milpitas, CA 95035

LSA

0 2
MILES

N

P:\SIN236\g\Corps\RegLoca.cdr (4/1/03)

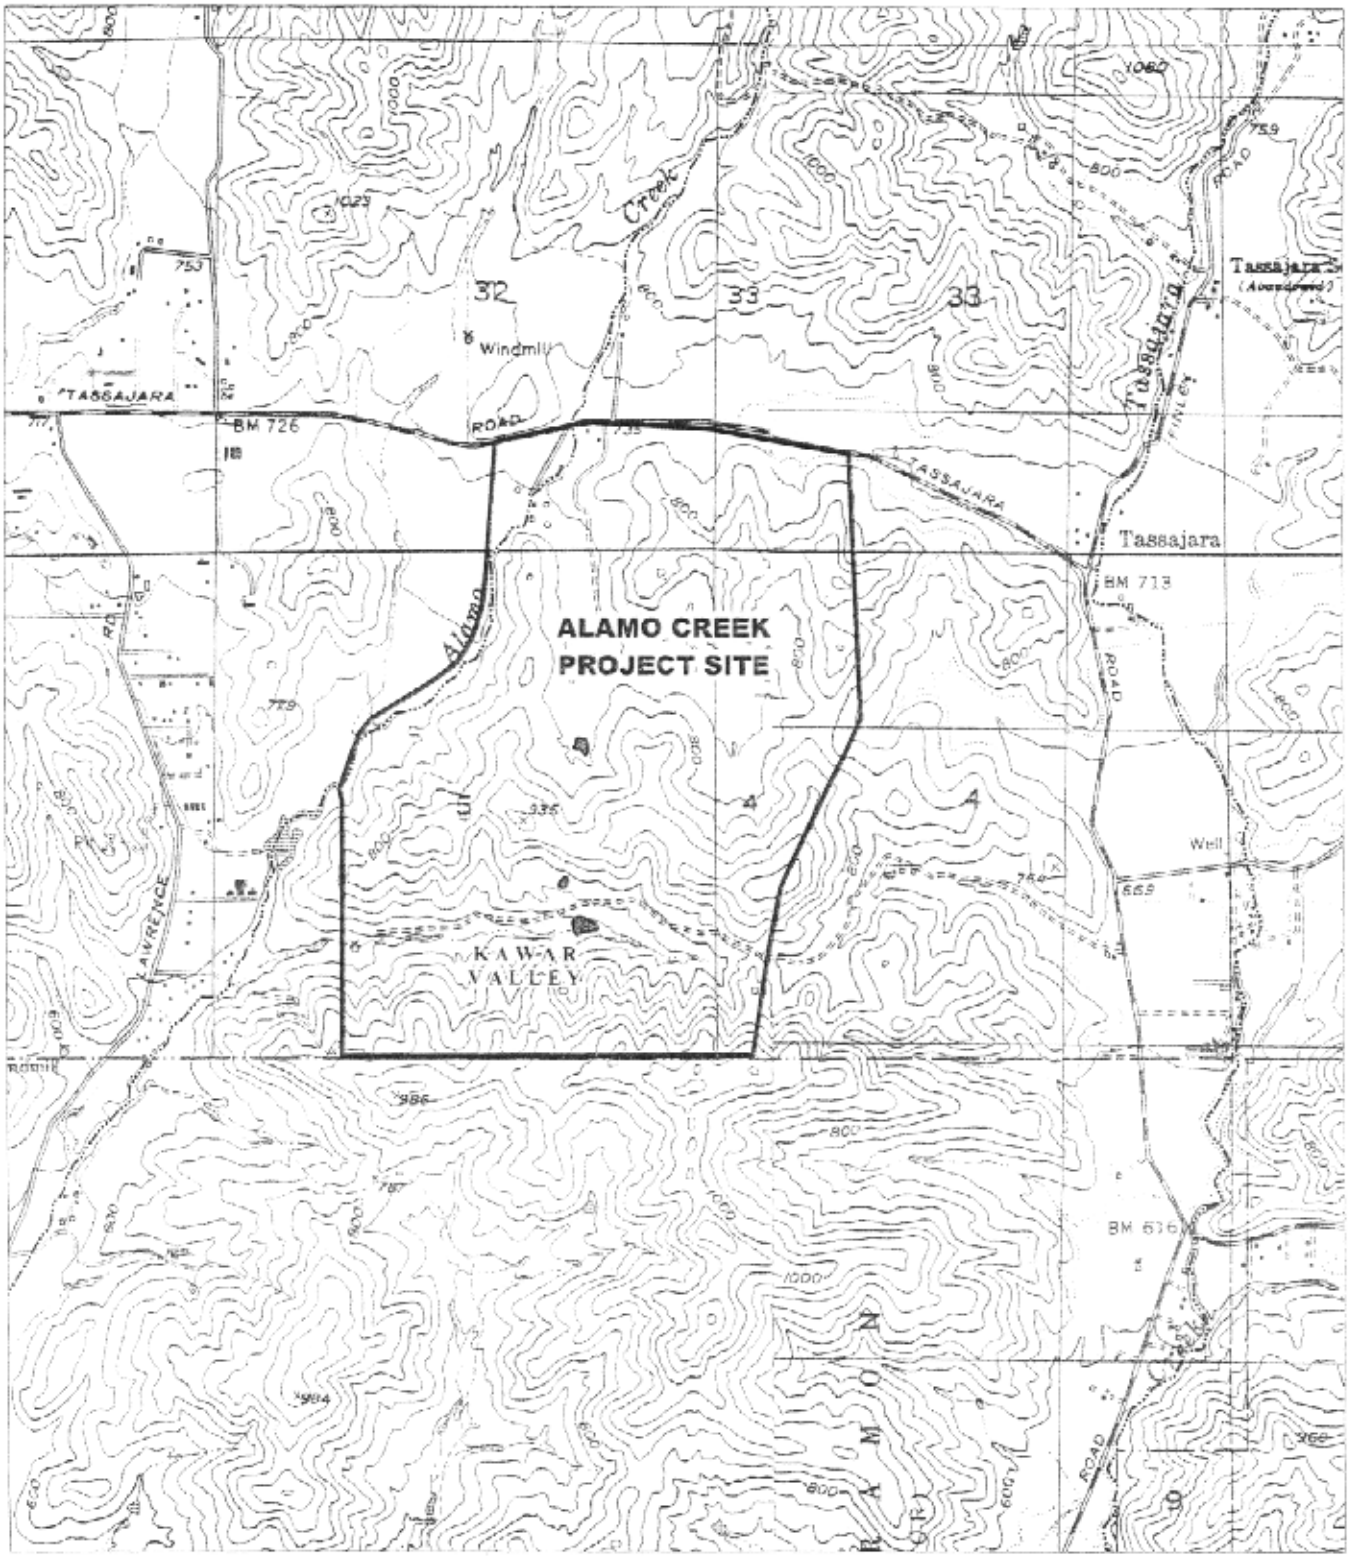

Purpose: Residential Development

Datum: NGVD

Source: USGS 7.5' Diablo and Tassajara Quadrangles

Alamo Creek

Project Location

FIGURE 2 OF 14

Adjacent to: Alamo Creek

County of: Contra Costa

Application by:

Shapell Industries of Northern California and Ponderosa Homes
P.O. Box 361169
Milpitas, CA 95035

Existing Pond Locations

LSA

0 1.0
MILES

N

P:\SIN236\gi\Corps\ProjLoca.cdr (4/1/03)

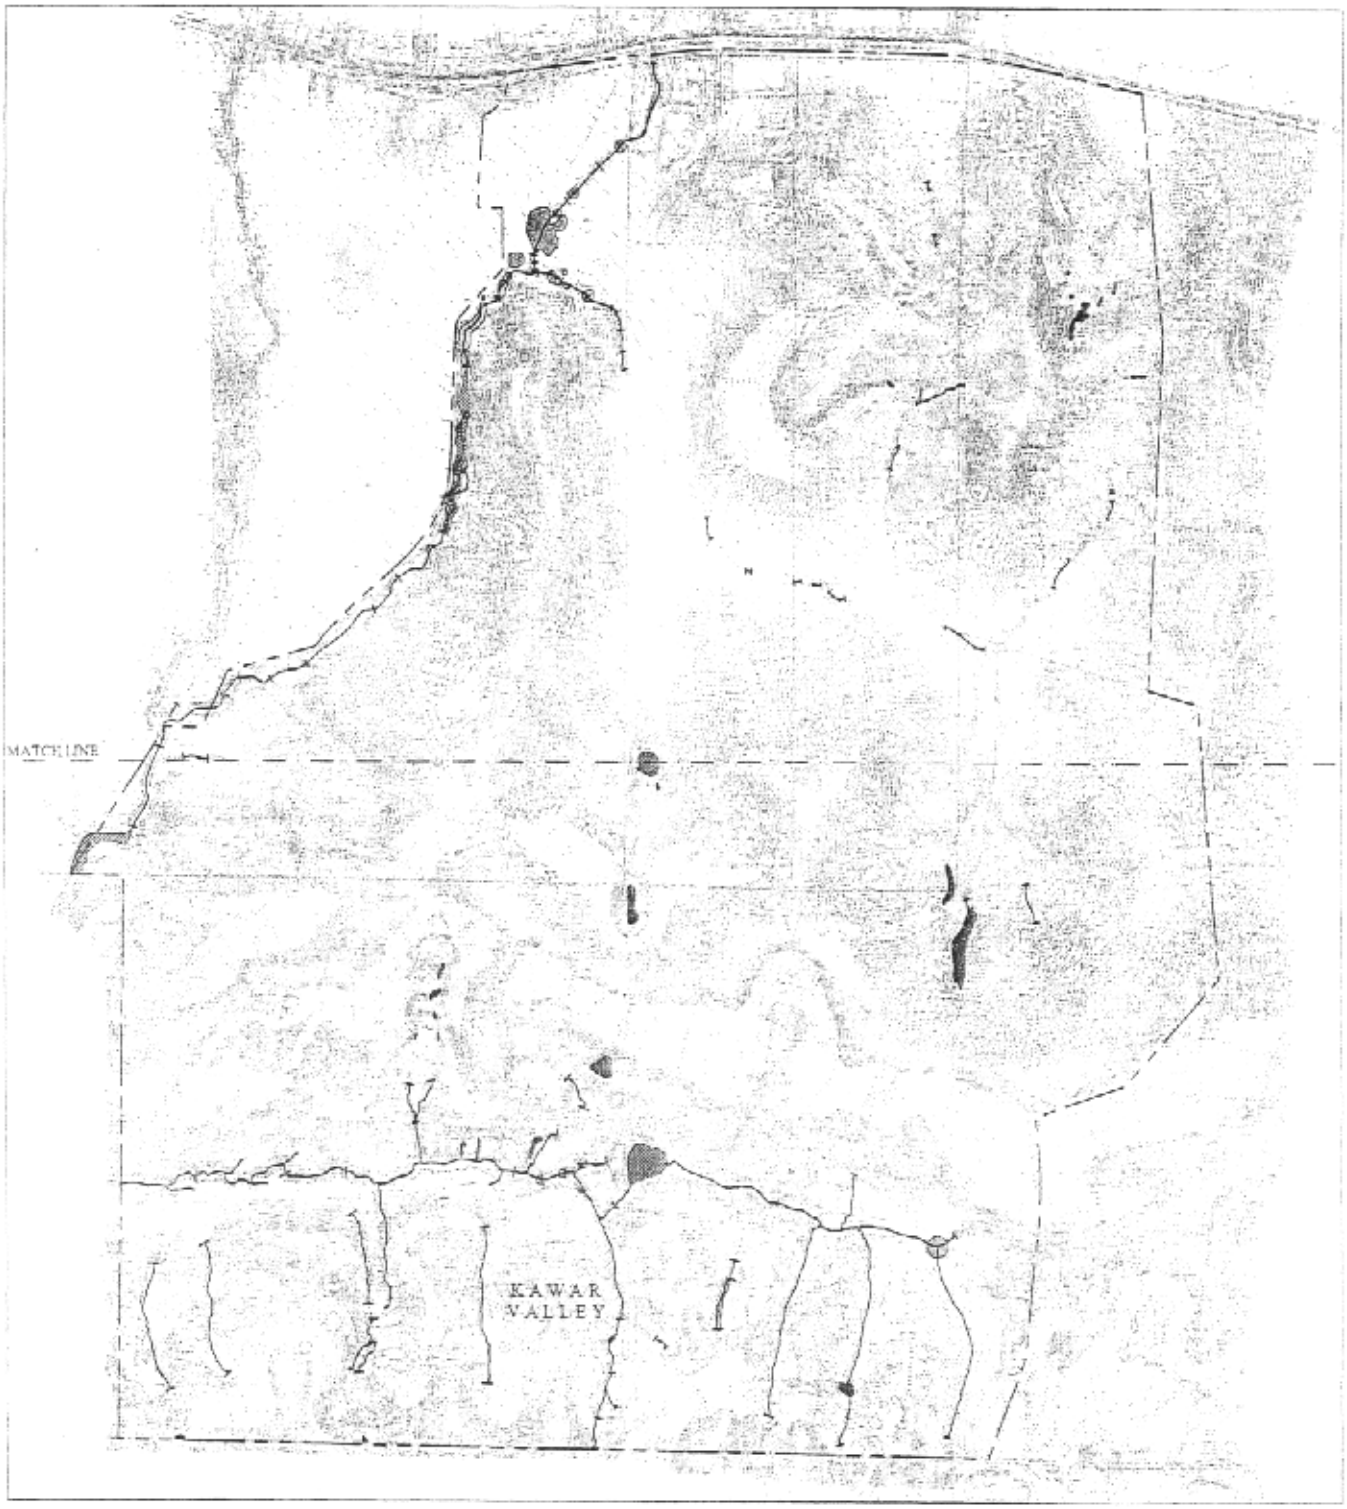

Purpose: Residential Development
Datum: NGVD

Alamo Creek
Wetlands and Aquatic Features

FIGURE 3 OF 14

Adjacent to: Alamo Creek
County of: Contra Costa
Application by:
Shapell Industries of
Northern California and
Ponderosa Homes
P.O Box 361169
Milpitas, California 95035

LSA
0 0 900
FEET

SEEP
POND
SEASONAL WETLAND
RIPARIAN VEGETATION
EMERGENT MARSH

STREAM SEGMENT
W-1' SEGMENT WIDTH
L-100' SEGMENT LENGTH

PROJECT SITE BOUNDARY

P:\SDN236\g\Corps\Wet&AquaFeatures.dwg (4/1/03)

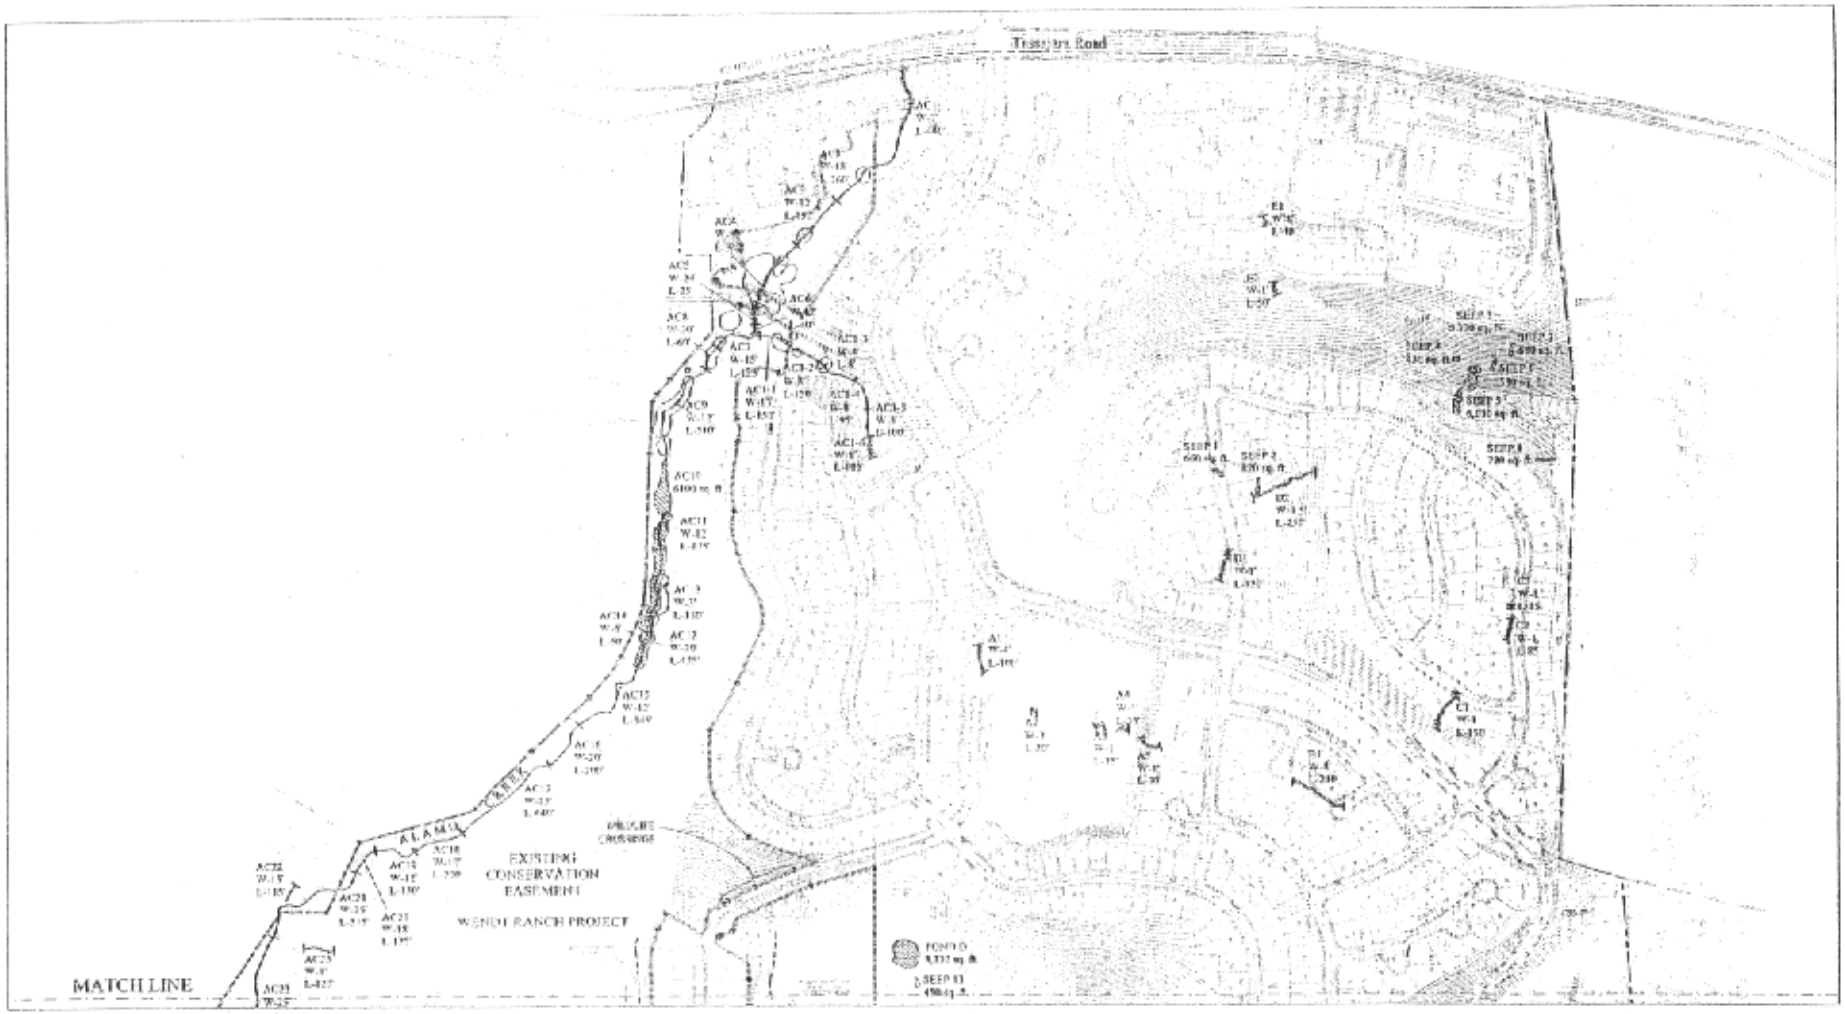

Purpose: Residential Development

Datum: NGVD

Alamo Creek

Proposed Project Plan, Jurisdictional Impacts and Mitigation Features

FIGURE 4a OF 14

Adjacent to: Alamo Creek

County of: Contra Costa

Application by: Shapell Industries of Northern California and Ponderosa Homes
P.O. Box 361169
Milpitas, California 95035

SEEP
POND
SEASONAL WETLAND
RIPARIAN VEGETATION
EMERGENT MARSH
CREATED WETLAND
SEDIMENT TRAP

IMPACTED
STREAM SEGMENT
W: SEGMENT WIDTH
L: SEGMENT LENGTH

PROJECT SITE BOUNDARY

LSA

0 700
FEET

N

P:\SIN236\g\Corps\ProjPlan.dwg (5/28/03)

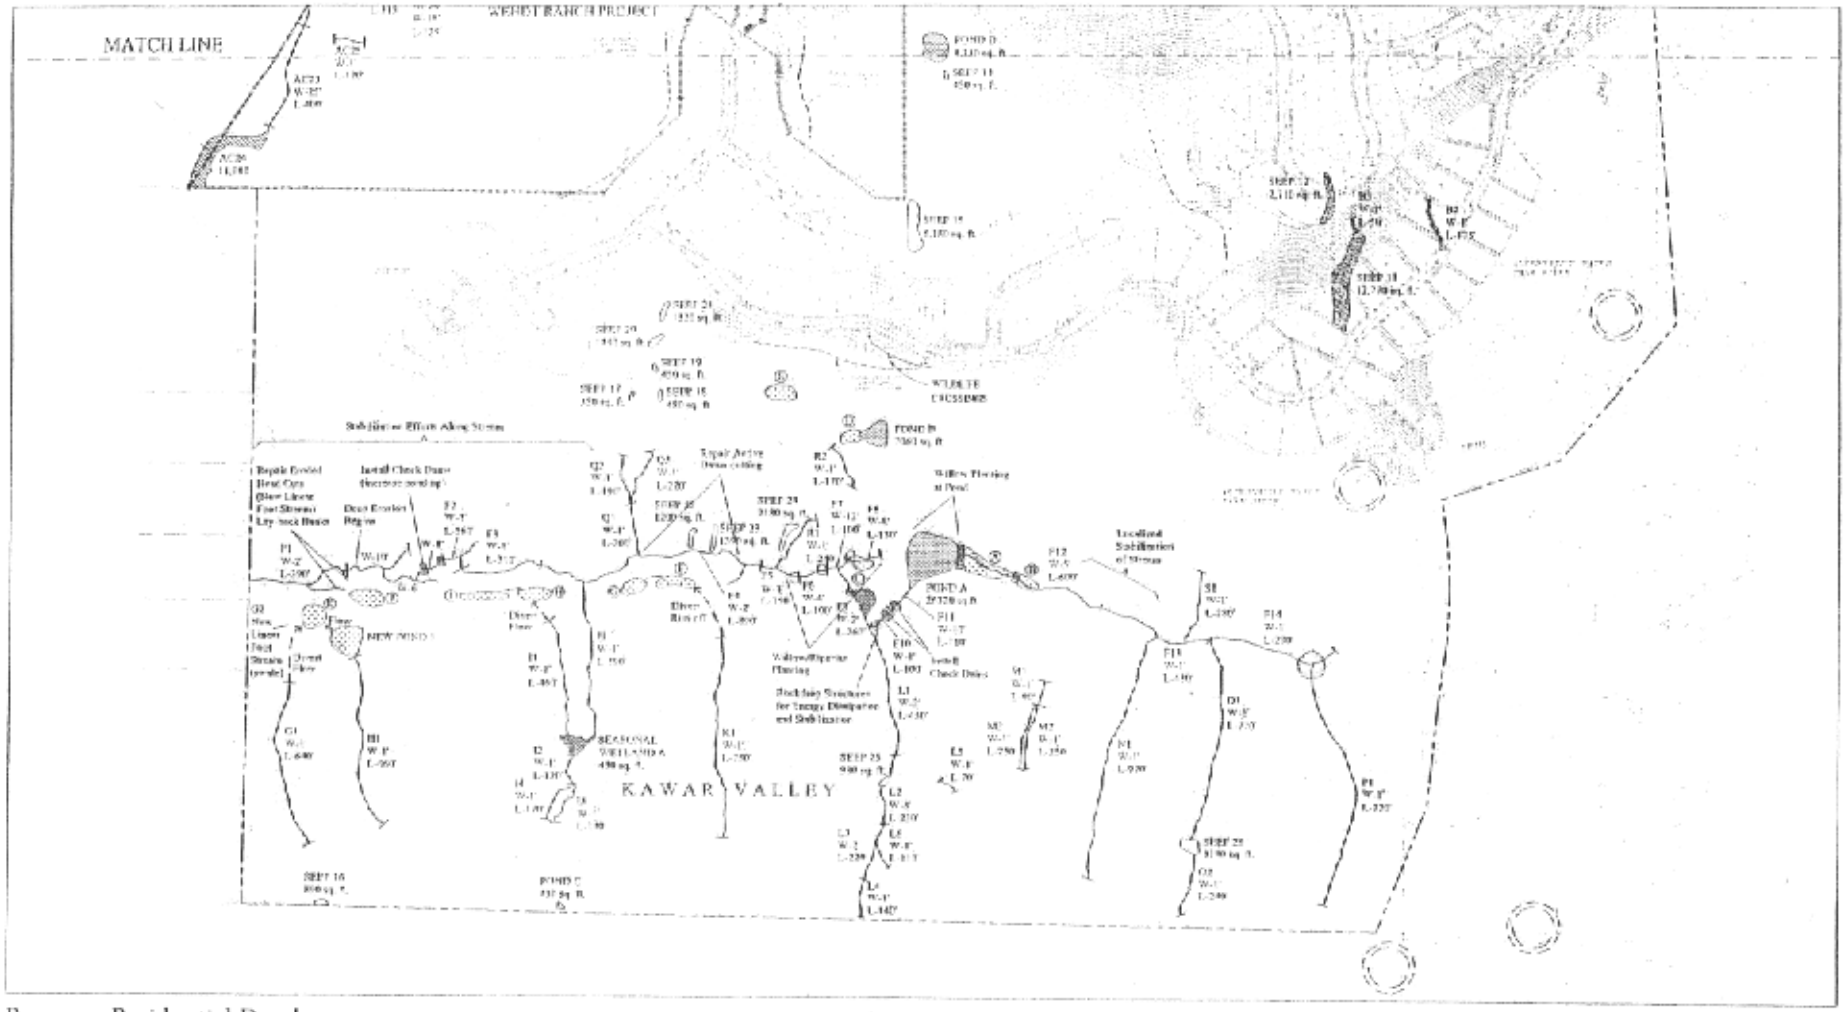
MATCH LINE
KAWAR VALLEY
SEASONAL WETLAND A
POND A
POND B
POND C
POND D
SEEP 15
SEEP 19
SEEP 21
SEEP 23
SEEP 25
SEEP 16
WILDLIFE CROSSINGS
Stabilize w/ Brush Along Stream
Riparian Enrichment
Install Check Dams
Bank Erosion
Repair Eroded Bank Cuts
Place Liners
Fence Streams
Lay Rock Basin
Equip Active Drainage
Willow Planting at Pond
Excellent Sedimentary
Valley/Riparian Planting
Rockslope Structures for Energy Dissipation and Stabilization
Install Check Dams
Diversion
Diversion
Diversion
Diversion
NEW POND 1
Diversion
Diversion
Diversion
Diversion

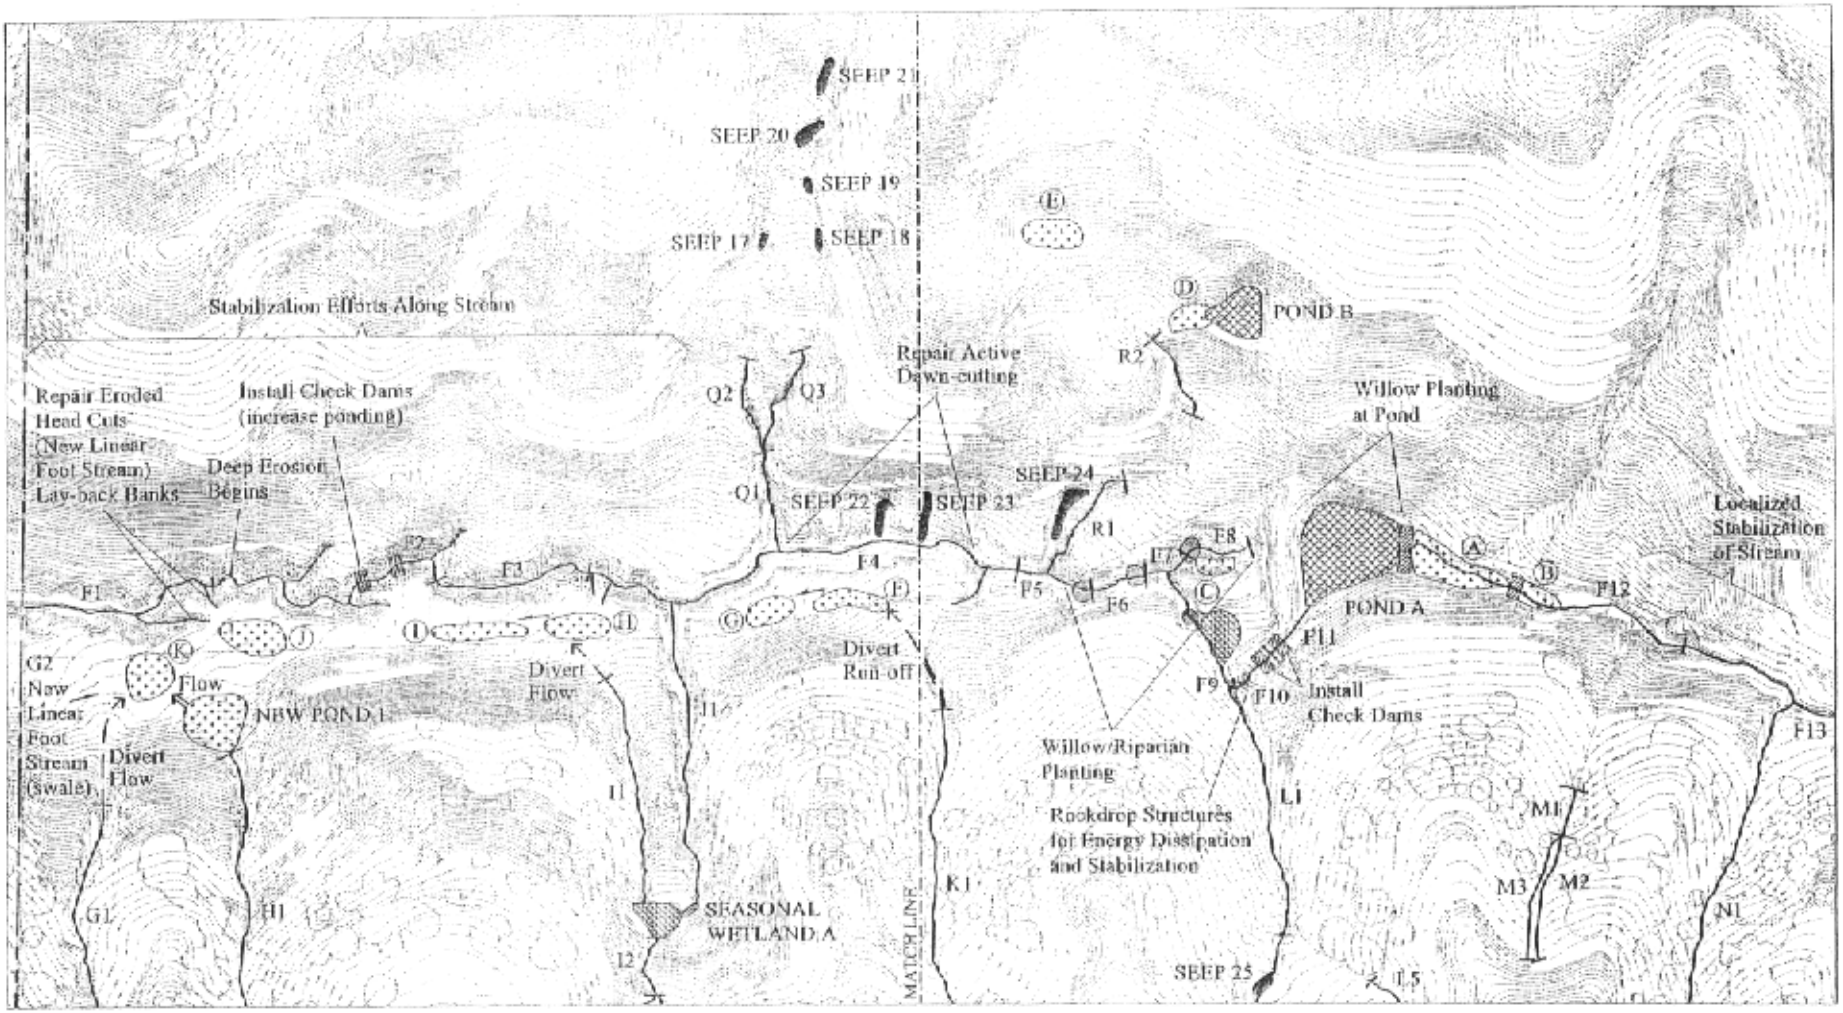

Purpose: Residential Development

Datum: NGVD

Alamo Creek

Kawar Valley Mitigation Area

FIGURE 5 OF 14

Adjacent to: Alamo Creek

County of: Contra Costa

Application by: Shapell Industries of Northern California and Ponderosa Homes
P.O. Box 361169
Milpitas, California 95035

LSA

0 360
FEET

N

SEEP
POND
SEASONAL WETLAND
RIPARIAN VEGETATION
CREATED WETLANDS
SEDIMENT TRAP

A STREAM SEGMENT

PROJECT SITE BOUNDARY

P:\SIN236\gi\Corps\MitArea.dwg (4/8/03)

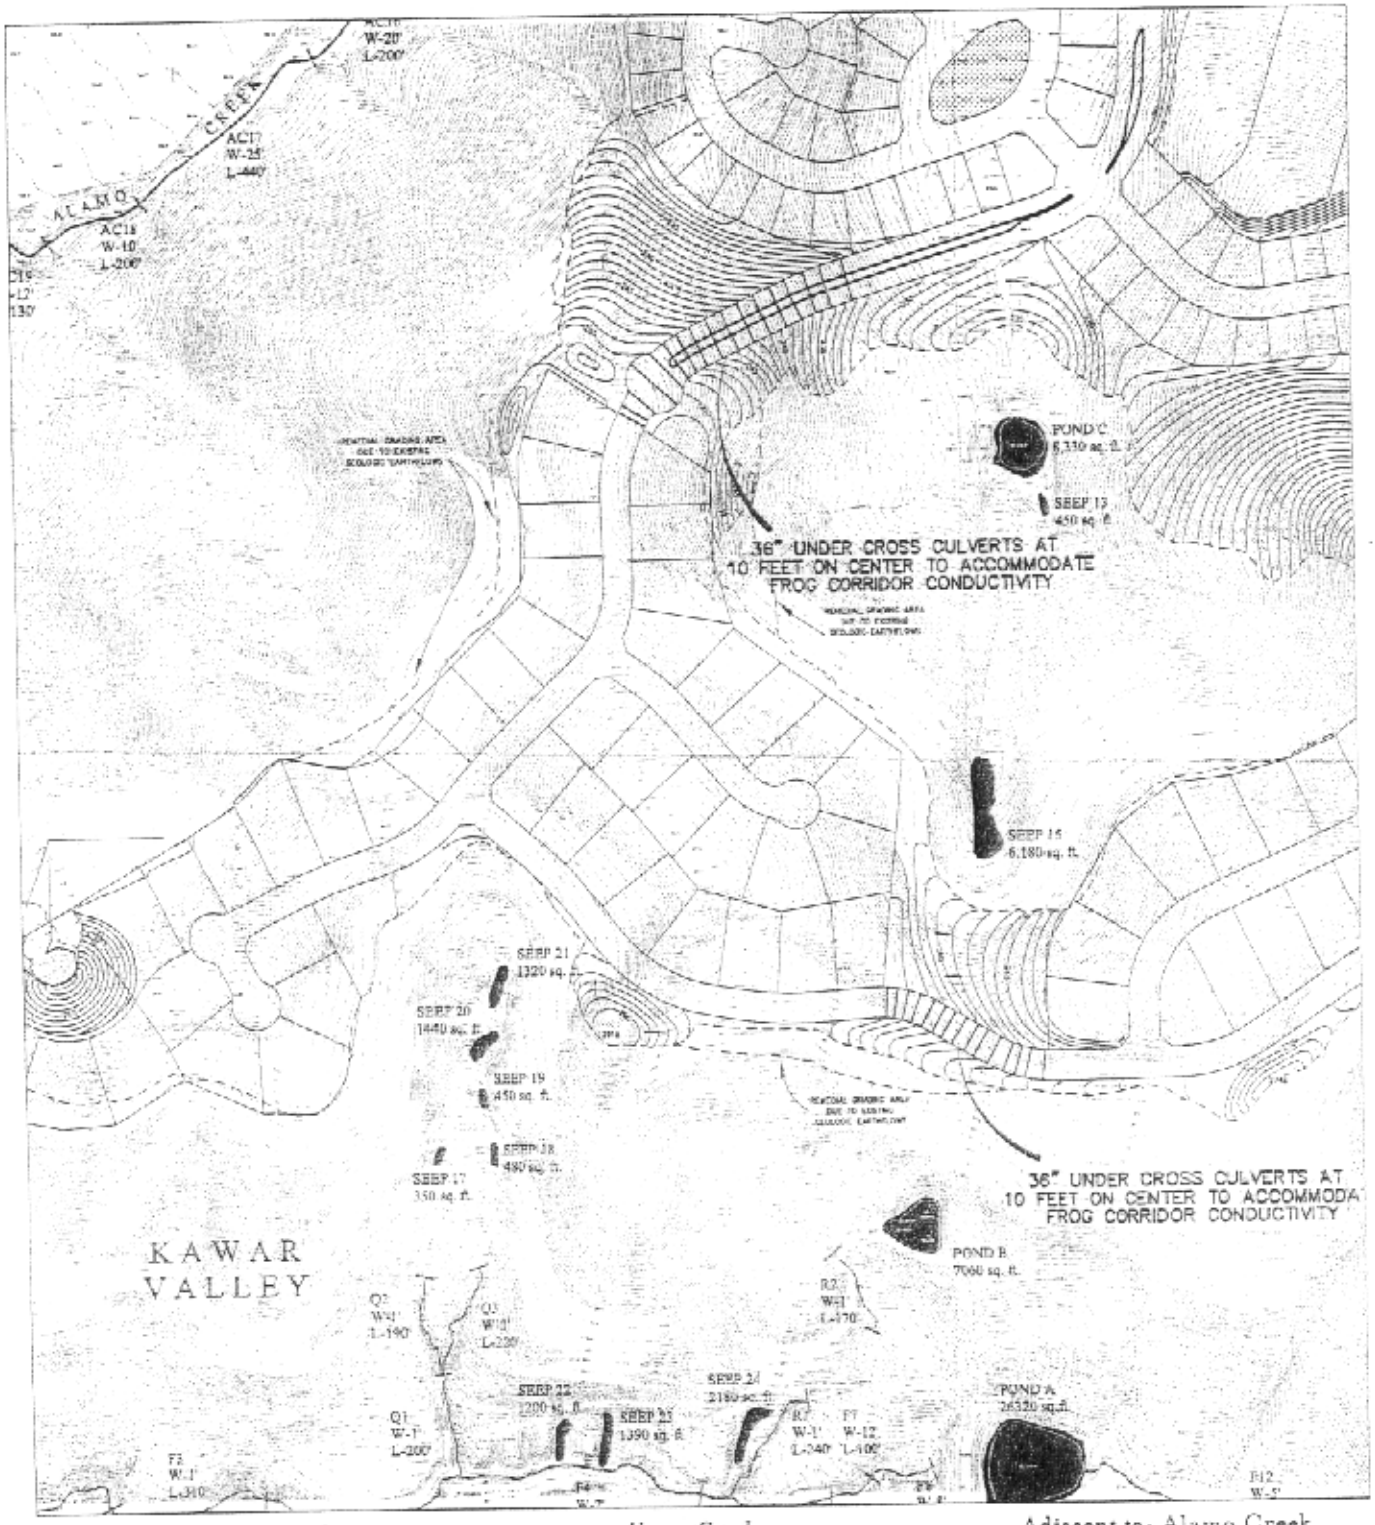

Purpose: Residential Development

Datum: NGVD

Alamo Creek

Pond C Mitigation Area

Adjacent to: Alamo Creek

County of: Contra Costa

Application by:

Shapell Industries of
Northern California and
Ponderosa Homes
P.O Box 361169
Milpitas, California 95035

FIGURE 5a OF 14

LSA

0 350

FEET

N

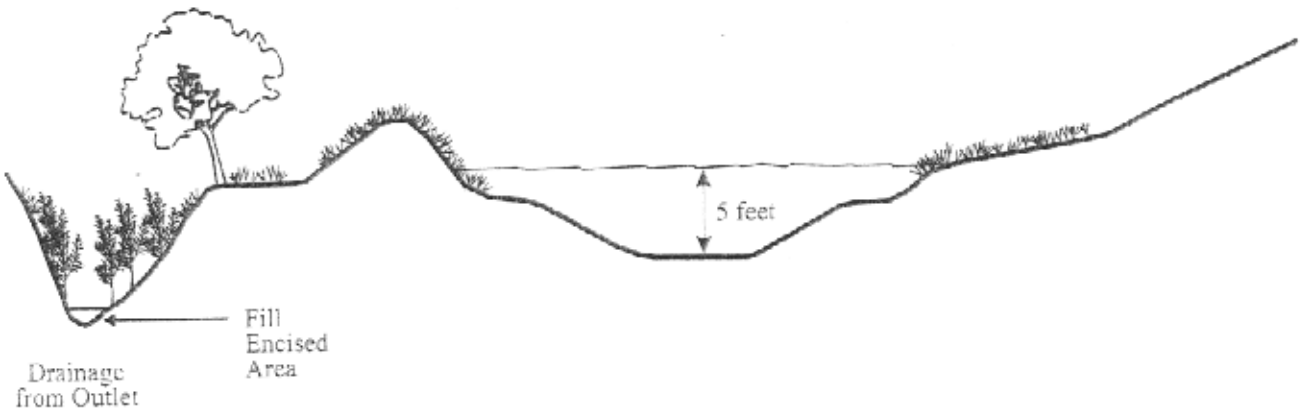

Purpose: Residential Development

Datum: NGVD

Alamo Creek

Conceptual Cross-section of
Created Pond

FIGURE 6 OF14

Adjacent to: Alamo Creek

County of: Contra Costa

Application by:

Shapell Industries of
Northern California and
Ponderosa Homes
P.O. Box 361169
Milpitas, CA 95035

LSA

P:\SIN236\g\Corps\Xsect-CreatedPond cdr (4/1/03)

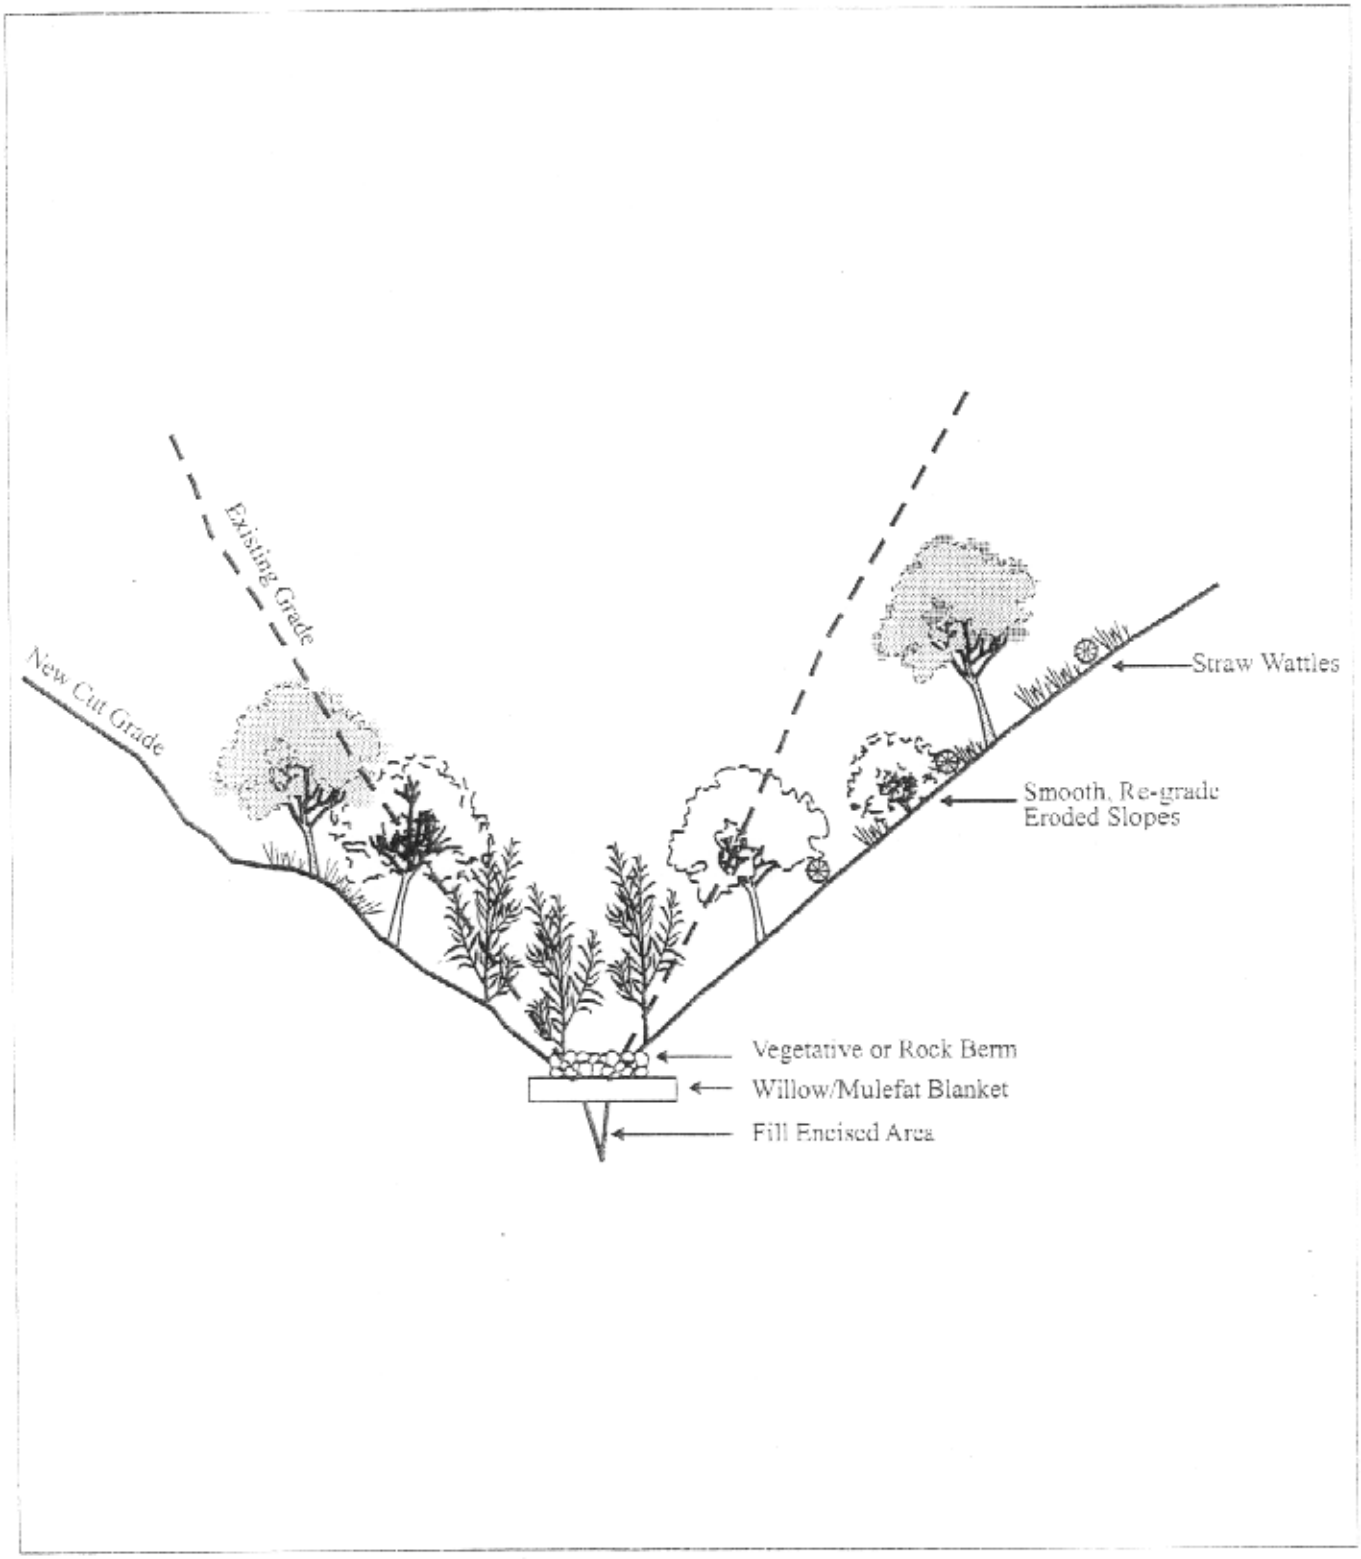

Purpose: Residential Development
Datum: NGVD

Alamo Creek

Conceptual Design of
Incised Stream Restoration

FIGURE 7 OF 14

Adjacent to: Alamo Creek
County of: Contra Costa
Application by:
Shapell Industries of
Northern California and
Ponderosa Homes
P.O. Box 361169
Milpitas, CA 95035

LSA

P:\SIN236\g\Corps\StreamRest.cdr (4/3/03)

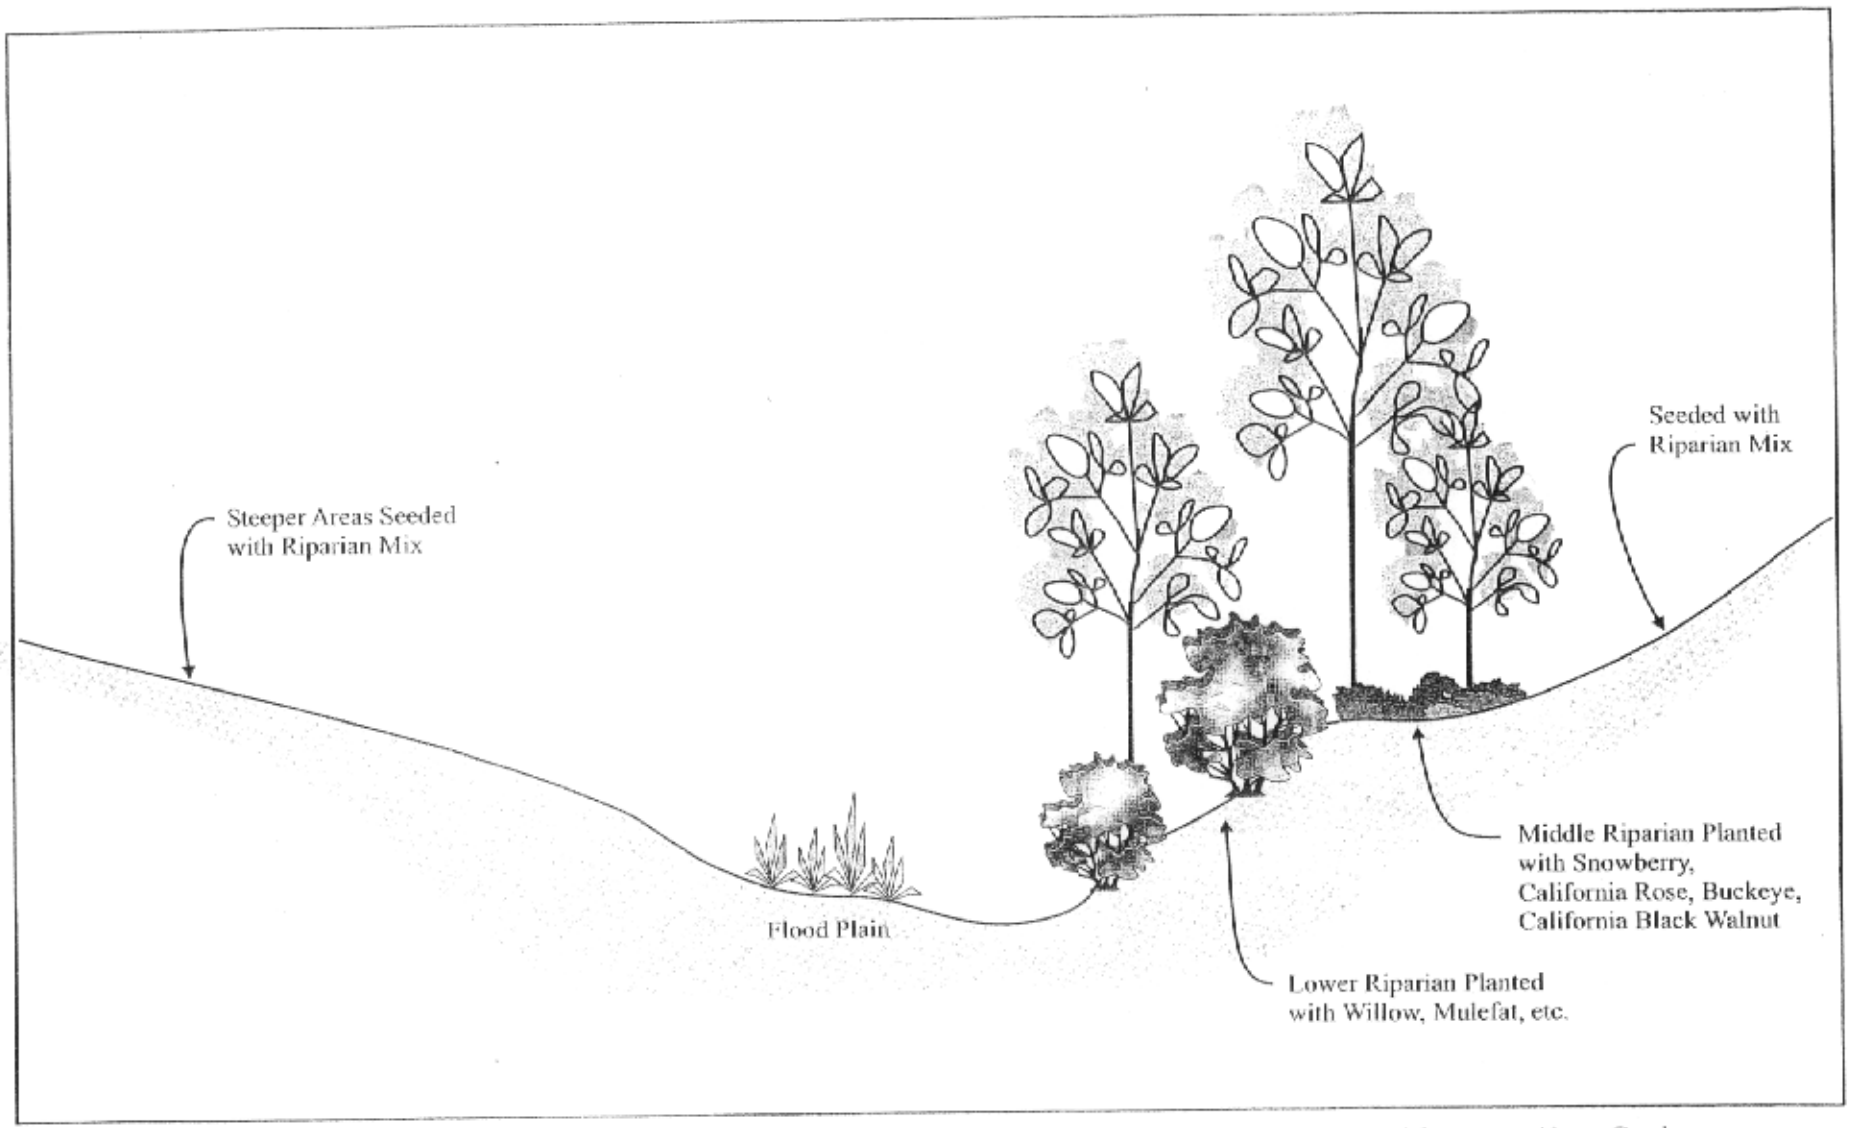

Purpose: Residential Development

Datum: NGVD

Alamo Creek

Stream Enhancement Through Revegetation

FIGURE 8 OF 14

Adjacent to: Alamo Creek

County of: Contra Costa

Application by: Shapell Industries of
Northern California and
Ponderosa Homes
P.O. Box 361169
Milpitas, California 95035

LSA

P:\SIN236\g\Corps\StreamReveg.cdr (4/1/03)

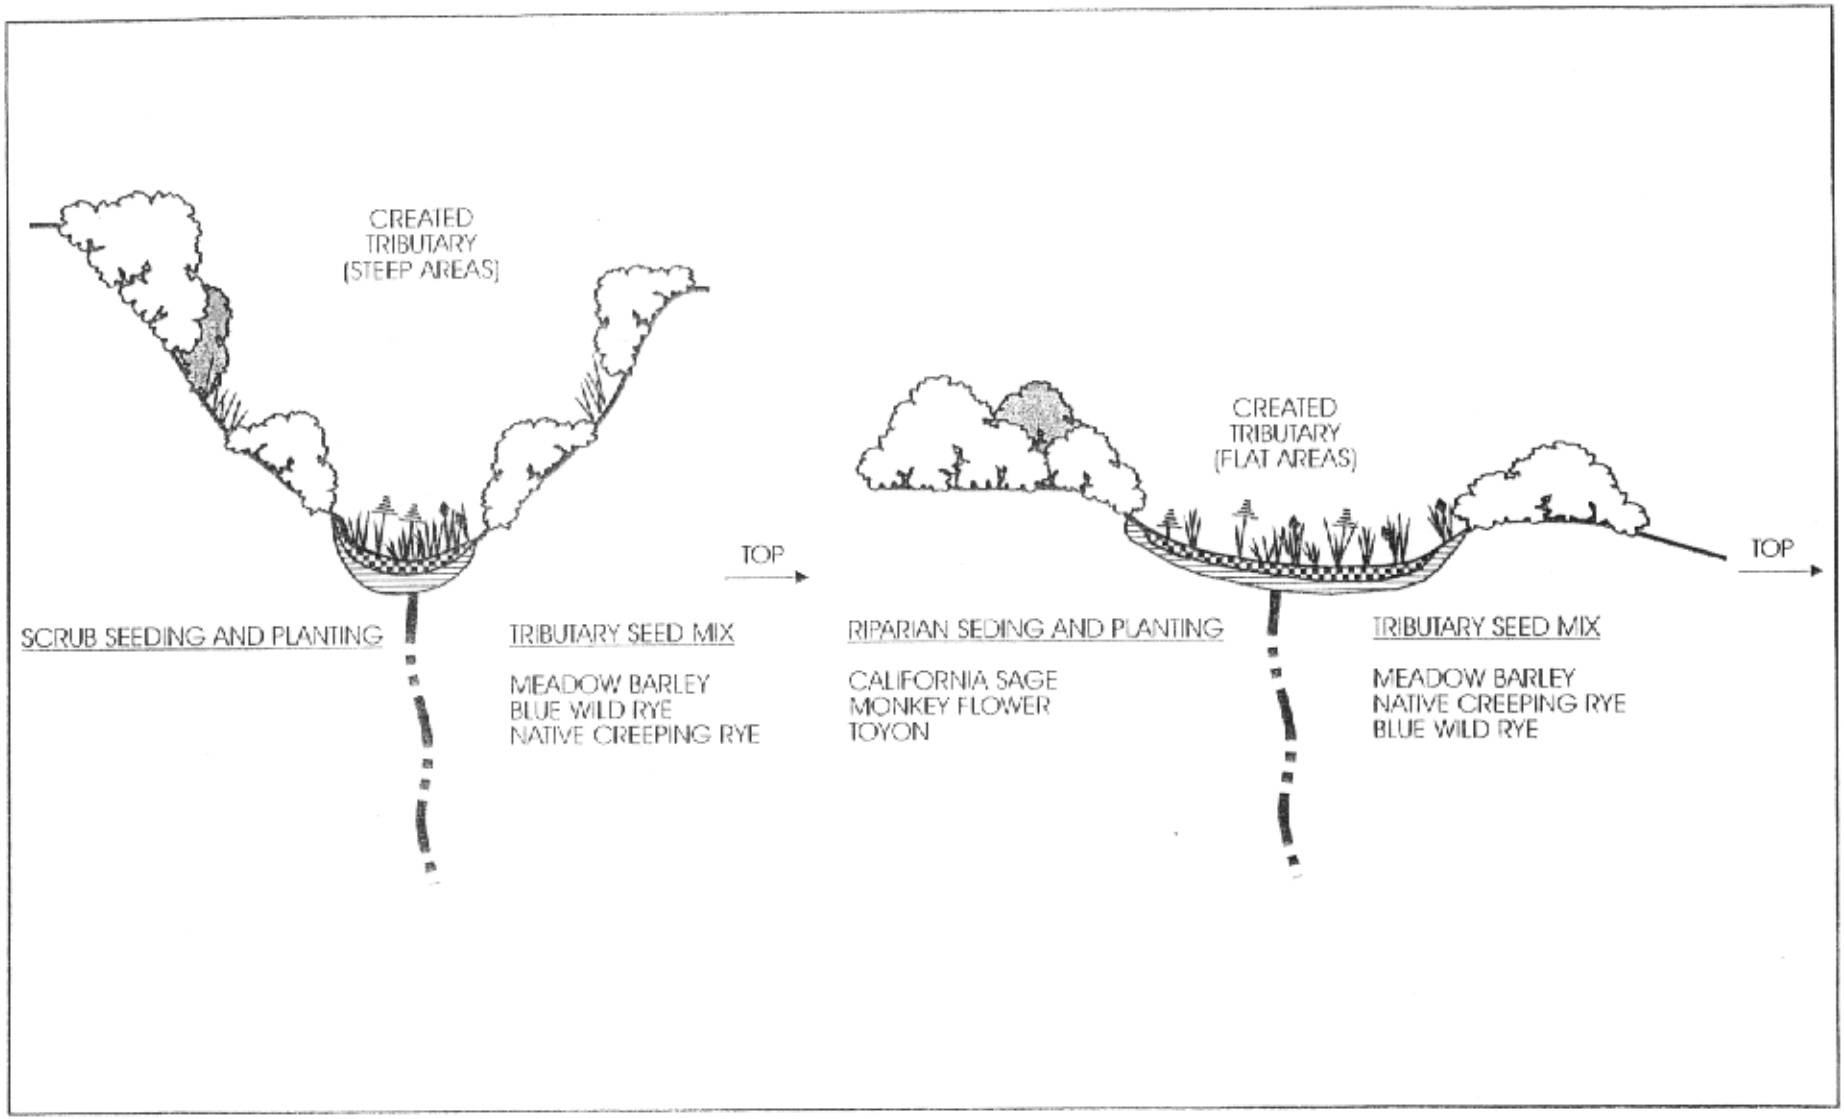

Purpose: Residential Development

Datum: NGVD

Alamo Creek

Ephemeral Stream Planting Plan

FIGURE 9 OF 14

CENTERLINE OF CREATED TRIBUTARY

COMPRESSED CLAY

WETLAND TOPSOIL

Adjacent to: Alamo Creek

County of: Contra Costa

Application by: Shapell Industries of Northern California and Ponderosa Homes
P.O. Box 361169
Milpitas, California 95035

LSA

P:\SIN236\gi\CorpsvEphemStrmPlanting.cdr (4/1/03)

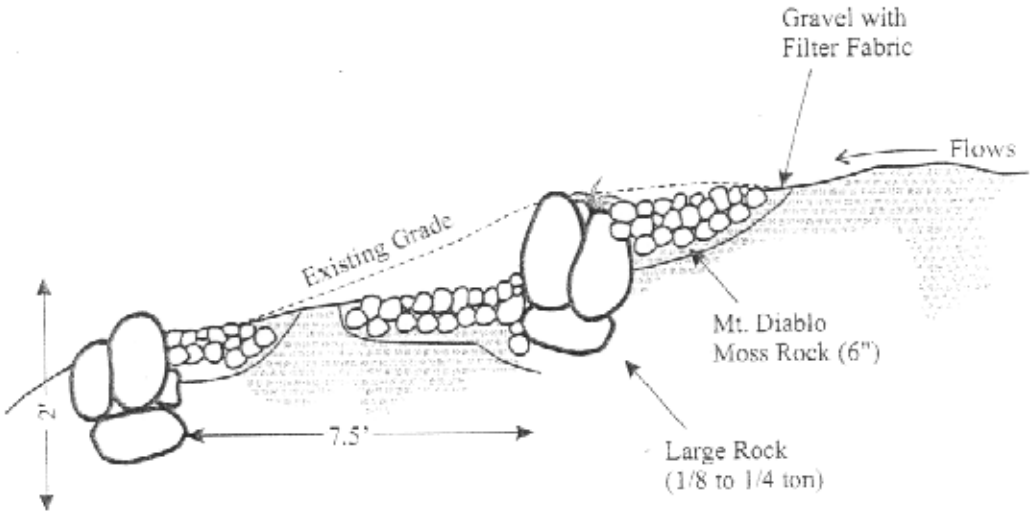

Purpose: Residential Development
Datum: NGVD

Alamo Creek

Conceptual Rock Check Dam
Cross-section

FIGURE 10 OF 14

Adjacent to: Alamo Creek
County of: Contra Costa
Application by:
Shapell Industries of
Northern California and
Ponderosa Homes
P.O. Box 361169
Milpitas, CA 95035

LSA

P:\SIN236\g\Corps\RockChkDam.cdr (4/1/03)

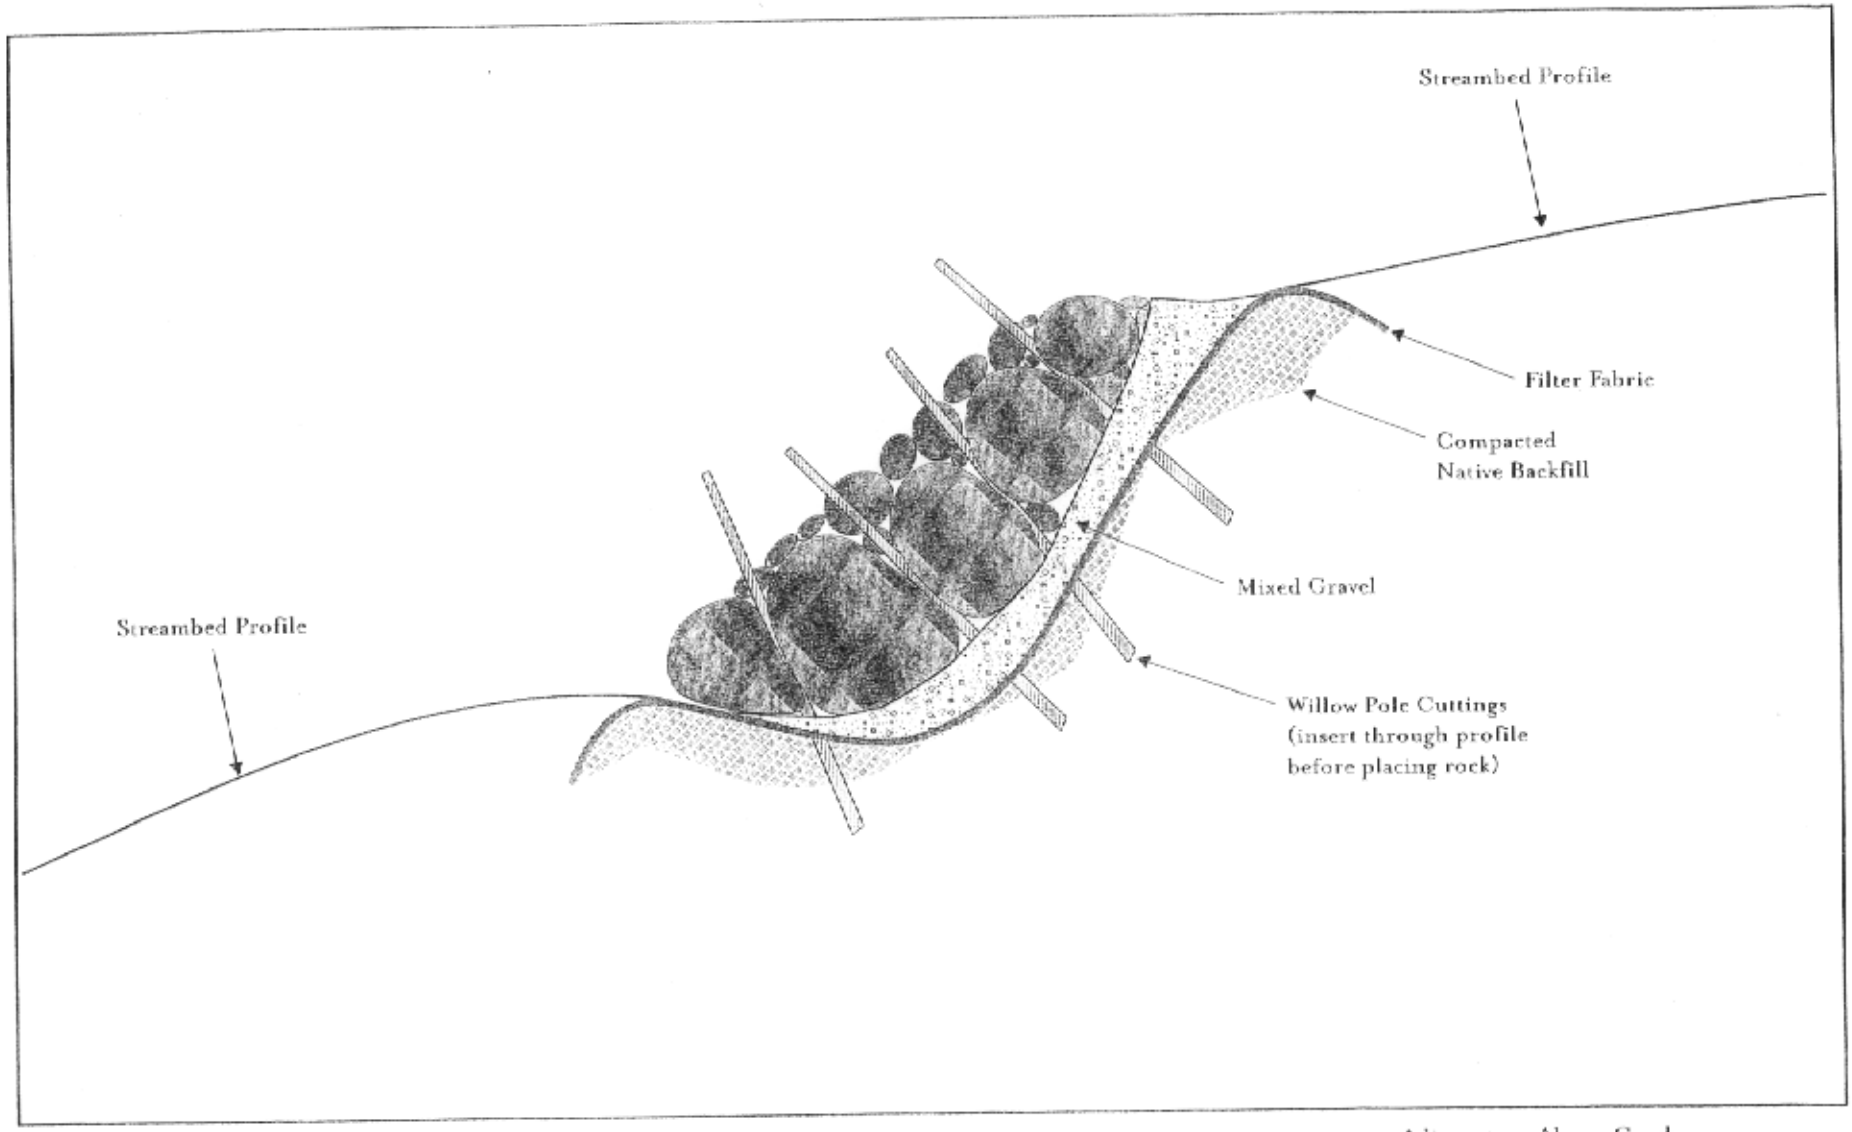

Purpose: Residential Development

Datum: NGVD

Alamo Creek

Conceptual Design for Stabilizing Nickpoints and Headcuts

FIGURE 11 OF 14

Adjacent to: Alamo Creek

County of: Contra Costa

Application by: Shapell Industries of
Northern California and
Ponderosa Homes
P.O. Box 361169
Milpitas, California 95035

LSA

P:\SIN236\g\Corps\Nickpt&HeadcutStablz.cdr (4/1/03)

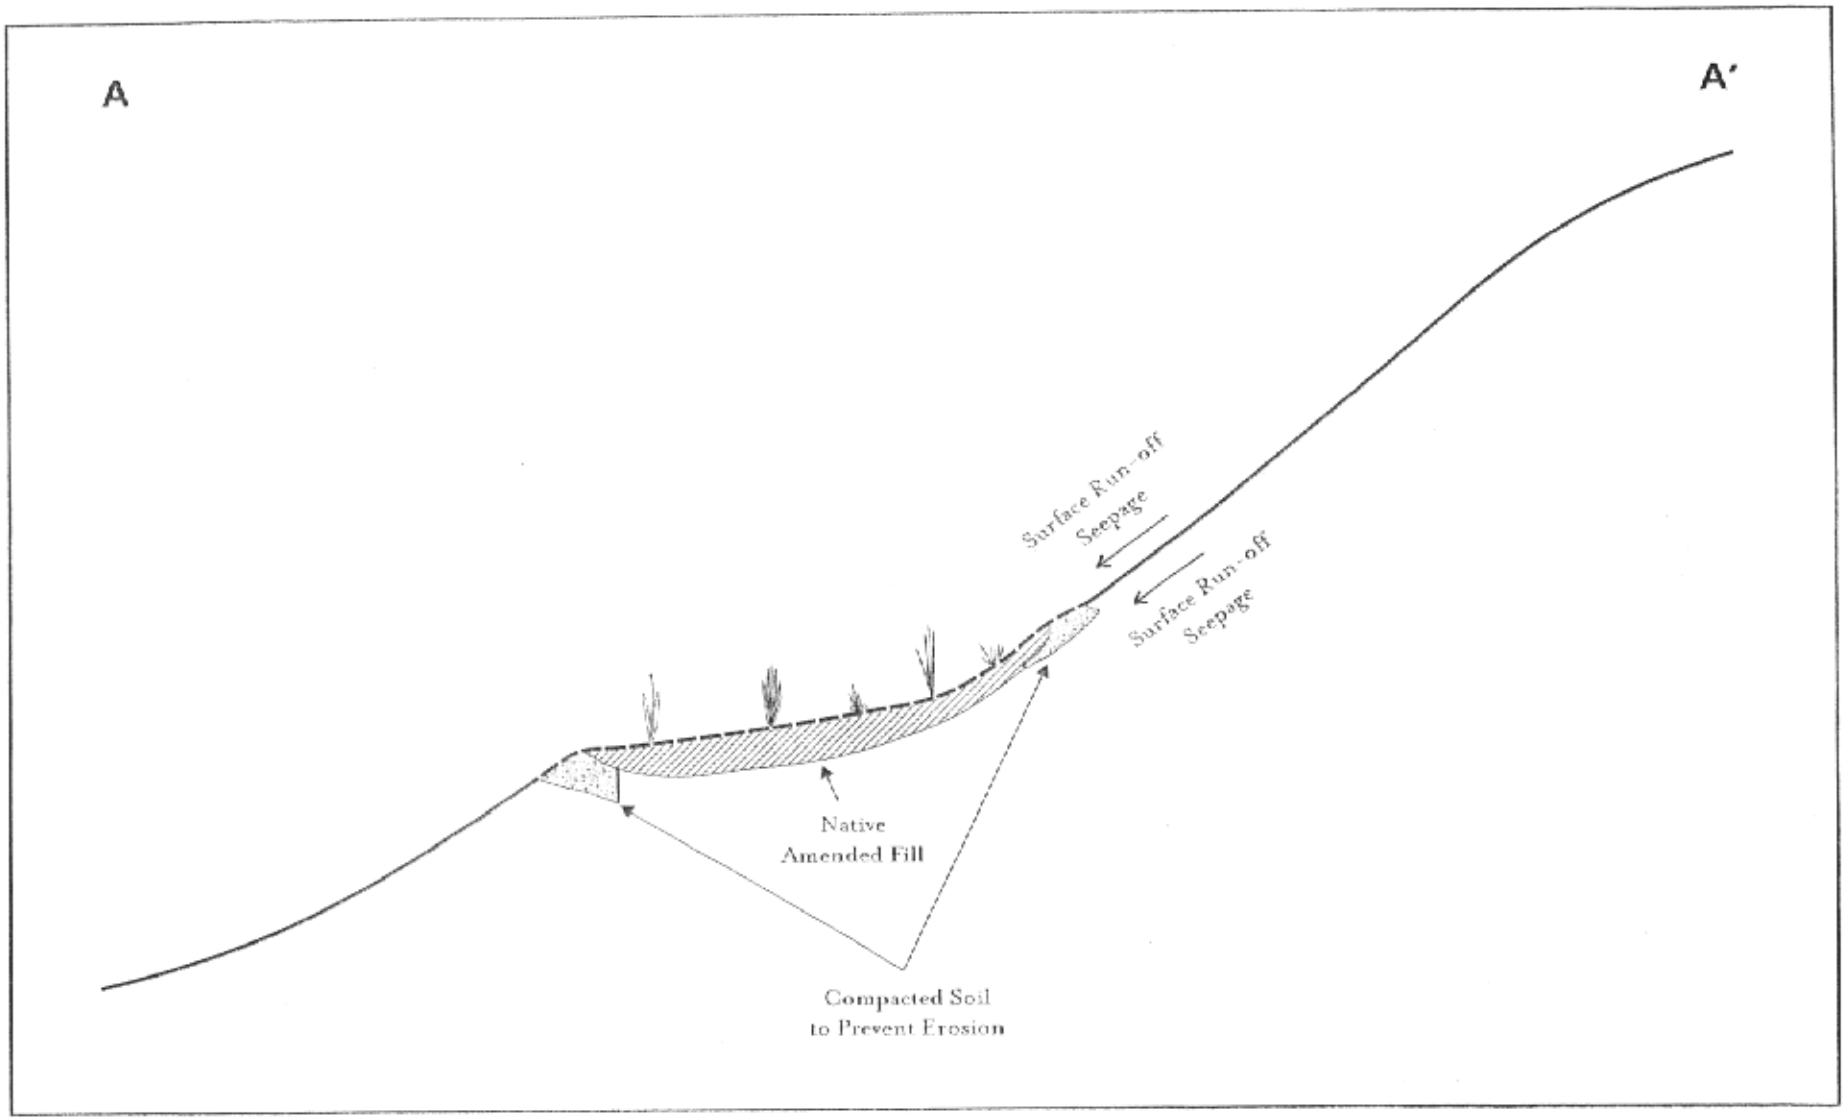

Purpose: Residential Development

Datum: NGVD

Alamo Creek

Conceptual Cross-section

Created Slope - Seep Seasonal Wetland

FIGURE 12 OF 14

Adjacent to: Alamo Creek

County of: Contra Costa

Application by: Shapell Industries of Northern California and Ponderosa Homes
P.O. Box 361169
Milpitas, California 95035

LSA

P:\SIN236\g\Corps\Xsect-Slope-SmlWet.cdr (4/1/03)

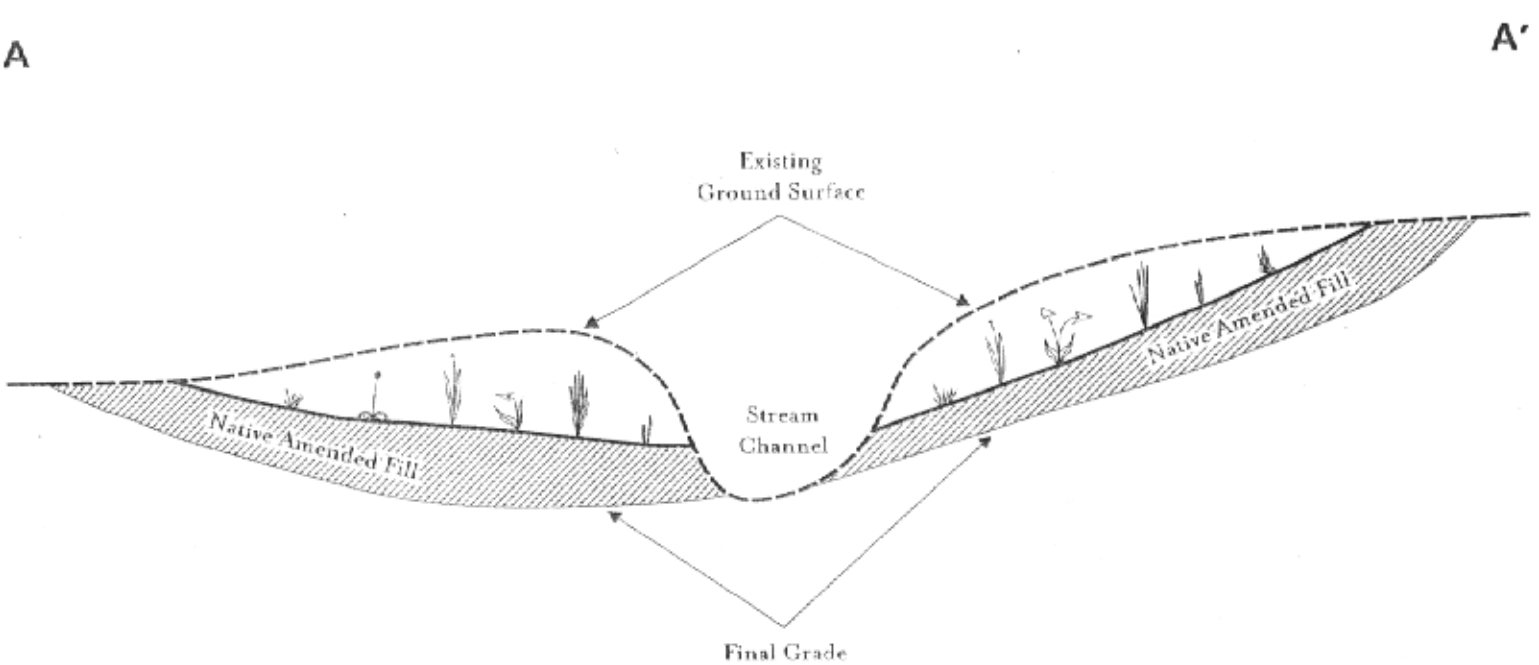

Purpose: Residential Development

Datum: NGVD

Alamo Creek

Conceptual Cross-section

Wetlands to be Created Adjacent to Streams

FIGURE 13 OF 14

Adjacent to: Alamo Creek

County of: Contra Costa

Application by: Shapell Industries of
Northern California and
Ponderosa Homes
P.O. Box 361169
Milpitas, California 95035

LSA

P:\SIN230\g\Corps\Xsect-Wet.cdr (4/1/03)

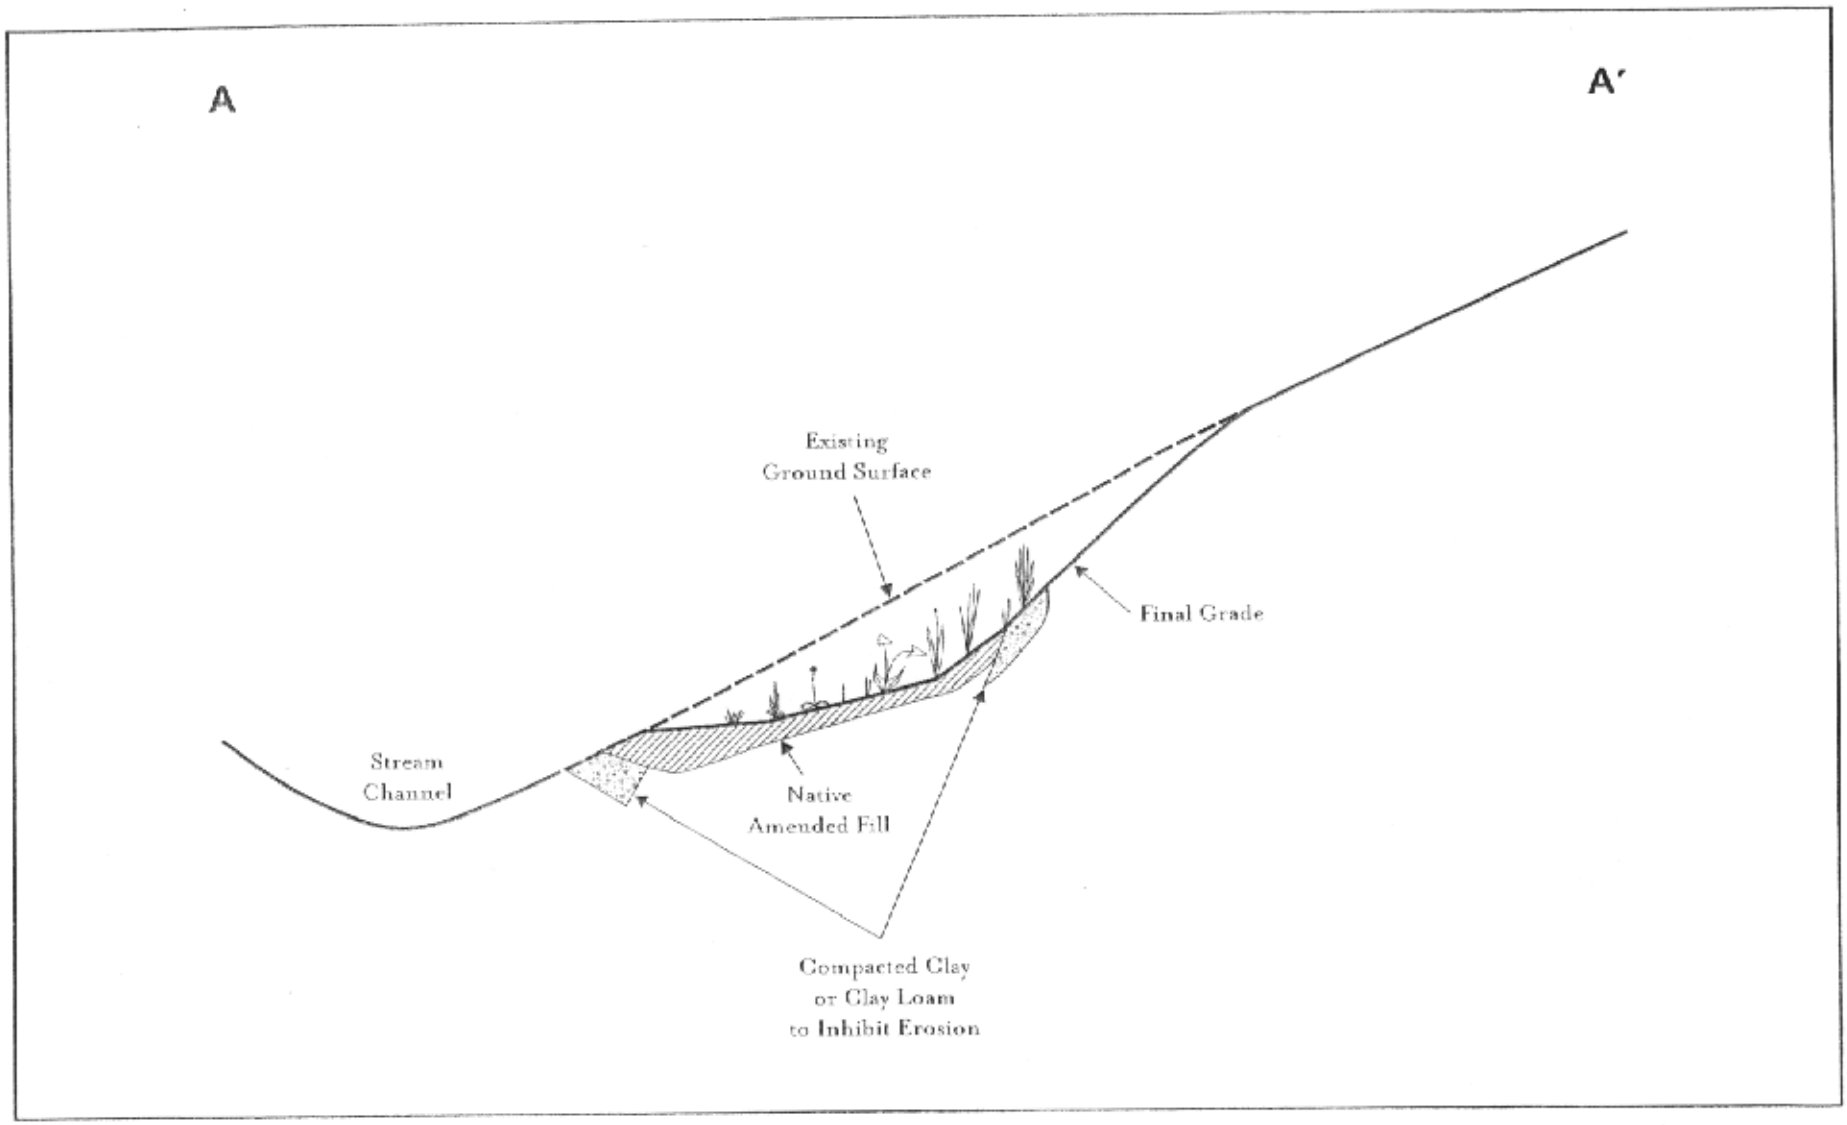

Purpose: Residential Development

Datum: NGVD

Alamo Creek

Conceptual Cross-section

Alluvial Plain/Terrace Seasonal Wetland

FIGURE 14 OF 14

Adjacent to: Alamo Creek

County of: Contra Costa

Application by: Shapell Industries of
Northern California and
Ponderosa Homes
P.O. Box 361169
Milpitas, California 95035

LSA

P:\SIN236\g\Corps\Xsect Plain-SrlWet.cdr (4/1/03)