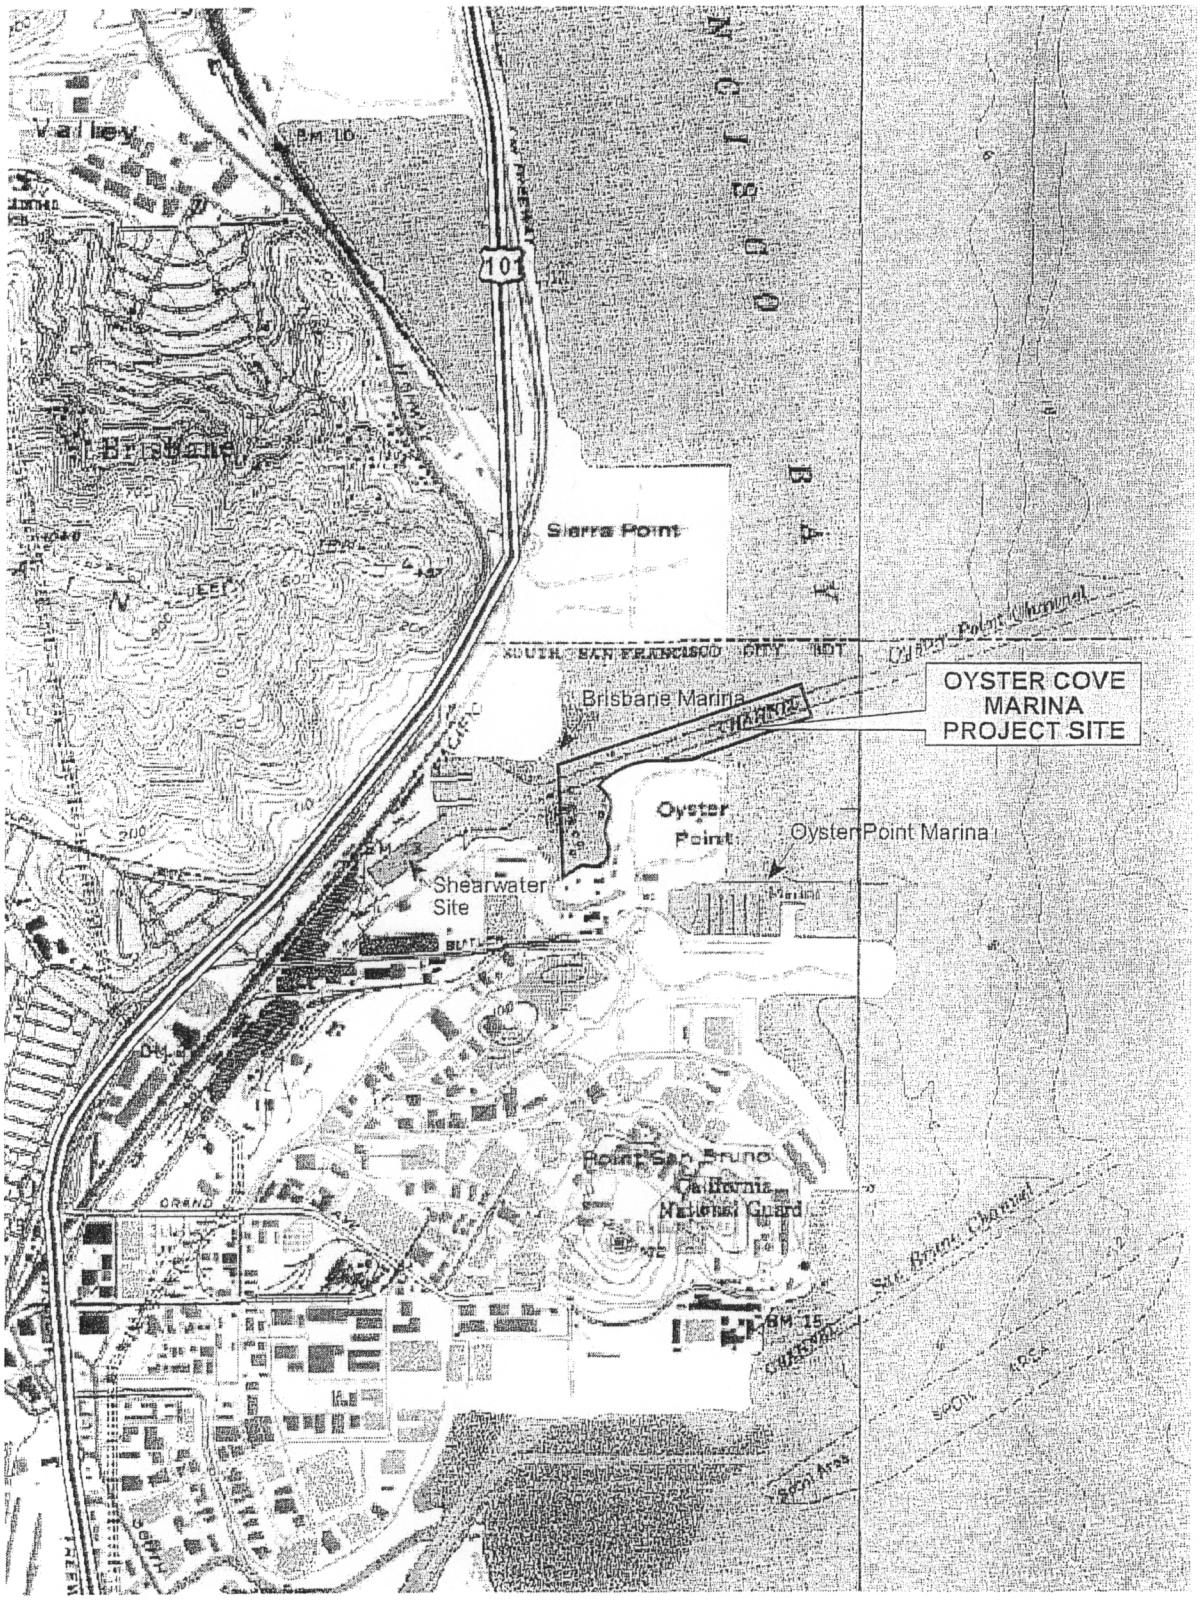

0 1,000 2,000 4,000 Feet

1:24,000

URS	AMB Property Oyster Cove Marina South San Francisco, CA Project No. 26812996	Project Location Map	Exhibit A

26812996.00002/022403/gos

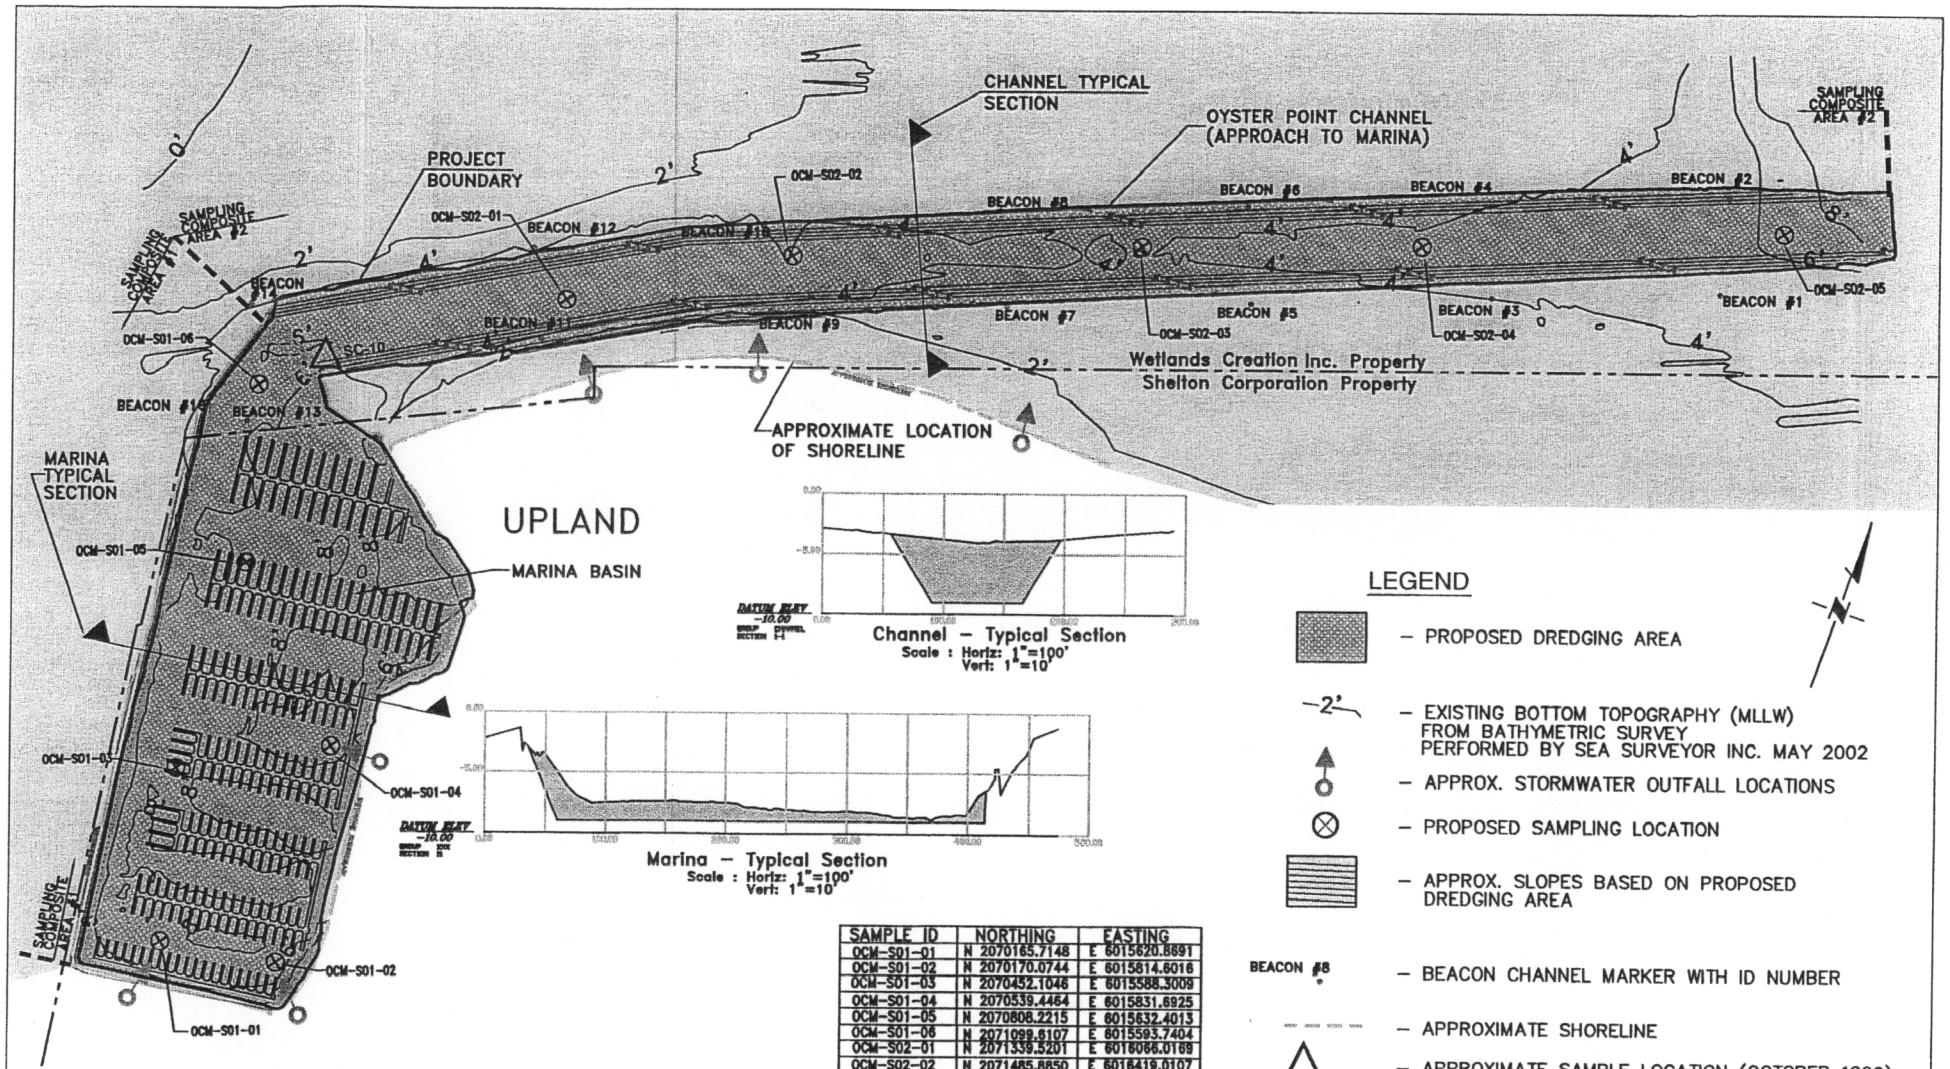

SAMPLE ID	NORTHING	EASTING
OCM-S01-01	N 2070165.7148	E 6015620.8691
OCM-S01-02	N 2070170.0744	E 6015814.6016
OCM-S01-03	N 2070452.1046	E 6015588.3009
OCM-S01-04	N 2070539.4464	E 6015831.6925
OCM-S01-05	N 2070808.2215	E 6015632.4013
OCM-S01-06	N 2071099.6107	E 6015593.7404
OCM-S02-01	N 2071339.5201	E 6016066.0169
OCM-S02-02	N 2071485.8850	E 6016419.0107
OCM-S02-03	N 2071616.2549	E 6016981.3750
OCM-S02-04	N 2071710.4514	E 6017436.3233
OCM-S02-05	N 2071851.3927	E 6018015.5679

**NOTE: THE DRAINAGE OUTLET LOCATED NEAR BEACON #9 WAS NOT LOCATED IN THE FIELD. THE DRAINAGE OUTLET NEAR BEACON #7 IS BURIED UNDER THE THE EXISTING RIPRAP SLOPE. CURRENTLY IT IS ASSUMED THAT THE OUTLET NEAR BEACON #9 IS BURIED AS WELL.

May 8, 2003

0 100 200 300
SCALE: 1"=300'

URS

AMB Property
Oyster Cove Marina
South San Francisco, CA

26812996

Proposed Sampling Locations and Typical Sections

FIGURE 2

X:\x_env_waste\Oyster Cove Marina\Bathymetric Survey\Exhibits\ACOE-EXTRA.dwg, 05/08/2003 12:36:29 PM