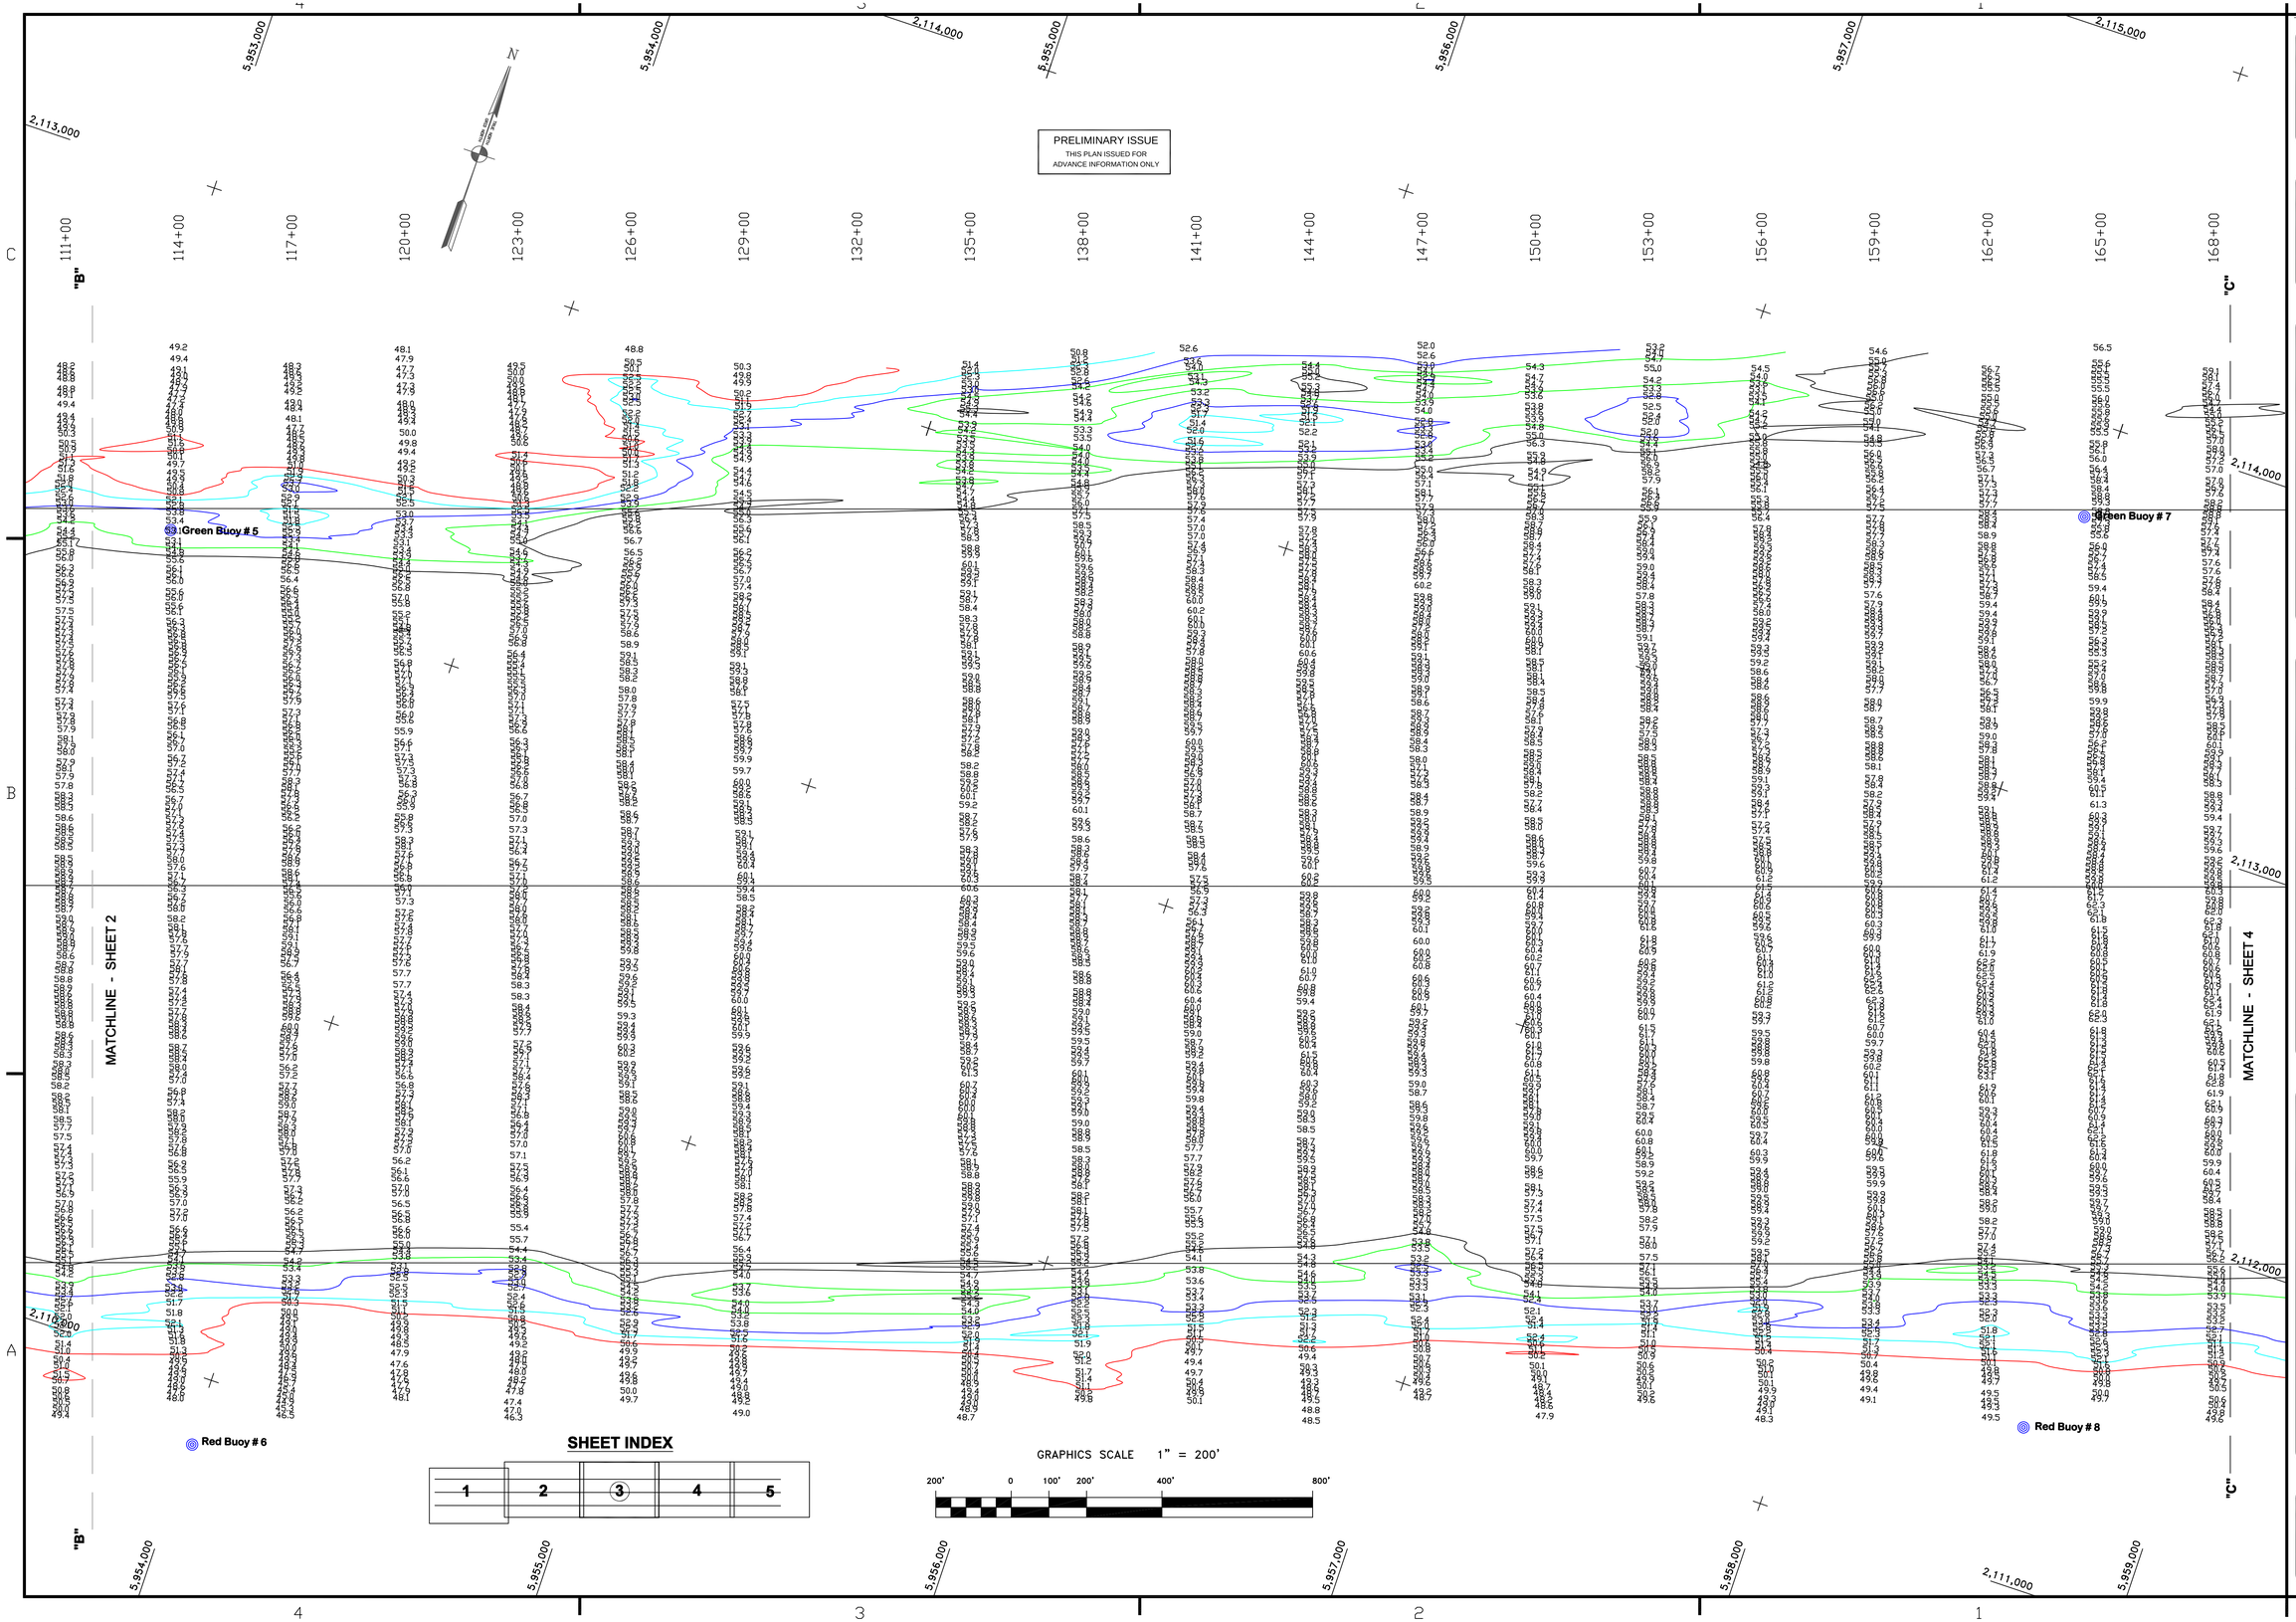


US Army Corps of Engineers
San Francisco District
333 Market Street
San Francisco, CA 94105

| Mark | Description | Date | Appr. |
|---|---|---|---|
| | | | |

SUBMITTED: PC
Hydro Survey Section
APPROVAL RECOMMENDED:
Chief, Engineering Branch
APPROVED:
Chief, Engineering & Technical Services Div.

DESIGNED BY: | CHECKED BY: TVW | DRAWN BY: EWC
DATE: 11/5/2003 | SHEET NO. 3 OF 5 | DRAWING NO. 1 2 655

PREPARED UNDER THE DIRECTION OF
MICHAEL McCORMICK
LT. COLONEL, C.E., DISTRICT ENGINEER

CALIFORNIA
SAN FRANCISCO MAINSHIP CHANNEL
CONDTION SURVEY
05 NOVEMBER 2003

Sheet reference number
C3