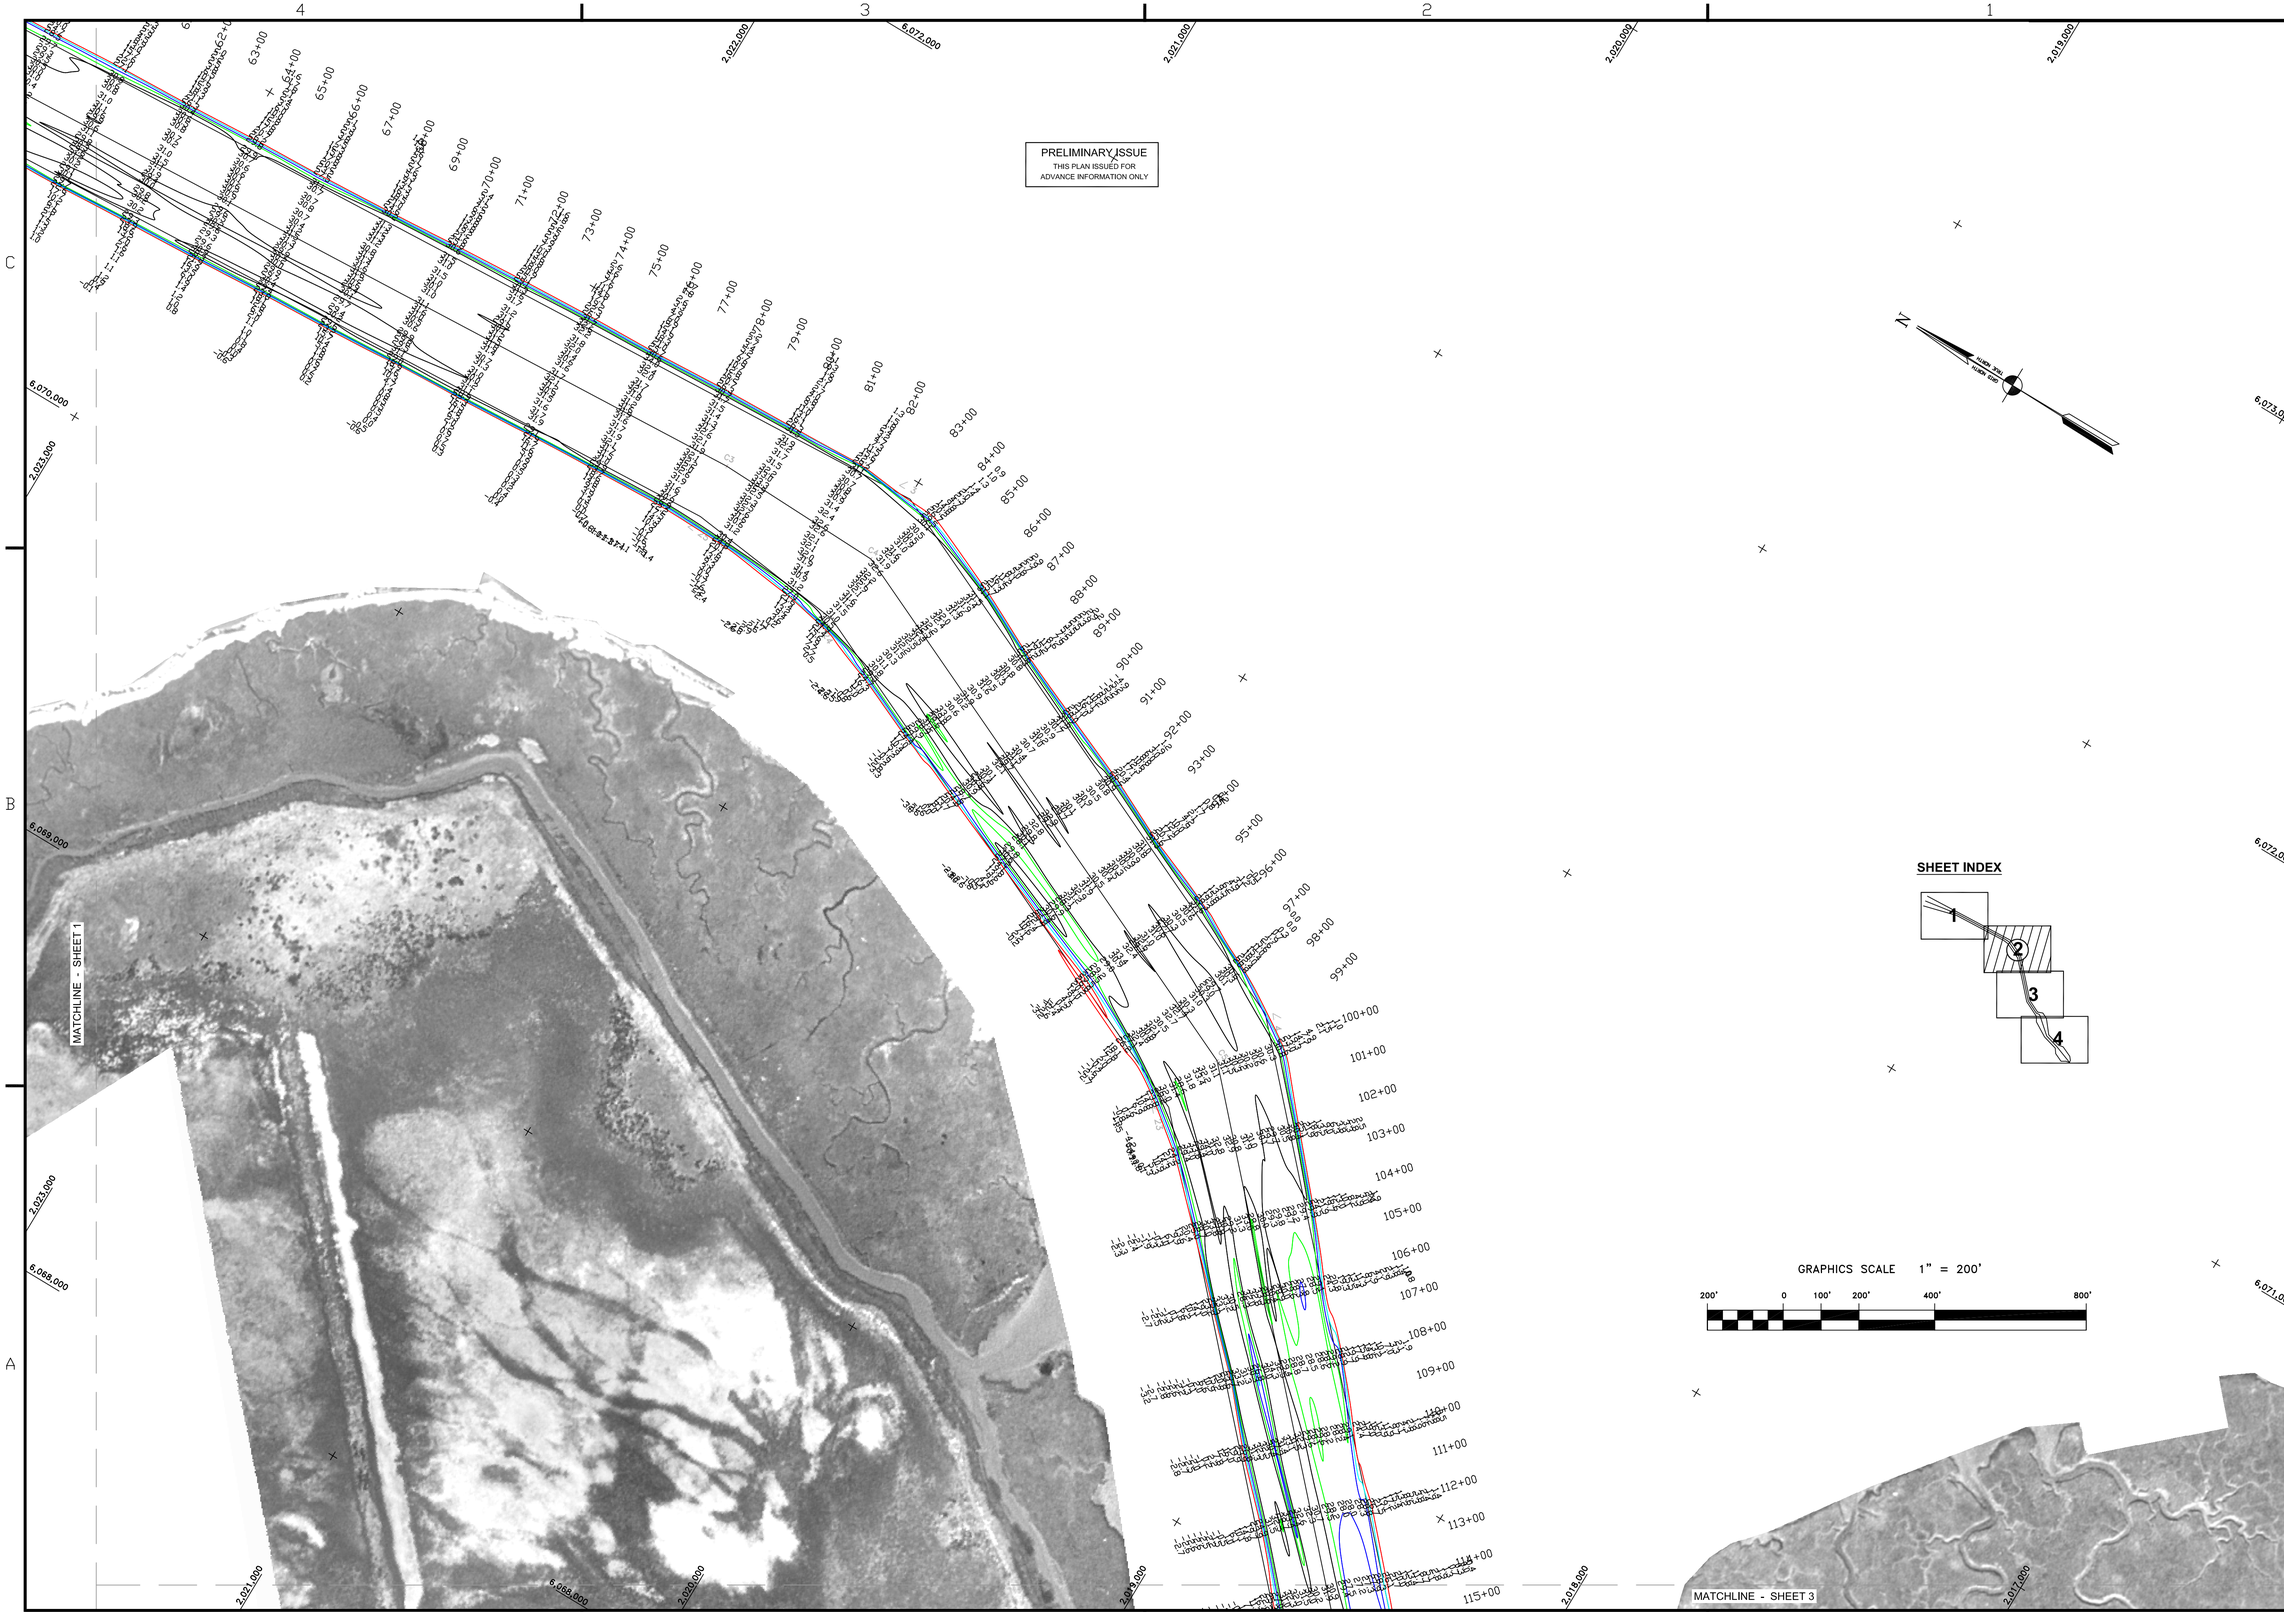


US Army Corps of Engineers
San Francisco District
333 Market Street
San Francisco, CA 94105

| Mark | Description | Date | Appr. |
|---|---|---|---|
| | | | |

| | | | |
|---|---|---|---|
| DESIGNED BY: | CHECKED BY: PC | DRAWN BY: EWC | |
| DATE: 1/13/2003 | SHEET NO. 2 OF 4 | DRAWING NO. 54 | 2 / 174 |

PREPARED UNDER THE DIRECTION OF
MICHAEL McCORMICK
LT. COLONEL, C.E., DISTRICT ENGINEER

SUBMITTED: TVW
Hydro. Survey Section
APPROVAL RECOMMENDED:
Chief, Engineering Branch
APPROVED:
Chief, Engineering & Technical Services Div.

CONTRA COSTA COUNTY CALIFORNIA

# REDWOOD CITY
CONDITION SURVEY
8–9 JANUARY 2004

Sheet reference number
C2