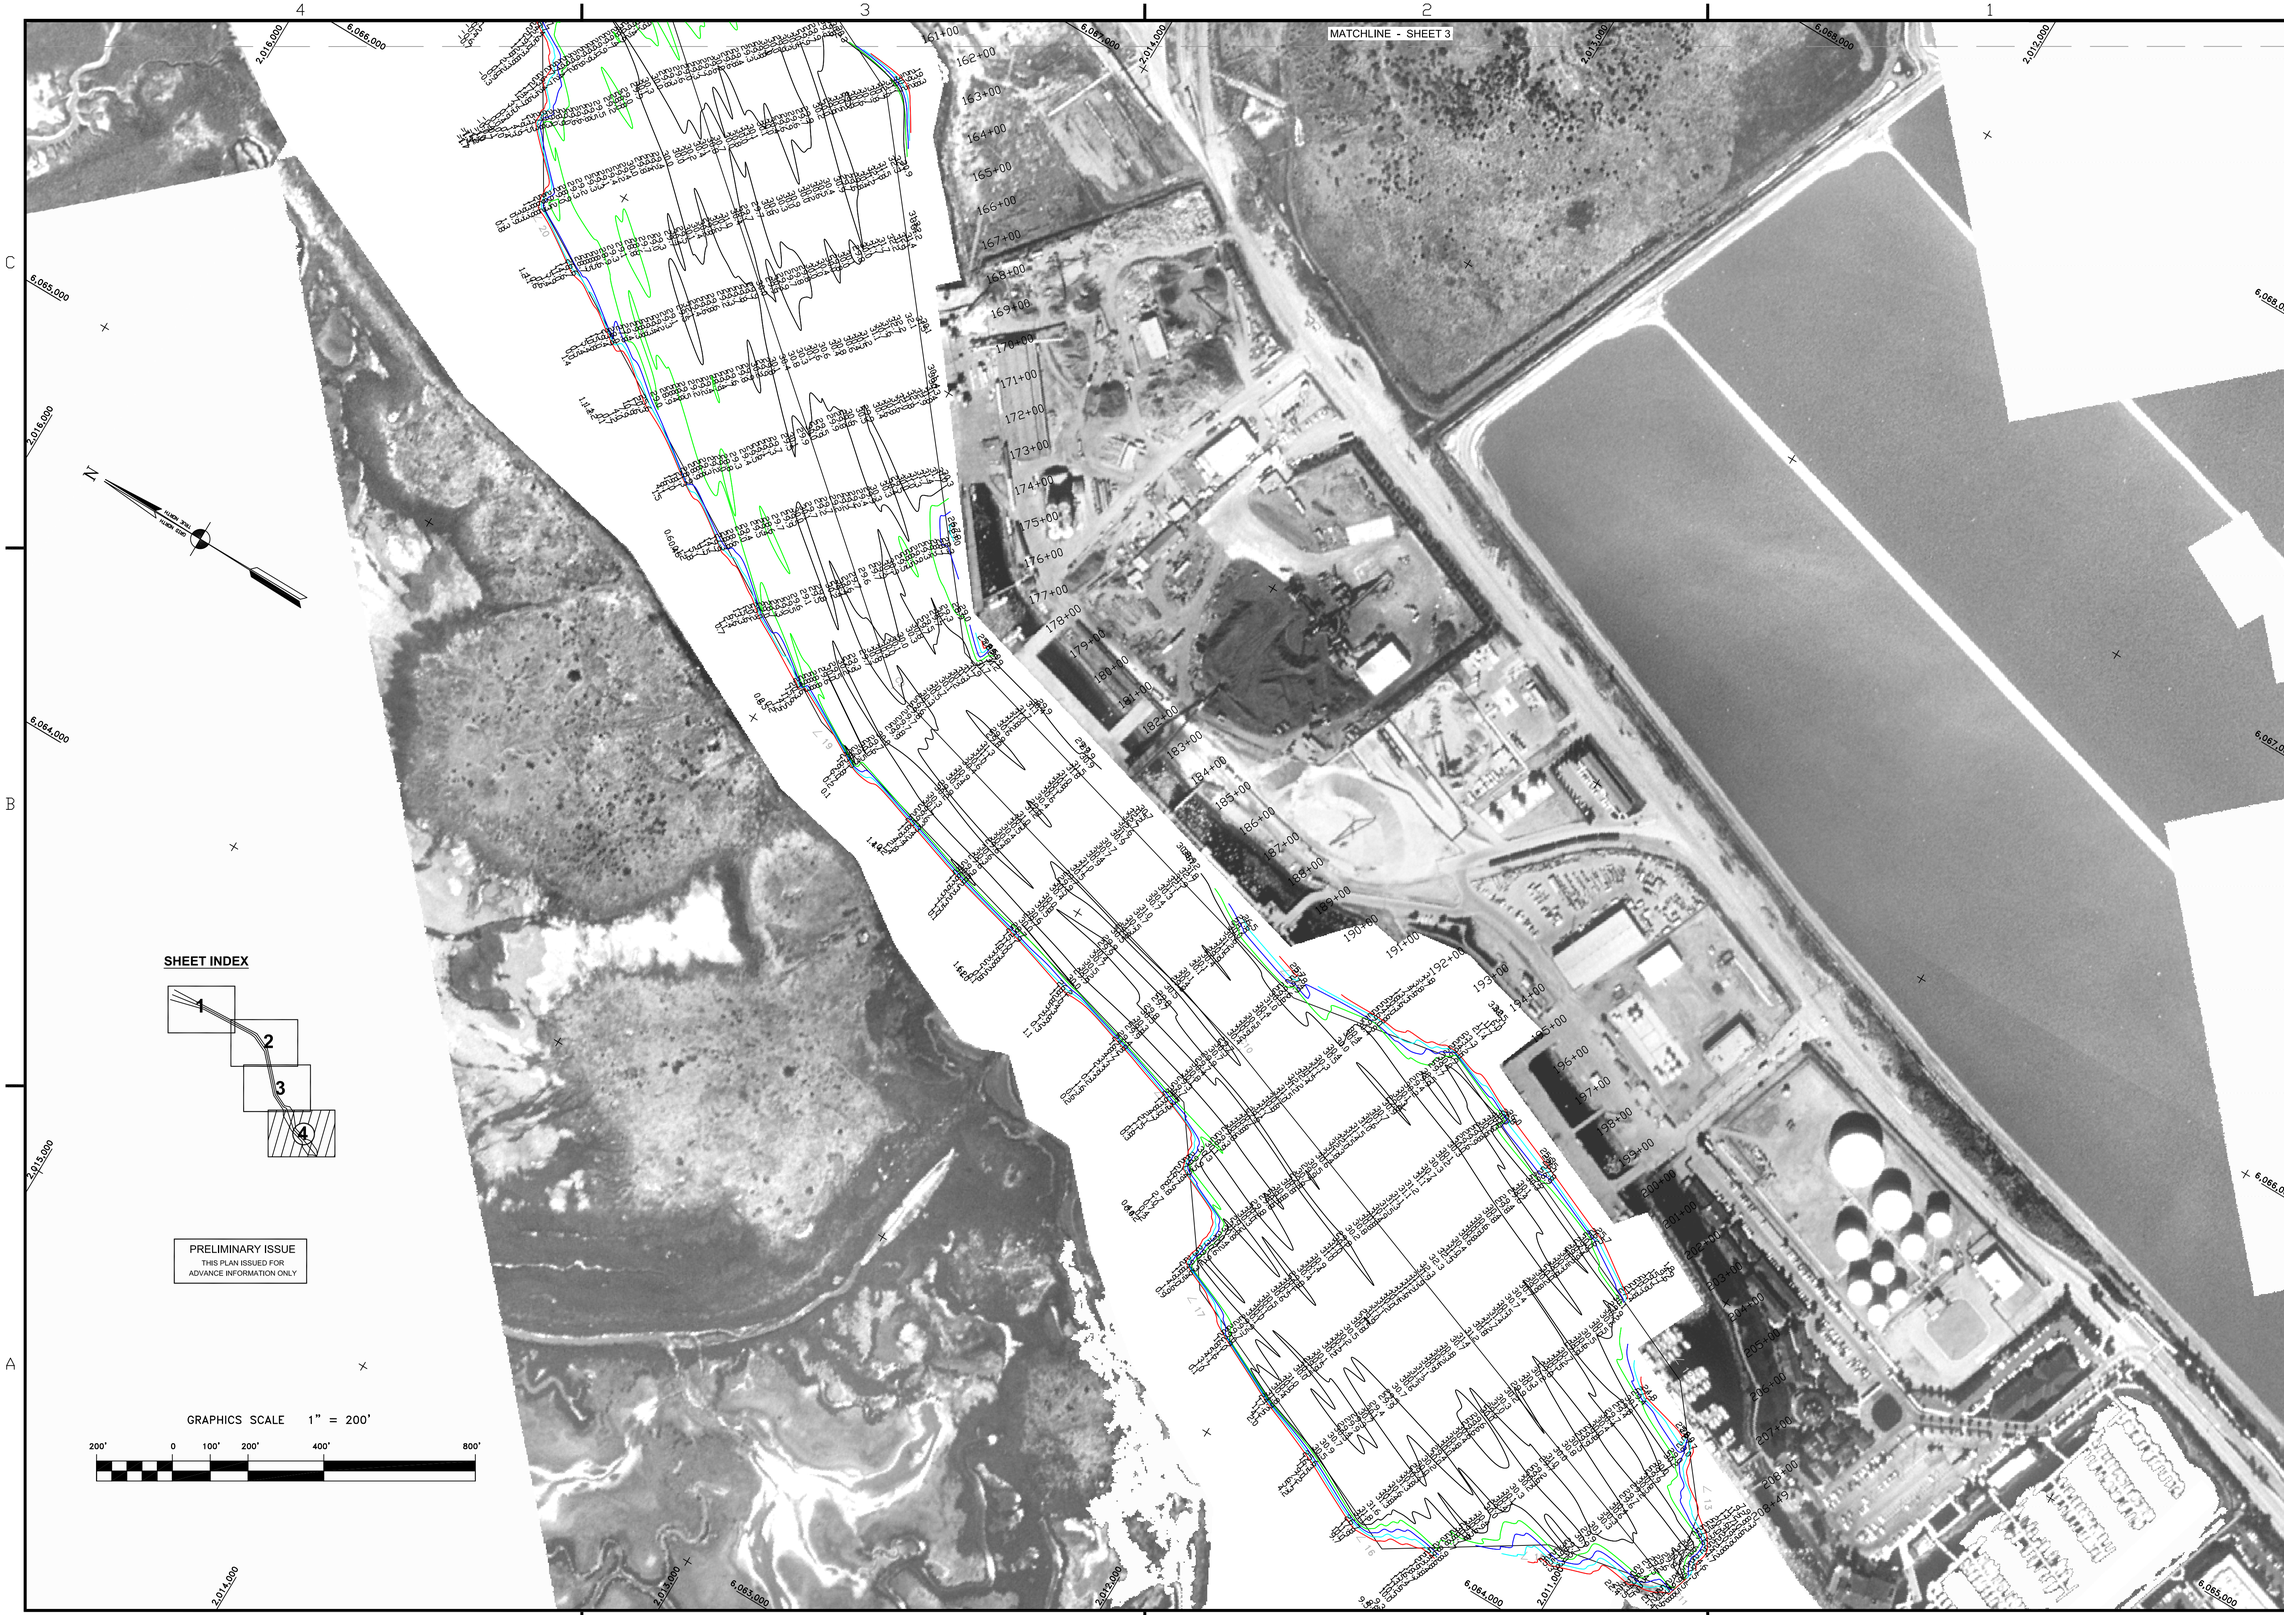

US Army Corps of Engineers
San Francisco District
333 Market Street
San Francisco, CA 94105

Mark	Description	Date	Appr.

SUBMITTED: TVW
Hydro Survey Section
APPROVAL RECOMMENDED:
Chief, Engineering Branch
APPROVED:
Chief, Engineering & Technical Services Div.

DESIGNED BY: | CHECKED BY: PC | DRAWN BY: EWC
DATE: 1/13/2003 | SHEET NO. 4 OF 4 | DRAWING NO. 54 | 2 | 174

PREPARED UNDER THE DIRECTION OF
MICHAEL McCORMICK
LT. COLONEL, C.E., DISTRICT ENGINEER

CONTRA COSTA COUNTY CALIFORNIA

REDWOOD CITY
CONDITION SURVEY
8–9 JANUARY 2004

Sheet reference number
C4