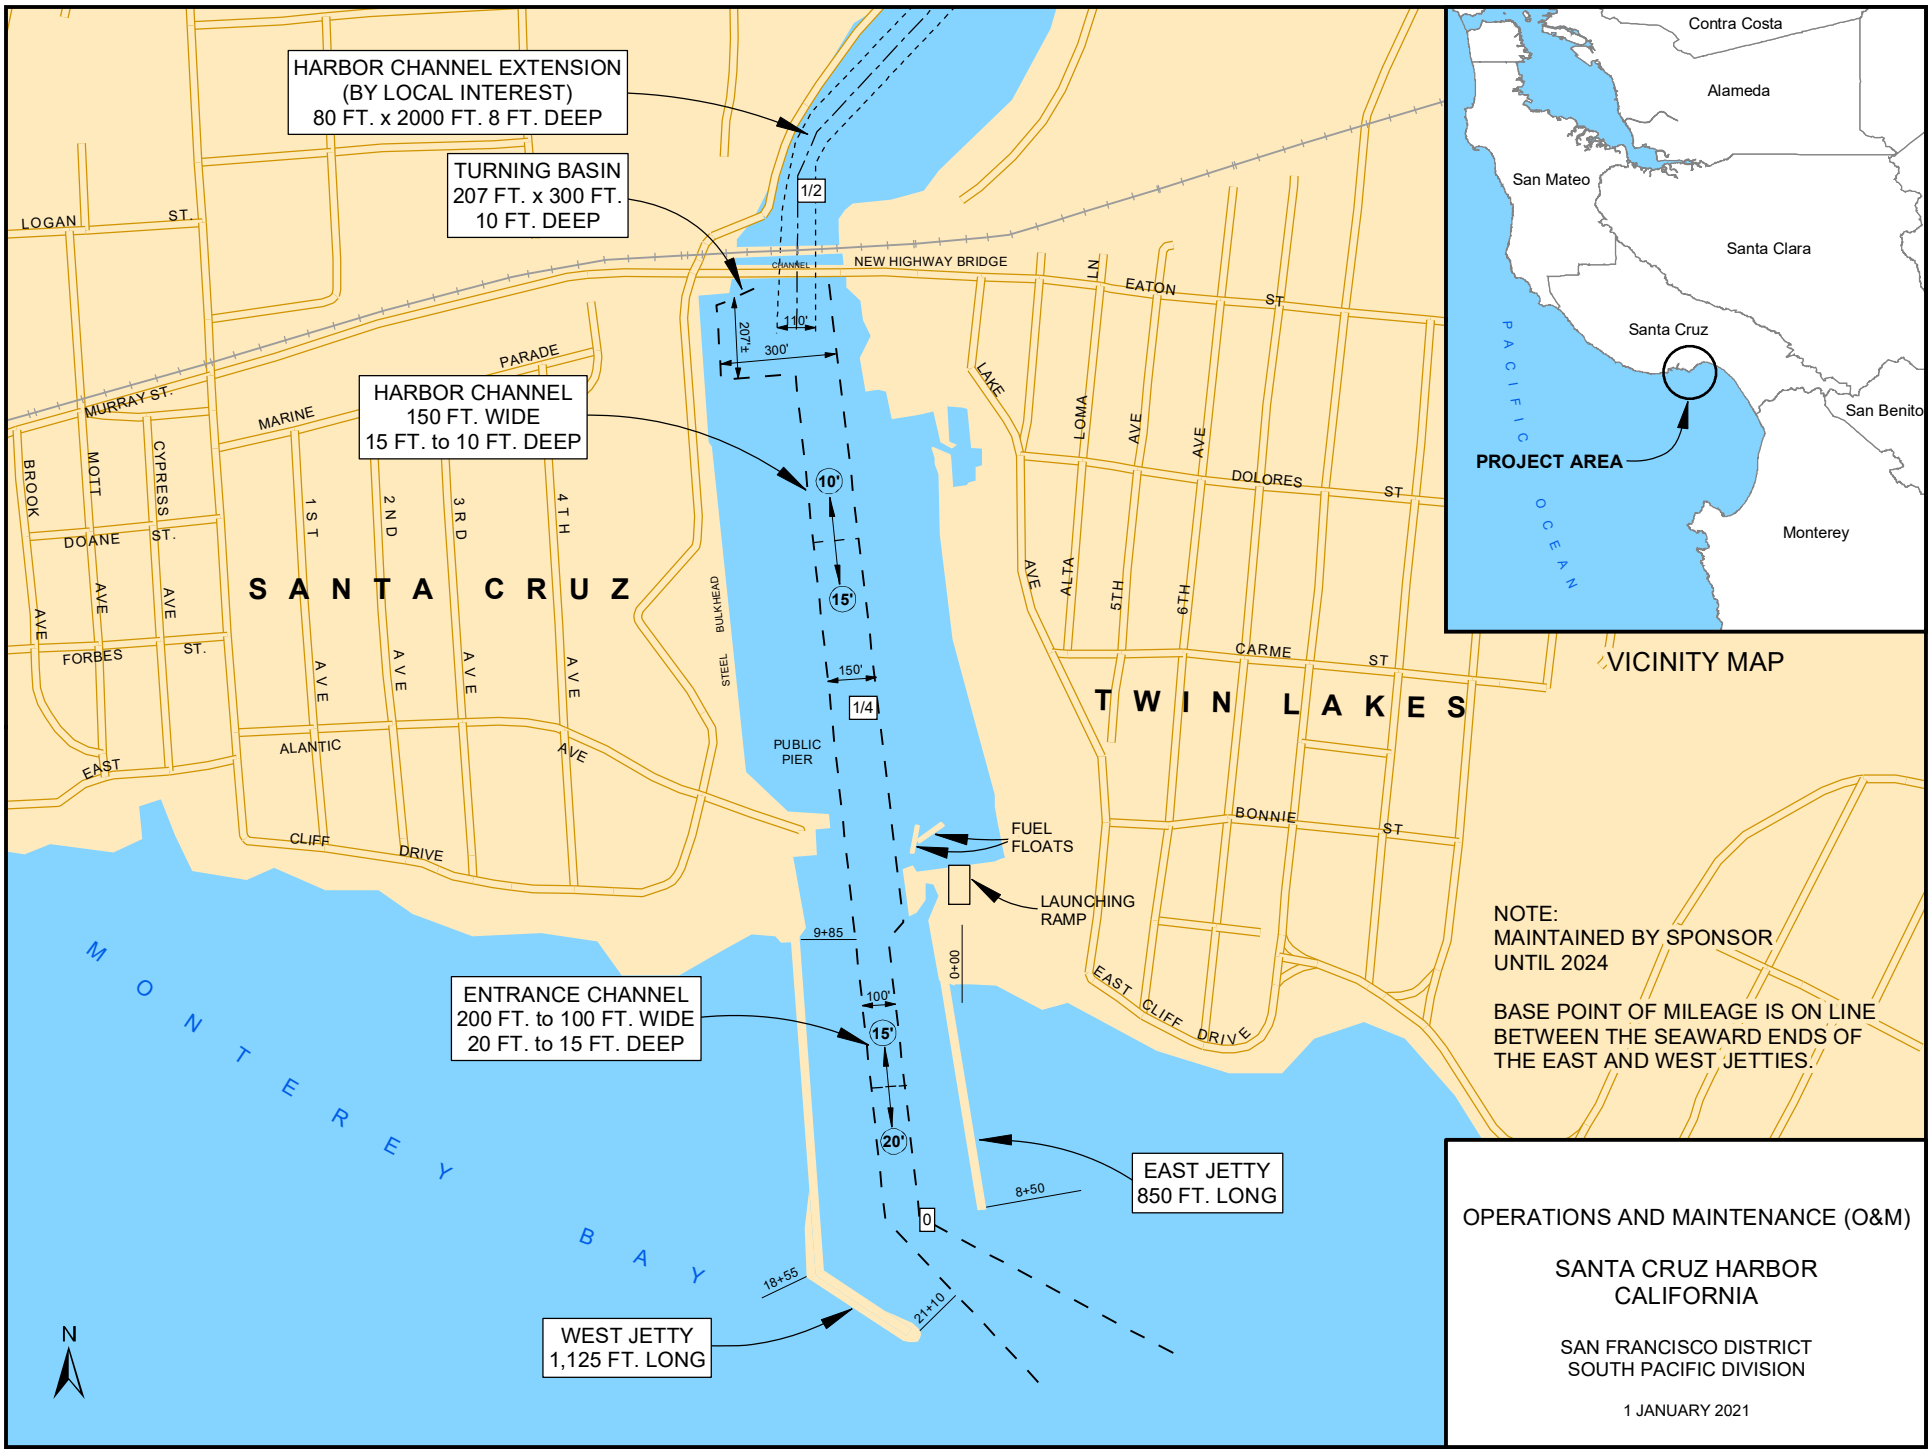

HARBOR CHANNEL EXTENSION
(BY LOCAL INTEREST)
80 FT. x 2000 FT. 8 FT. DEEP
TURNING BASIN
207 FT. x 300 FT.
10 FT. DEEP
HARBOR CHANNEL
150 FT. WIDE
15 FT. to 10 FT. DEEP
ENTRANCE CHANNEL
200 FT. to 100 FT. WIDE
20 FT. to 15 FT. DEEP
WEST JETTY
1,125 FT. LONG
EAST JETTY
850 FT. LONG
NEW HIGHWAY BRIDGE
PUBLIC PIER
FUEL FLOATS
LAUNCHING RAMP
SANTA CRUZ
TWIN LAKES
MONTEREY BAY
LOGAN ST.
MURRAY ST.
PARADE
MARINE
DOANE ST.
FORBES ST.
EAST ALANTIC
CLIFF DRIVE
EATON ST
DOLORES ST
CARME ST
BONNIE ST
EAST CLIFF DRIVE
LAKE AVE
LOMA AVE
ALTA AVE
1ST AVE
2ND AVE
3RD AVE
4TH AVE
5TH AVE
6TH AVE
BROOK AVE
MOTT AVE
CYPRESS AVE
STEEL BULKHEAD
CHANNEL
1/2
1/4
207'±
300'
150'
10'
15'
20'
100'
9+85
0+00
8+50
0
18+56
21+10
N
Contra Costa
Alameda
San Mateo
Santa Clara
Santa Cruz
San Benito
Monterey
PACIFIC OCEAN
PROJECT AREA
VICINITY MAP
NOTE:
MAINTAINED BY SPONSOR
UNTIL 2024
BASE POINT OF MILEAGE IS ON LINE
BETWEEN THE SEAWARD ENDS OF
THE EAST AND WEST JETTIES.
OPERATIONS AND MAINTENANCE (O&M)
SANTA CRUZ HARBOR
CALIFORNIA
SAN FRANCISCO DISTRICT
SOUTH PACIFIC DIVISION
1 JANUARY 2021
U.S. ARMY CORPS OF ENGINEERS