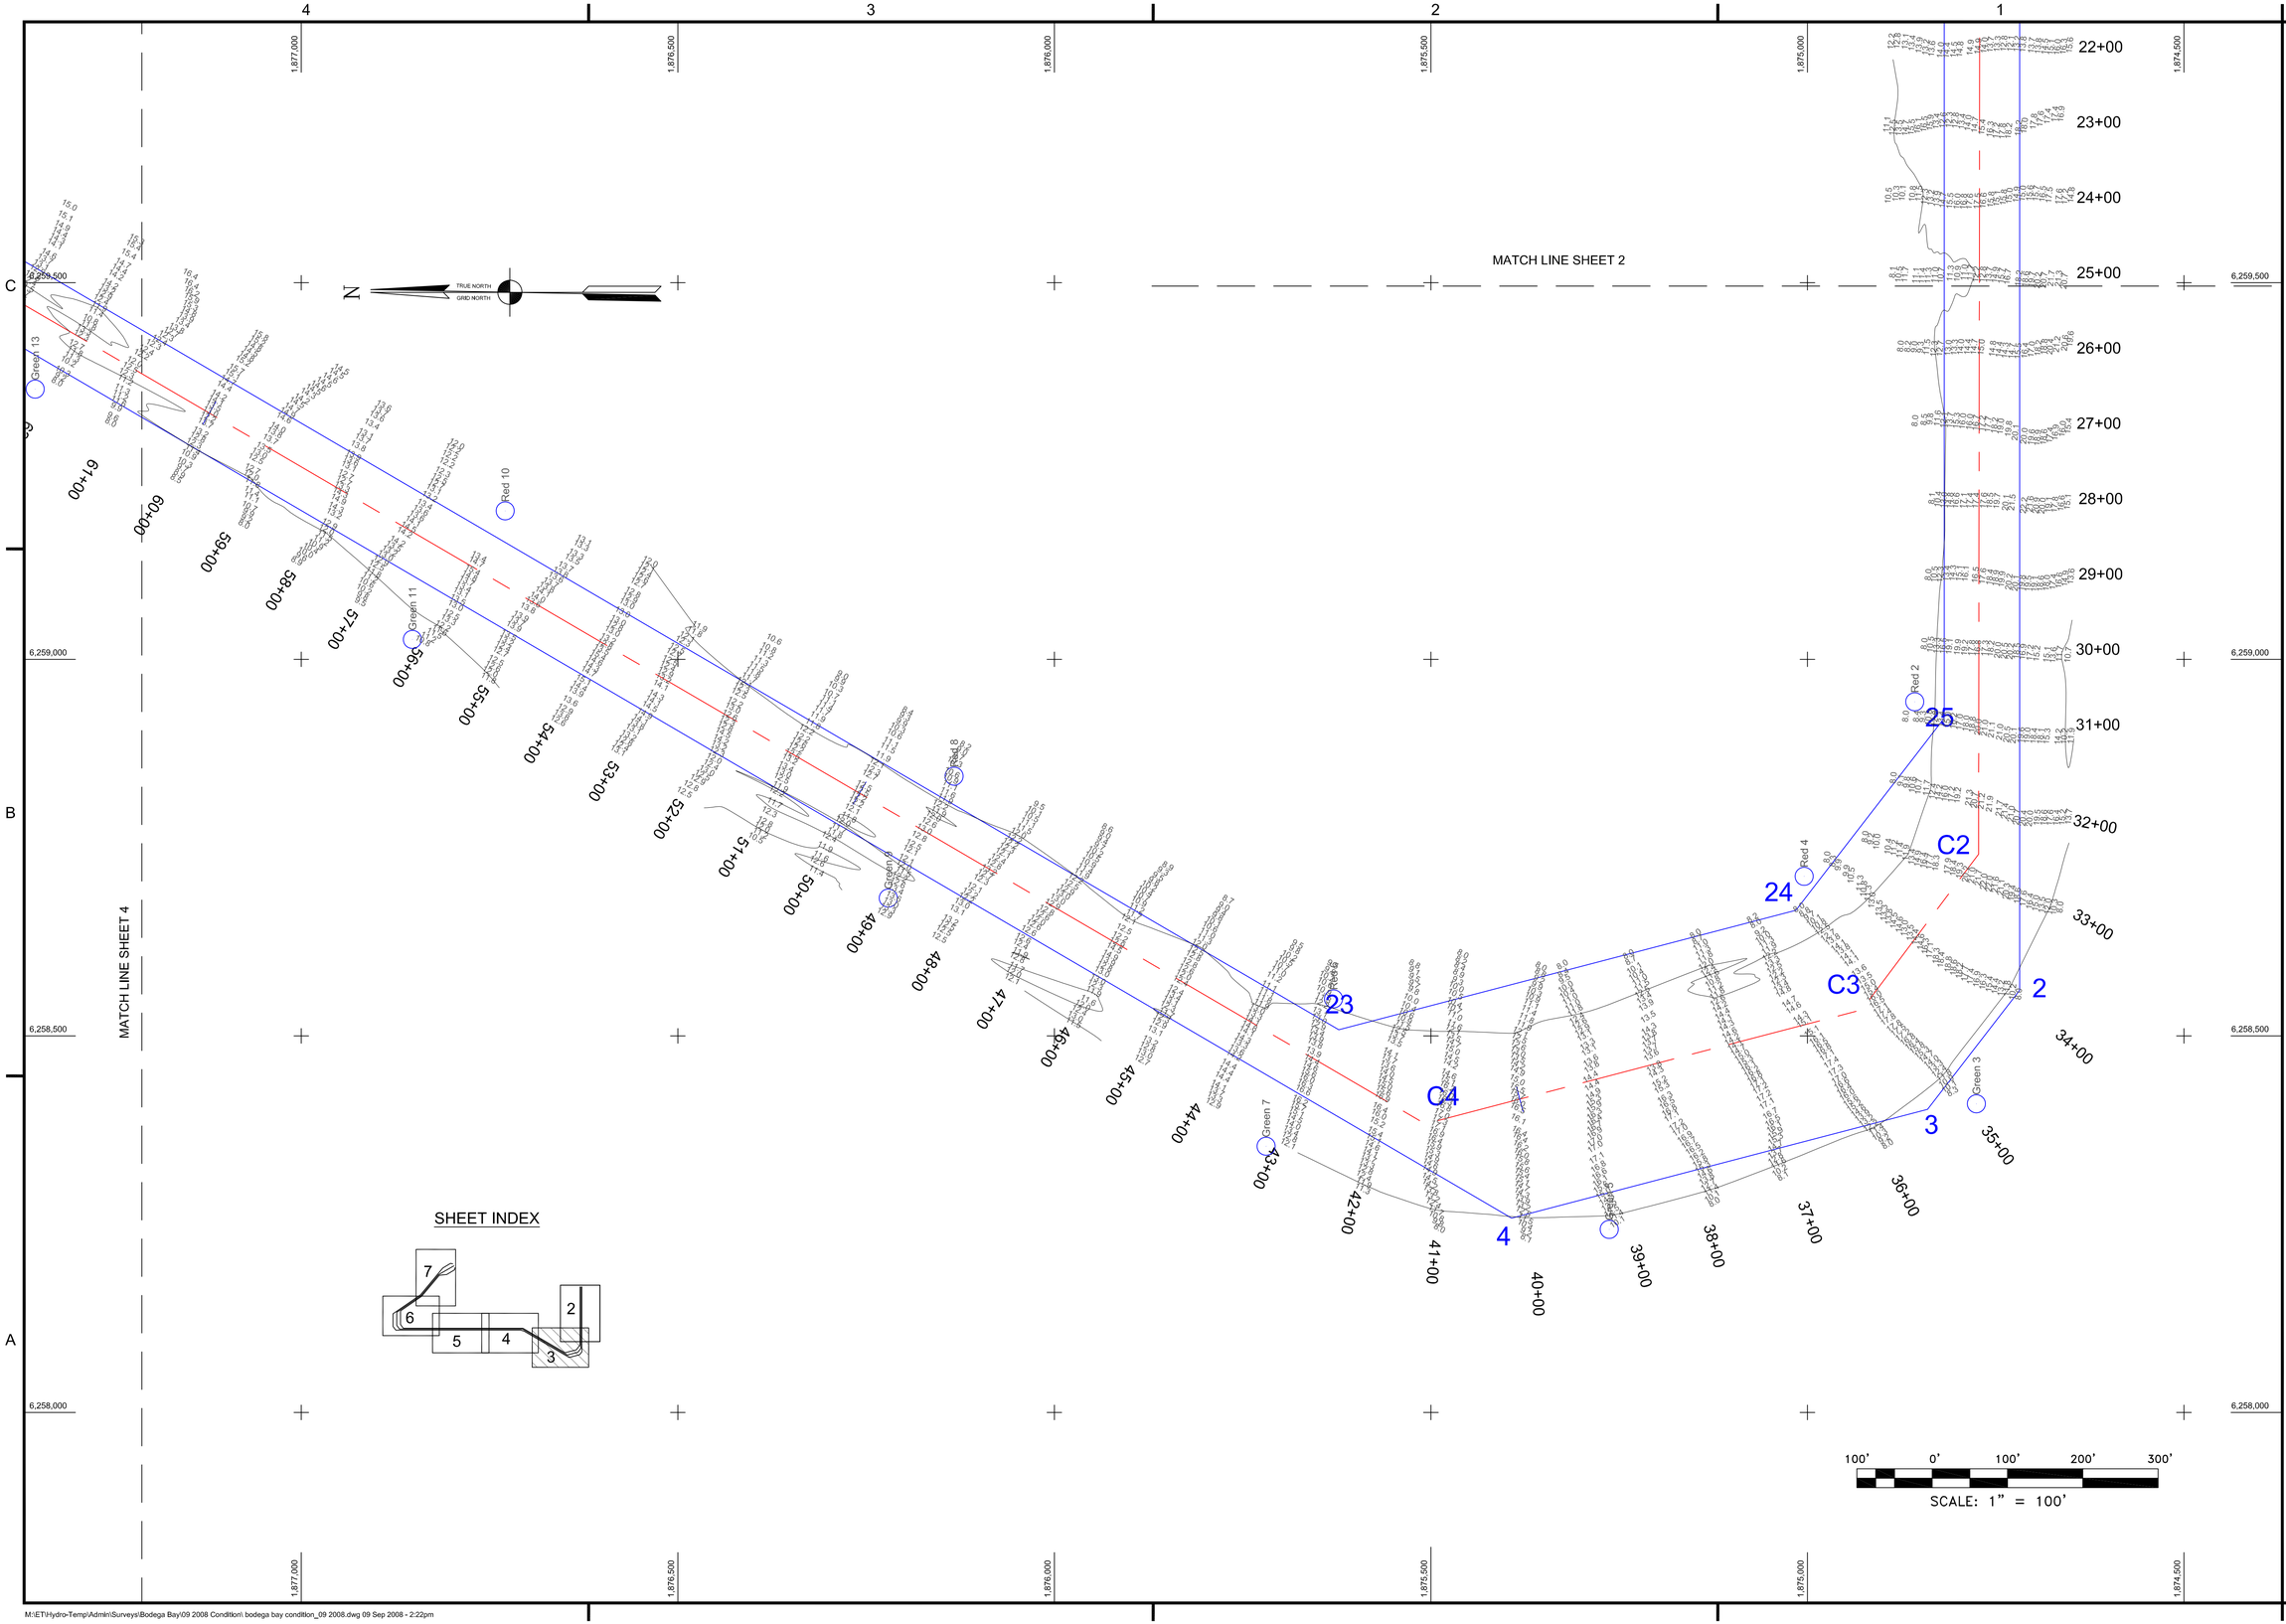

US Army Corps of Engineers
San Francisco District
1455 Market Street
San Francisco, CA 94103

Mark	Description	Date	Appr.

DESIGNED BY: MC | CHECKED BY: TW | DRAWN BY: TW
DATE: 9/9/2008 | SHEET NO. 3 of 11 | DRAWING NO. 11 | 1 | XXX

PREPARED UNDER THE DIRECTION OF
LAURENCE M. FARRELL
LT. COLONEL, C.E., DISTRICT ENGINEER

SUBMITTED:
Chief, Civil Design Section
APPROVAL RECOMMENDED:
Chief, Engineering Branch
APPROVAL :
Chief, Engineering & Technical Services Division

SONOMA COUNTY CALIFORNIA

BODEGA BAY CHANNEL CONDITION SURVEY

29-31 AUGUST & 1 SEPTEMBER 2008

Sheet reference number
3

M:\ET\Hydro-Temp\Admin\Surveys\Bodega Bay\09 2008 Condition\ bodega bay condition_09 2008.dwg 09 Sep 2008 - 2:22pm