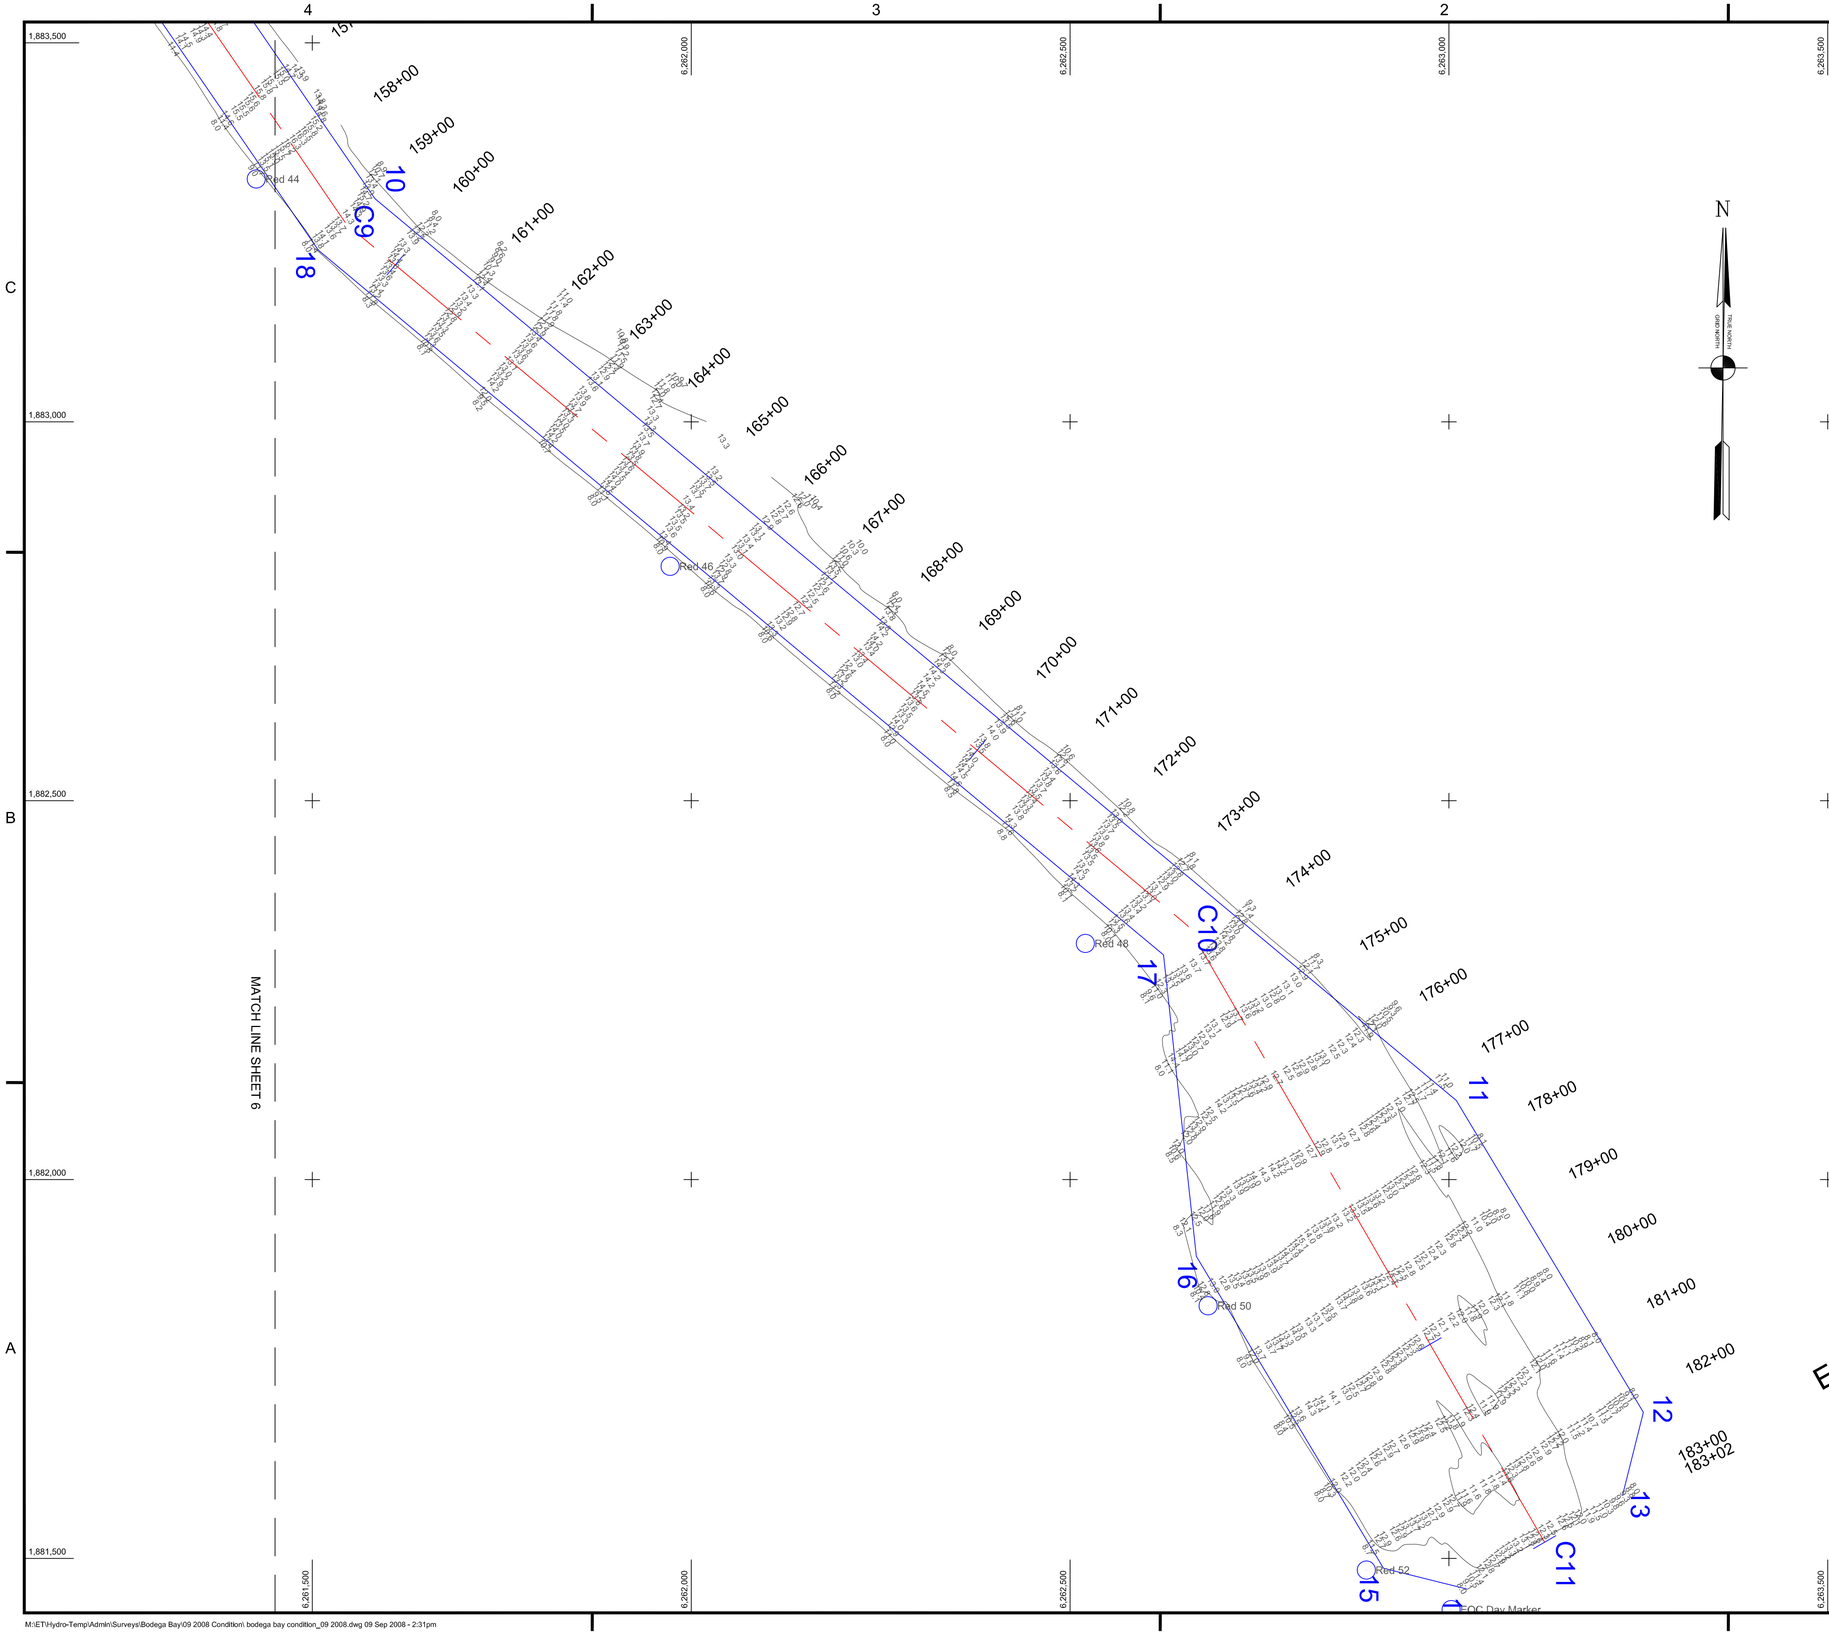

N

TRUE NORTH
GRID NORTH

SHEET INDEX

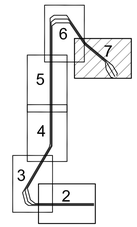

100' 0' 100' 200' 300'

SCALE: 1" = 100'

US Army Corps of Engineers
San Francisco District
1455 Market Street
San Francisco, CA 94103

Mark	Description	Date	Appr.

DESIGNED BY: MC	CHECKED BY: TW	DRAWN BY: TW	
DATE: 9/9/2008	SHEET NO. 7 of 11	DRAWING NO. 11	1 XXX

PREPARED UNDER THE DIRECTION OF
LAURENCE M. FARRELL
LT. COLONEL, C.E., DISTRICT ENGINEER

SUBMITTED:
Chief, Civil Design Section

APPROVAL RECOMMENDED:
Chief, Engineering Branch

APPROVAL:
Chief, Engineering & Technical Services Division

CALIFORNIA

COUNTY NAME

BODEGA BAY CHANNEL CONDITION SURVEY
29-31 AUGUST & 1 SEPTEMBER 2008

Sheet reference number
7

M:\ET\Hydro-Temp\Admin\Surveys\Bodega Bay\09 2008 Condition\ bodega bay condition_09 2008.dwg 09 Sep 2008 - 2:31pm