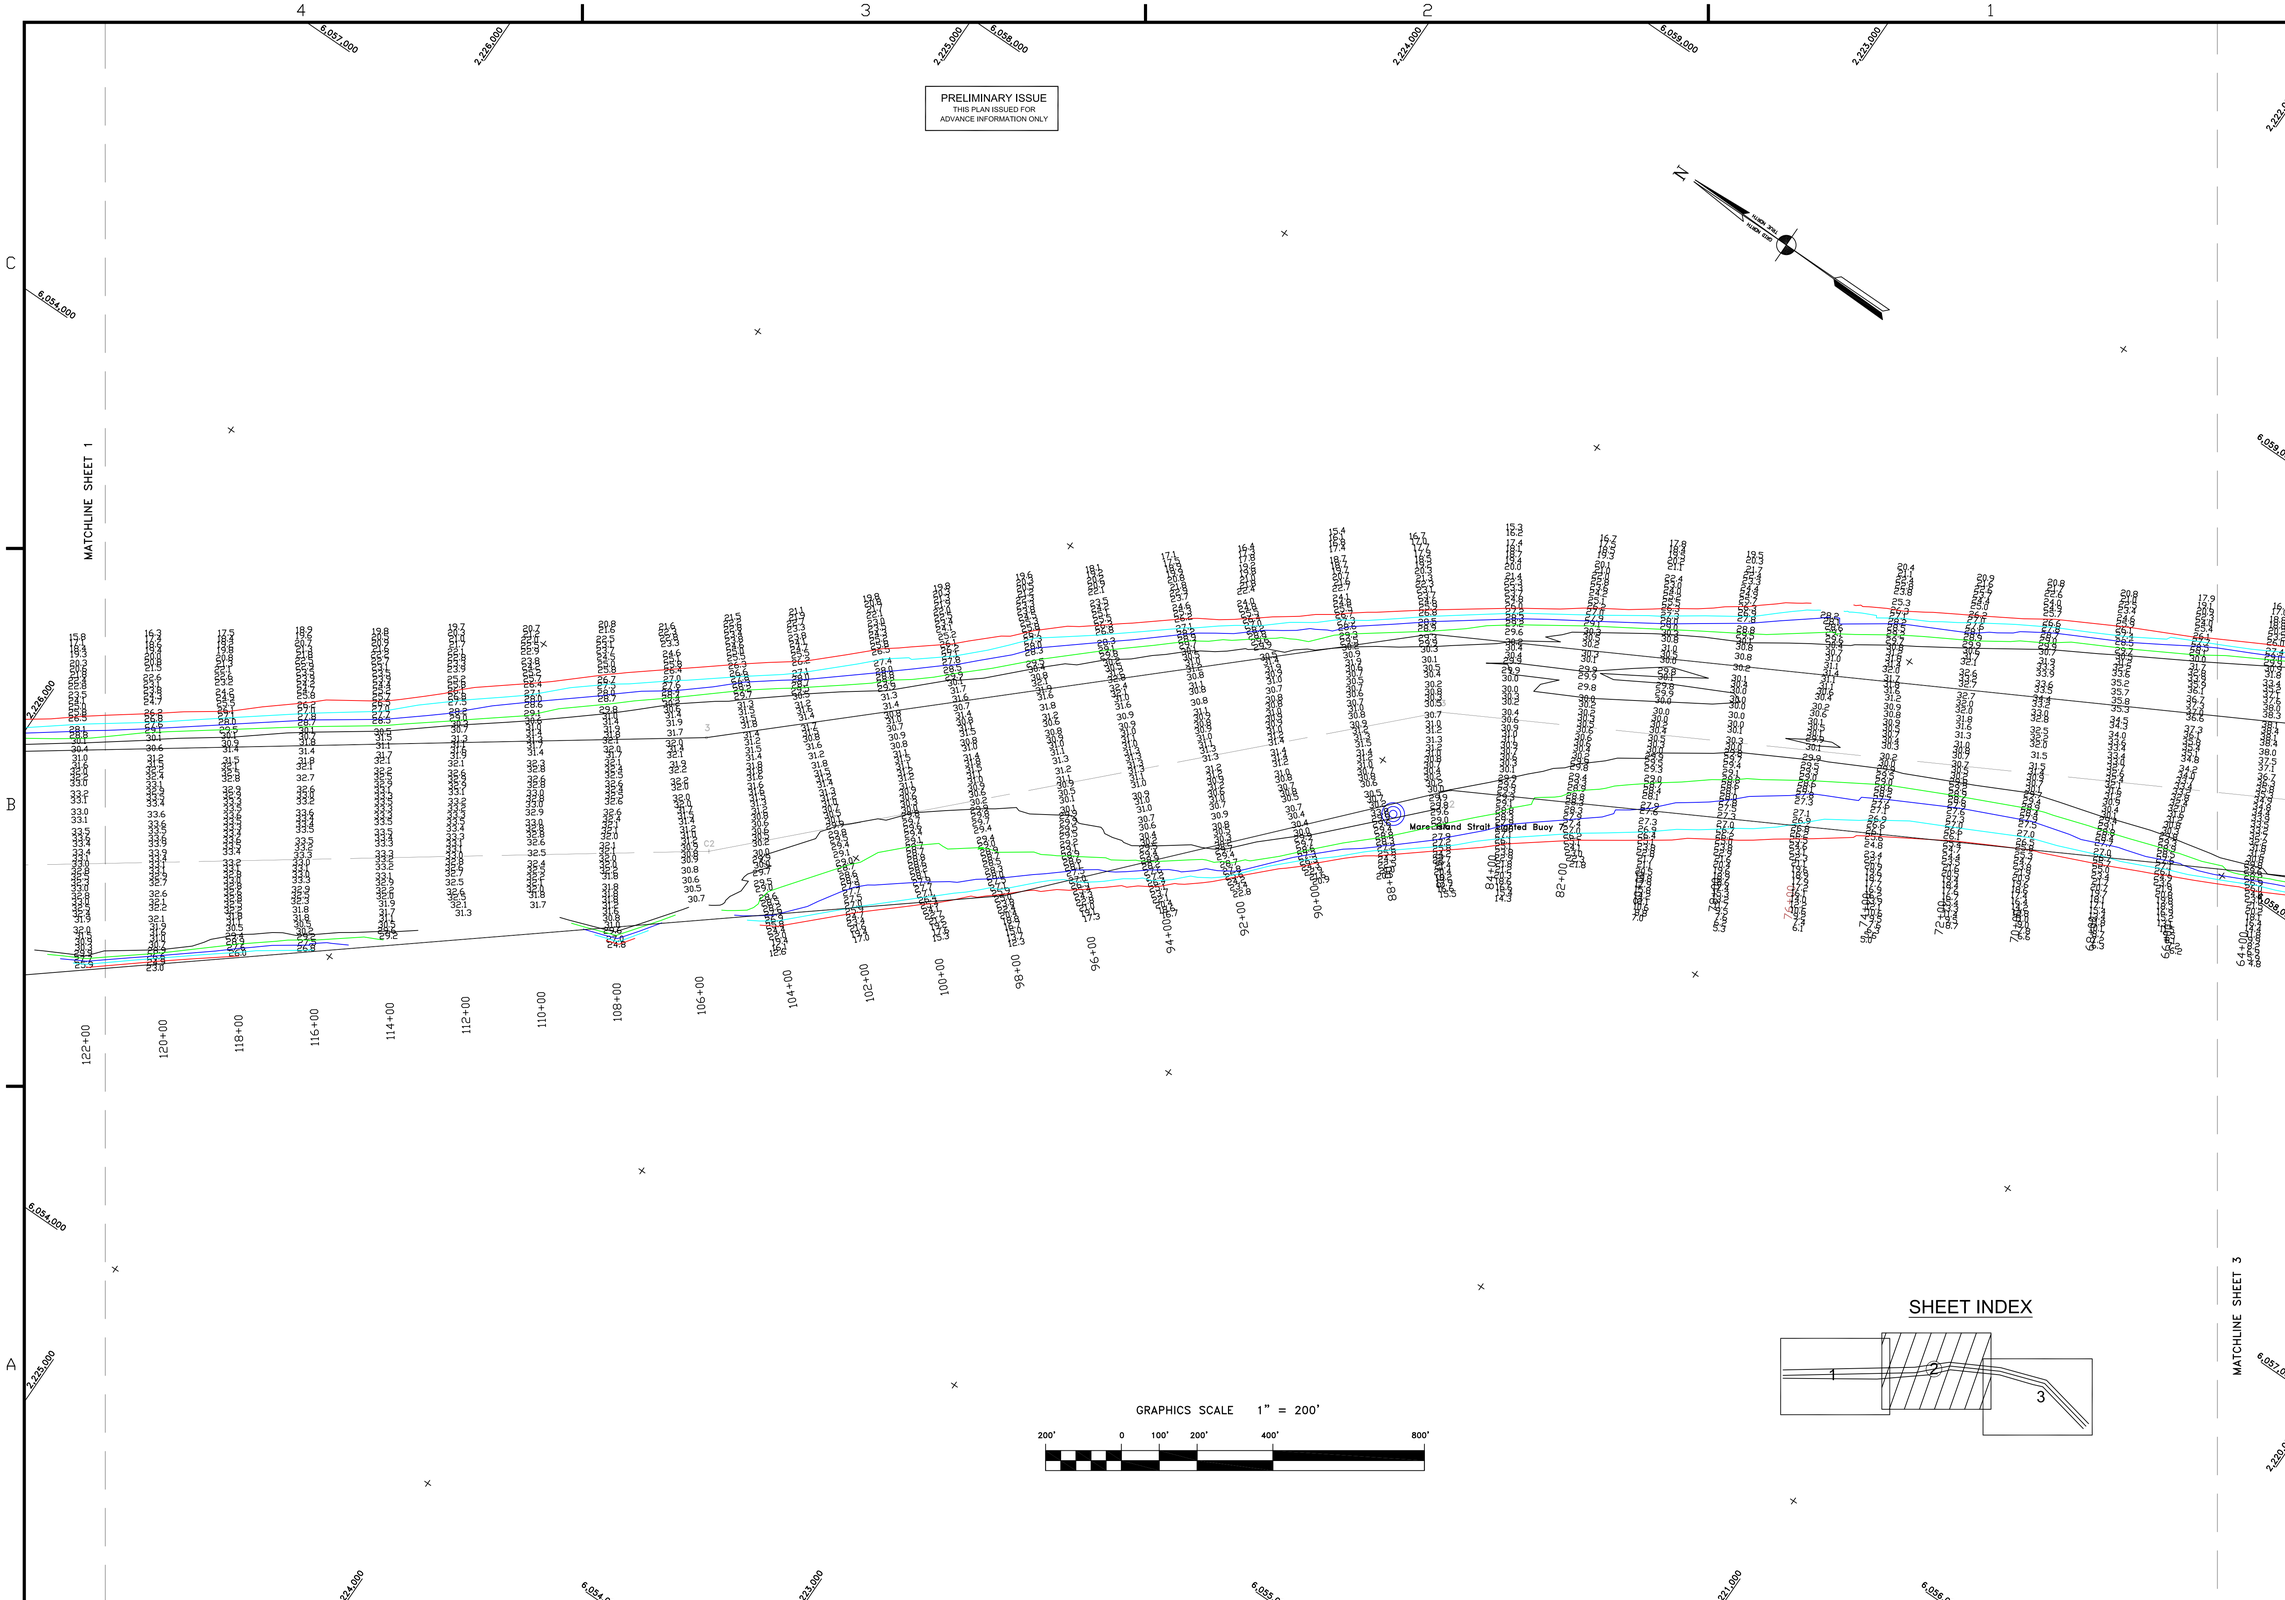

US Army Corps of Engineers
San Francisco District
1455 Market Street
San Francisco, CA 94103

Mark	Description	Date	Appr.

SUBMITTED: PDT
Hydro Survey Team Leader
APPROVAL RECOMMENDED:
Chief, Geomatics Section
APPROVED:
Chief, Construction Branch

DESIGNED BY: | CHECKED BY: PDT | DRAWN BY: PDT
DATE: 10/04/2012 | SHEET NO. 2 OF 3 | DRAWING NO. X X XXX

PREPARED UNDER THE DIRECTION OF
JOHN K. BAKER
LT. COLONEL, C.E., DISTRICT ENGINEER

MARIN COUNTY CALIFORNIA

MARE ISLAND STRAIT
CONDITION SURVEY
02 OCTOBER 2012

Sheet reference number
C2