PRELIMINARY ISSUE
THIS PLAN ISSUED FOR
ADVANCE INFORMATION ONLY

NOTES:

DRAWINGS NOT TO BE USED AS NAVIGATION. ONLY CHANNEL CONDITION AT DATE OF SURVEY. THE LOCATION OF ALL NAVIGATION AIDS ARE BASED ON INFORMATION PROVIDED BY THE U.S. COAST GUARD BUOY LOCATIONS REPRESENT THE POSITION OF THE SINKER ONLY.

SURVEYED BY THE CORPS OF ENGINEERS, 23 FEBRUARY 2008.

SOUNDINGS ARE TAKEN BY FATHOMETER AND ARE SHOWN TO THE NEAREST FOOT AND TENTHS OF A FOOT.

SOUNDINGS ARE BASED ON THE DATUM OF MEAN LOWER LOW WATER AT THE LOCALITY. NAVD 1988.

PLANE GRID AND COORDINATES ARE BASED ON THE STATE OF CALIFORNIA COORDINATE SYSTEM, LAMBERT CONFORMAL PROJECTION, ZONE II NAD 83, CALIFORNIA, AS DESCRIBED IN SPECIAL PUBLICATION NO. 235, PUBLISHED BY THE NATIONAL OCEAN SURVEY.

SOUNDINGS ARE BASED ON TIDE GAGE REFERENCED TO COE MON. "BAKER" A STANDARD BRASS DISK LOCATED ON THE NORTH JETTY AT STA. 2+79.36 OF TRAVERSE LINE, ELEV. 13.98'. THE DATUM OF MEAN LOWER LOW WATER AT THE LOCALITY AS REVISED ON 2 FEB 1965.

PROJECT DEPTH IS 10 FEET.

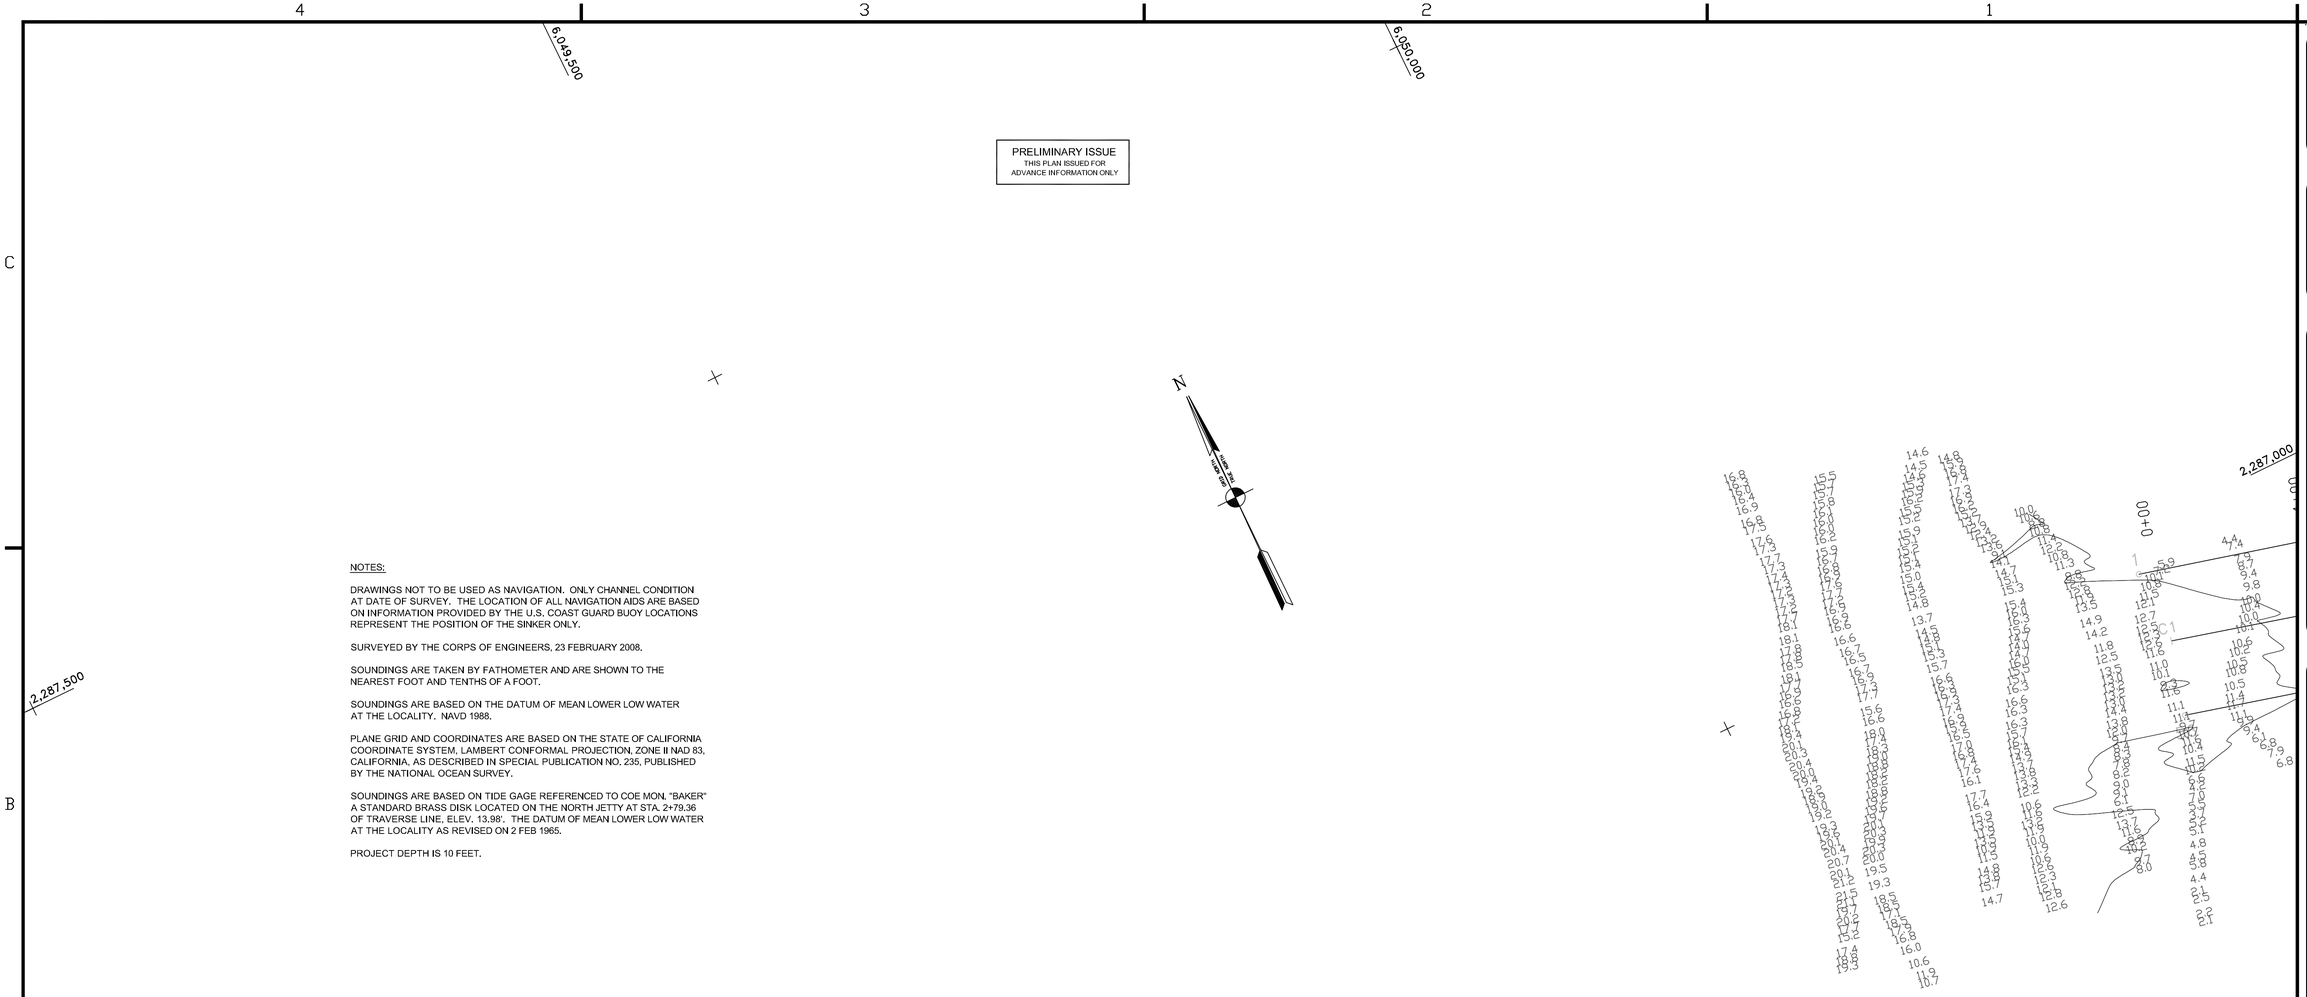

GRAPHICS SCALE 1" = 50'

50' 0 25' 50' 150'

US Army Corps of Engineers
San Francisco District
333 Market Street
San Francisco, CA 94105

Mark	Description	Date	Appr.

DESIGNED BY:	CHECKED BY:	DRAWN BY: TVW	
DATE: 03/15/2008	SHEET NO. 1A OF 2	DRAWING NO. 12	2	14.3
PREPARED UNDER THE DIRECTION OF CRAIG W. KILEY LT. COLONEL, C.E., DISTRICT ENGINEER			
SUBMITTED: MC Hydro. Survey Section			
APPROVAL RECOMMENDED: Chief, Engineering Branch			
APPROVED: Chief, Engineering & Technical Services Div.			

SONOMA COUNTY CALIFORNIA

NOYO RIVER (COVE)
CONDITION SURVEY
23 FEBRUARY 2008

Sheet reference number
C1A