PRELIMINARY ISSUE
THIS PLAN ISSUED FOR
ADVANCE INFORMATION ONLY

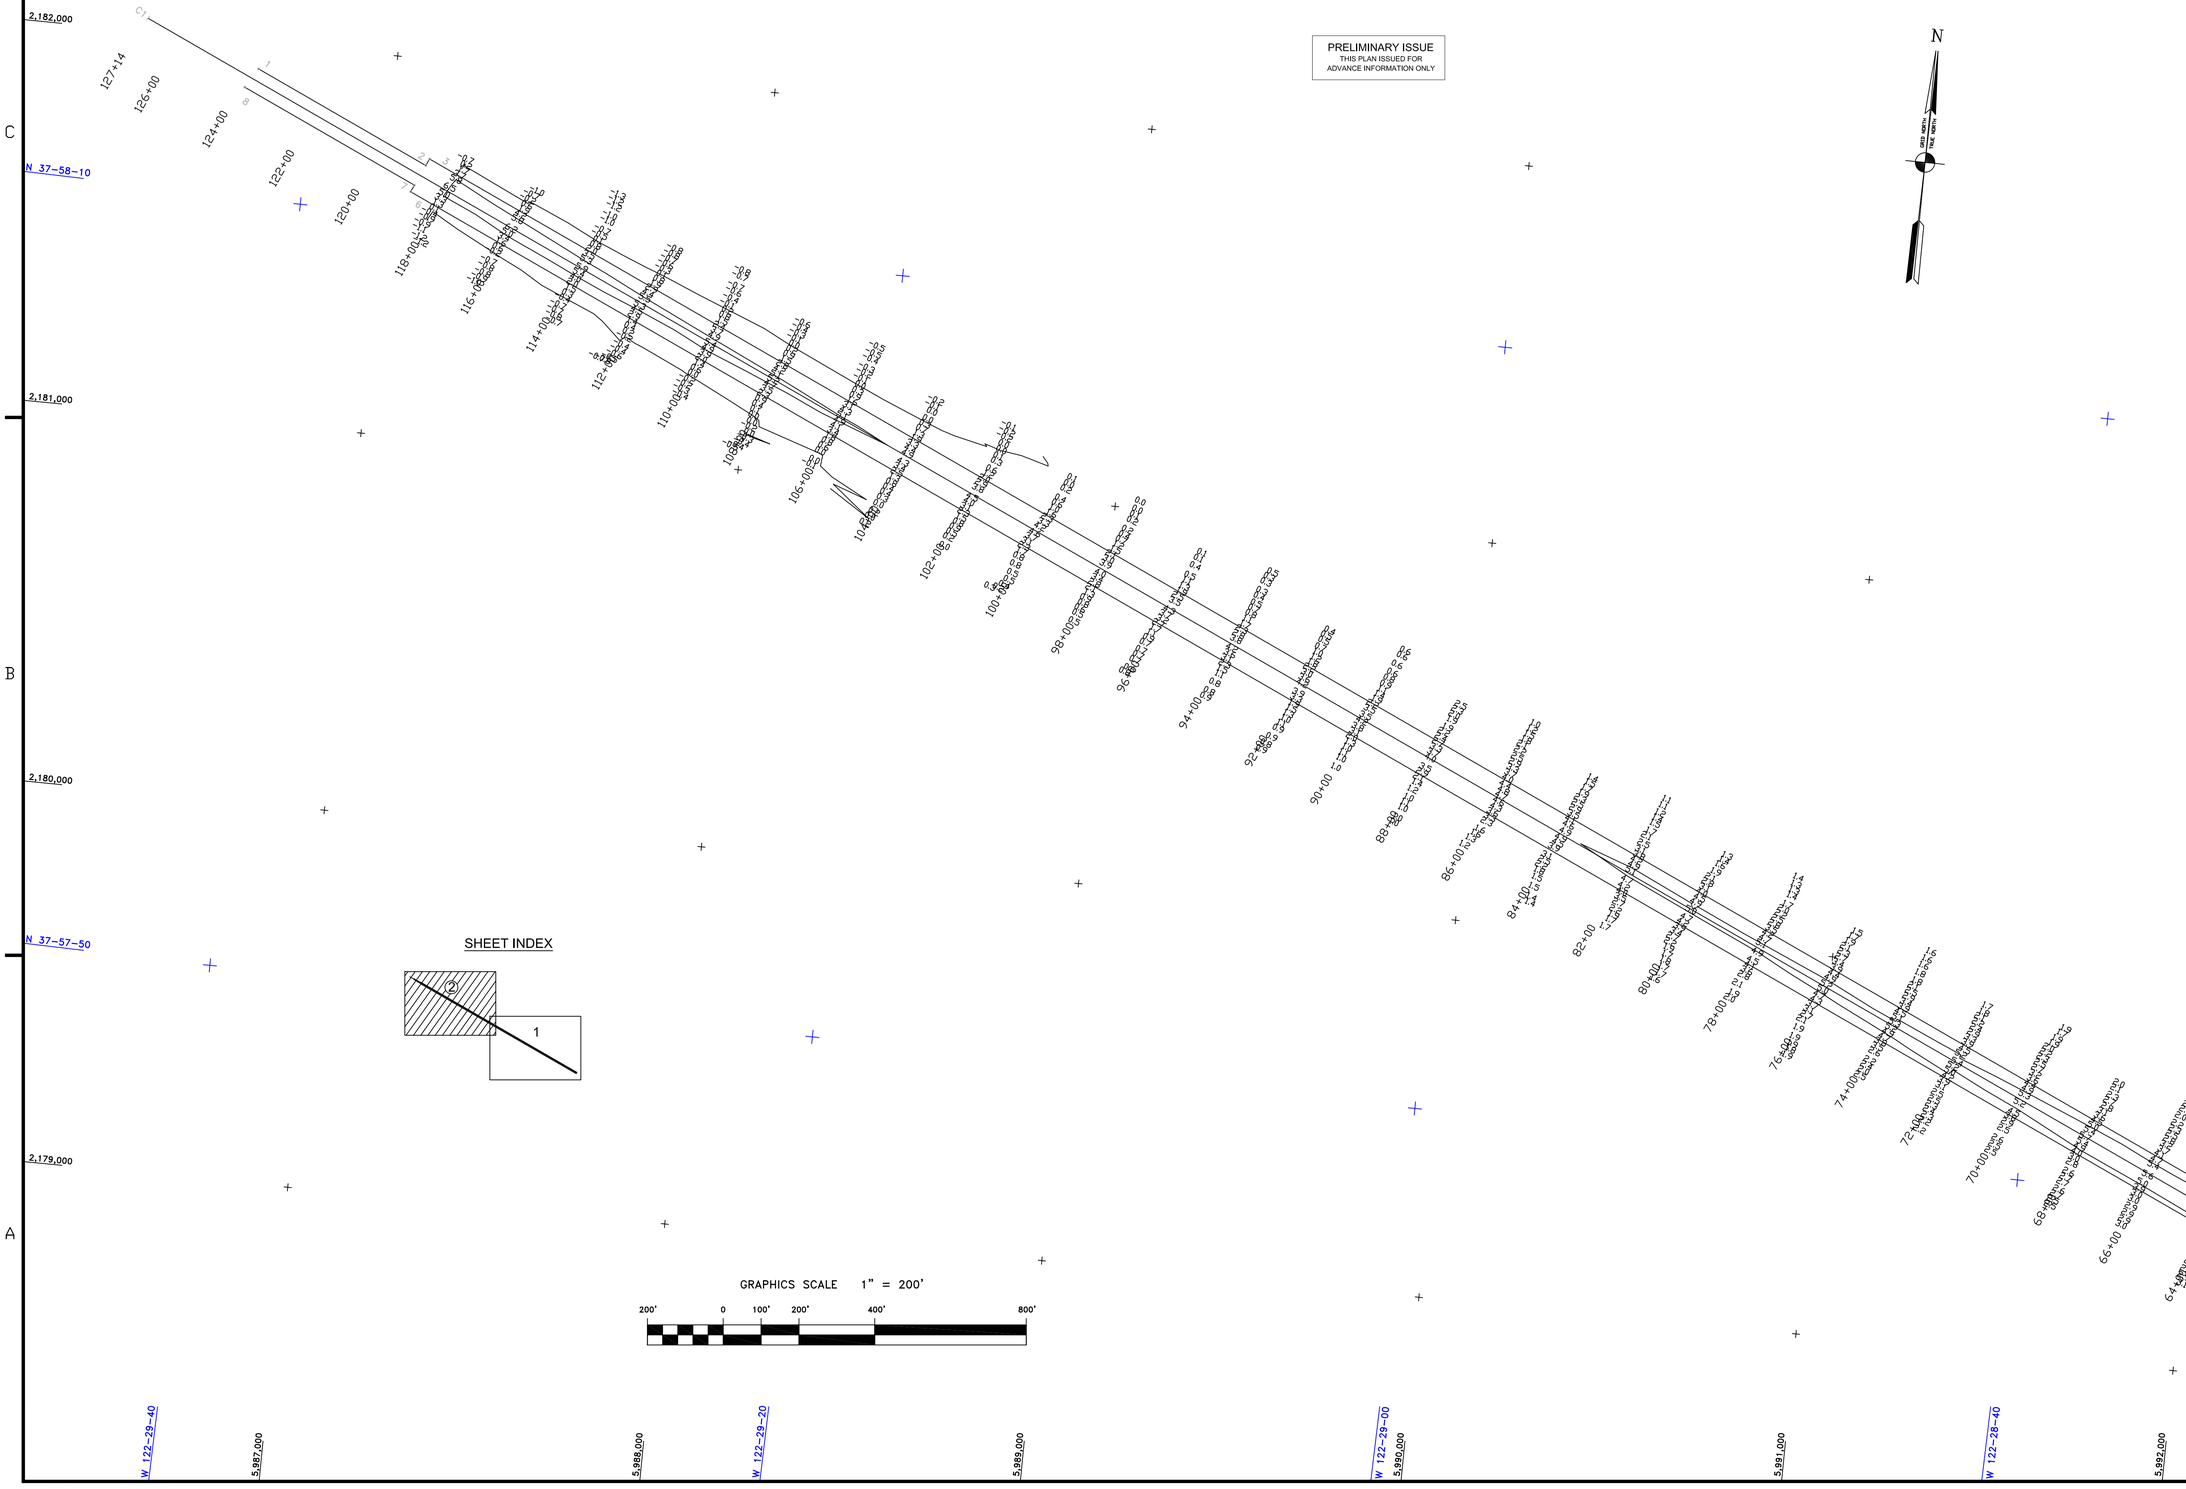

SHEET INDEX

GRAPHICS SCALE 1" = 200'

200' 0 100' 200' 400' 800'

US Army Corps of Engineers
San Francisco District
1455 Market Street
San Francisco, CA 94103

Mark	Description	Date	Appr.

SUBMITTED: PDT
Hydro. Survey Team Leader

APPROVAL RECOMMENDED:
Chief, Geomatics Section

APPROVED:
Chief, Construction Branch

DESIGNED BY: PDT | DRAWN BY: PDT
CHECKED BY: PDT | DRAWING NO.
DATE: 02/16/2011 | SHEET NO. 2 OF 2

PREPARED UNDER THE DIRECTION OF
TORREY A. DICIRO
LT. COLONEL, C.E., DISTRICT ENGINEER

CALIFORNIA
MARIN COUNTY

SAN RAFAEL CREEK ACROSS THE FLAT
CONDITION SURVEY
15 FEBRUARY 2011

Sheet reference number
C2