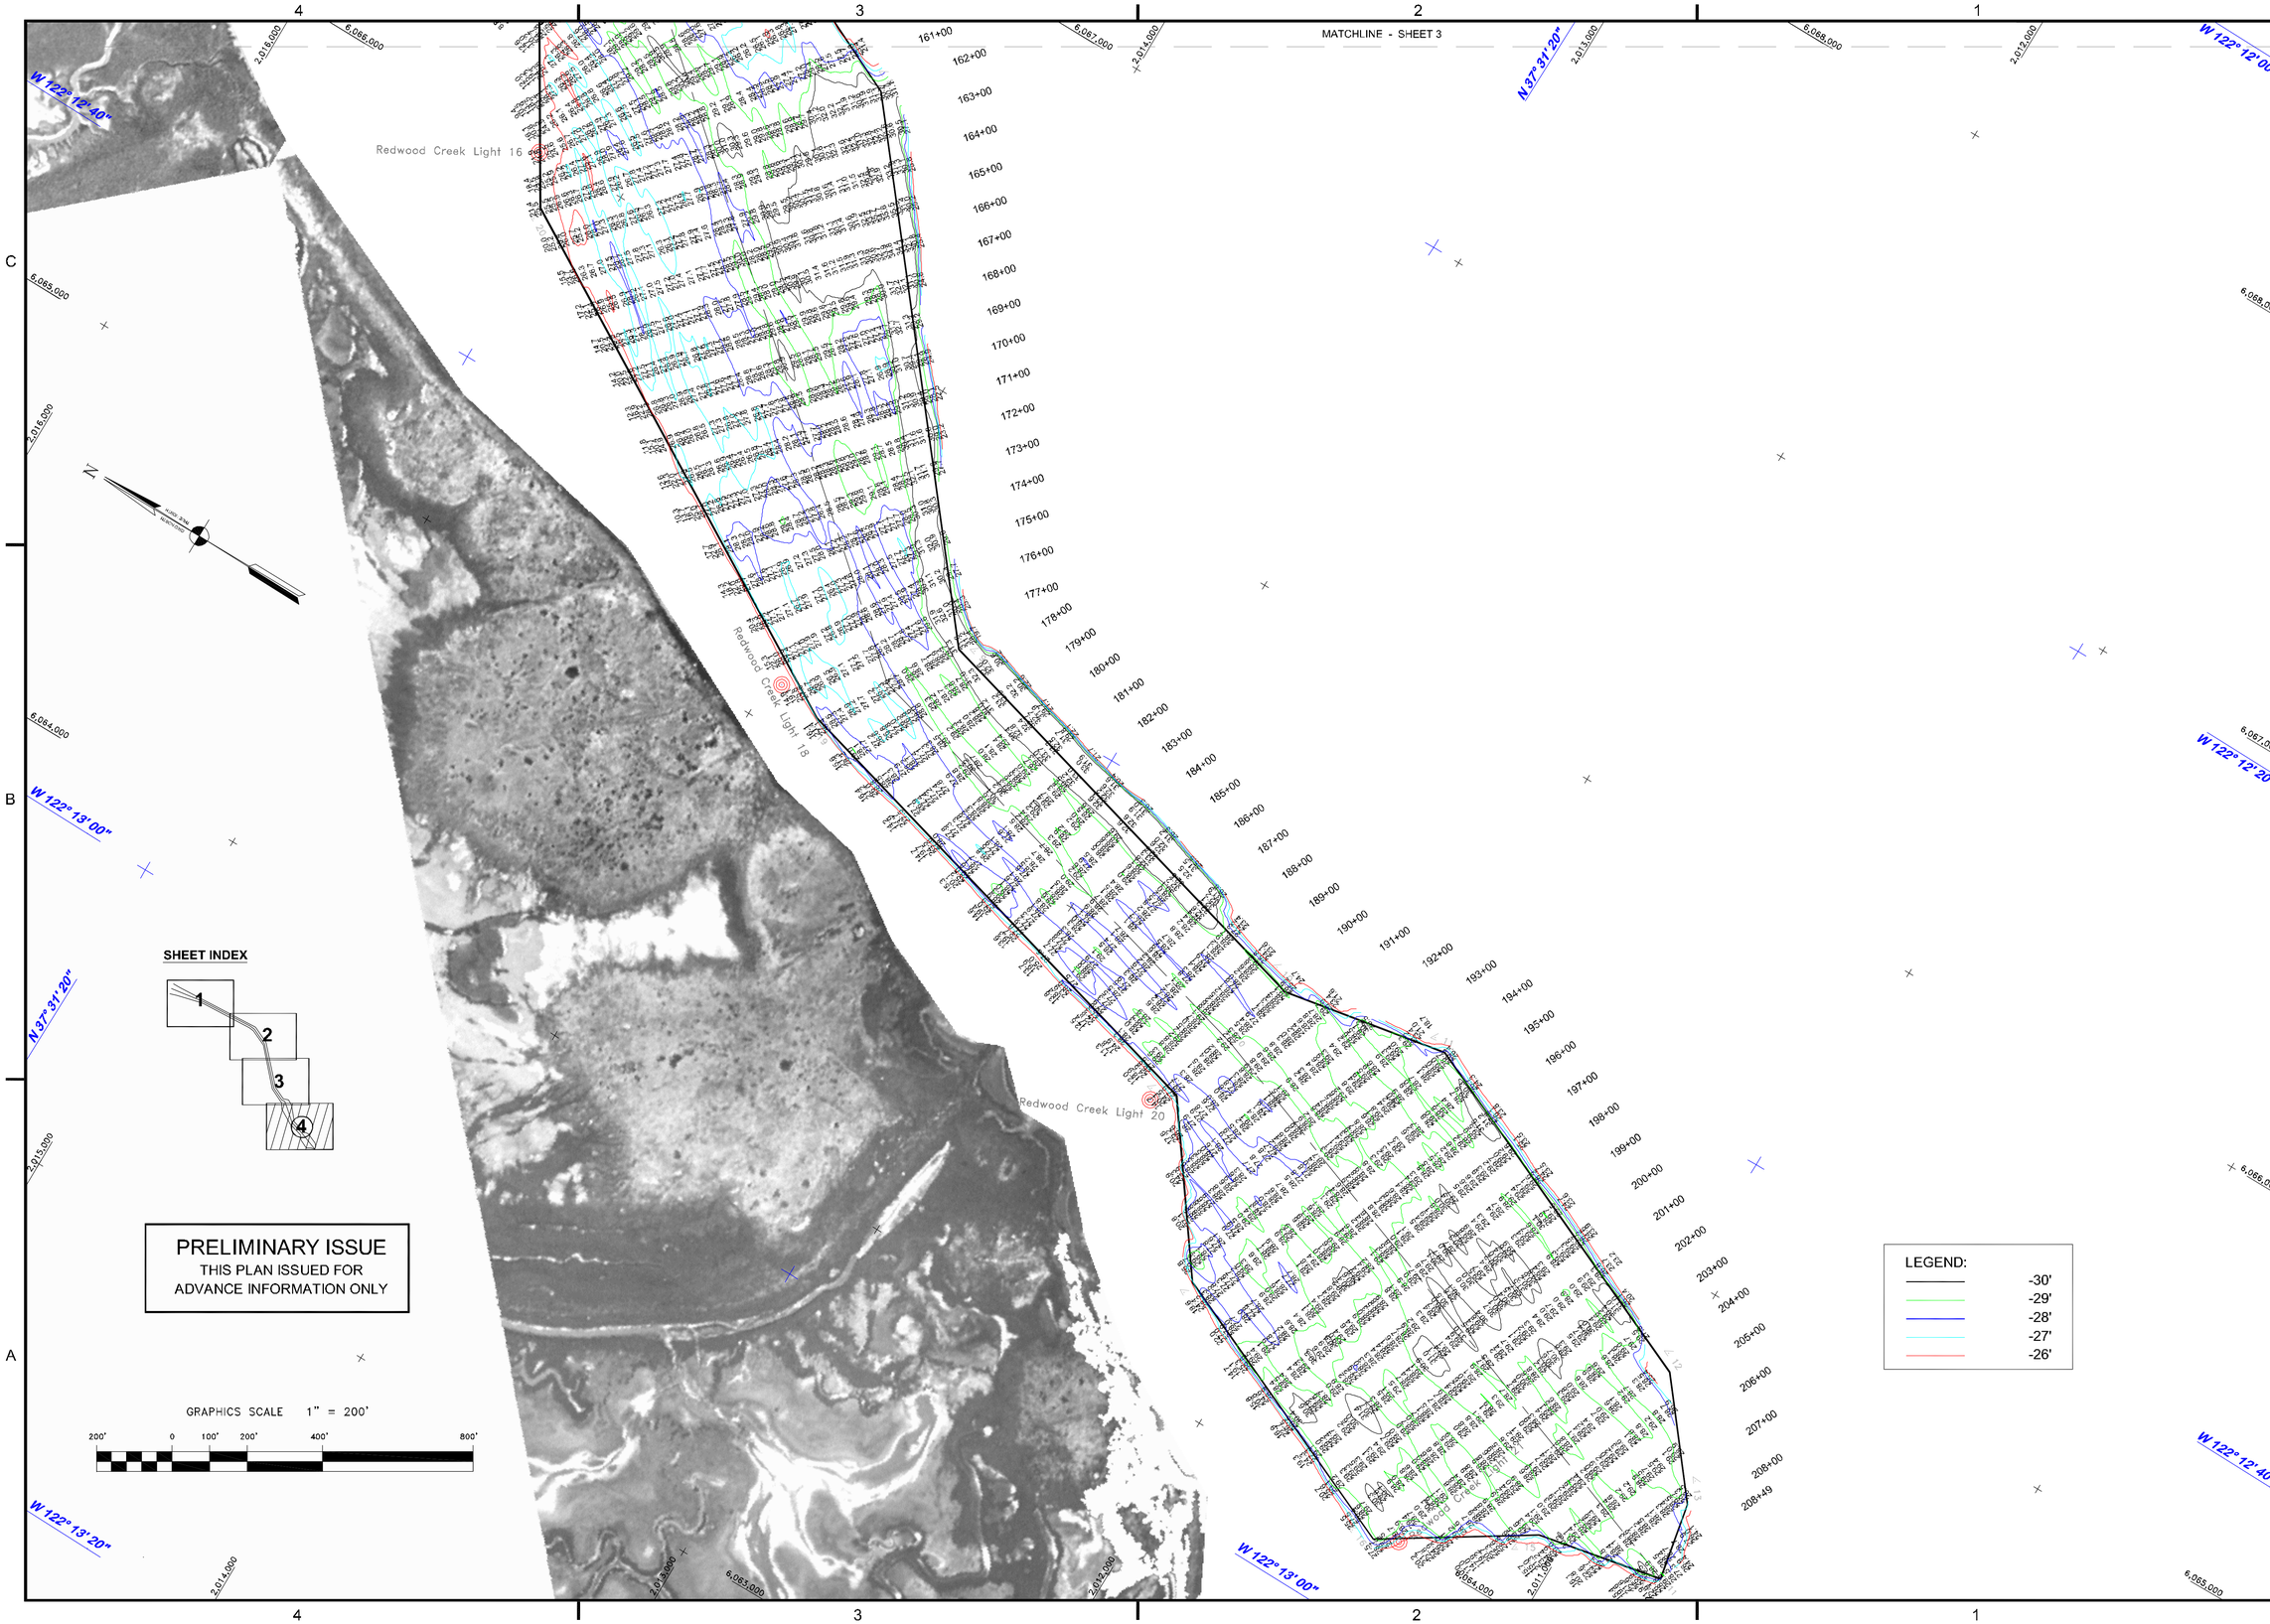

US Army Corps of Engineers
San Francisco District
1455 Market Street
San Francisco, CA 94103

Mark	Description	Date	Appr.

DESIGNED BY: PDT
CHECKED BY: PDT
DRAWN BY: PDT
DATE: 11/27/2013
SHEET NO. 4 OF 4
DRAWING NO. 54 2 XXX
PREPARED UNDER THE DIRECTION OF
JOHN K. BAKER
LT. COLONEL, C.E., DISTRICT ENGINEER

SUBMITTED: PDT
Hydro Survey Team Leader
APPROVAL RECOMMENDED:
Chief, Geomatics Section
APPROVED:
Chief, Construction Branch

SAN MATEO COUNTY CALIFORNIA
REDWOOD CITY
CONDITION SURVEY
25-26 NOVEMBER 2013

Sheet reference number
C4