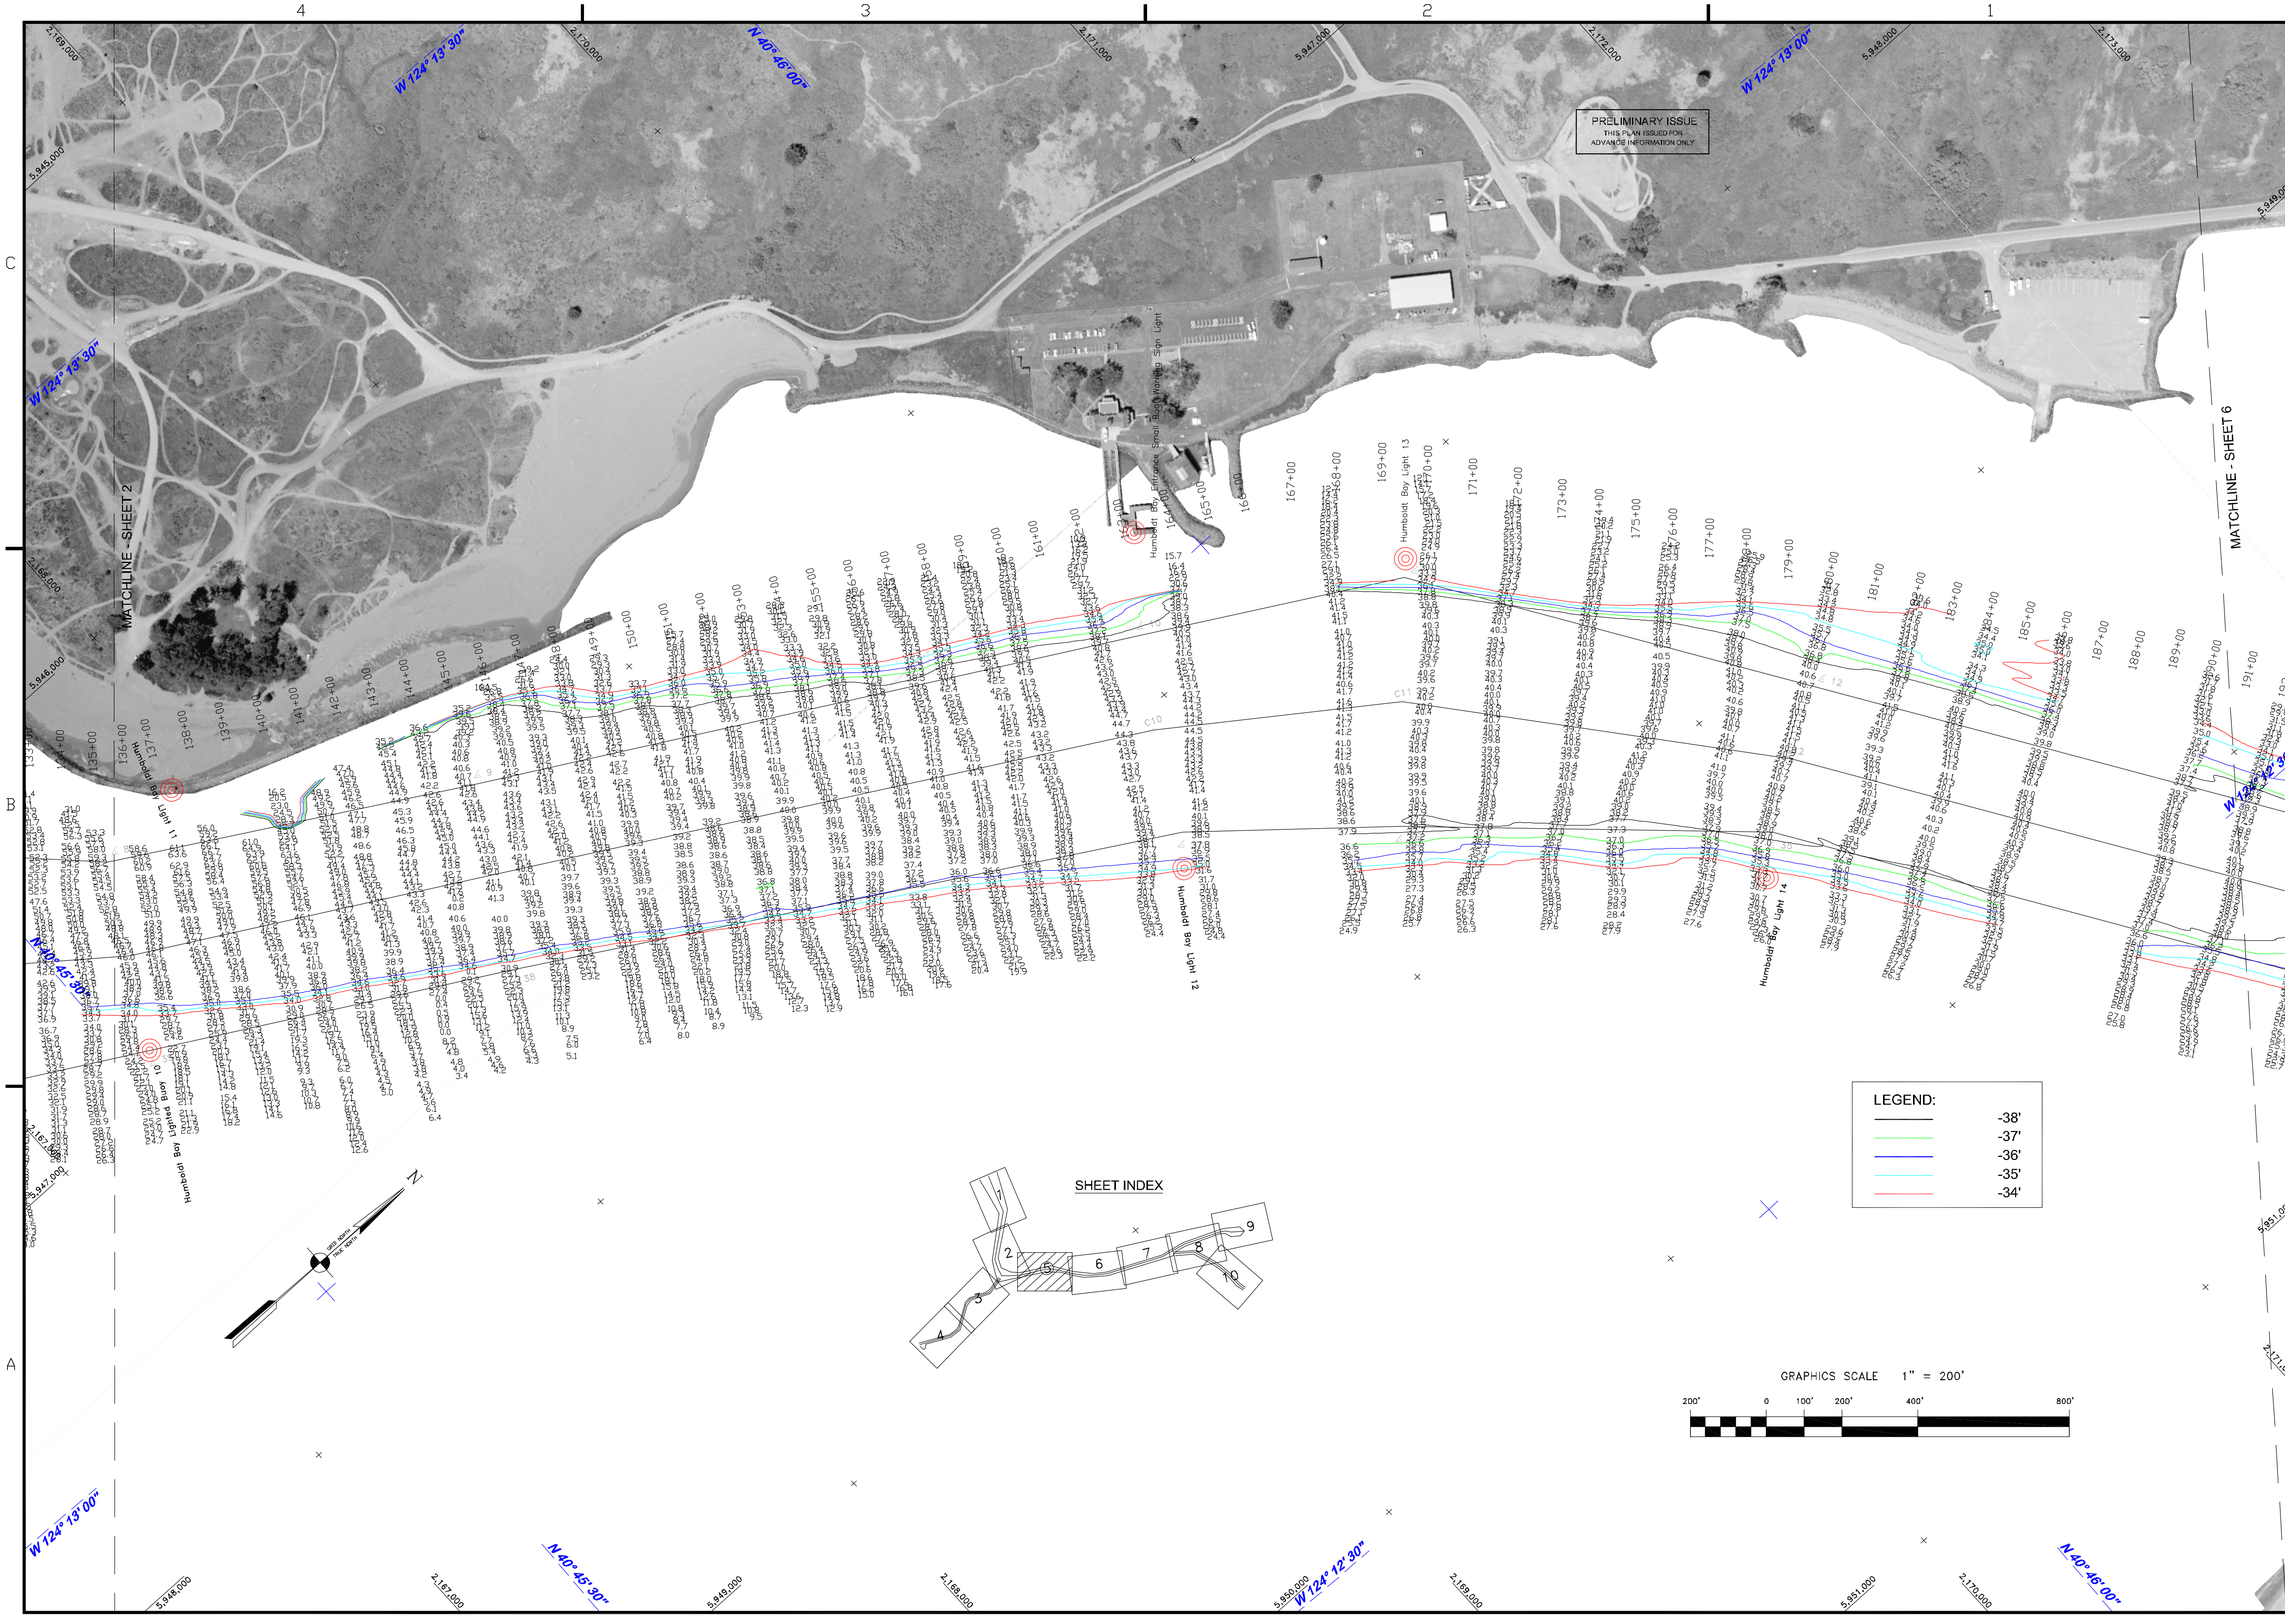

US Army Corps of Engineers
San Francisco District
1455 Market Street
San Francisco, CA 94103

Mark	Description	Date	Appr.

SUBMITTED:	DESIGNED BY:	CHECKED BY:	DRAWN BY:
PDT	PDT	PDT	PDT
Hydro Survey Team Leader	DATE:	SHEET NO.	DRAWING NO.
APPROVAL RECOMMENDED:	8/3/2010	5 OF 10	X X XXX
Chief, Geomatics Section	PREPARED UNDER THE DIRECTION OF		
APPROVED:	TORREY A. DICIRO		
Chief, Construction Branch	LT. COLONEL, C.E., DISTRICT ENGINEER		

HUMBOLDT COUNTY CALIFORNIA

HUMBOLDT BAY
NORTH BAY CHANNEL
POSTDREDGE SURVEY
16 JULY 2011

Sheet reference number
C5