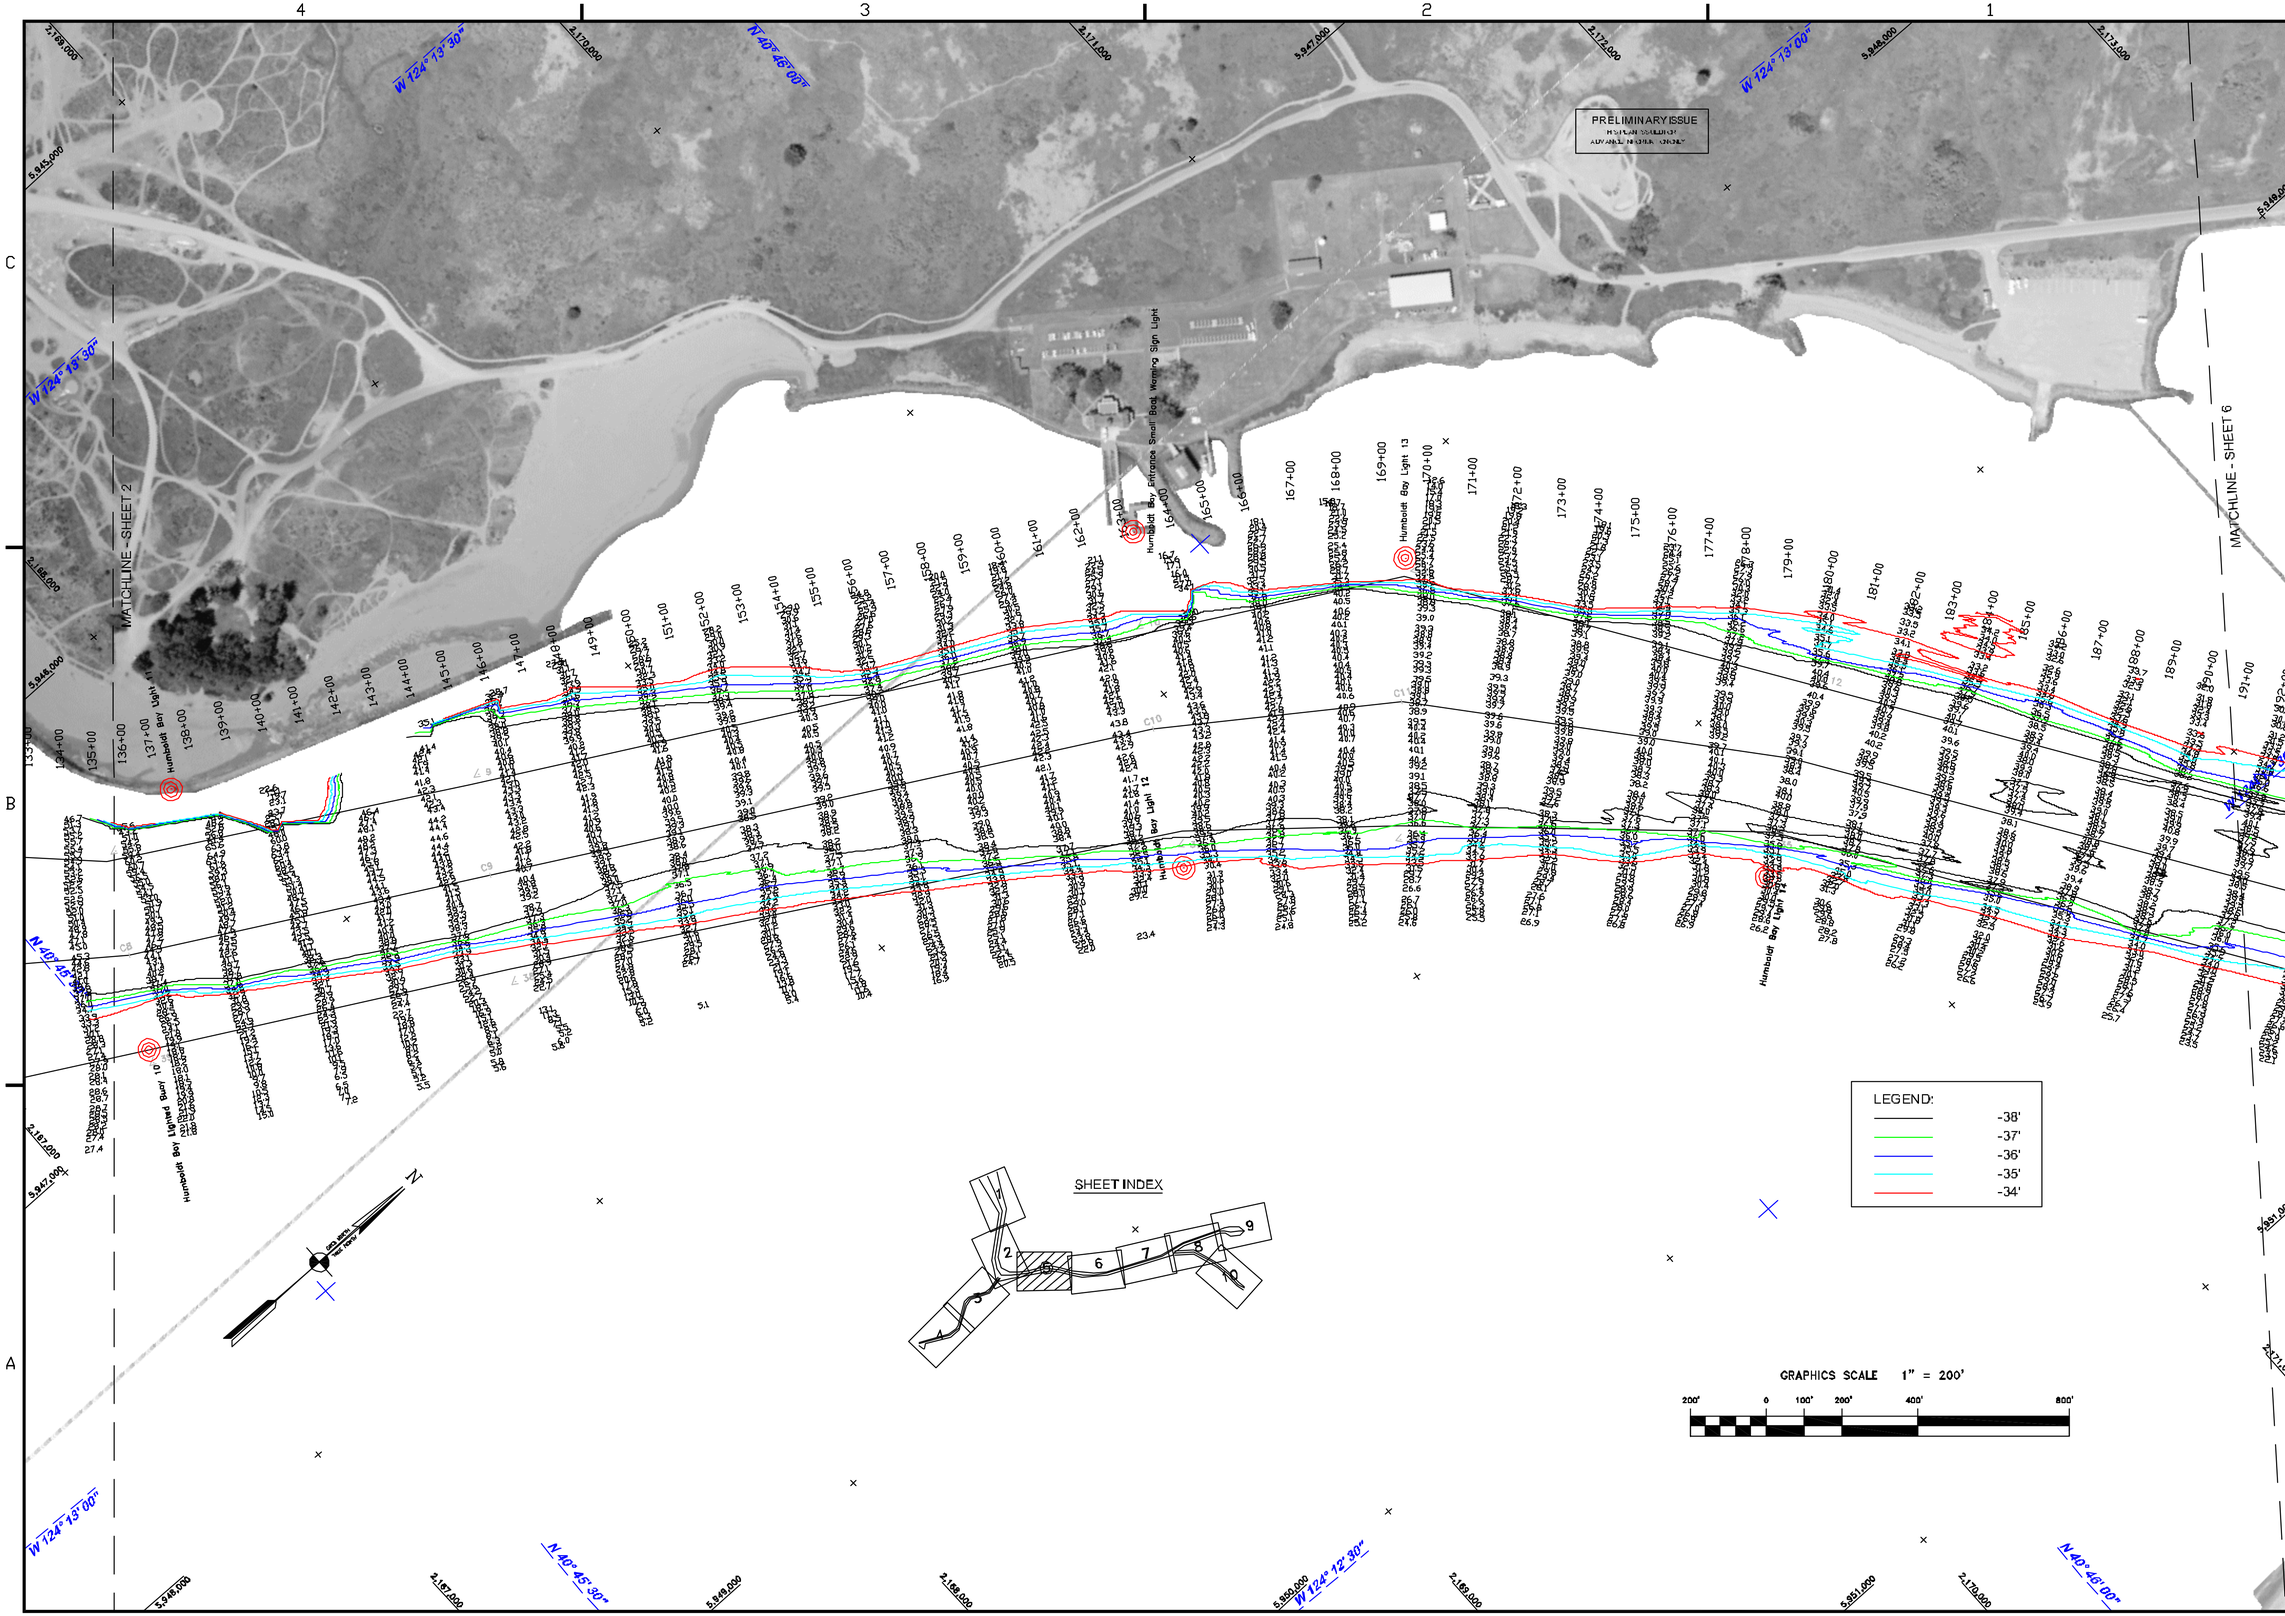


US Army Corps of Engineers
San Francisco District
1455 Market Street
San Francisco, CA 94103

| Mark | Description | Date | Appr. |
|---|---|---|---|
| | | | |

| | | | |
|---|---|---|---|
| DESIGNED BY: PDT | CHECKED BY: PDT | DRAWN BY: PDT | |
| DATE: 3/7/2010 | SHEET NO. 5 OF 10 | DRAWING NO. X | XXX |
| PREPARED UNDER THE DIRECTION OF TORREY A. DICIRO LT. COLONEL, C.E., DISTRICT ENGINEER | | | |
| SUBMITTED: PDT Hydro Survey Team Leader | | | |
| APPROVAL RECOMMENDED: Chief, Geospatial Section | | | |
| APPROVED: Chief, Construction Branch | | | |

HUMBOLDT COUNTY CALIFORNIA

# HUMBOLDT BAY
## NORTH BAY CHANNEL CONDITION SURVEY
## 1–2, 5–6 MARCH 2011

Sheet reference number
C5