CORPS OF ENGINEERS U.S. ARMY

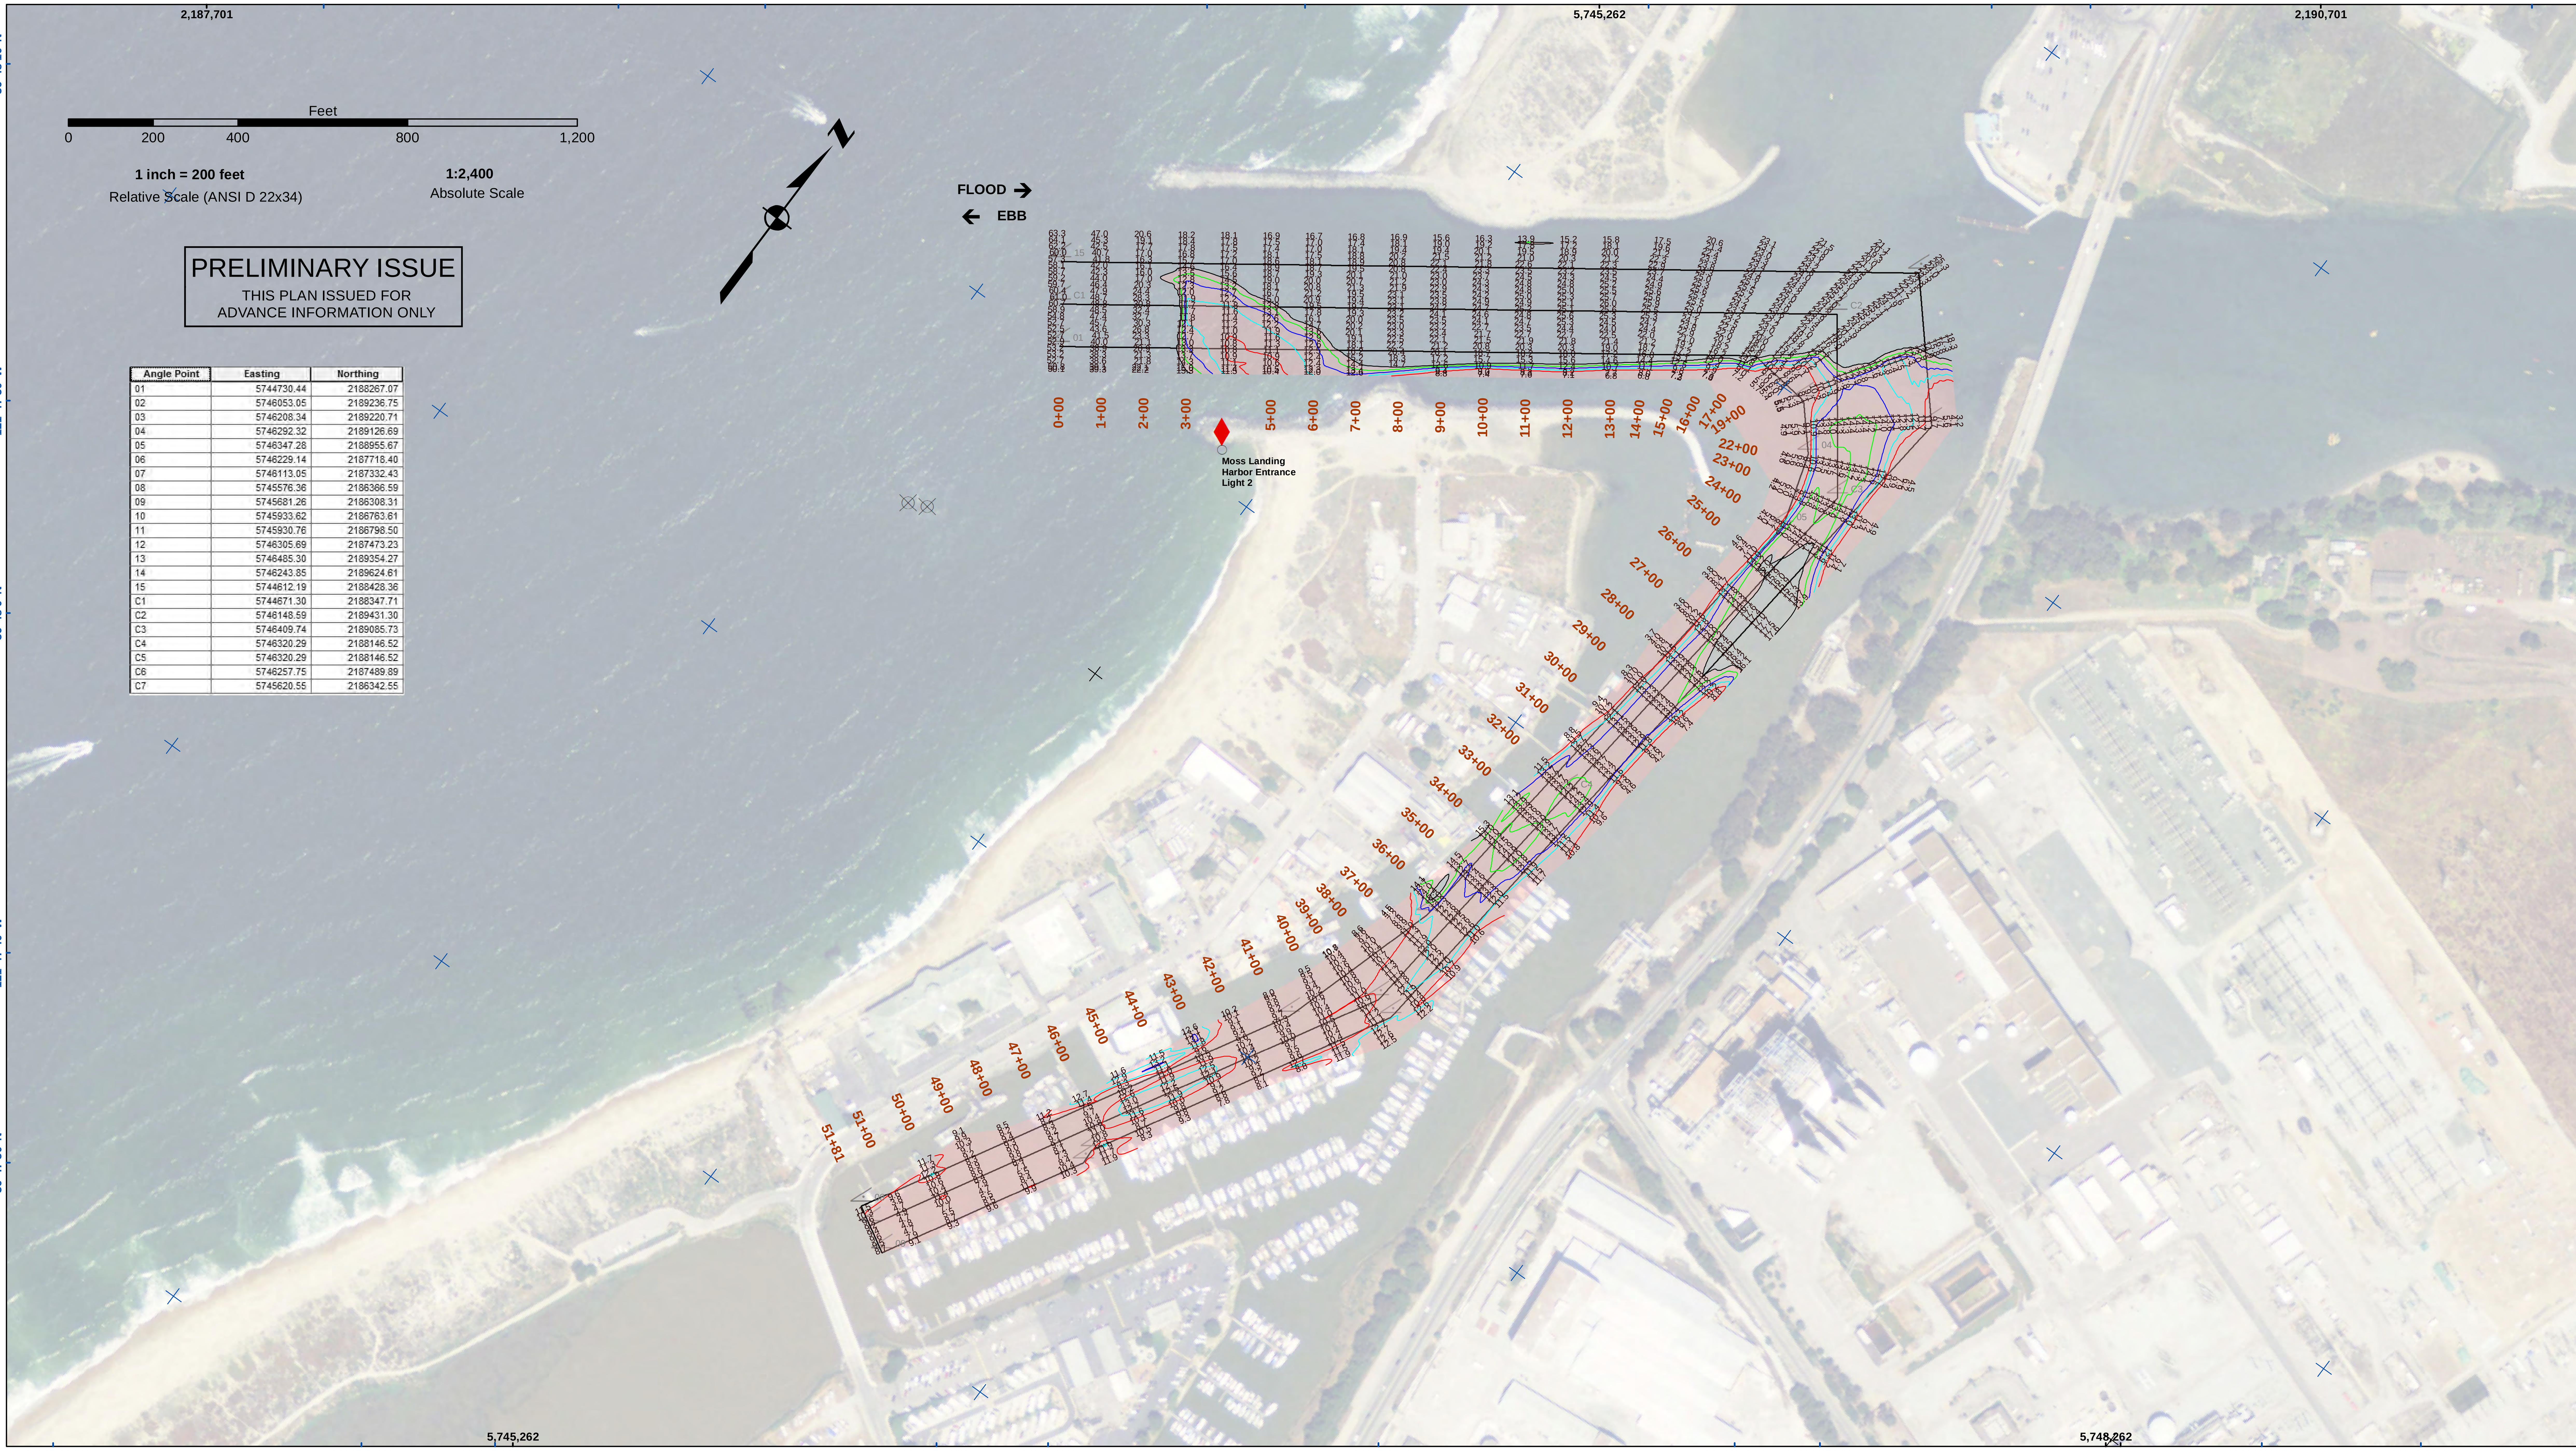

PRELIMINARY ISSUE

THIS PLAN ISSUED FOR ADVANCE INFORMATION ONLY

Angle Point	Easting	Northing
01	5744730.44	2188267.07
02	5746053.05	2189236.75
03	5746208.34	2189220.71
04	5746292.32	2189126.69
05	5746347.28	2188955.67
06	5746229.14	2187718.40
07	5746113.05	2187332.43
08	5745576.36	2186366.59
09	5745681.26	2186308.31
10	5745933.62	2186763.61
11	5745930.76	2186798.50
12	5746305.69	2187473.23
13	5746485.30	2189354.27
14	5746243.85	2189624.61
15	5744612.19	2188428.36
C1	5744671.30	2188347.71
C2	5746148.59	2189431.30
C3	5746409.74	2189085.73
C4	5746320.29	2188146.52
C5	5746320.29	2188146.52
C6	5746257.75	2187489.89
C7	5745620.55	2186342.55

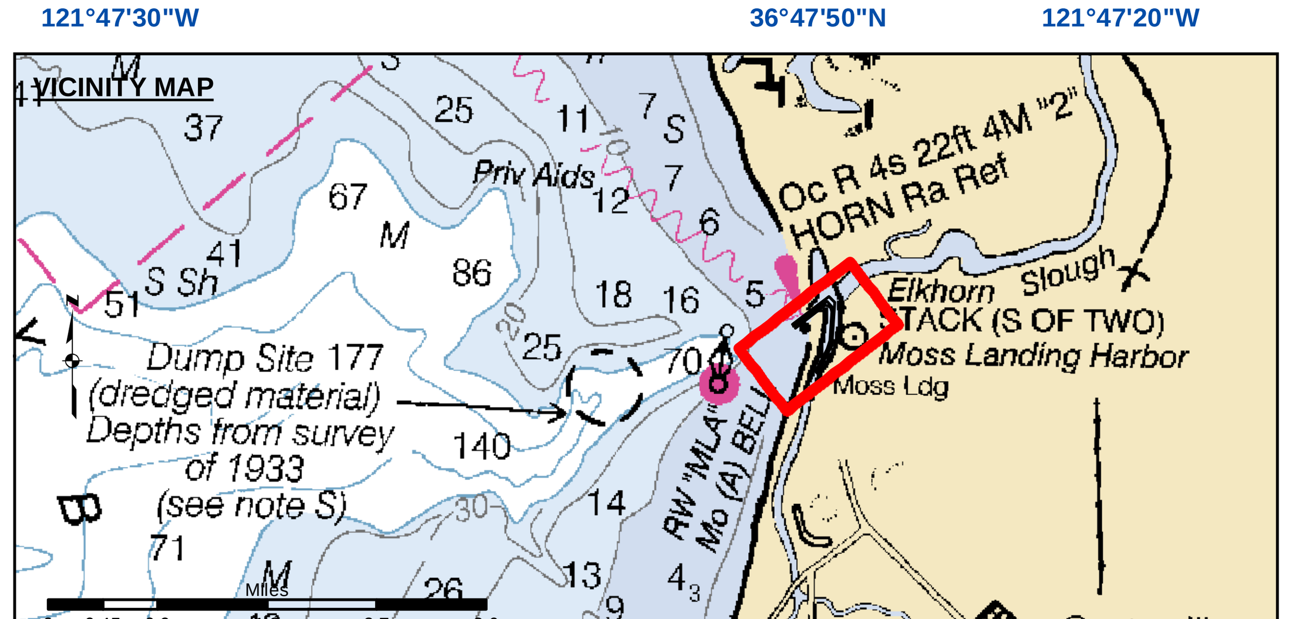

- Federal Navigation Channel
- Shoaling Area
- Placement Area
- Anchorage Area
- Wreck Area
- Submerged Wreck
- Angle Point
- Beacon, General
- Obstruction Point
- Navigation Buoy
- Navigation Buoy
- Shoalest Sounding*

Contours

- -15
- -14
- -13
- -12
- -11

NOTES:

DRAWING NOT TO BE USED FOR NAVIGATION, ONLY CHANNEL CONDITION AT DATE OF SURVEY. THE LOCATION OF ALL NAVIGATION AIDS ARE BASED ON INFORMATION PROVIDED BY THE U.S. COAST GUARD. BUOY LOCATIONS REPRESENT THE POSITION OF THE SINKER ONLY.

INFORMATION DEPICTED ON THIS MAP REPRESENTS THE RESULTS OF SURVEYS MADE ON THE DATES INDICATED AND CAN ONLY BE CONSIDERED AS INDICATING THE GENERAL CONDITIONS AT THAT TIME.

SURVEYED BY THE CORPS OF ENGINEERS.

*SHOALEST SOUNDING PER QUARTER PER REACH

SOUNDINGS WERE TAKEN BY FATHOMETER AND ARE SHOWN TO THE NEAREST TENTH OF A FOOT. SOUNDINGS ARE BASED ON THE DATUM OF MEAN LOWER LOW WATER AT THE LOCALITY. BASE MAPS ARE USDA NAIP 2010.

PLANE GRID, BEARING AND COORDINATES ARE BASED ON THE STATE OF CALIFORNIA COORDINATE SYSTEM, LAMBERT CONFORMAL PROJECTION, ZONE IV NAD 83, CALIFORNIA, AS DESCRIBED IN SPECIAL PUBLICATION NO. 235, PUBLISHED BY NATIONAL OCEAN SURVEY.

THE PROJECT DEPTH IS 15 FEET AT M.L.L.W.

VERTICAL CONTROL:
BENCHMARK, MLLW ELEV.
BM 3623 A 1976 NOS DISK, 8.46 MLLW
PUBLICATION DATE:1/6/2007
TIDE GAUGE LOCATION: OLD HWY 1 BRIDGE ABUTMENT

HORIZONTAL CONTROL:
DGPS BEACON.

US Army Corps of Engineers
San Francisco District
450 Golden Gate
San Francisco, CA 94102

PREPARED UNDER THE DIRECTION OF JOHN D. CUNNINGHAM, LT. COLONEL, C.E., DISTRICT ENGINEER	Surveyed By:	Chart Date: Jun 29, 2020
Submitted: Hydro Survey Team Leader	Plotted By: PDT	Designed by:
Recommended: Chief, Hydro Survey Section	Checked By: PDT	Drawn by: PDT
Approved: Chief, Construction Branch		

MONTEREY COUNTY CALIFORNIA

MOSS LANDING
CONDITION SURVEY
23 JUNE 2020

Sheet Reference Number 1 of 1