PRELIMINARY ISSUE
THIS PLAN ISSUED FOR
ADVANCE INFORMATION ONLY

N

HORIZ DATUM: NAD83
VERT DATUM: NAVD88

1,856,000 1,855,000 1,854,000

6,480,000

6,479,000

MATCHLINE – SHEET 5

MATCHLINE – SHEET 7

C50 C51 C52 C49

Red Beacon # 20

SHEET INDEX

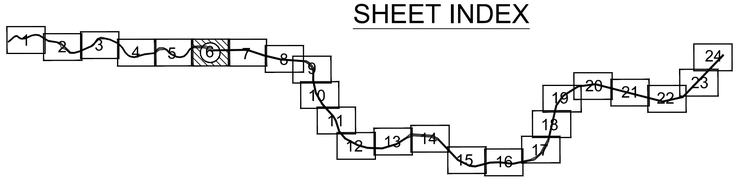

GRAPHICS SCALE 1" = 100'

100' 0 50' 100' 300'

US Army Corps
of Engineers

San Francisco District
1455 Market Street
San Francisco, CA 94103

Mark	Description	Date	Appr.

DESIGNED BY: PDT
DRAWN BY: PDT
CHECKED BY: PDT
DRAWING NO. 2
SHEET NO. 1 OF 24
DATE: 04/19/2012

PREPARED UNDER THE DIRECTION OF
TORREY A. DICIRO
LT. COLONEL, C.E., DISTRICT ENGINEER

SUBMITTED: PDT
Water Space Team Leader

APPROVAL RECOMMENDED:
Chief, Geomatics Section

APPROVED:
Chief, Construction Branch

CALIFORNIA

NAPA COUNTY

NAPA RIVER
CONDITION SURVEY
3-7 & 12, 17 & 19 APRIL 2012

Sheet
reference
number
C6