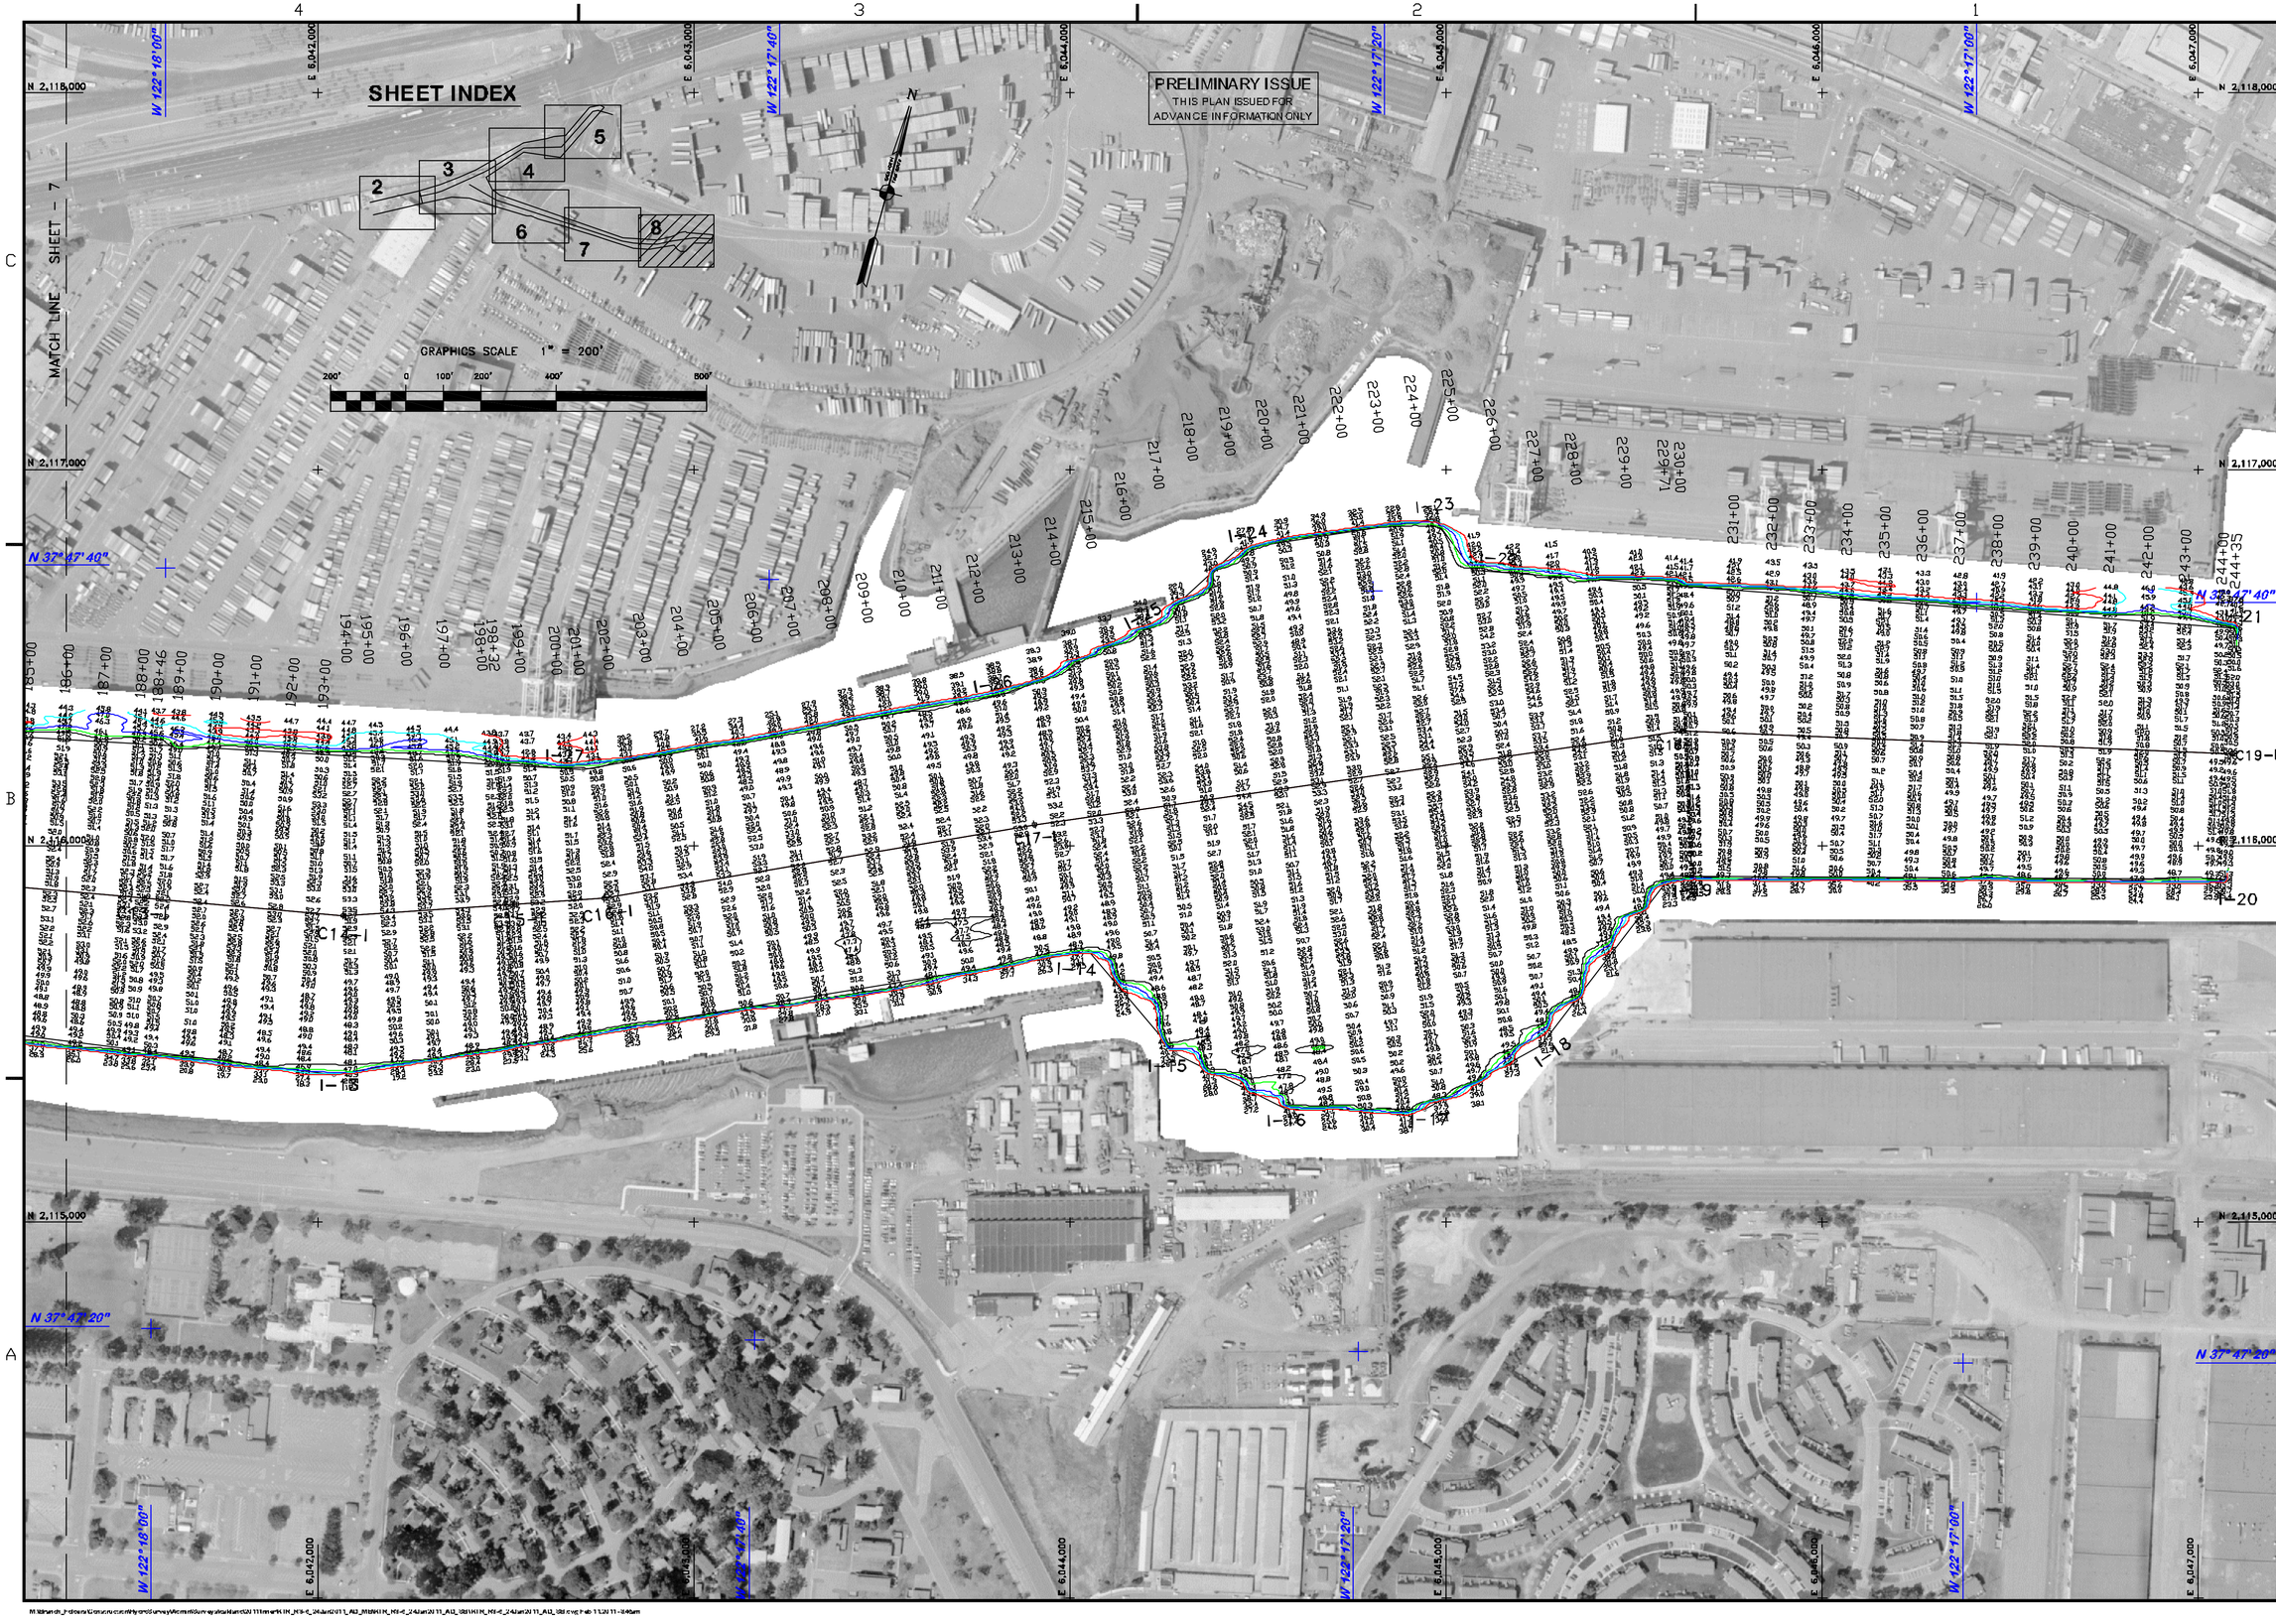

US Army Corps of Engineers
San Francisco District
1455 Market Street
San Francisco, CA 94103

MARK	DESCRIPTION	DATE	APPR.

SUBMITTED: PDT	CHECKED BY: PDT	DRAWN BY: PDT	
Mark Sabol, Team Leader	SHEET NO. 8 OF 8	DRAWING NO. 2	XXX
APPROVAL RECOMMENDED:	DATE: 2/8/2011		
Chief, Geotechnical Section	PREPARED UNDER THE DIRECTION OF TORREY A. DICIRO		
APPROVED:	LT. COLONEL, C.E., DISTRICT ENGINEER		
Chief, Construction Branch			

CALIFORNIA
ALAMEDA COUNTY

OAKLAND HARBOR
INNER HARBOR
24 JANUARY 2011
MANSON REACH 3-6 OC SURVEY

Sheet reference number
C8

M:\Branch_p-drives\Construction\monthly-cond\Survey\Acmm\Survey\plots\Alameda\20111mer4\IN_H16-6_24Jan2011_AD_3MBM11N_H16-6_24Jan2011_AU_3BM11N_H16-6_24Jan2011_AU_3BM.dwg Feb 11,2011 - 3:46pm