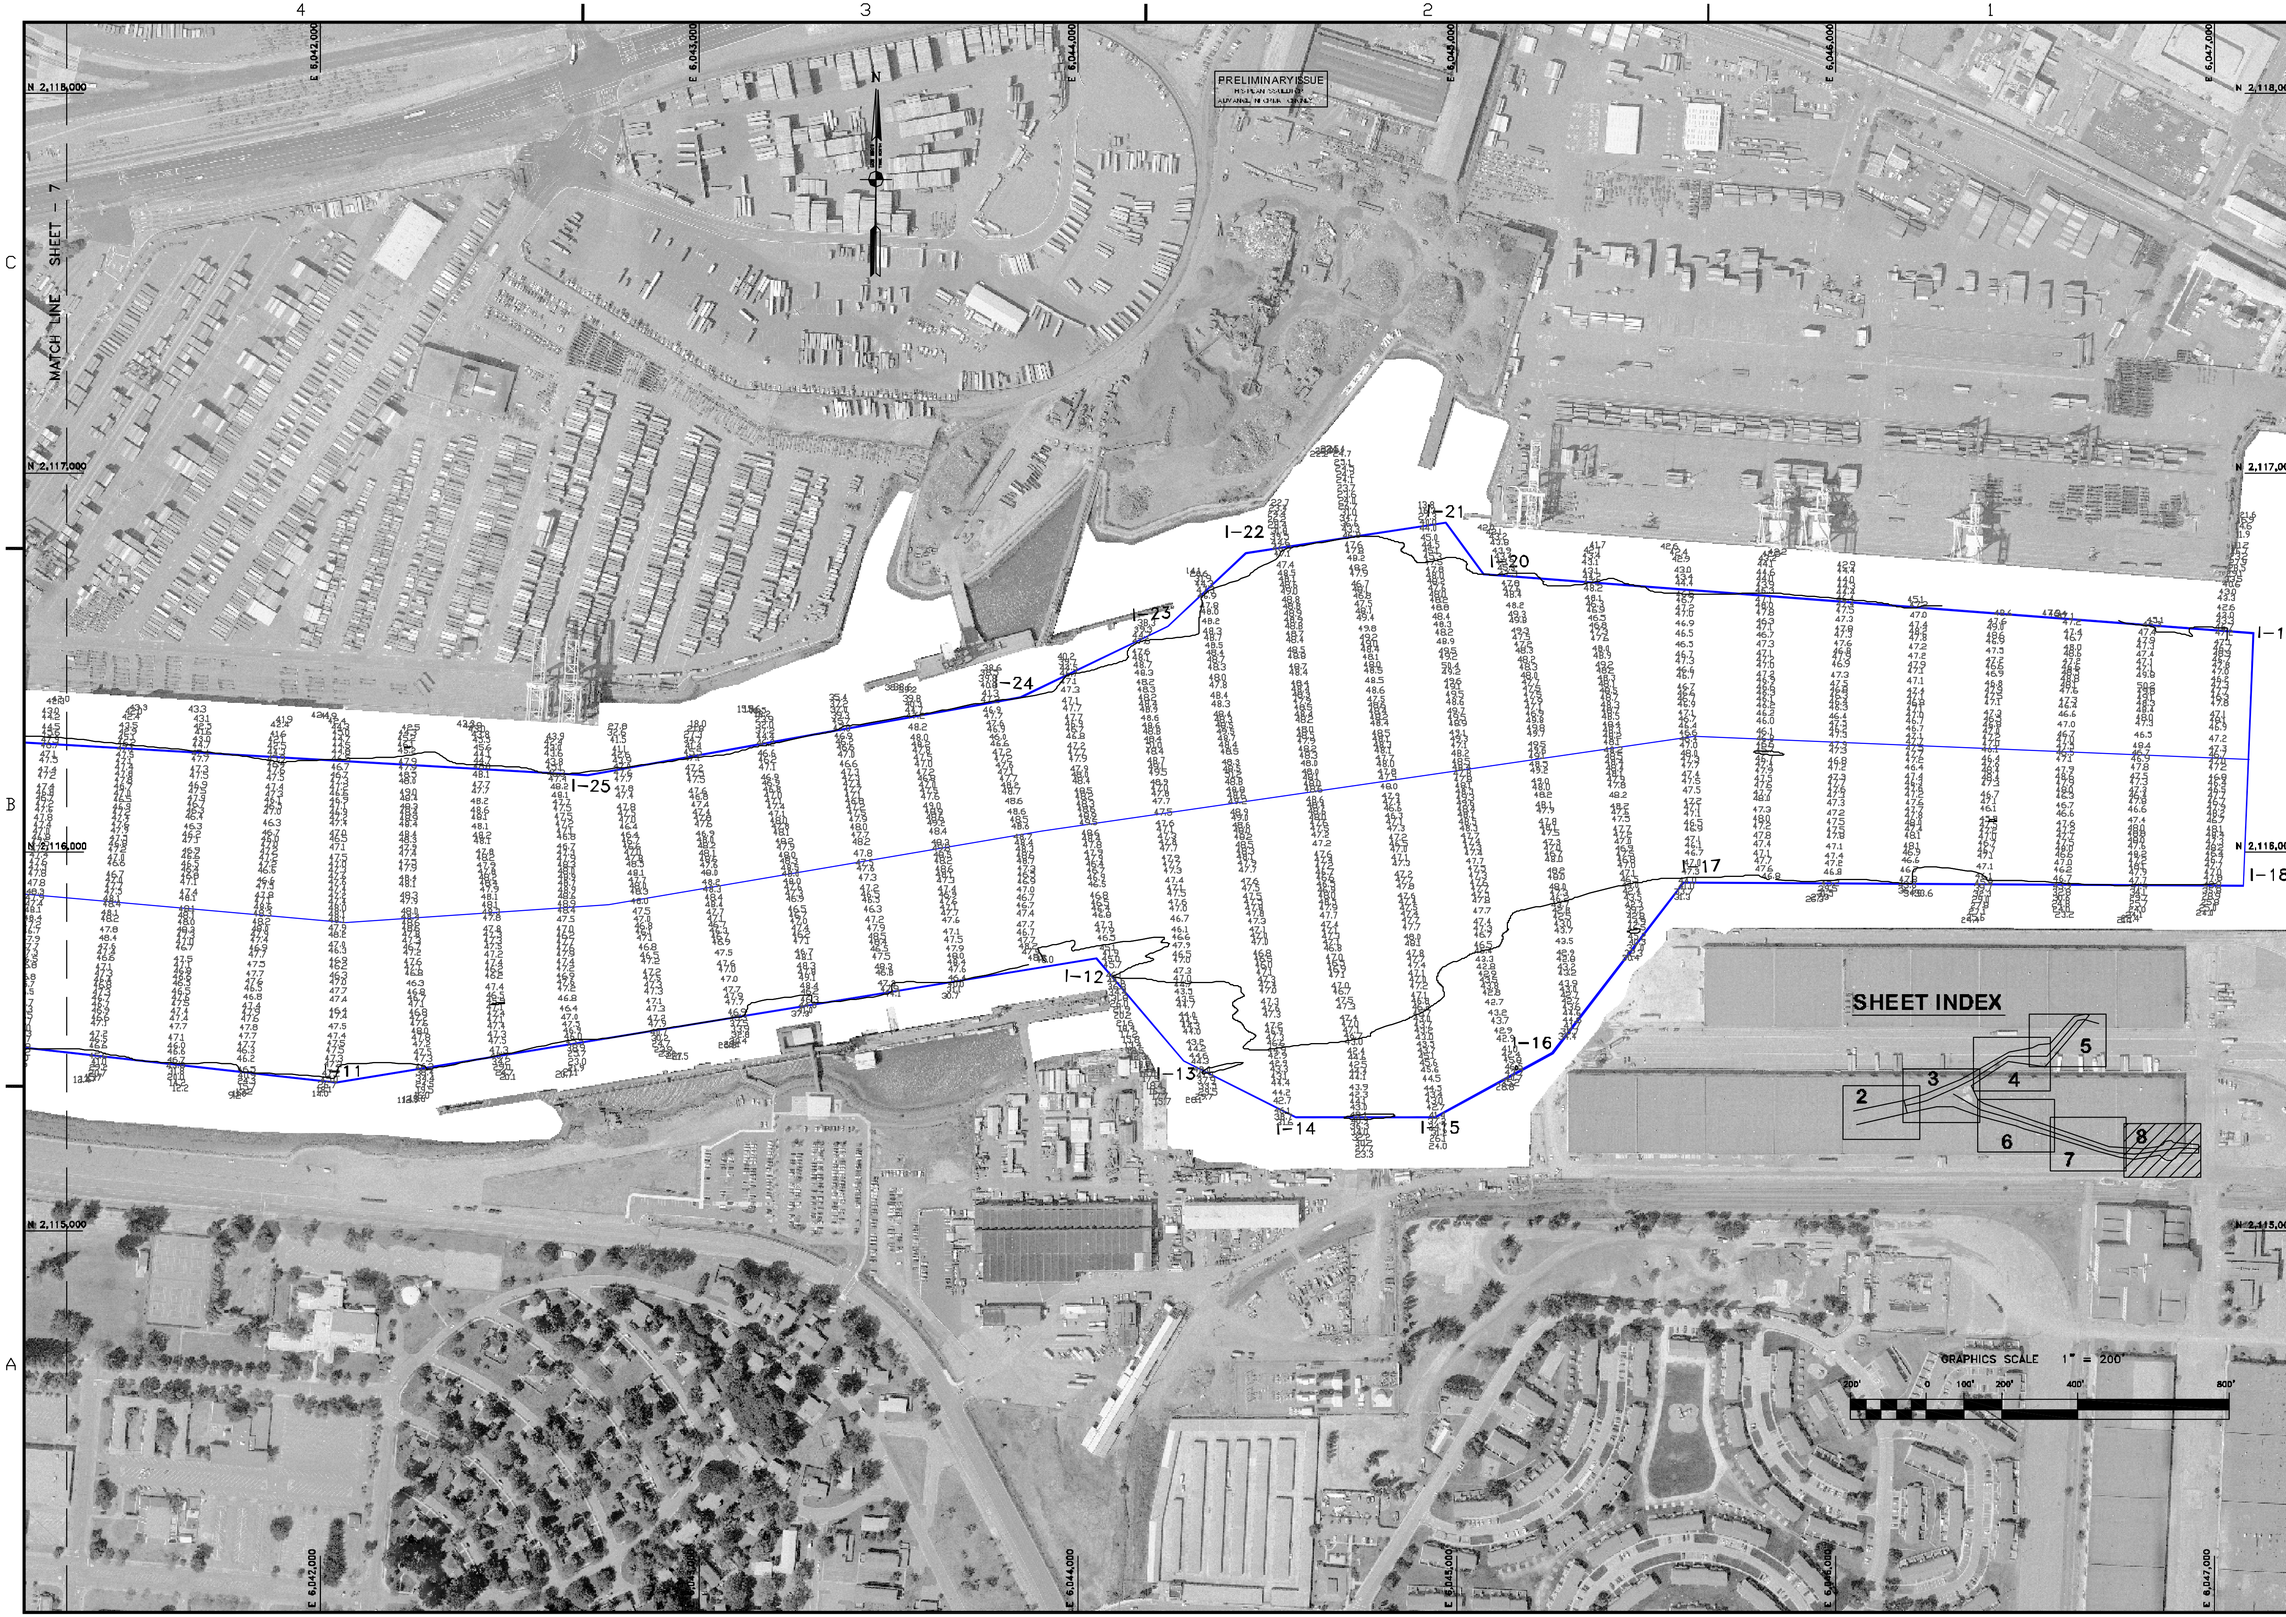

US Army Corps of Engineers
San Francisco District
1455 Market Street
San Francisco, CA 94103

Mark	Description	Date	Appr.

SUBMITTED: MC	DESIGNED BY:	CHECKED BY: TVW	DRAWN BY: EWC
Hydro Survey Team Leader	DATE: 3/31/2008	SHEET NO. 8 OF 8	DRAWING NO. 2 2 XXX
APPROVAL RECOMMENDED: Chief, Technical Support Section	PREPARED UNDER THE DIRECTION OF CRAIG W. KILEY LT. COLONEL, C.E., DISTRICT ENGINEER		
APPROVED: Chief, Construction Branch			

ALAMEDA COUNTY CALIFORNIA

OAKLAND HARBOR
INNER HARBOR
CONDITION SURVEY
11-12, 14, 17-18 MARCH 2008

Sheet reference number
C8