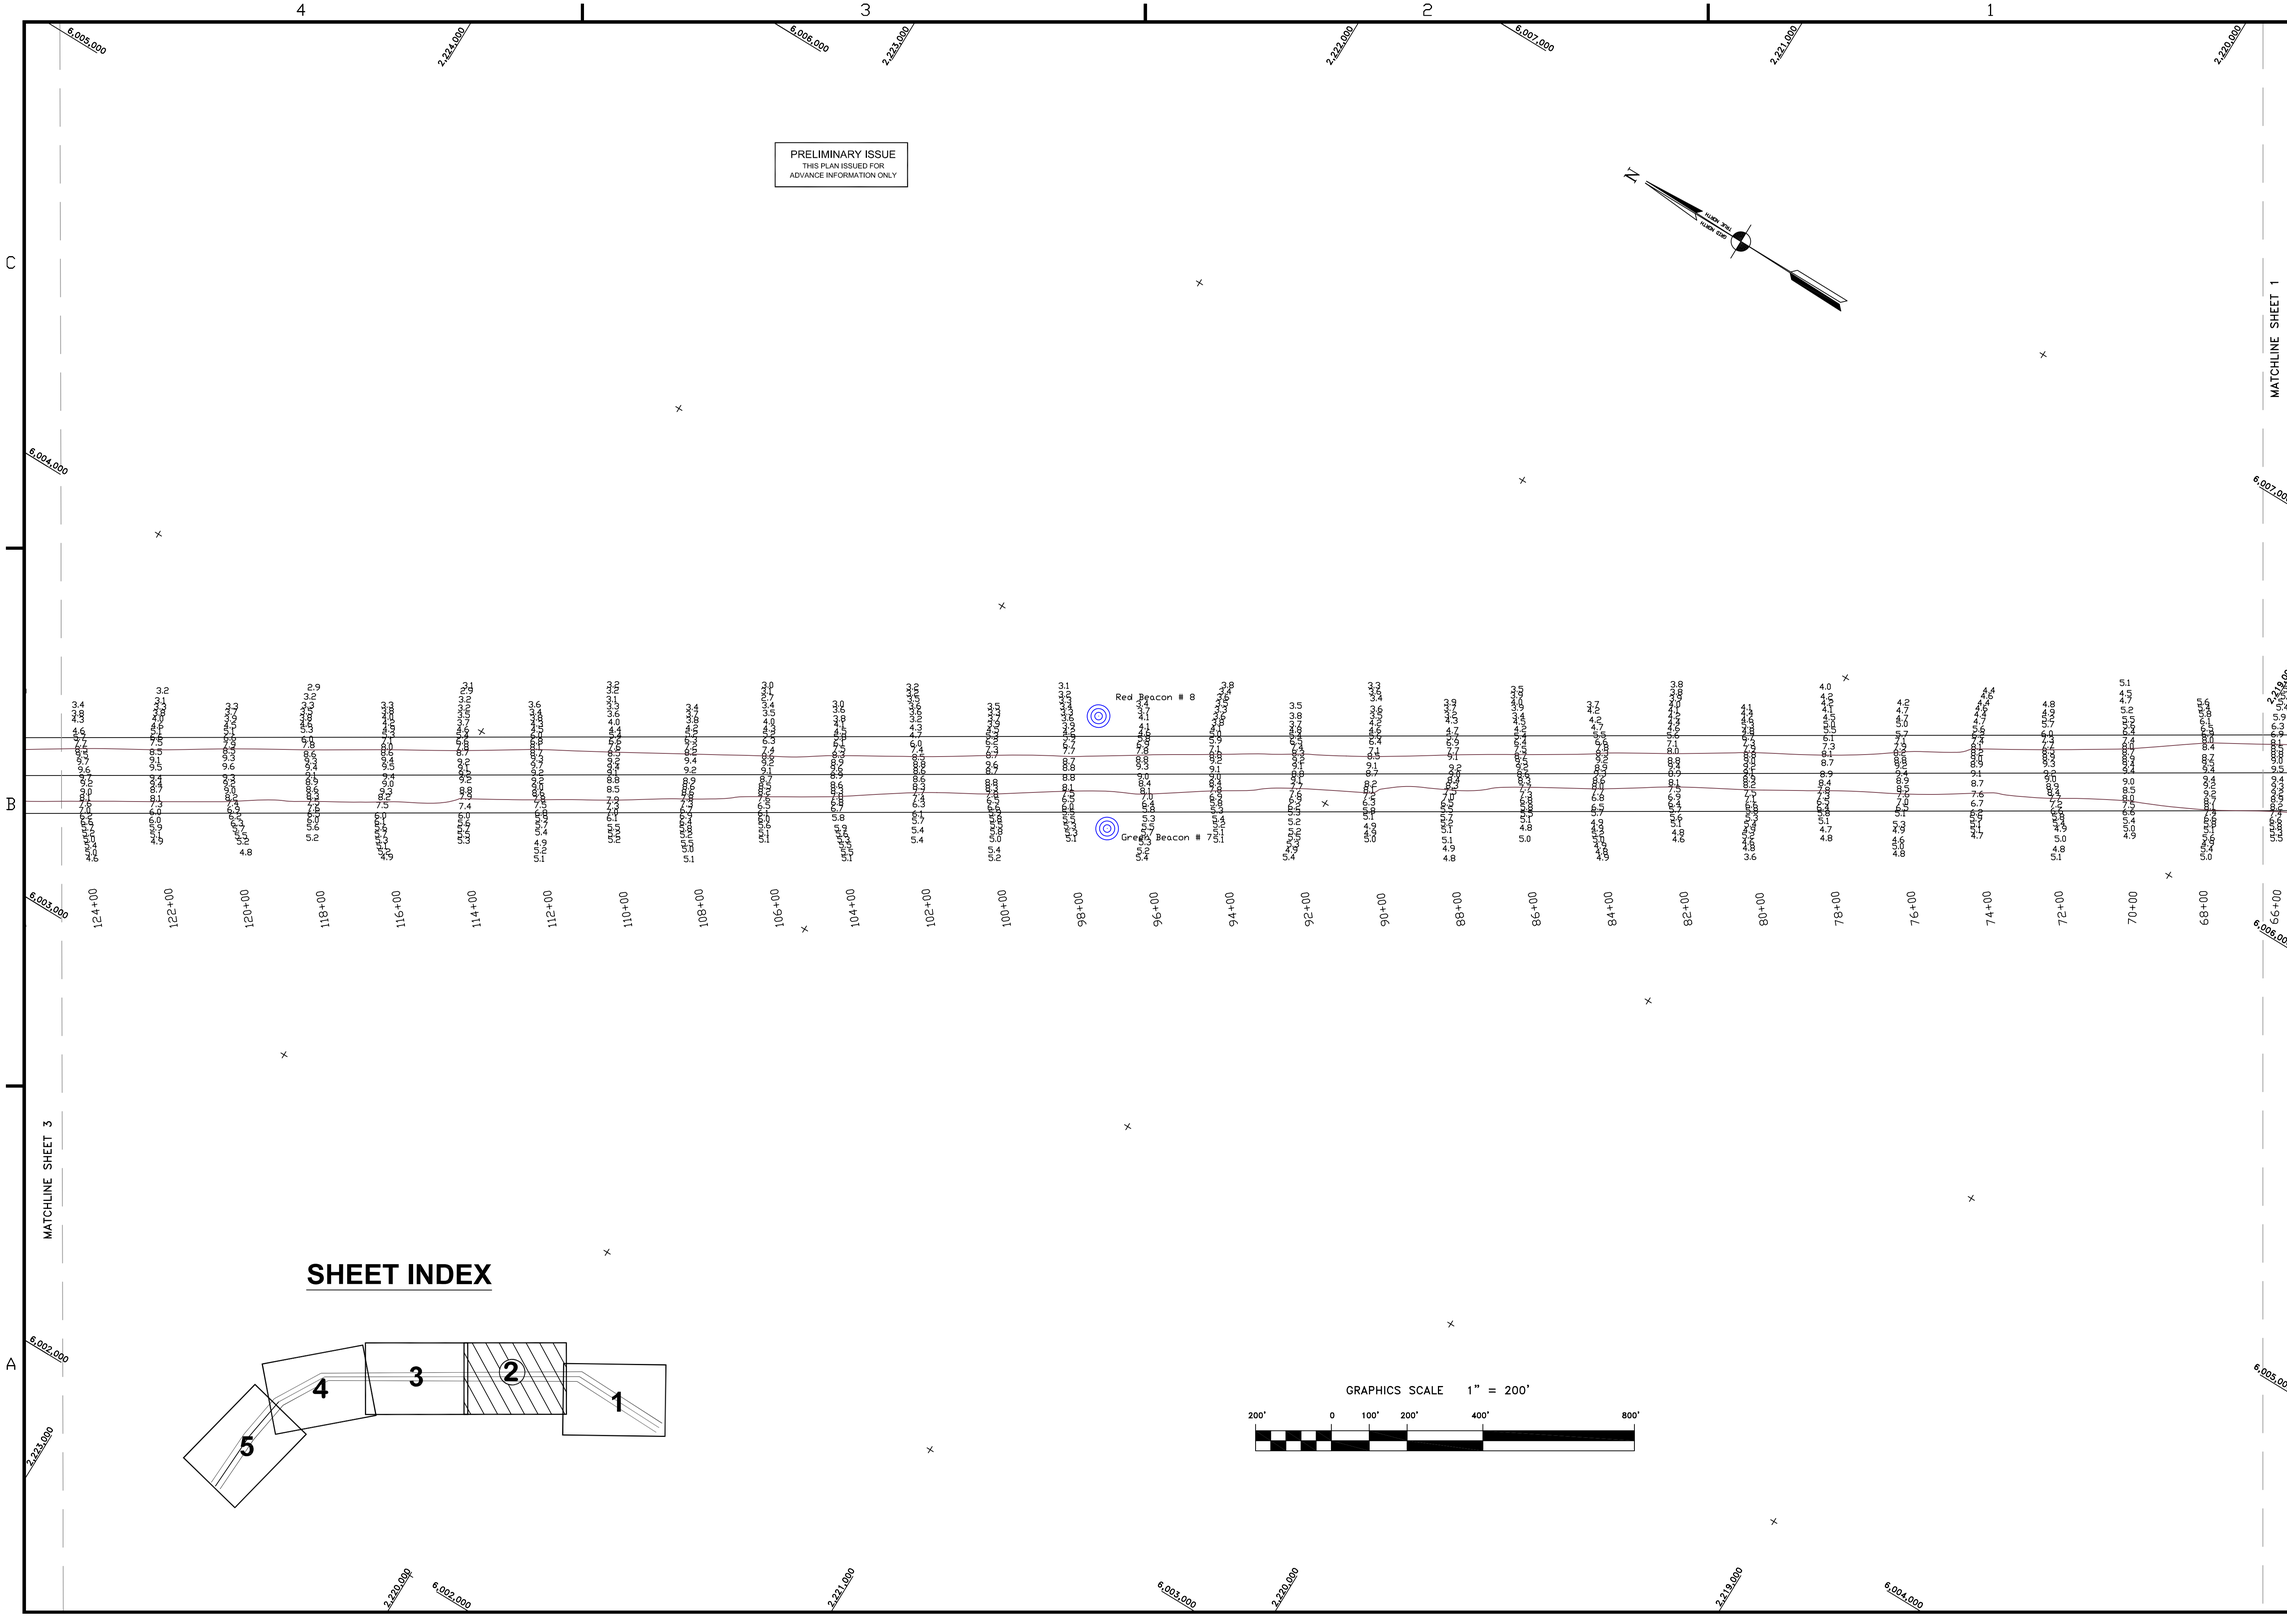

US Army Corps of Engineers
San Francisco District
1455 Market Street
San Francisco, CA 94103

Mark	Description	Date	Appr.

DESIGNED BY: | CHECKED BY: TVW | DRAWN BY: EWC
DATE: 06/07/2007 | SHEET NO. 2 OF 5 | DRAWING NO. 52 | 2 | 398

PREPARED UNDER THE DIRECTION OF
KILEY W. CRAIG
LT. COLONEL, C.E., DISTRICT ENGINEER

SUBMITTED: MC
Hydro Survey Team Leader
APPROVAL RECOMMENDED:
Chief, Technical Support Section
APPROVED:
Chief, Construction Branch

SONOMA COUNTY CALIFORNIA

PETALUMA RIVER ACROSS THE FLAT
CONDITION SURVEY
16–17 MAY 2007

Sheet reference number
C2