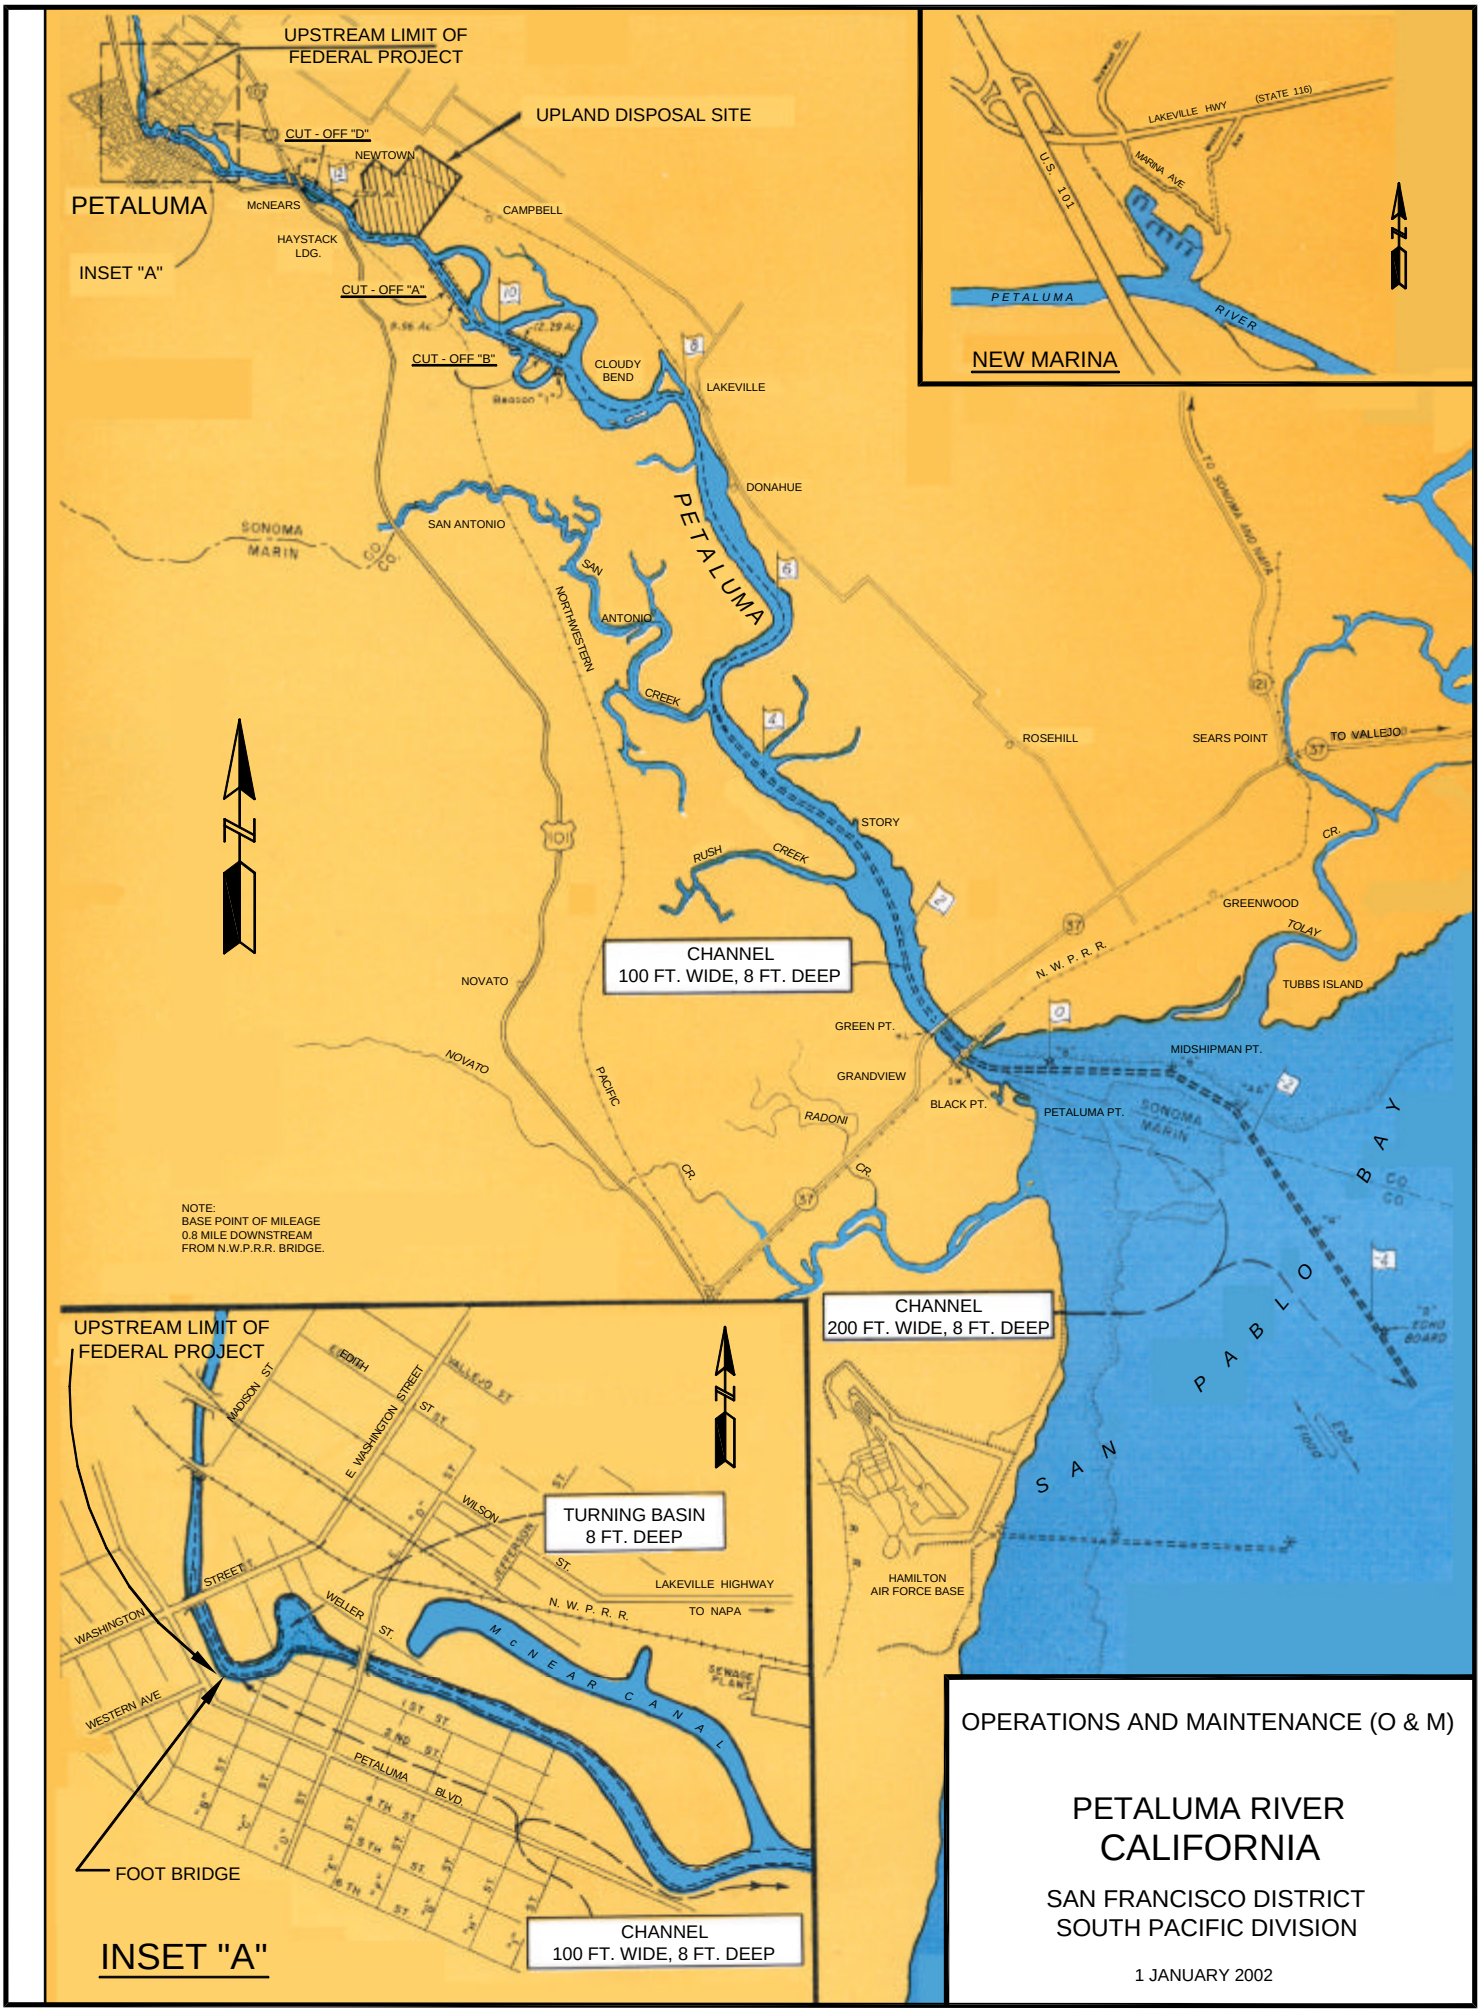
U. S. ARMY ENGINEER DISTRICT
UPSTREAM LIMIT OF FEDERAL PROJECT
UPLAND DISPOSAL SITE
CUT - OFF "D"
NEWTOWN
PETALUMA
McNEARS
CAMPBELL
HAYSTACK LDG.
INSET "A"
CUT - OFF "A"
CUT - OFF "B"
CLOUDY BEND
LAKEVILLE
DONAHUE
SAN ANTONIO
SONOMA MARIN
PETALUMA
SAN ANTONIO CREEK
NORTHWESTERN
ROSEHILL
SEARS POINT
TO VALLEJO
STORY
RUSH CREEK
GREENWOOD
TOLAY
N. W. P. R. R.
TUBBS ISLAND
NOVATO
GREEN PT.
MIDSHIPMAN PT.
GRANDVIEW
BLACK PT.
PETALUMA PT.
RADONI
PACIFIC
CHANNEL
100 FT. WIDE, 8 FT. DEEP
CHANNEL
200 FT. WIDE, 8 FT. DEEP
SAN PABLO BAY
HAMILTON AIR FORCE BASE
NOTE:
BASE POINT OF MILEAGE
0.8 MILE DOWNSTREAM
FROM N.W.P.R.R. BRIDGE.
NEW MARINA
LAKEVILLE HWY
(STATE 116)
U.S. 101
MARINA AVE
PETALUMA RIVER
UPSTREAM LIMIT OF FEDERAL PROJECT
EDITH
MADISON ST.
E. WASHINGTON STREET
WILSON
TURNING BASIN
8 FT. DEEP
LAKEVILLE HIGHWAY
TO NAPA
N. W. P. R. R.
WASHINGTON
WESTERN AVE
WELLER ST.
McNEAR CANAL
PETALUMA BLVD.
FOOT BRIDGE
CHANNEL
100 FT. WIDE, 8 FT. DEEP
INSET "A"
OPERATIONS AND MAINTENANCE (O & M)
PETALUMA RIVER
CALIFORNIA
SAN FRANCISCO DISTRICT
SOUTH PACIFIC DIVISION
1 JANUARY 2002
CORPS OF ENGINEERS