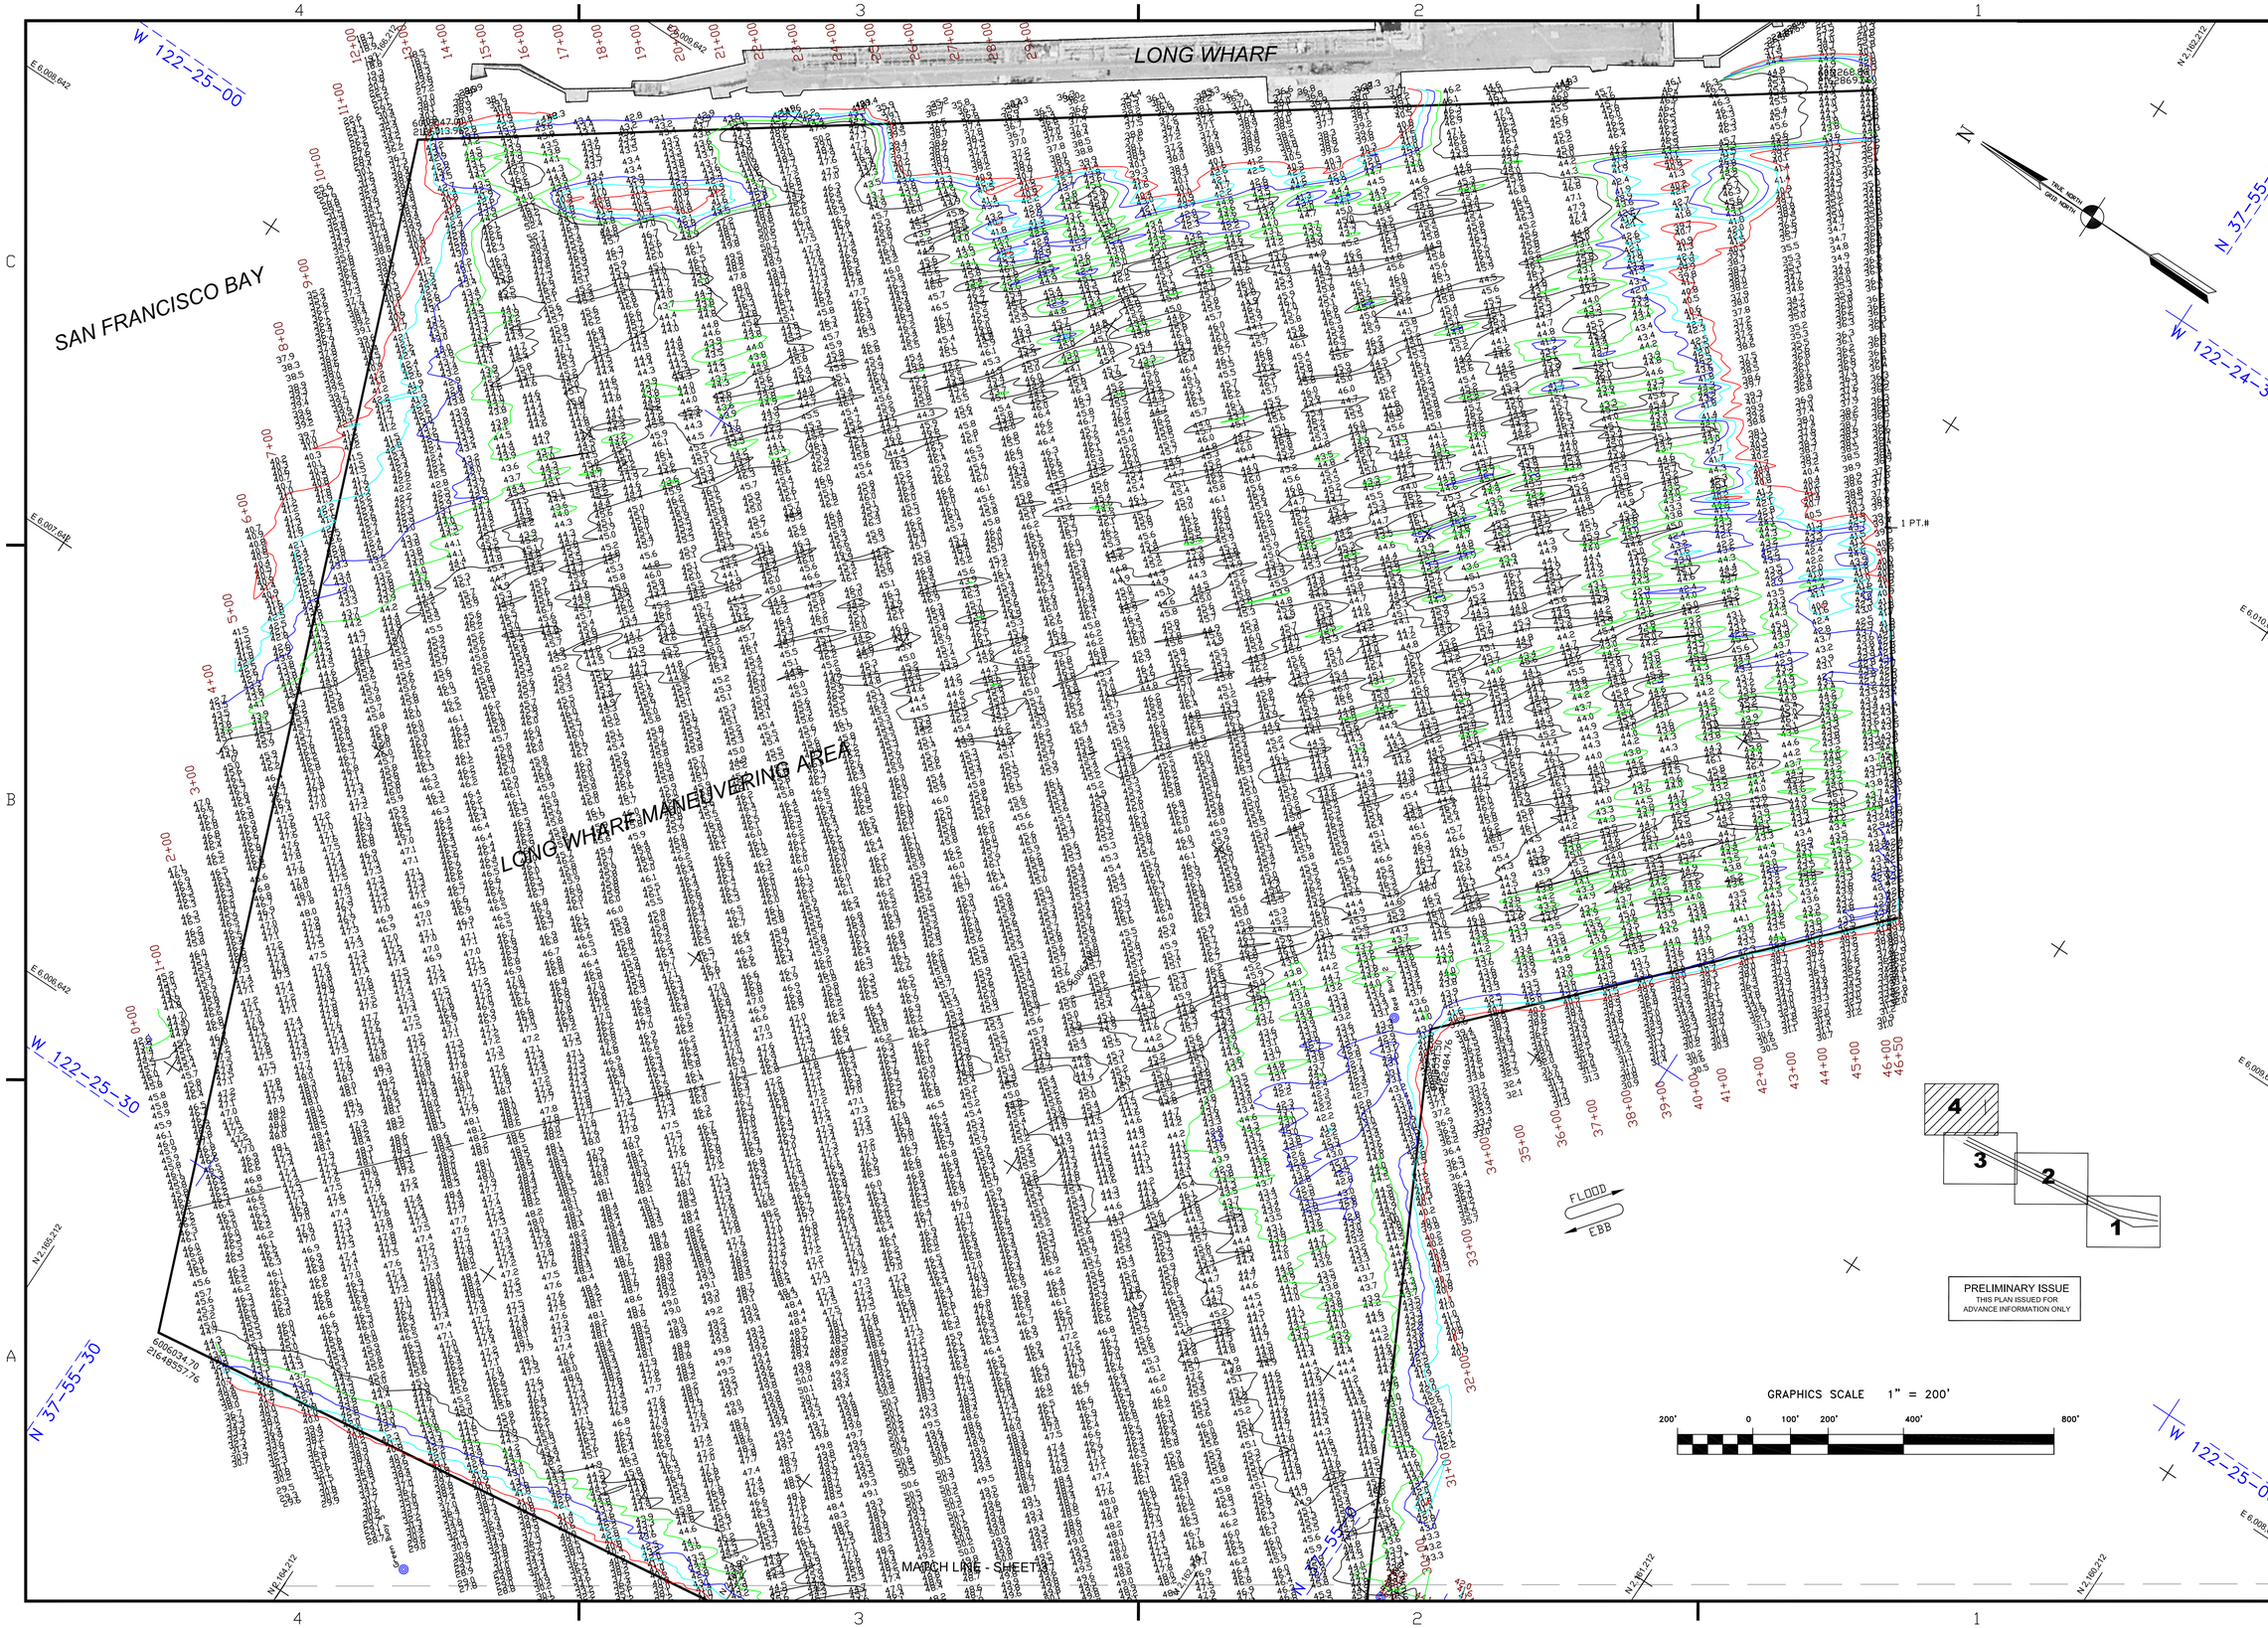

US Army Corps of Engineers
San Francisco District
1455 Market Street
San Francisco, CA 94103

Mark	Description	Date	Appr.

SUBMITTED:	DESIGNED BY:	CHECKED BY:	DRAWN BY:
PDT		PDT	PDT
Hydro Survey Team Leader	DATE:	SHEET NO.	DRAWING NO.
APPROVAL RECOMMENDED:	9/7/2011	4 OF 4	9 2
Chief, Geomatics Section	PREPARED UNDER THE DIRECTION OF		
APPROVED:	TORREY A. DICIRO		
Chief, Construction Branch	LT. COLONEL, C.E., DISTRICT ENGINEER		

CONTRA COSTA COUNTY CALIFORNIA

RICHMOND HARBOR
LONG WHARF MANUEVERING
POSTDREDGE SURVEY
02 SEPTEMBER 2011

Sheet reference number
C4