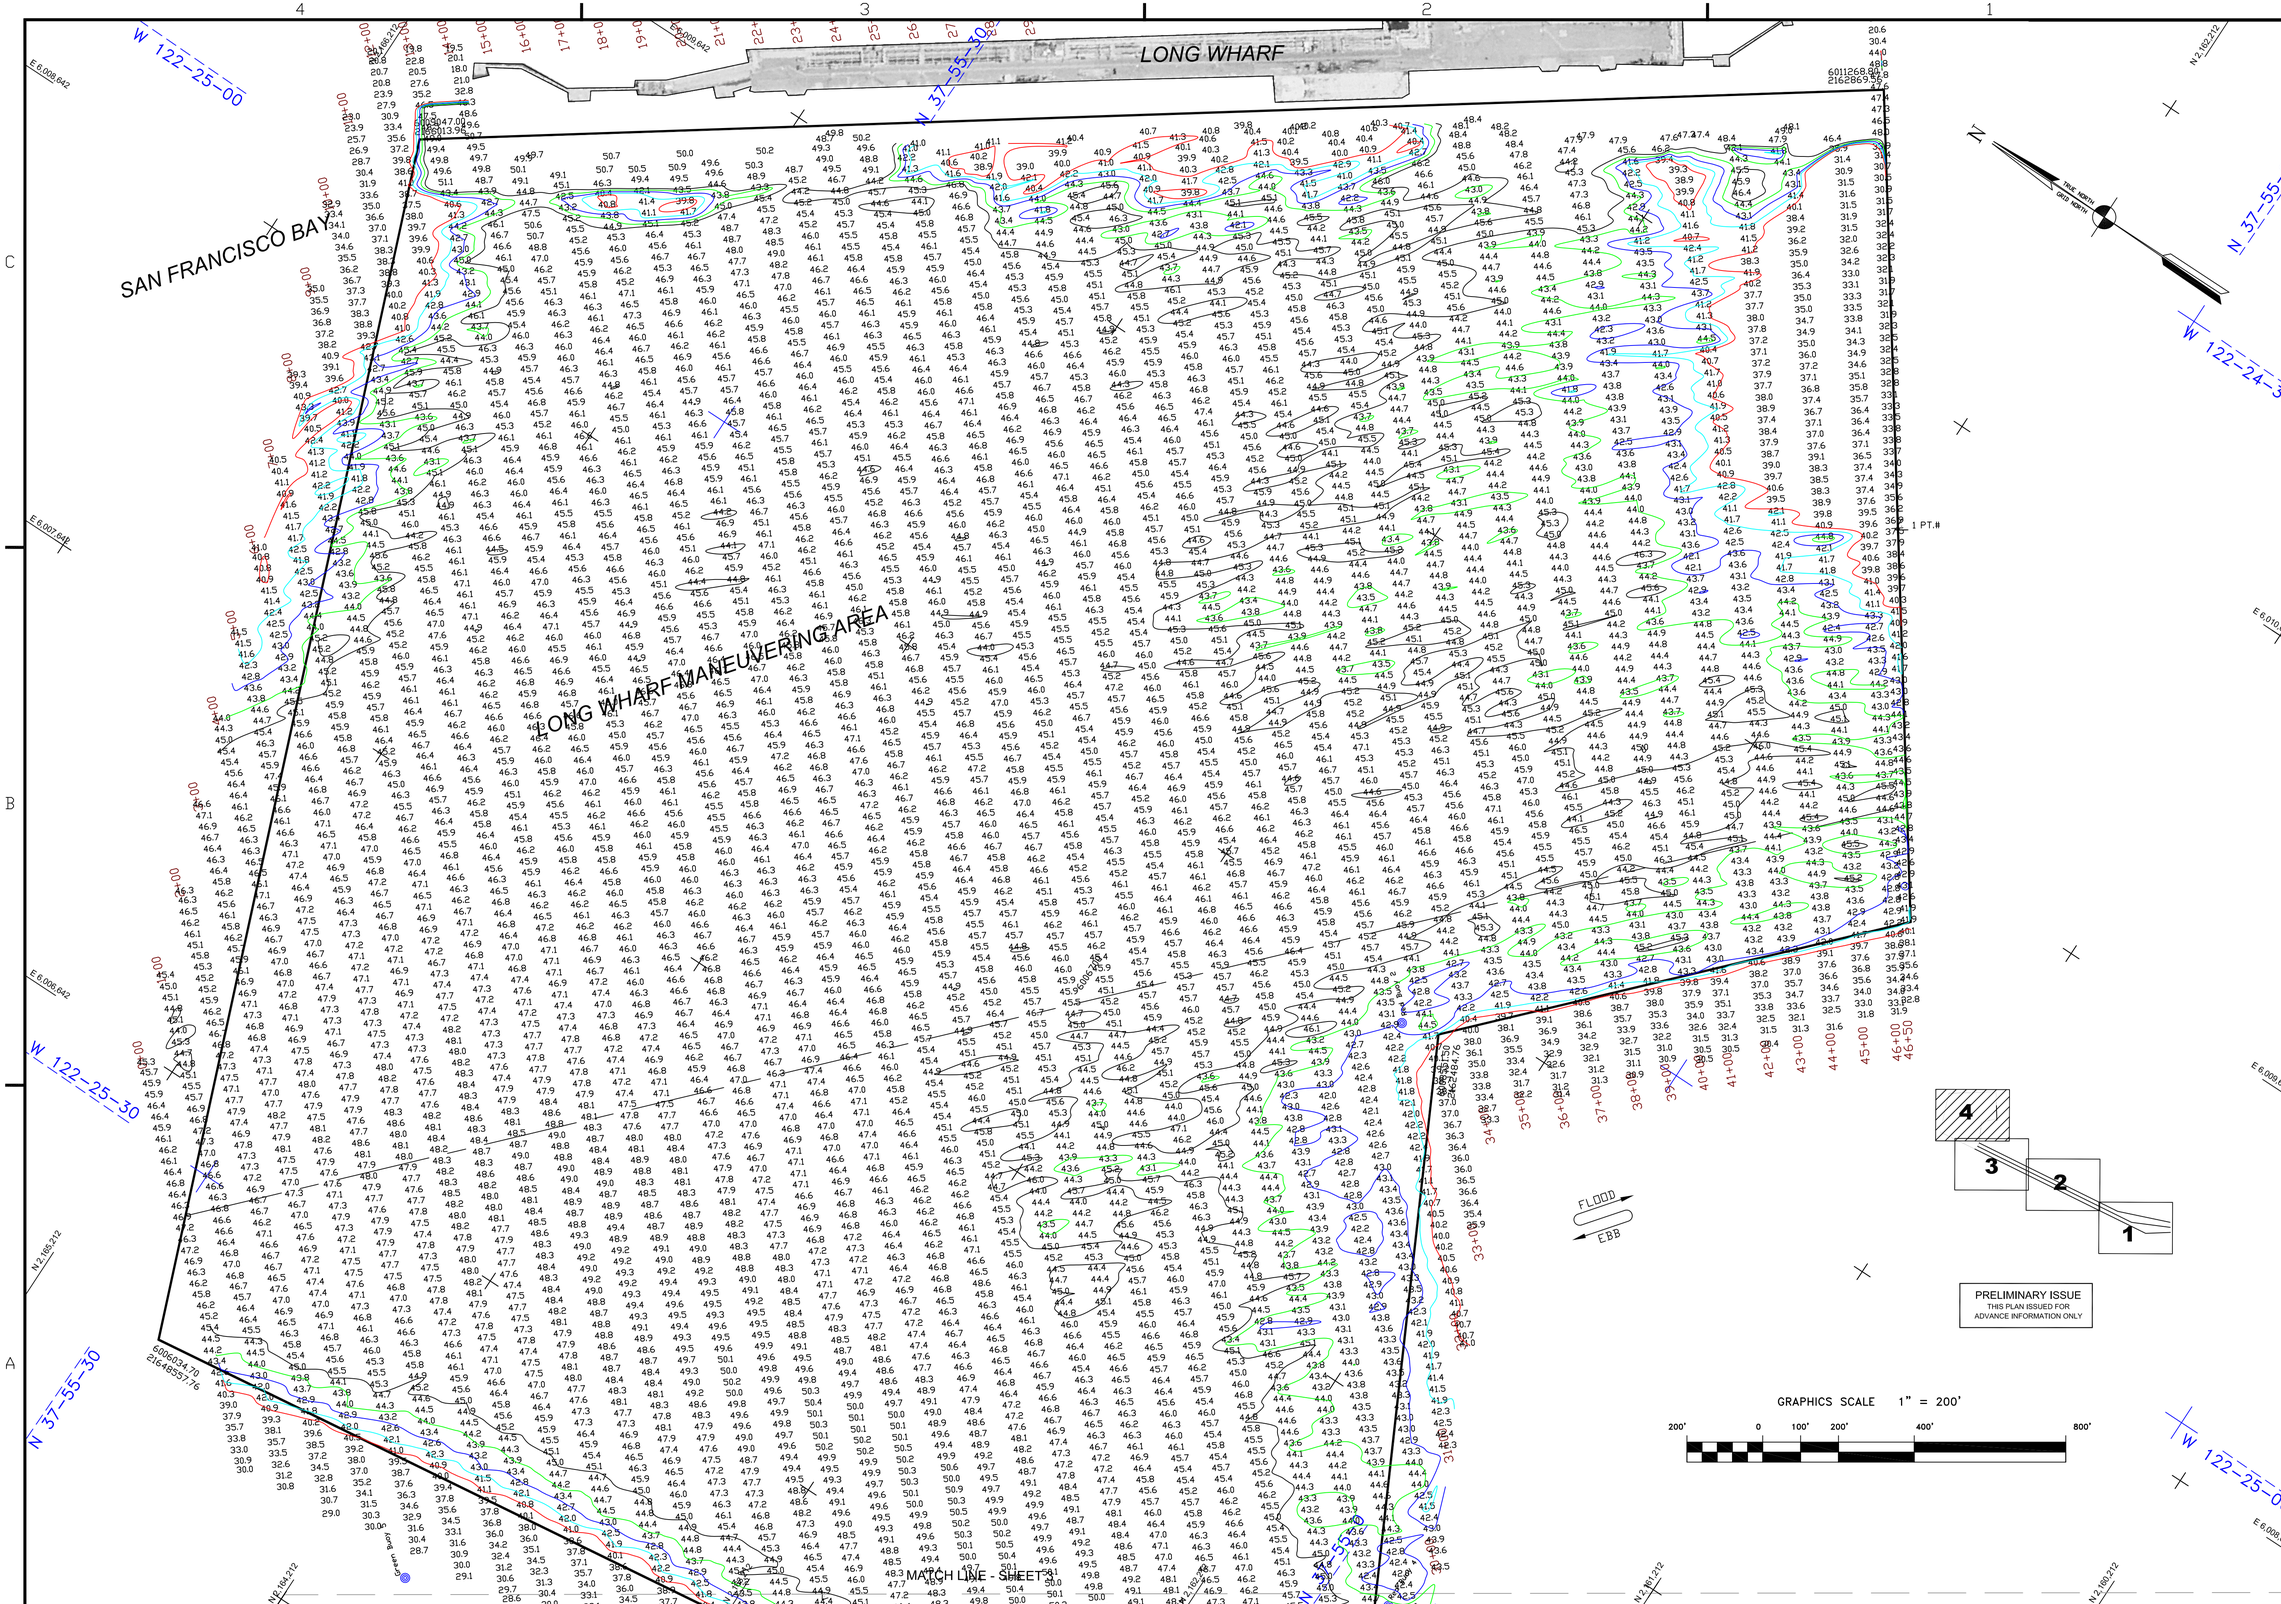

US Army Corps of Engineers
San Francisco District
1455 Market Street
San Francisco, CA 94103

Mark	Description	Date	Appr.

DESIGNED BY:	CHECKED BY:	DRAWN BY:
	PDT	PDT

DATE:	SHEET NO.	DRAWING NO.
2/21/2013	4 OF 4	9 2

PREPARED UNDER THE DIRECTION OF
JOHN K. BAKER
LT. COLONEL, C.E., DISTRICT ENGINEER

SUBMITTED: PDT
Hydro Survey Team Leader
APPROVAL RECOMMENDED:
Chief, Hydro Survey Section
APPROVED:
Chief, Construction Branch

CONTRA COSTA COUNTY CALIFORNIA

RICHMOND HARBOR
LONGWHARF
CONDITION SURVEY
10 FEBRUARY 2013

Sheet reference number
C4