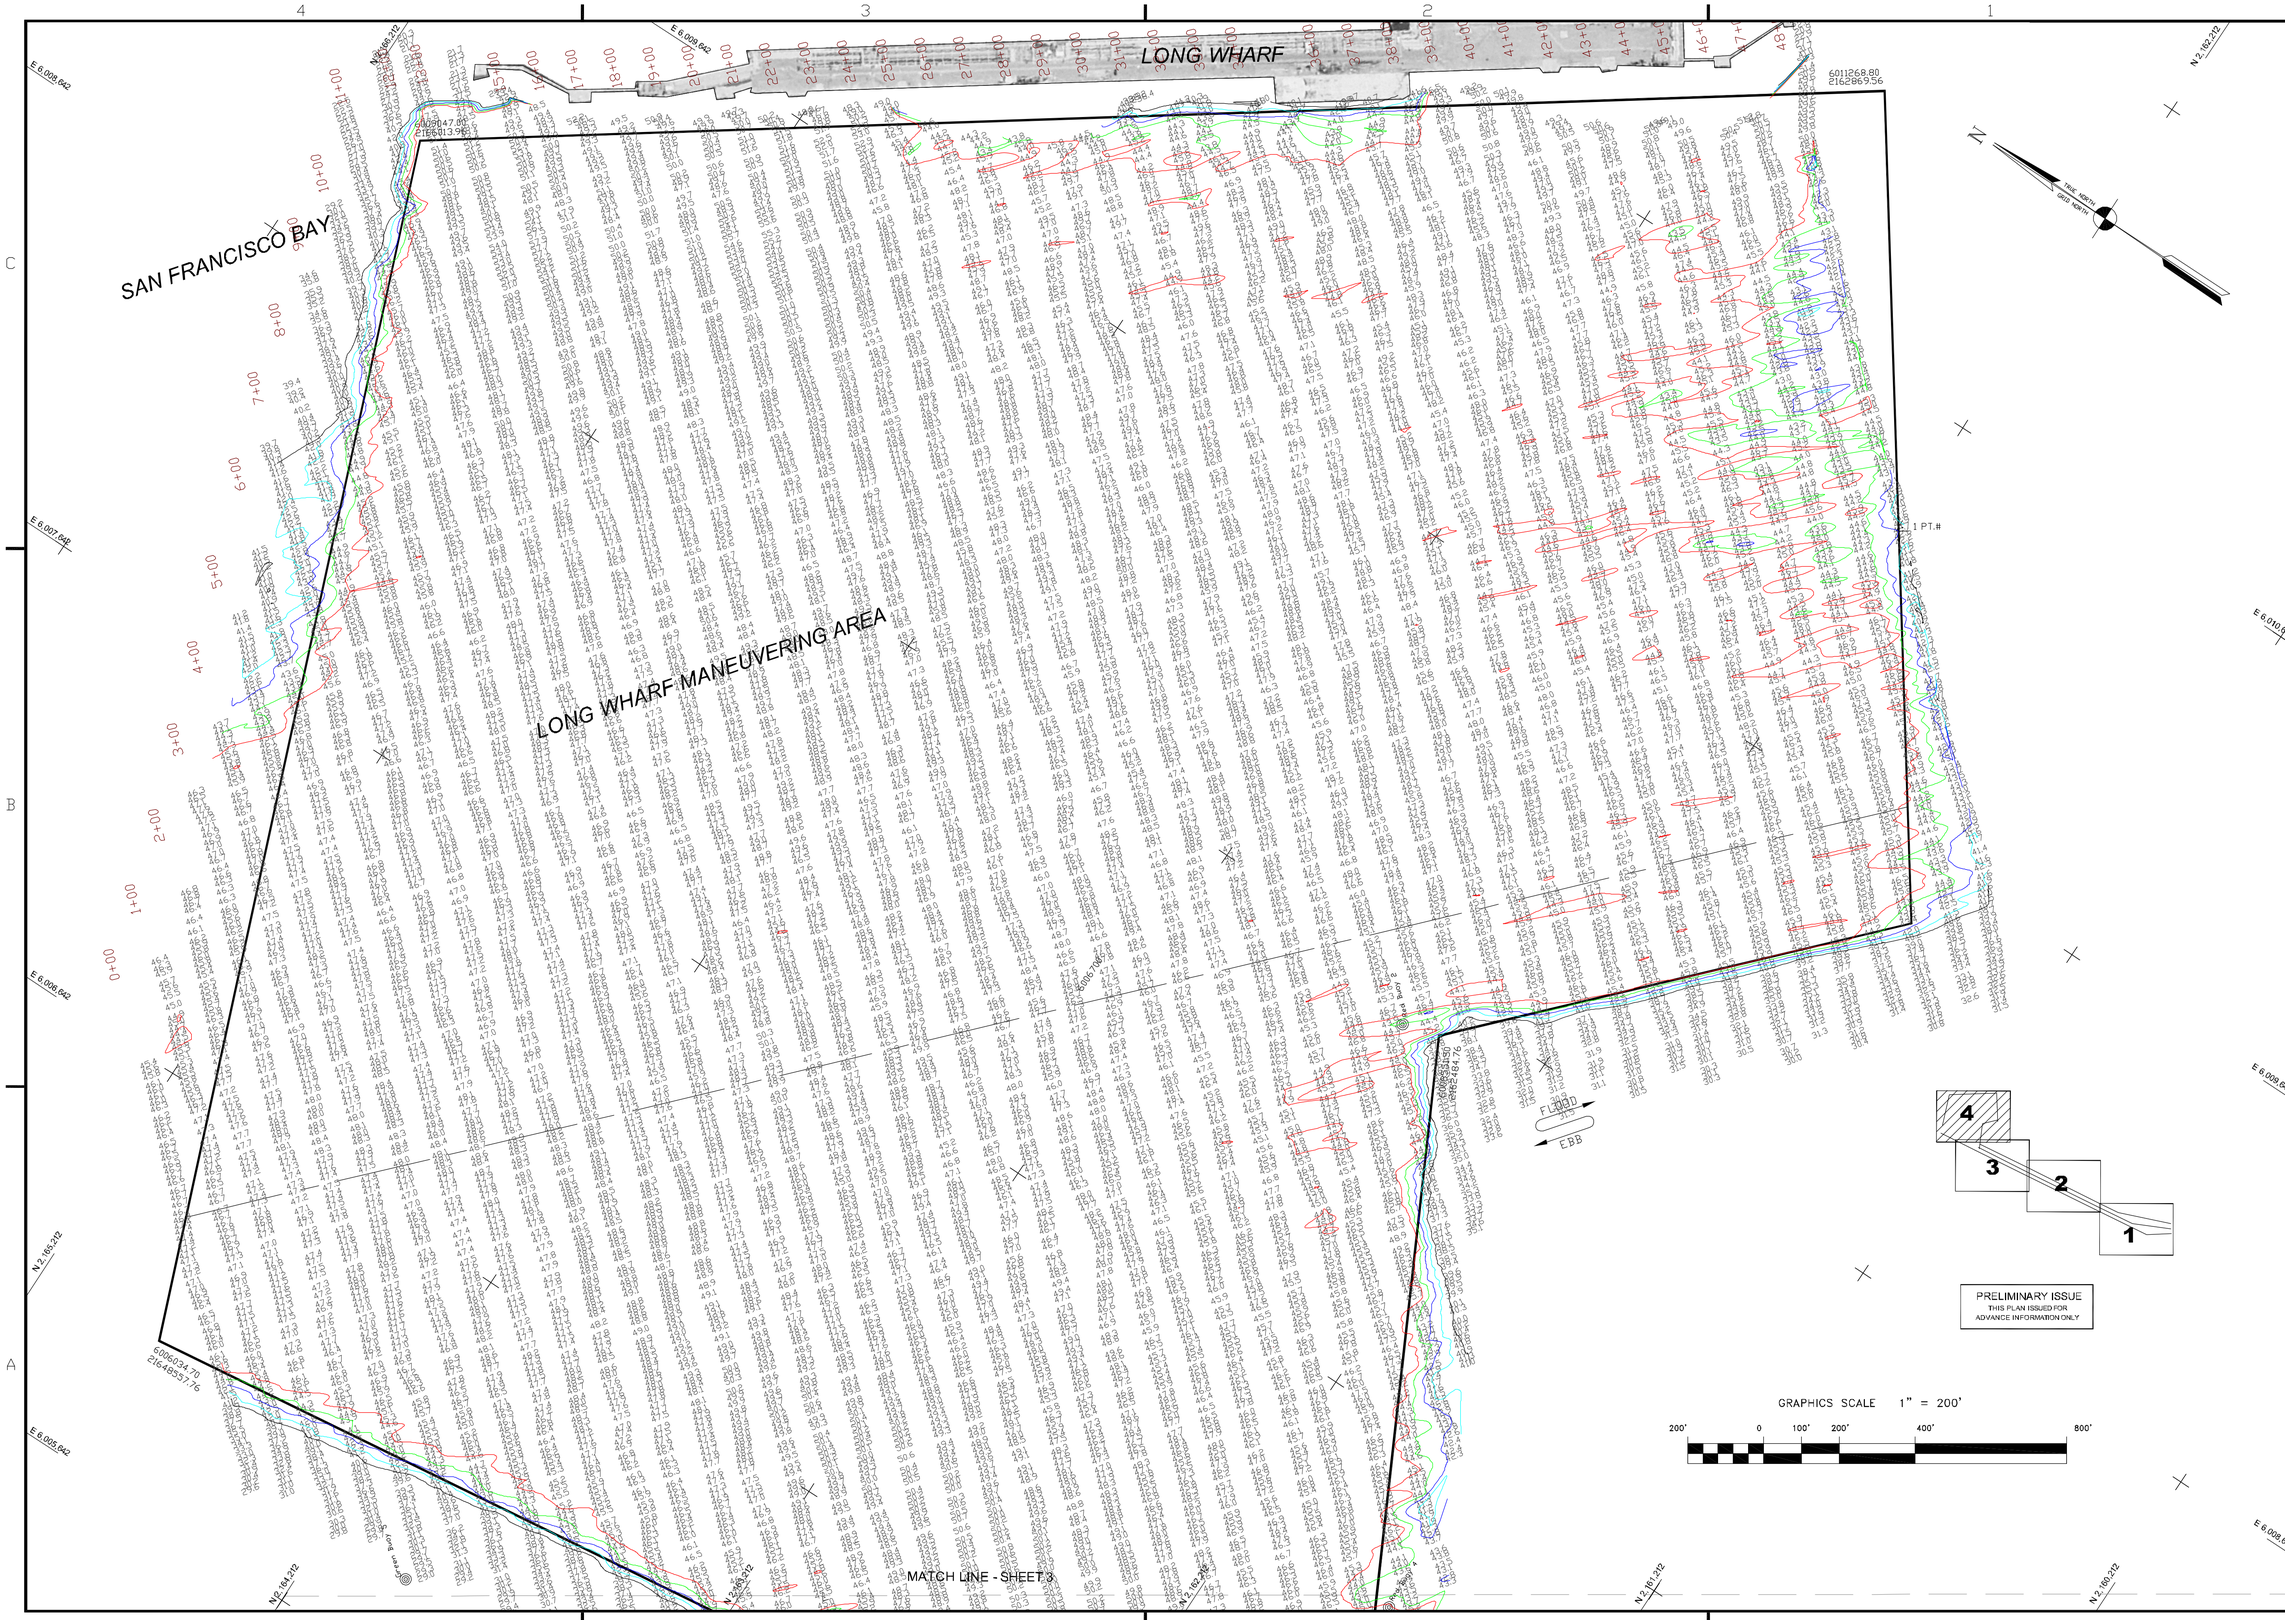

US Army Corps of Engineers
San Francisco District
1455 Market Street
San Francisco, CA 94103

Mark	Description	Date	Appr.

SUBMITTED: MC
Hydro Survey Team Leader
APPROVAL RECOMMENDED:
Chief, Technical Support Section
APPROVED:
Chief, Construction Branch

DESIGNED BY:
CHECKED BY: TVW
DRAWN BY: EWC
DATE:
SHEET NO. 4 OF 4
DRAWING NO. 9 2 XXX

PREPARED UNDER THE DIRECTION OF
LAURENCE M. FARRELL
LT. COLONEL, C.E., DISTRICT ENGINEER

CONTRA COSTA COUNTY CALIFORNIA

RICHMOND HARBOR
LONG WHARF MANUEVERING
POSTDREDGE SURVEY
8 JULY 2009

Sheet reference number
C4