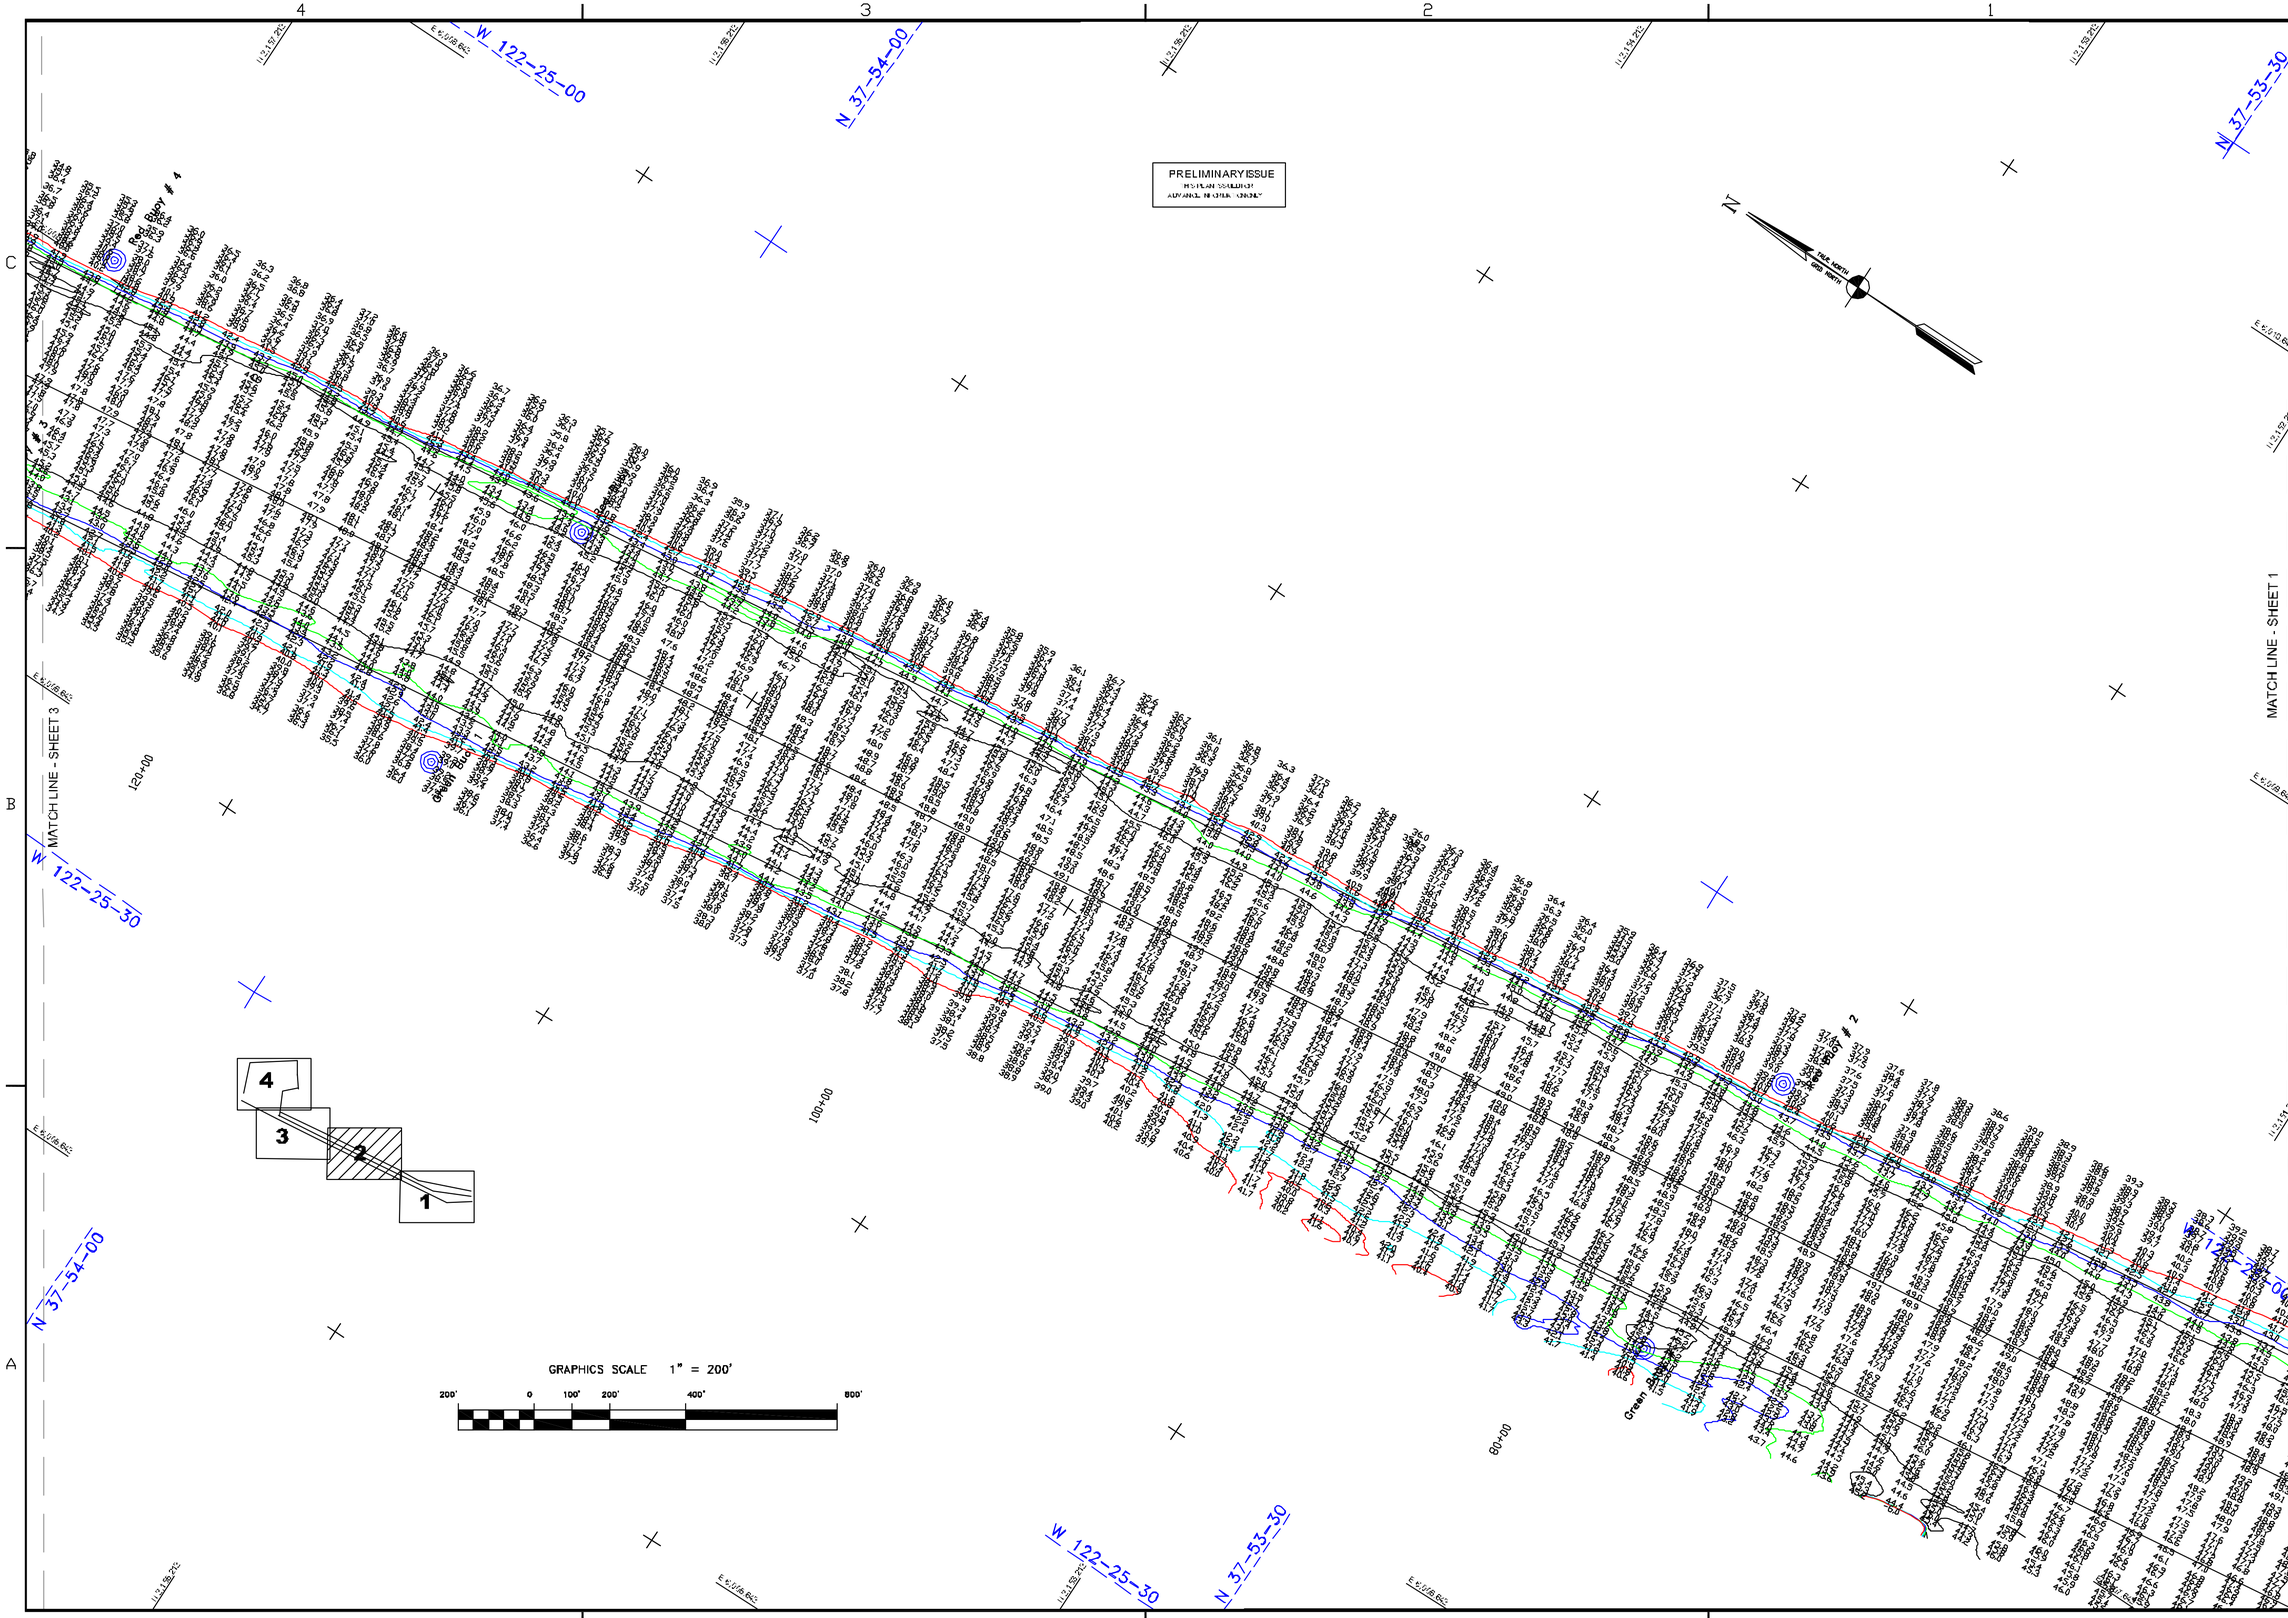

US Army Corps of Engineers
San Francisco District
1455 Market Street
San Francisco, CA 94103

Mark	Description	Date	Appr.

SUBMITTED: PDT	CHECKED BY: PDT	DRAWN BY: PDT	
Hydro Survey Team Leader			
APPROVAL RECOMMENDED:	DATE: 7/31/2013	SHEET NO. 2 OF 4	DRAWING NO. 9 2 XXX
Chief, Hydro Survey Section	PREPARED UNDER THE DIRECTION OF JOHN K. BAKER		
APPROVED:	LT. COLONEL, C.E., DISTRICT ENGINEER		
Chief, Construction Branch			

CONTRA COSTA COUNTY CALIFORNIA

RICHMOND OUTER HARBOR
SOUTHAMPTON SHOAL
CONDITION SURVEY
26 JULY 2013

Sheet reference number

C2