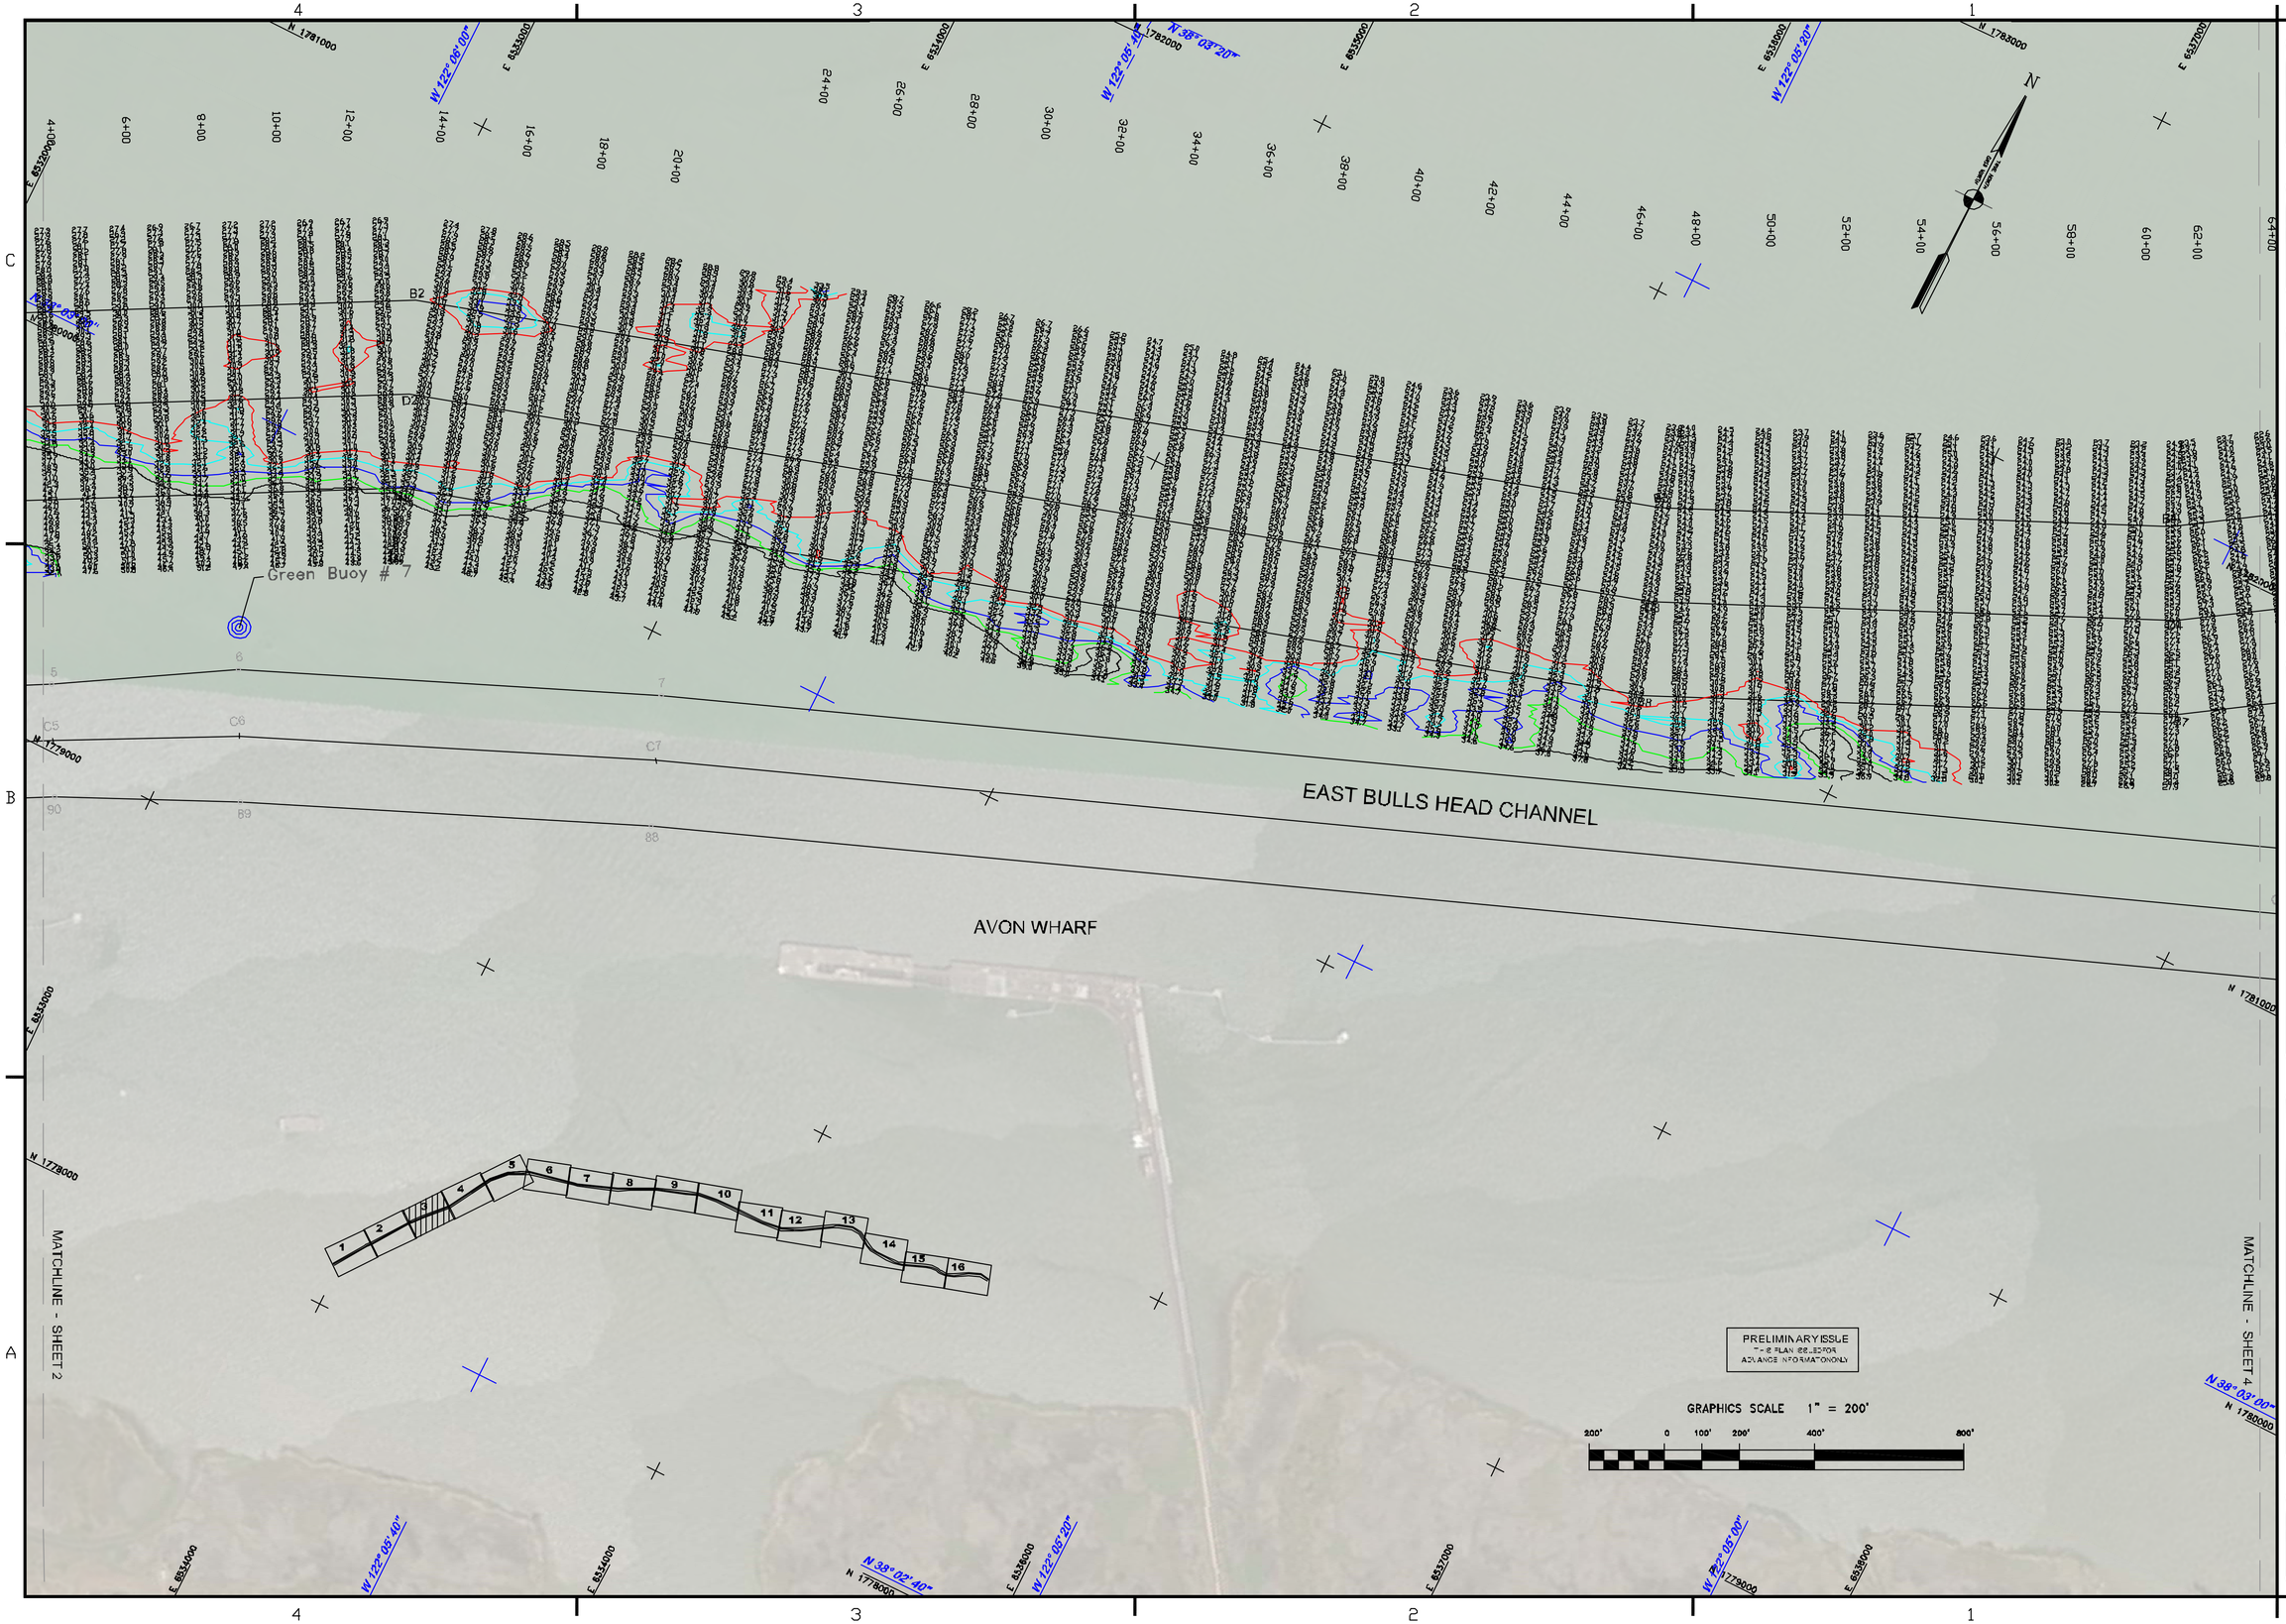

US Army Corps of Engineers
San Francisco District
1455 Market Street
San Francisco, CA 94103

Mark	Description	Date	Appr.

DESIGNED BY: PDT	CHECKED BY: PDT	DRAWN BY: PDT	
DATE: 9/07/2016	SHEET NO. 3 OF 16	DRAWING NO. 4	2

SUBMITTED: PDT
Survey Section Team Leader
APPROVAL RECOMMENDED:
Chief, Hydro Survey Section
APPROVED:
Chief, Construction Branch

PREPARED UNDER THE DIRECTION OF
JOHN C. MORROW
LT. COLONEL, C.E., DISTRICT ENGINEER

CONTRA COSTA COUNTY CALIFORNIA

SUISUN BAY CHANNEL
DS-16
CONDITION SURVEY
01 SEPTEMBER 2016

Sheet reference number
C3