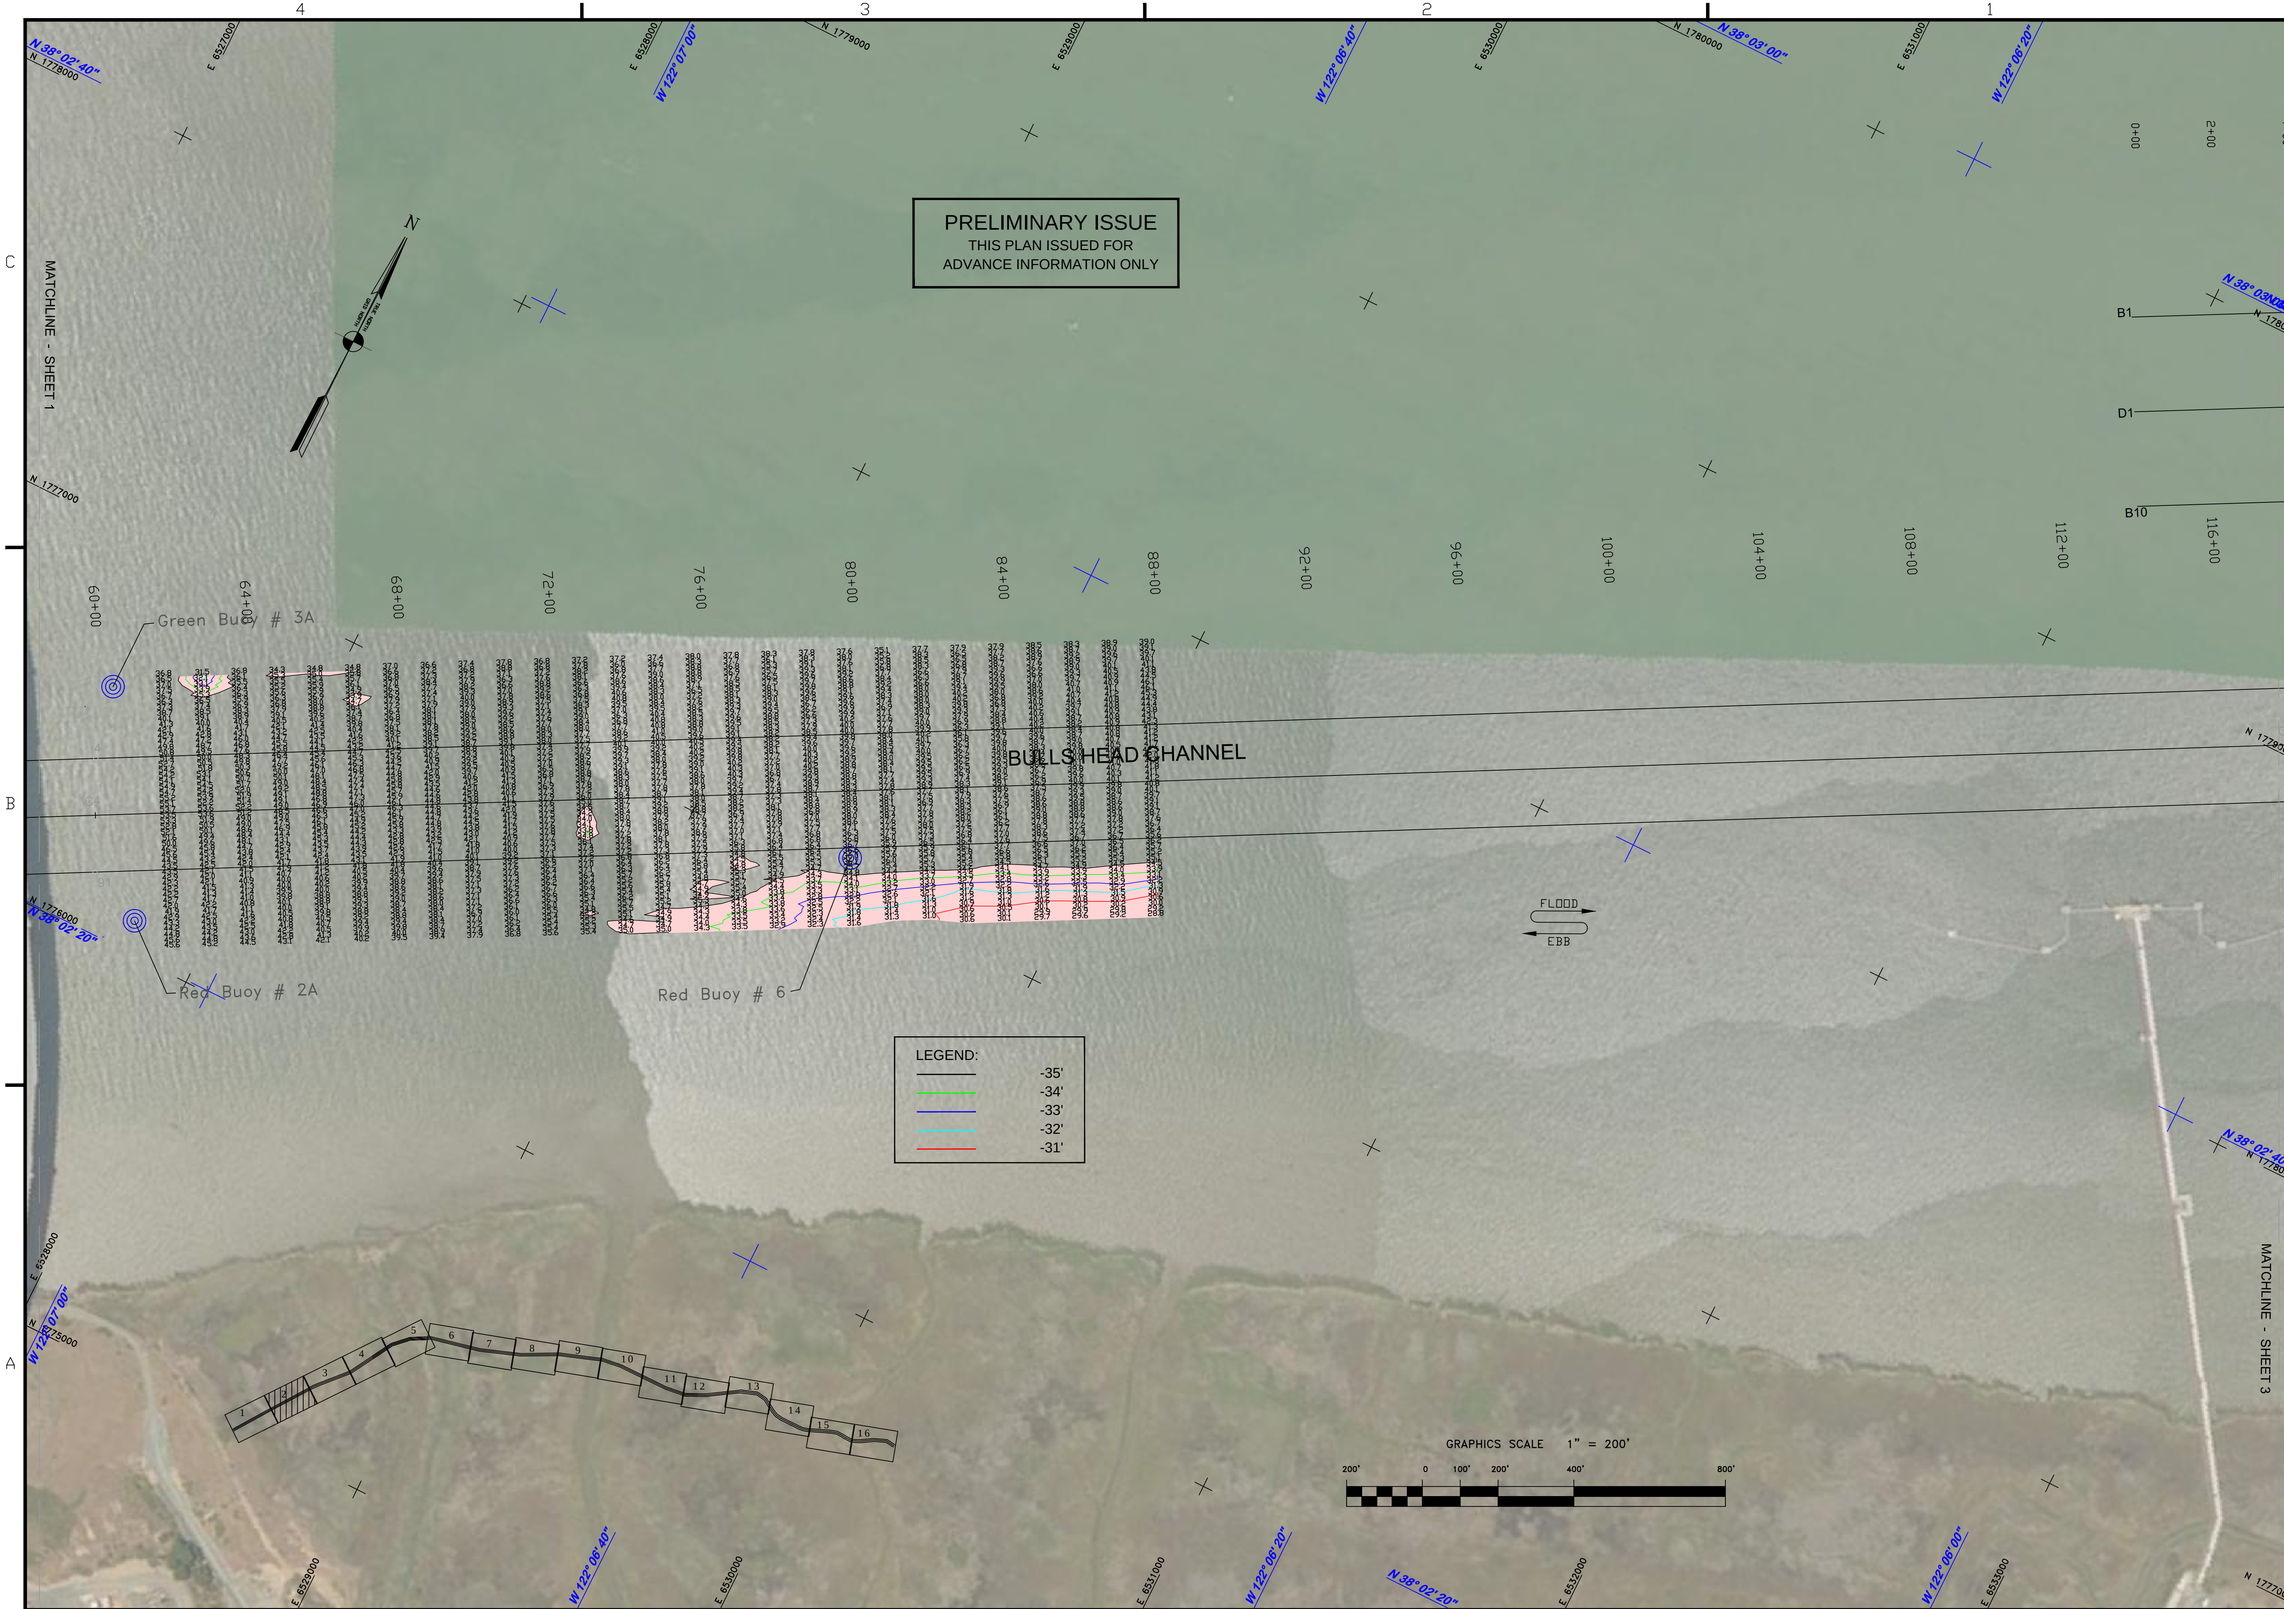

US Army Corps of Engineers
San Francisco District
1455 Market Street
San Francisco, CA 94103

Mark	Description	Date	Appr.

DESIGNED BY: PDT
CHECKED BY: PDT
DRAWN BY: PDT
DATE: 11/22/2016
SHEET NO. 2 OF 16
DRAWING NO. 4 2
PREPARED UNDER THE DIRECTION OF
JOHN C. MORROW
LT. COLONEL, C.E., DISTRICT ENGINEER

SUBMITTED: PDT
Survey Section Team Leader
APPROVAL RECOMMENDED:
Chief, Hydro Survey Section
APPROVED:
Chief, Construction Branch

CONTRA COSTA COUNTY CALIFORNIA

SUISUN BAY CHANNEL
BULLSHEAD REACH
CONDITION SURVEY
15 NOVEMBER 2016

Sheet reference number
C2