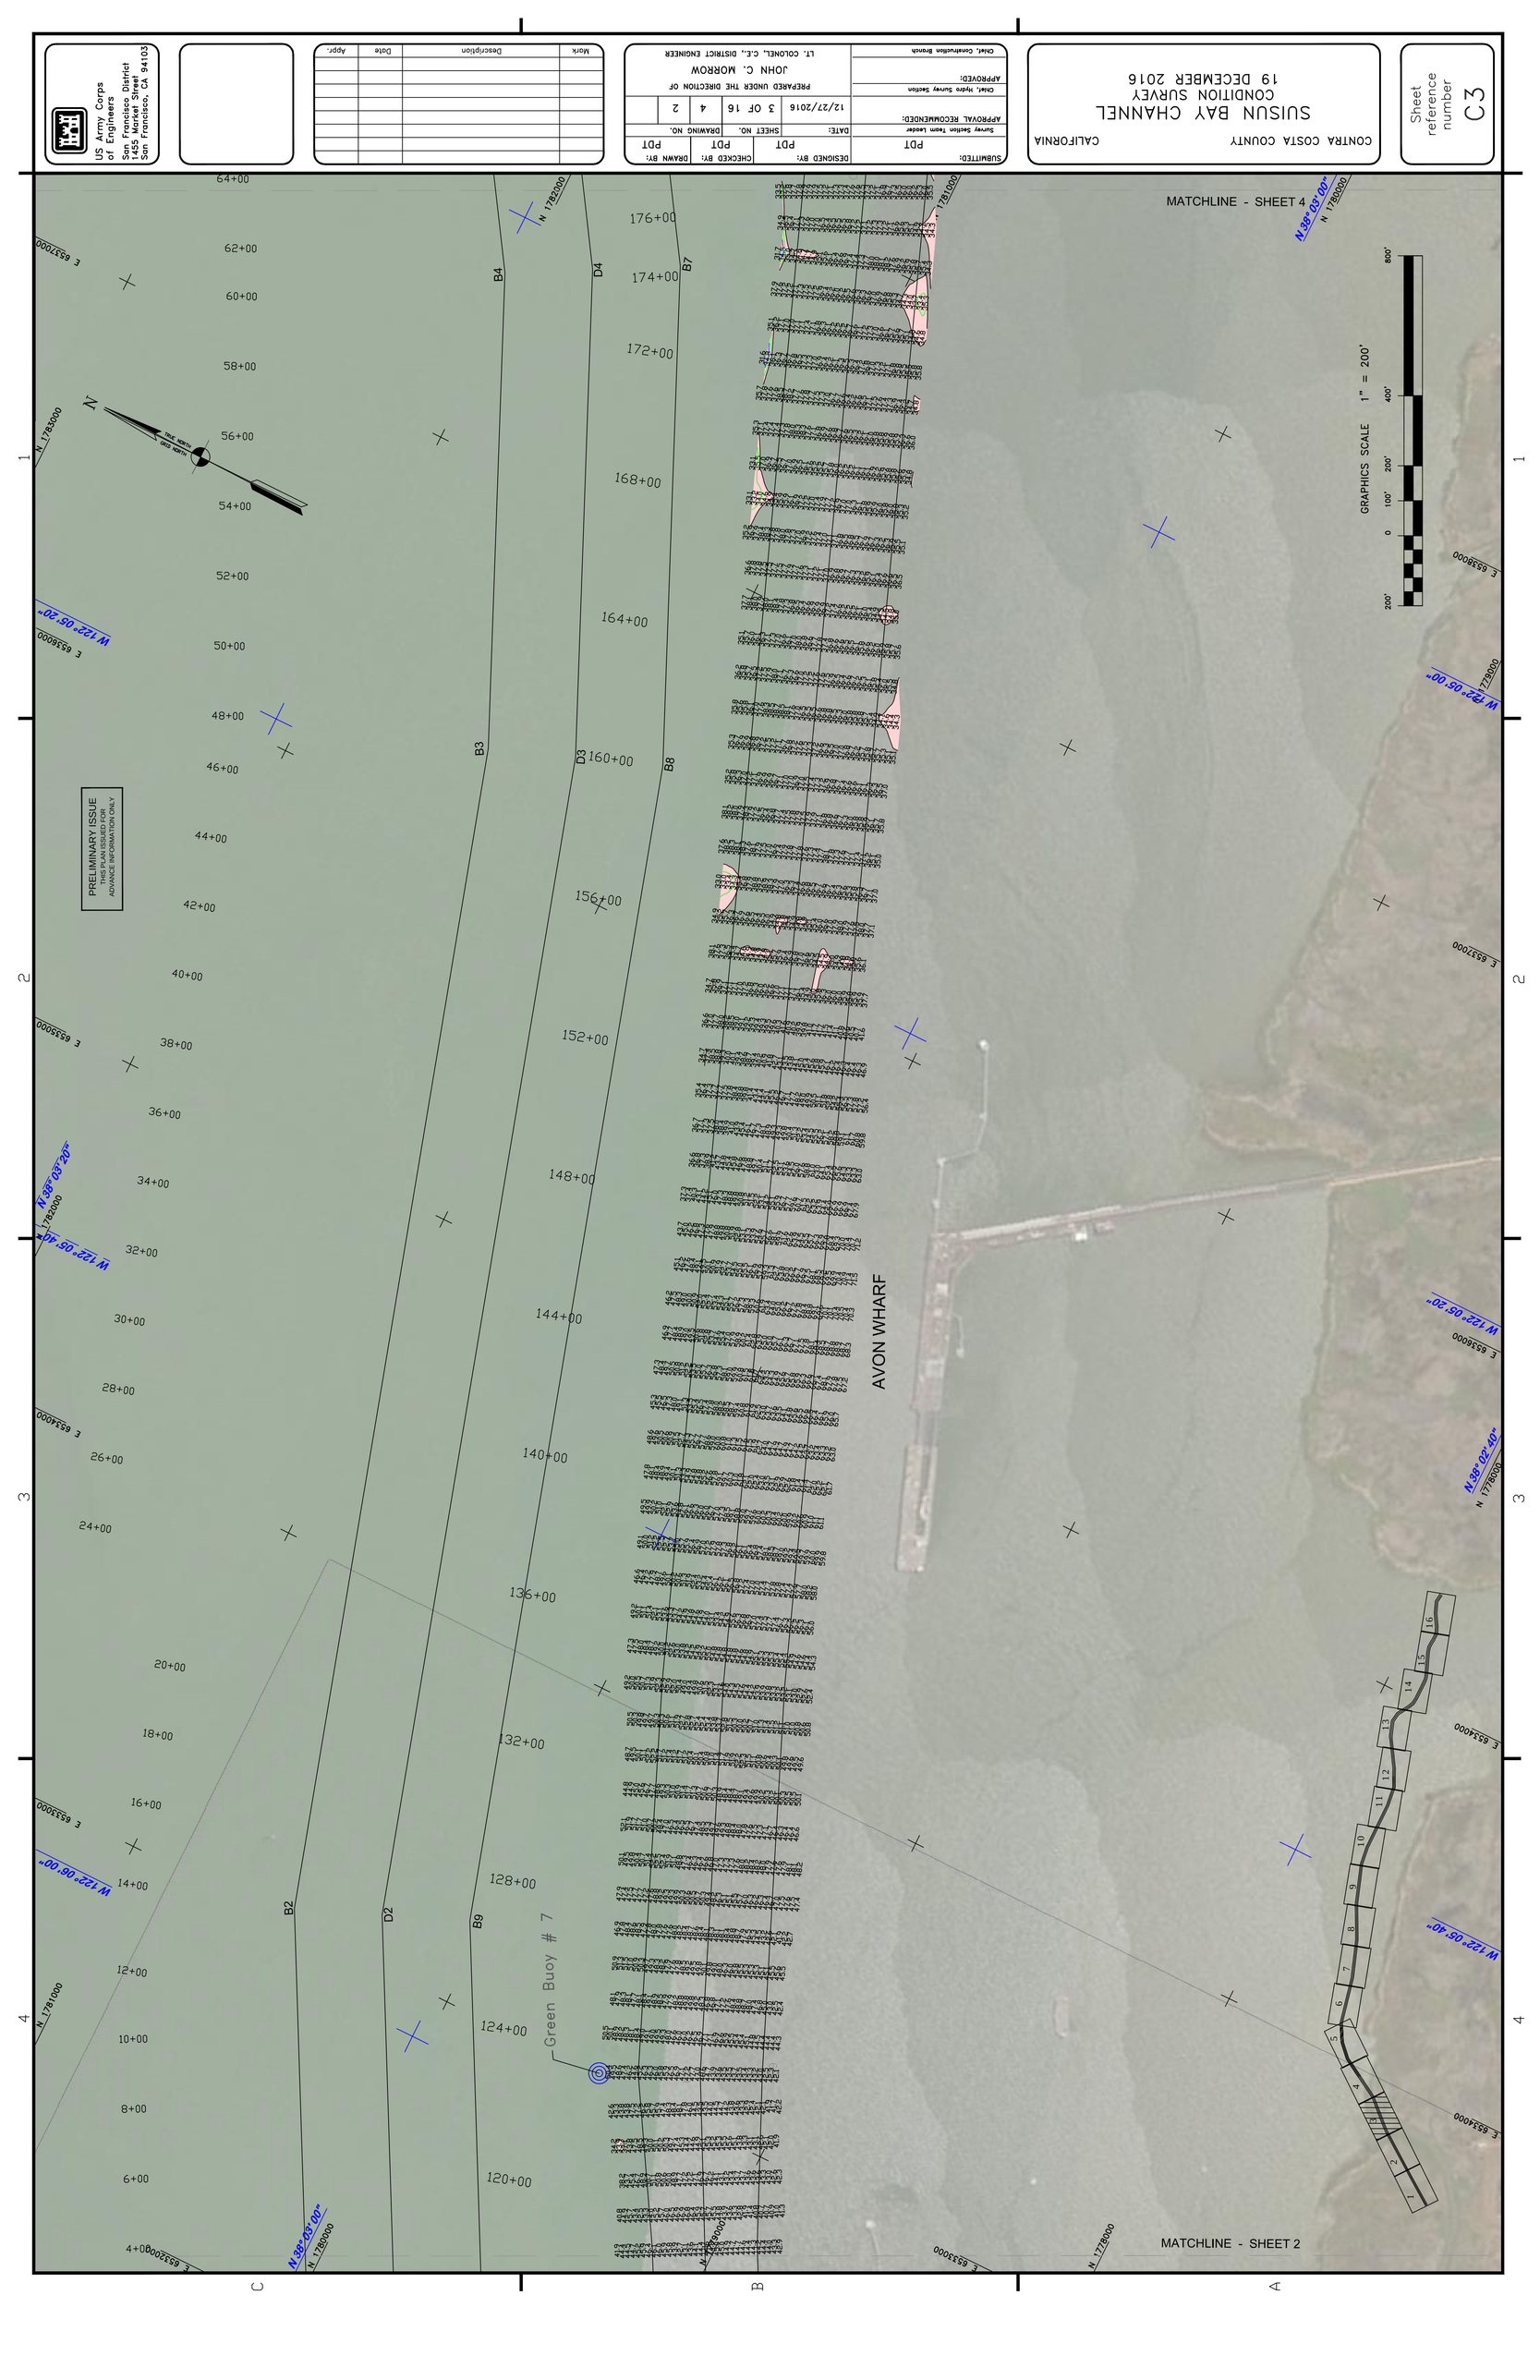
US Army Corps of Engineers
San Francisco District
1455 Market Street
San Francisco, CA 94103
Mark
Description
Date
Appr.
SUBMITTED:
PDT
Survey Section Team Leader
APPROVAL RECOMMENDED:
Chief, Hydro Survey Section
APPROVED:
Chief, Construction Branch
DESIGNED BY: PDT
CHECKED BY: PDT
DRAWN BY: PDT
DATE: 12/27/2016
SHEET NO. 3 OF 16
DRAWING NO. 4
2
PREPARED UNDER THE DIRECTION OF
JOHN C. MORROW
LT. COLONEL, C.E., DISTRICT ENGINEER
CONTRA COSTA COUNTY
CALIFORNIA
SUISUN BAY CHANNEL
CONDITION SURVEY
19 DECEMBER 2016
Sheet reference number
C3
PRELIMINARY ISSUE
THIS PLAN ISSUED FOR ADVANCE INFORMATION ONLY
GRAPHICS SCALE 1" = 200'
MATCHLINE - SHEET 4
MATCHLINE - SHEET 2
AVON WHARF
Green Buoy # 7
B1
B2
B3
B4
B5
B6
B7
B8
B9
D1
D2
D3
D4
D5
D6
D7
D8
D9
N 1785000
N 1782500
N 1781000
E 653200
E 653400
E 653600
N 38° 03' 00" W 122° 05' 20"
N 38° 03' 20" W 122° 05' 40"
N 38° 02' 40" W 122° 05' 00"