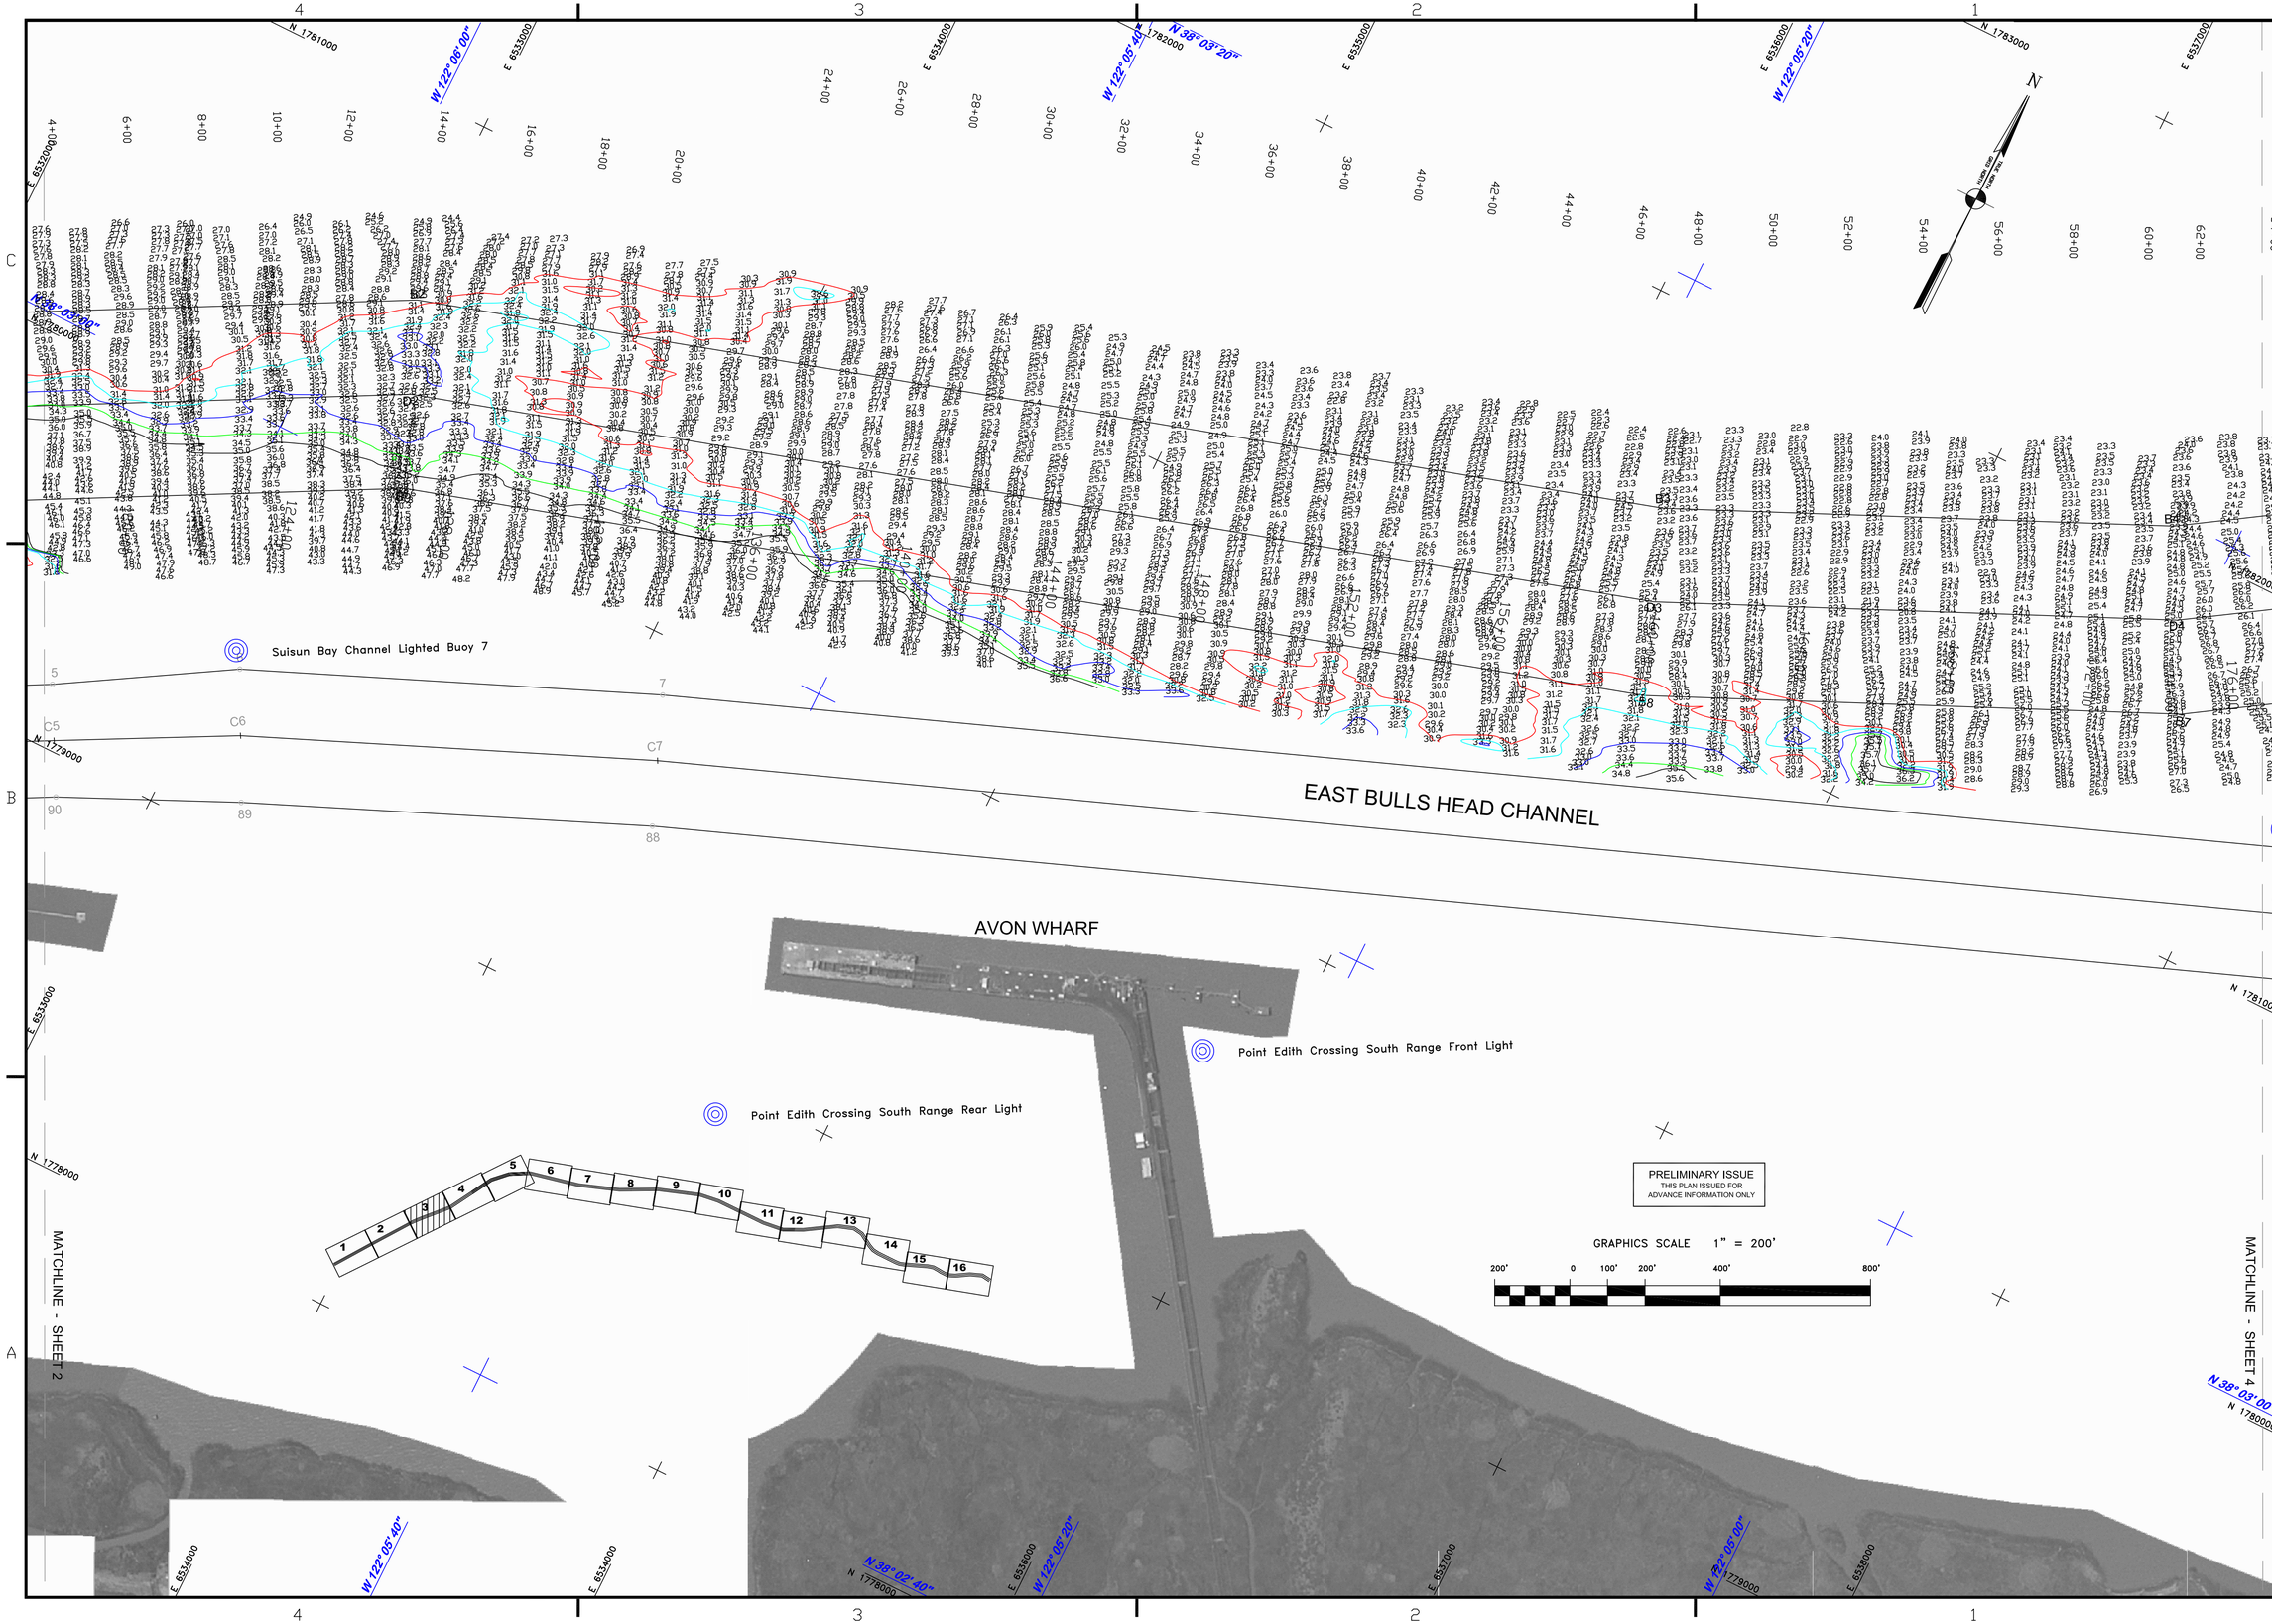

US Army Corps of Engineers
San Francisco District
1455 Market Street
San Francisco, CA 94103

Mark	Description	Date	Appr.

SUBMITTED:	DESIGNED BY:	CHECKED BY:	DRAWN BY:
PDT	PDT	PDT	PDT
Survey Section Team Leader	DATE:	SHEET NO.	DRAWING NO.
APPROVAL RECOMMENDED:	06/11/2011	3 OF 16	4 2 XXX
Chief, Geomatic Section	PREPARED UNDER THE DIRECTION OF		
APPROVED:	TORREY A. DICIRO		
Chief, Construction Branch	LT. COLONEL, C.E., DISTRICT ENGINEER		

CONTRA COSTA COUNTY CALIFORNIA

SUISUN BAY CHANNEL
DS-16
CONDITION SURVEY
02 JUNE 2011

Sheet reference number
G3